



	NO.	NOTES
	1	All dimensions in millimetres unless otherwise stated.
	2	Do not scale off drawing. All dimensions to be checked on site by contractor.
	3	Drawings to be used for purposes of Planning Application only.
	4	These are not Construction Drawings.
	5	The contractor is to set out, check and co-ordinate all dimensions on site during the course of works.

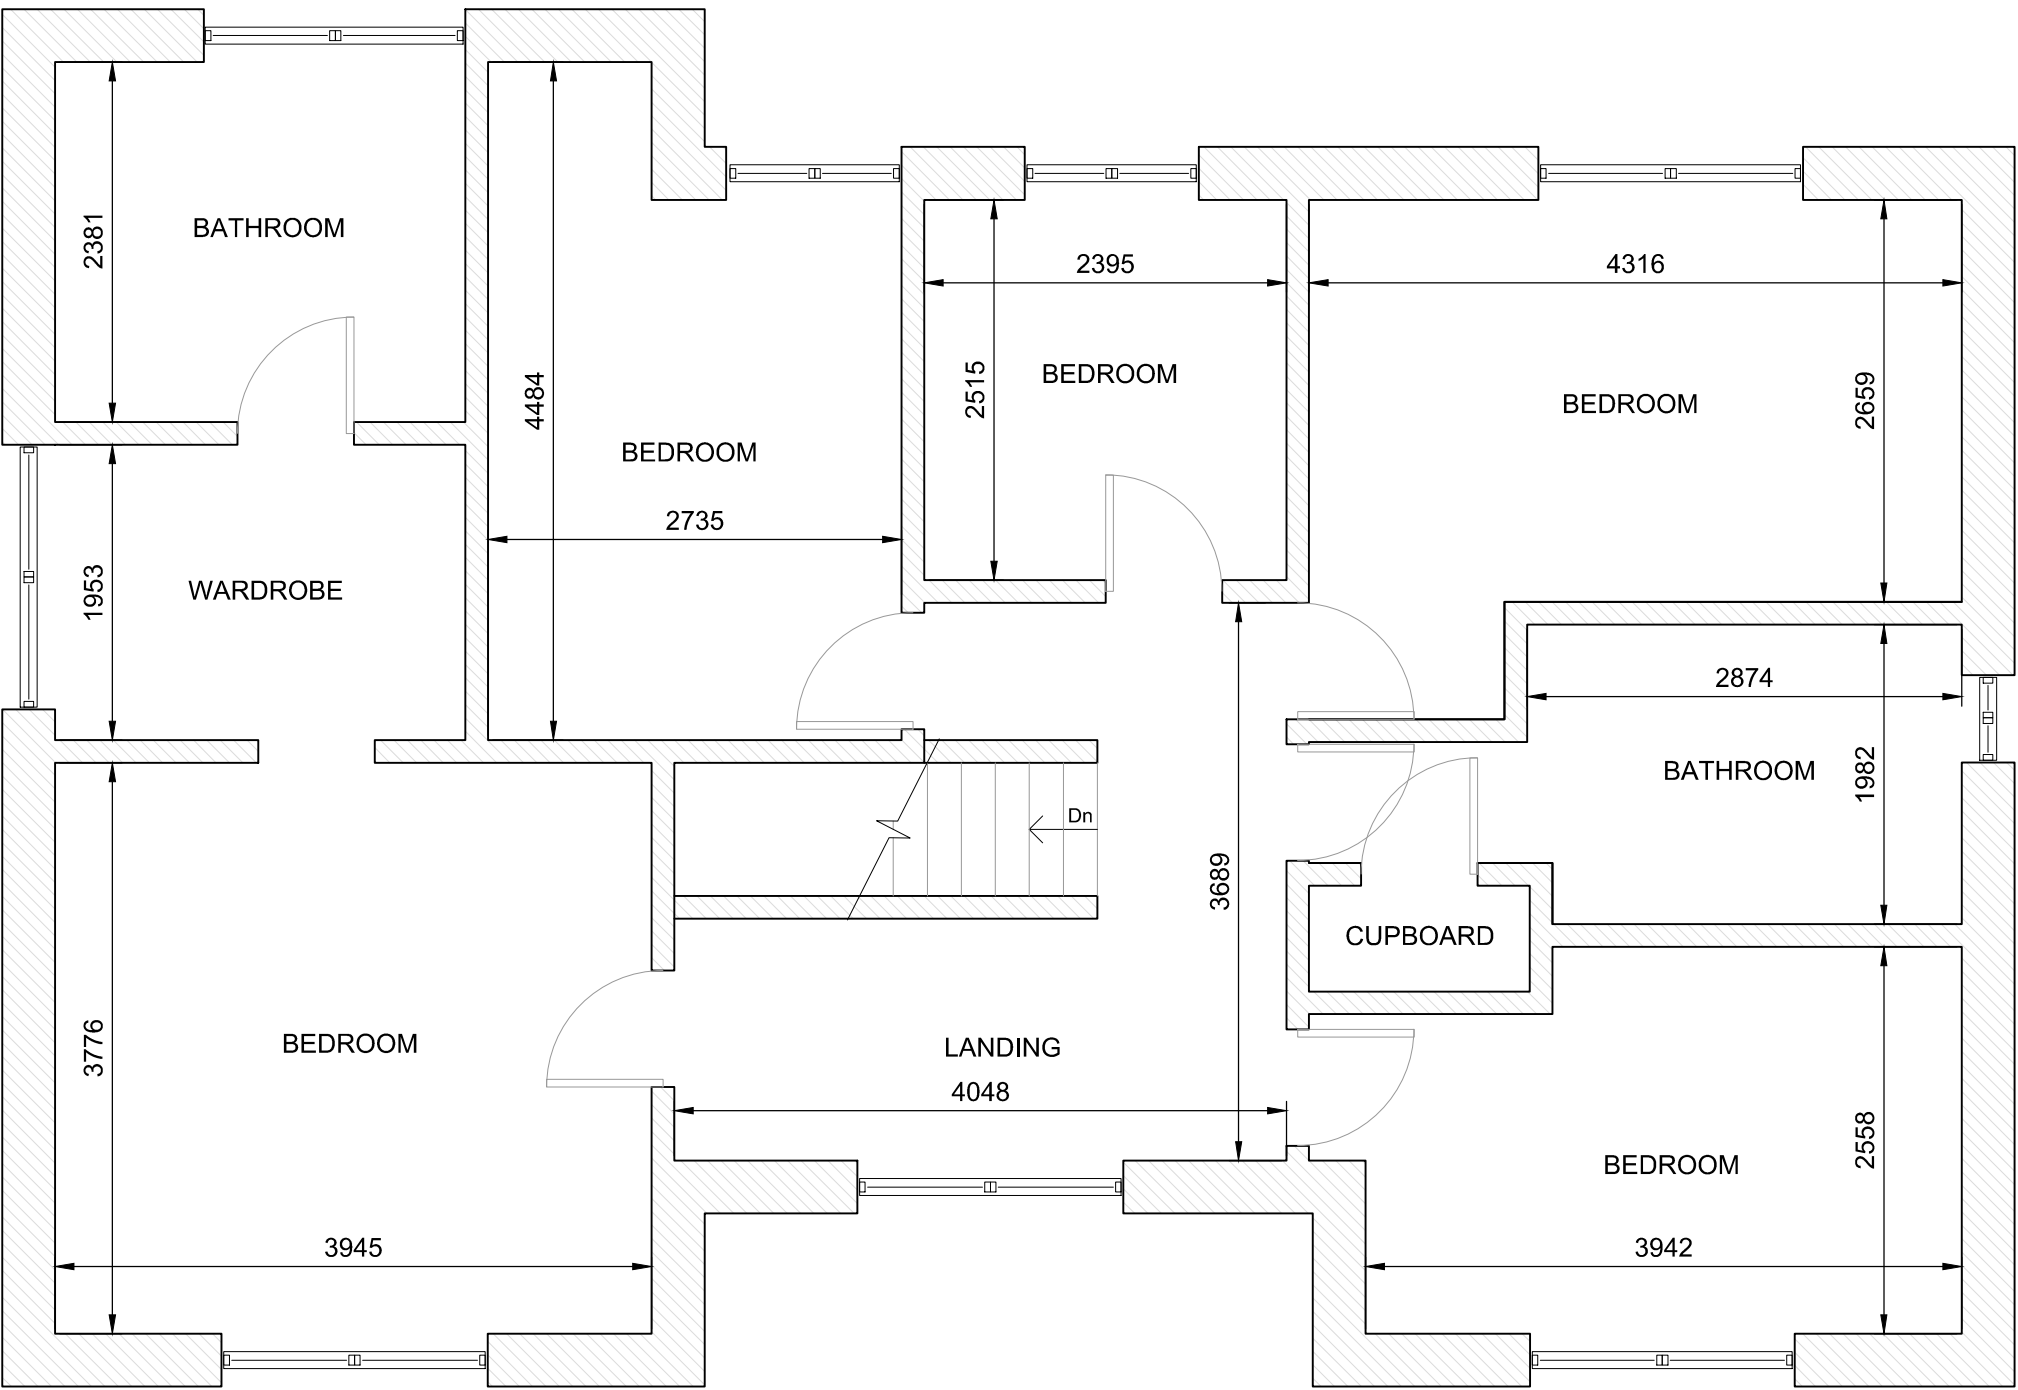

EXISTING SECOND FLOOR
SCALE 1:50

 

Plan Join
MS: City and Regional
Planning
RTPI
Accredited Engineer

LABC
Registered
Partner Authority Scheme

REVISIONS:

SHEET TITLE:
EXISTING SECOND FLOOR PLAN

PROJECT DESCRIPTION:
PROJECT: CHANGE OF USE
SITE: 7 CIMLA COURT, NEATH, SA11 3TT
CLIENT:

Atrium
Planning Consultants
MOBILE: 07505 210 952
EMAIL: atriumplanning@icloud.com

DATE:
July 2026

SCALE:
1 : 50

SHEET:

A-2
