



	NO.	NOTES
	1	All dimensions in millimetres unless otherwise stated.
	2	Do not scale off drawing. All dimensions to be checked on site by contractor.
	3	Drawings to be used for purposes of Planning Application only.
	4	These are not Construction Drawings.
	5	The contractor is to set out, check and coordinate all dimensions on site during the course of works.



EXISTING GROUND FLOOR
SCALE 1:50

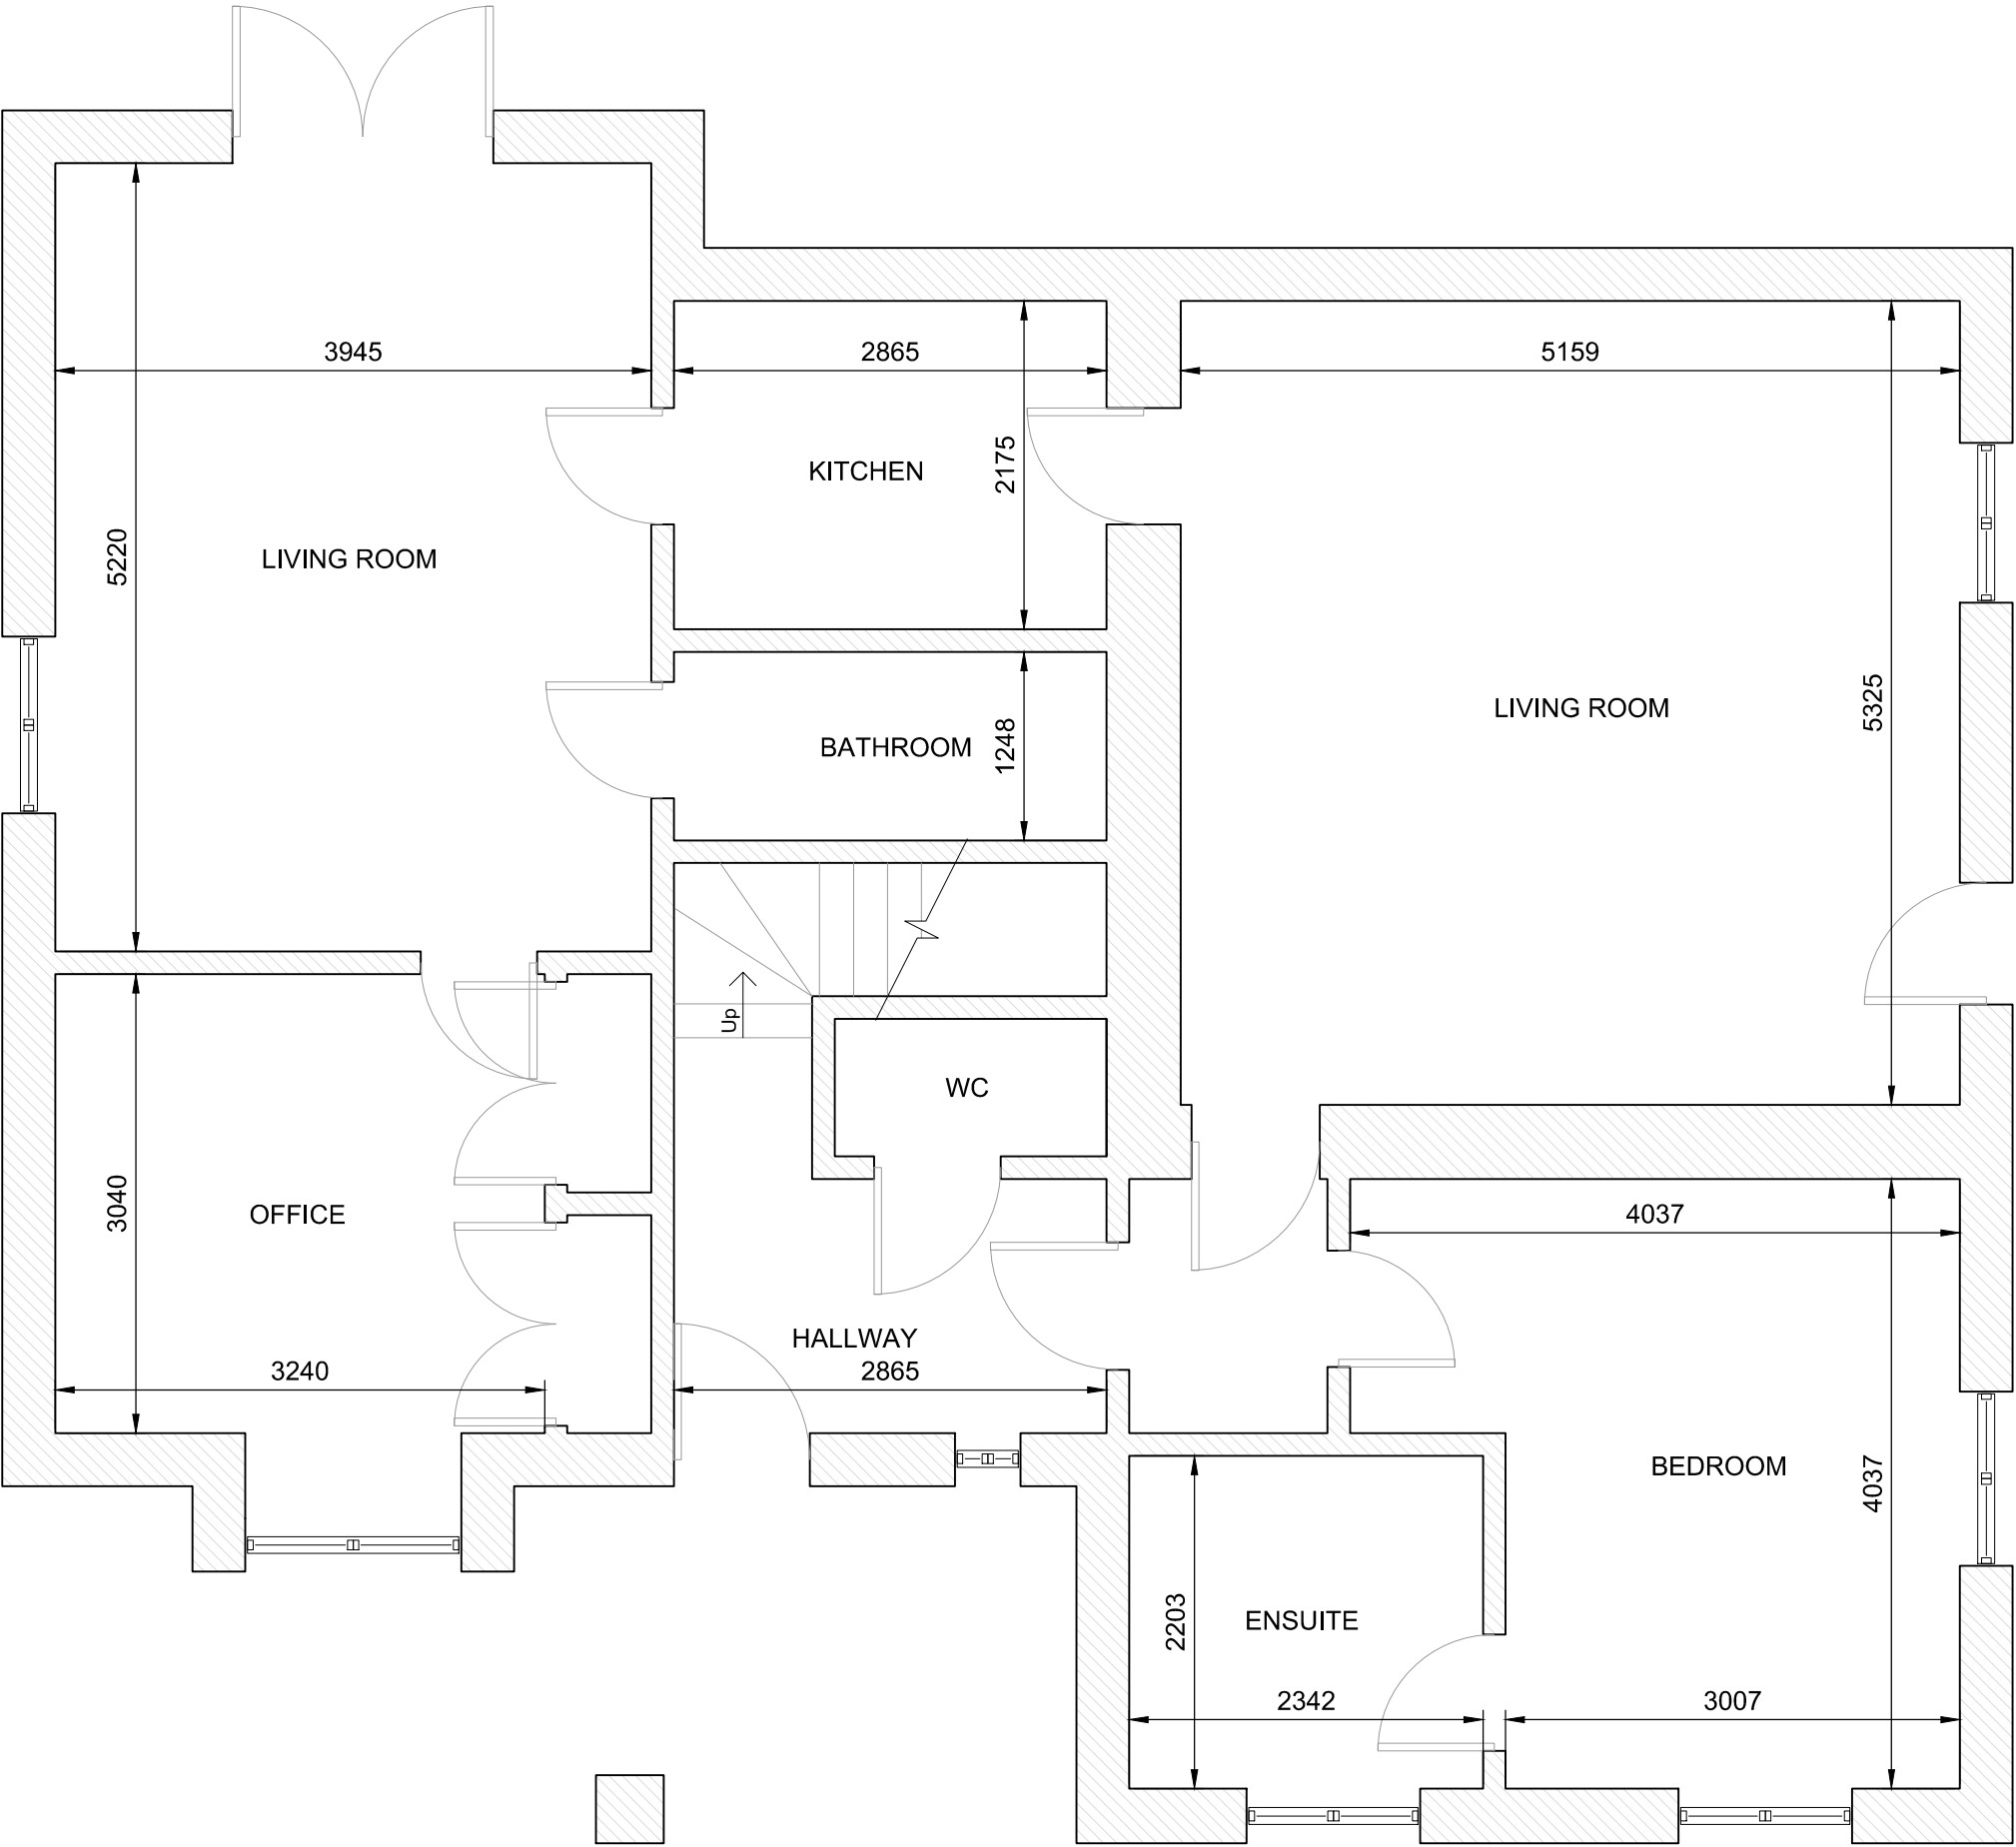

 

Join
the
Association
of
RTPI
Accredited
Planners



LABC
Registered
Building
Control
Officers

REVISIONS:

SHEET TITLE:

EXISTING GROUND
FLOOR PLAN

PROJECT DESCRIPTION:

PROJECT: CHANGE OF USE
SITE: 7 CIMLA COURT, NEATH, SA11 3TT
CLIENT:



atrum
Planning Consultants
MOBILE: 07505 210 952
EMAIL: atrumplanning@icloud.com

DATE:
July 2026

SCALE:
1 : 50

SHEET:
A-2