



NO.	NOTES
1	All dimensions in millimetres unless otherwise stated.
2	Do not scale off drawing. All dimensions to be checked on site by contractor.
3	Drawings to be used for purposes of Planning Application only.
4	These are not Construction Drawings.
5	The contractor is to set out, check and co-ordinate all dimensions on site during the course of works.




EXISTING FRONT ELEVATION
SCALE 1:100




EXISTING REAR ELEVATION
SCALE 1:100



EXISTING RHS ELEVATION
SCALE 1:100

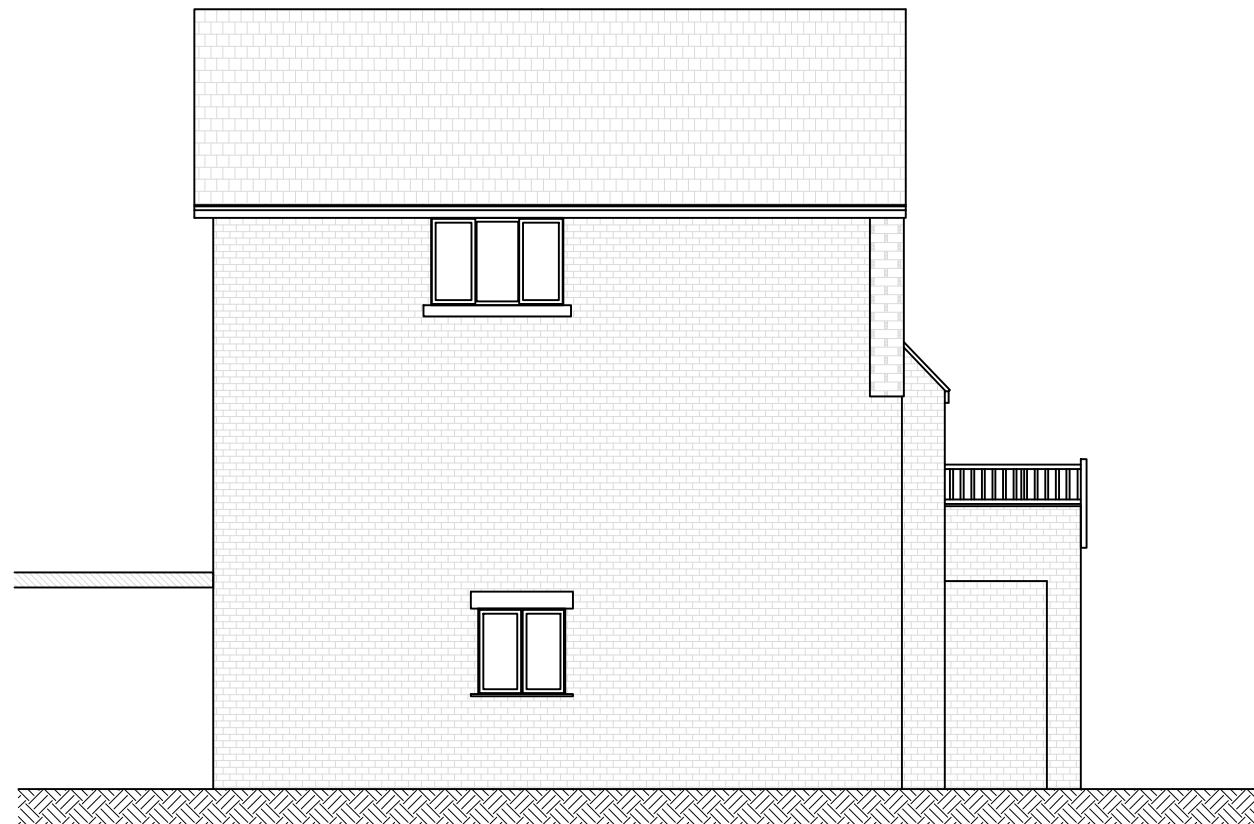

EXISTING LHS ELEVATION
SCALE 1:100

 

Mr John

Ms

BS: City and Regional

Planning

RTPI

Accredited Engineer

LABC

Registered

Partner Authority Scheme

REVISIONS:

SHEET TITLE:

EXISTING ELEVATIONS

PROJECT DESCRIPTION:

PROJECT: CHANGE OF USE

SITE: 7 CIMLA COURT, NEATH, SA11 3TT

CLIENT:

atrum

Planning Consultants

MOBILE: 07505 210 952

EMAIL: atrumplanning@icloud.com

DATE:

July 2026

SCALE:

1:100

SHEET:

A-2