



- 1 All dimensions in millimetres unless otherwise stated.
- 2 Do not scale off drawing. All dimensions to be checked on site.

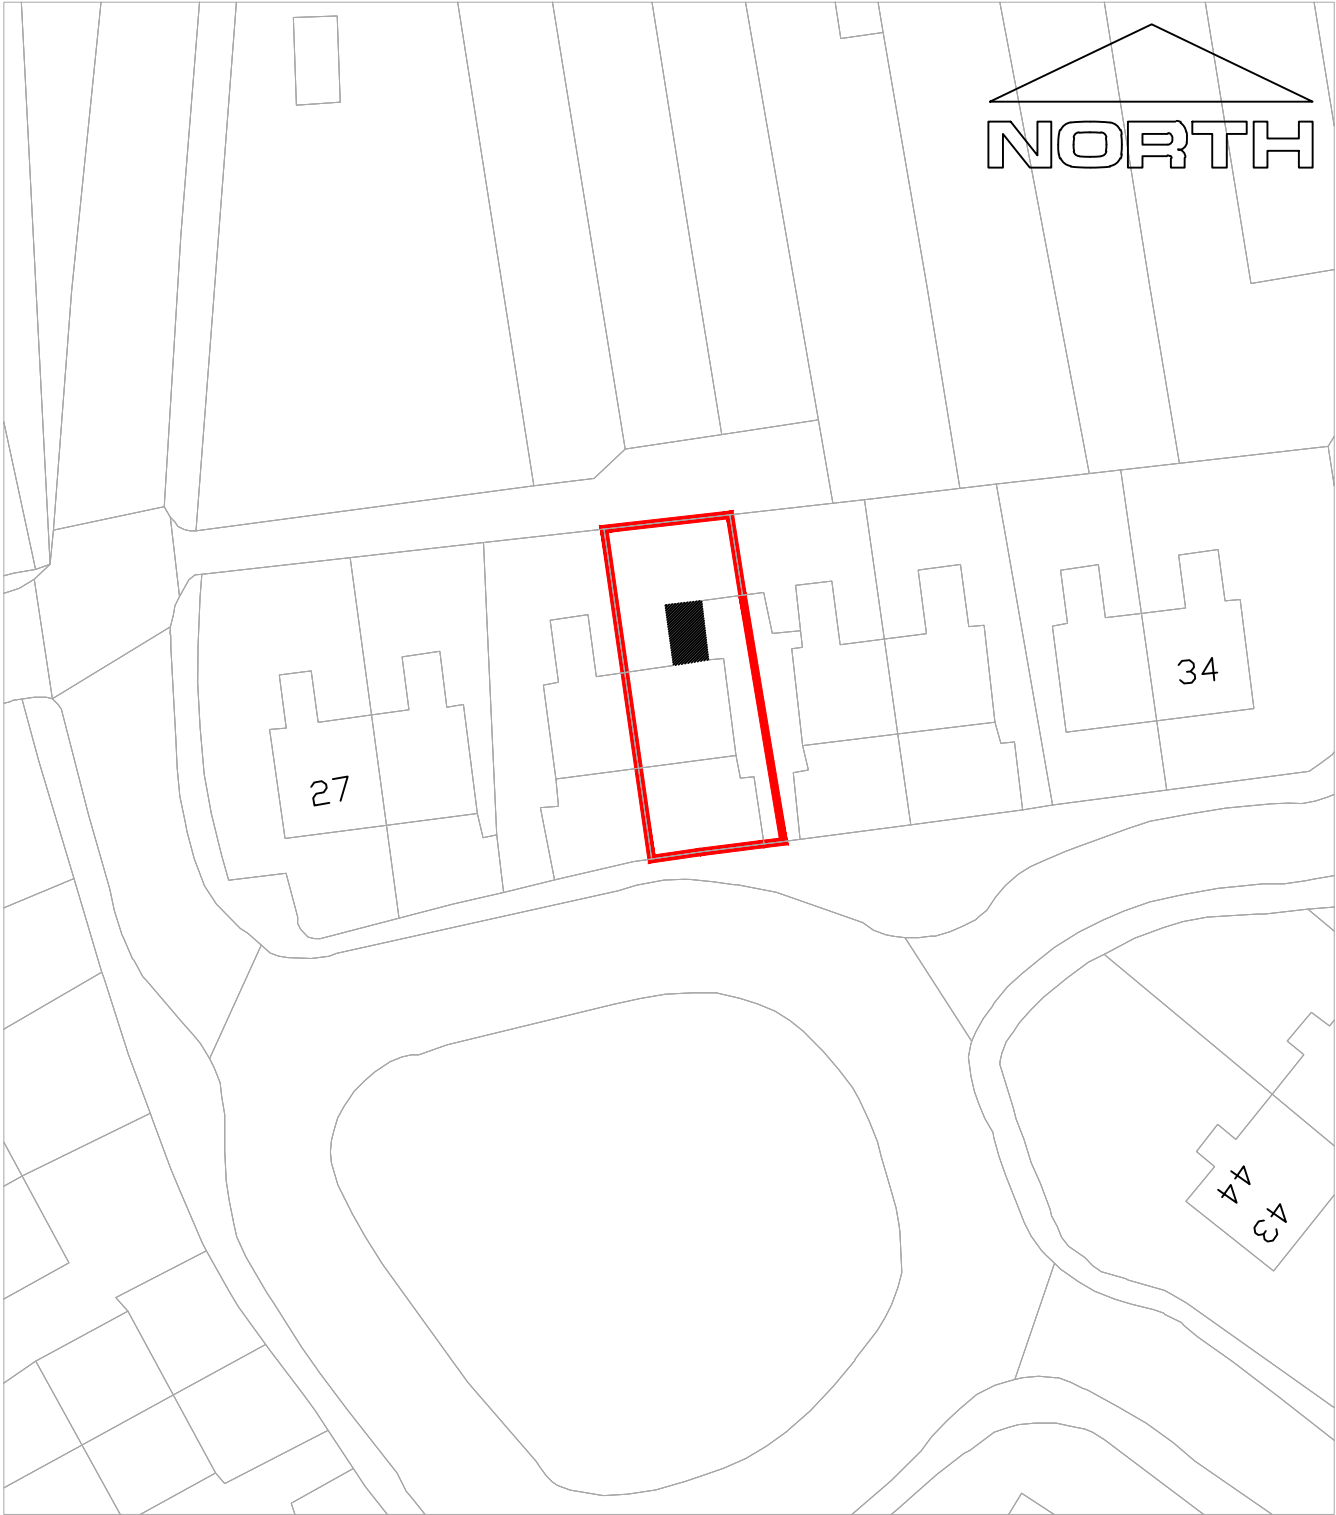

ReQuestAPlan
Map number: TQRQM26235202952180
Title: BLOCK PLAN-PROP REAR EXTENSION AT 30 MAES Y GLYN LOWER BRYNAMMAN SA181SY
Map Produced for: NOVERA PROPERTIES LTD
? Crown copyright and database rights 2026 OS 100042766
Project ID:
Date of Purchase: 23-08-2026
1 Years subscription from 23-08-2026 for 1 workstation.

 

Site Plan - 1:500

Rev	Details	Dr	Date
 Neath Port Talbot Castell-nedd Port Talbot County Borough Council Cyngor Bwrdeistref Sirol Neath Port Talbot Castell -nedd Port Talbot County Borough Council Cyngor Bwrdeistref Sirol Social Services, Health and Housing Housing Renewal and Adaptations Service Tregelles Court Neath Abbey Road Neath Abbey Neath SA10 7DF			
Project 30 Maes Y Glyn Lower Brynamman Rear Room Extension Site Plan			
Drawn	JO	Checked	Approved
Date	Aug26	Date	Date
Scales	1:500 or as shown		
Drawing No.	DFG9054/04		