





GROUND FLOOR PLAN
SCALE 1:100 @ A1

FIRST FLOOR PLAN
SCALE 1:100 @ A1


ROOF PLAN
SCALE 1:100 @ A1

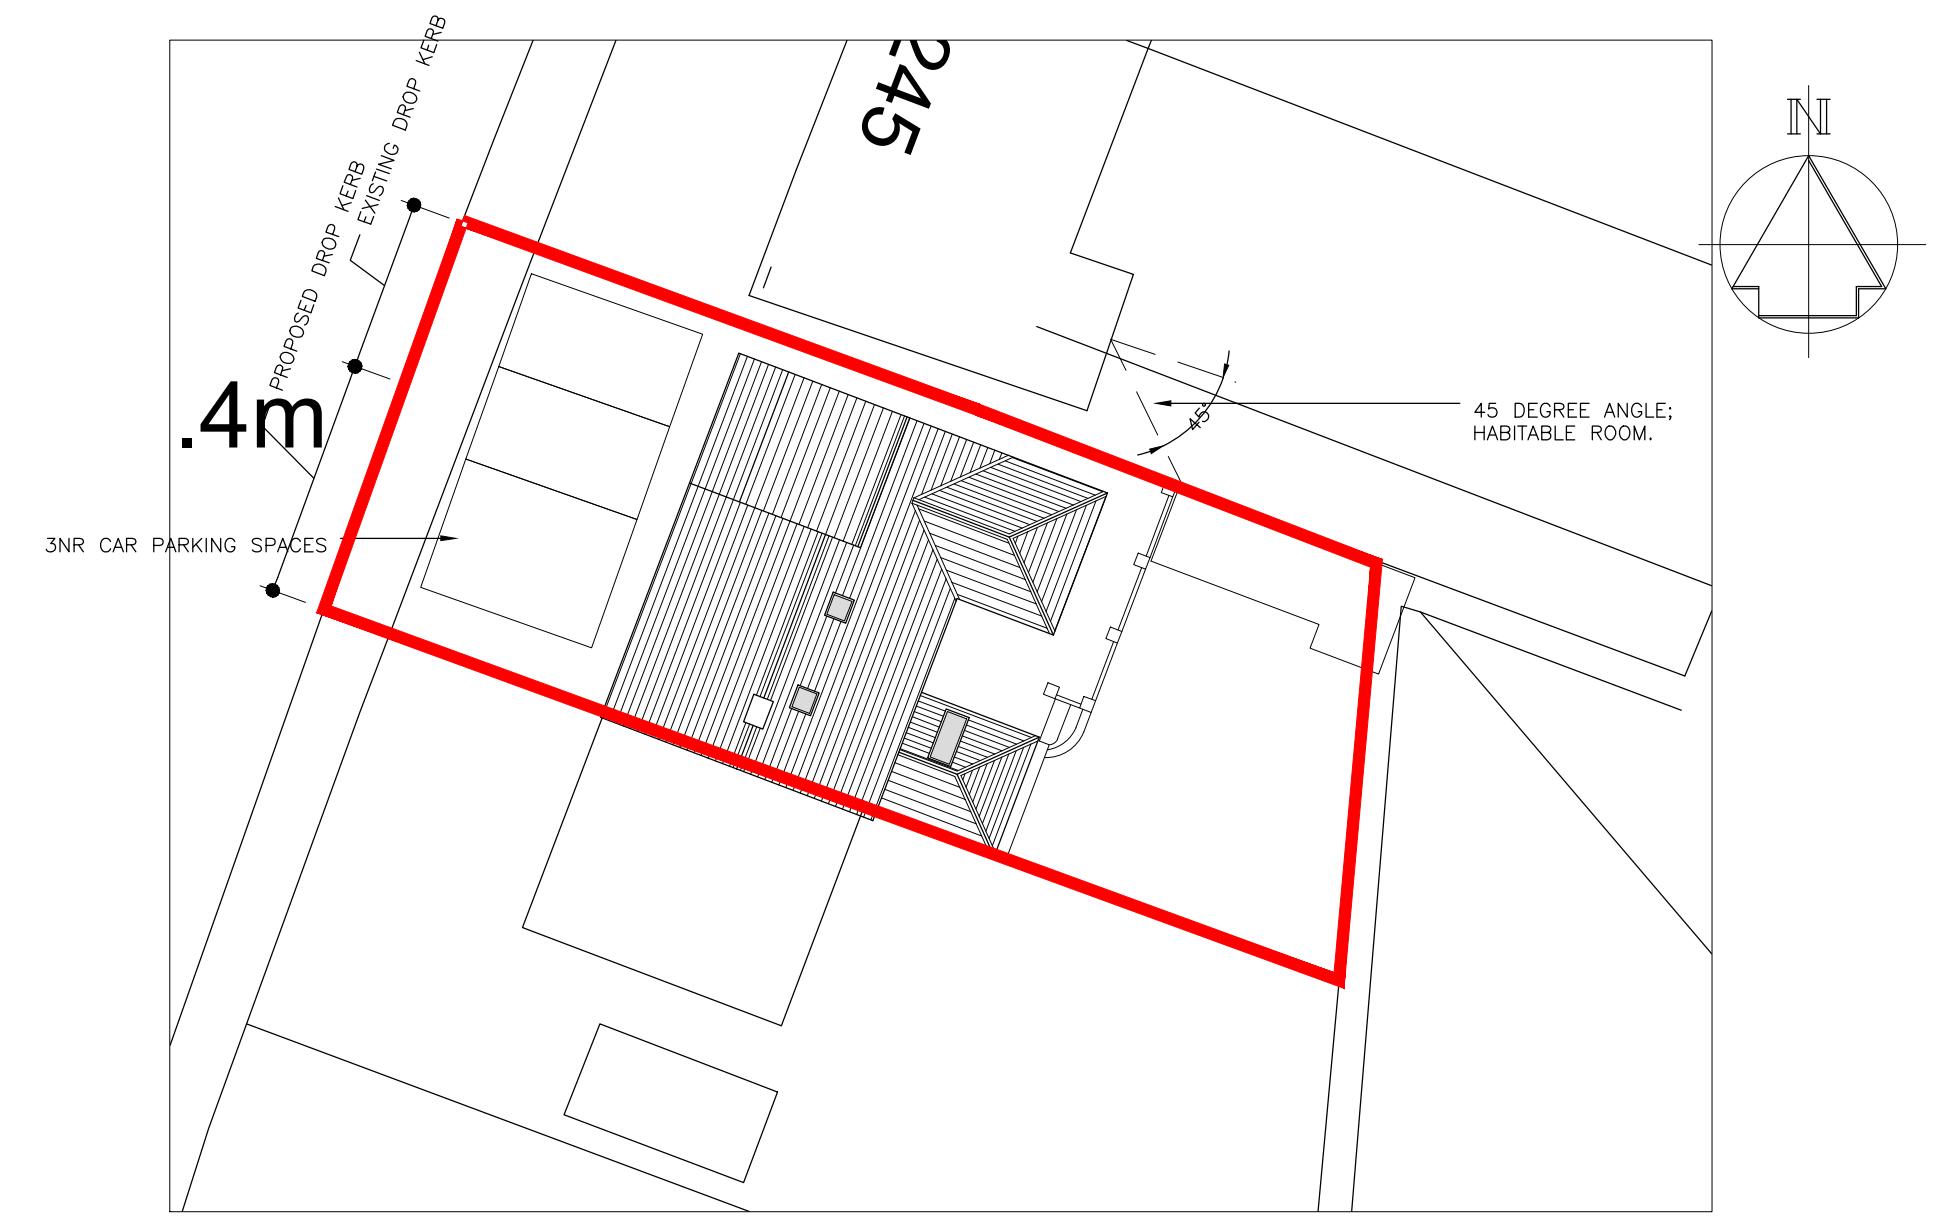


PROPOSED SITE PLAN
SCALE 1:200 @ A1

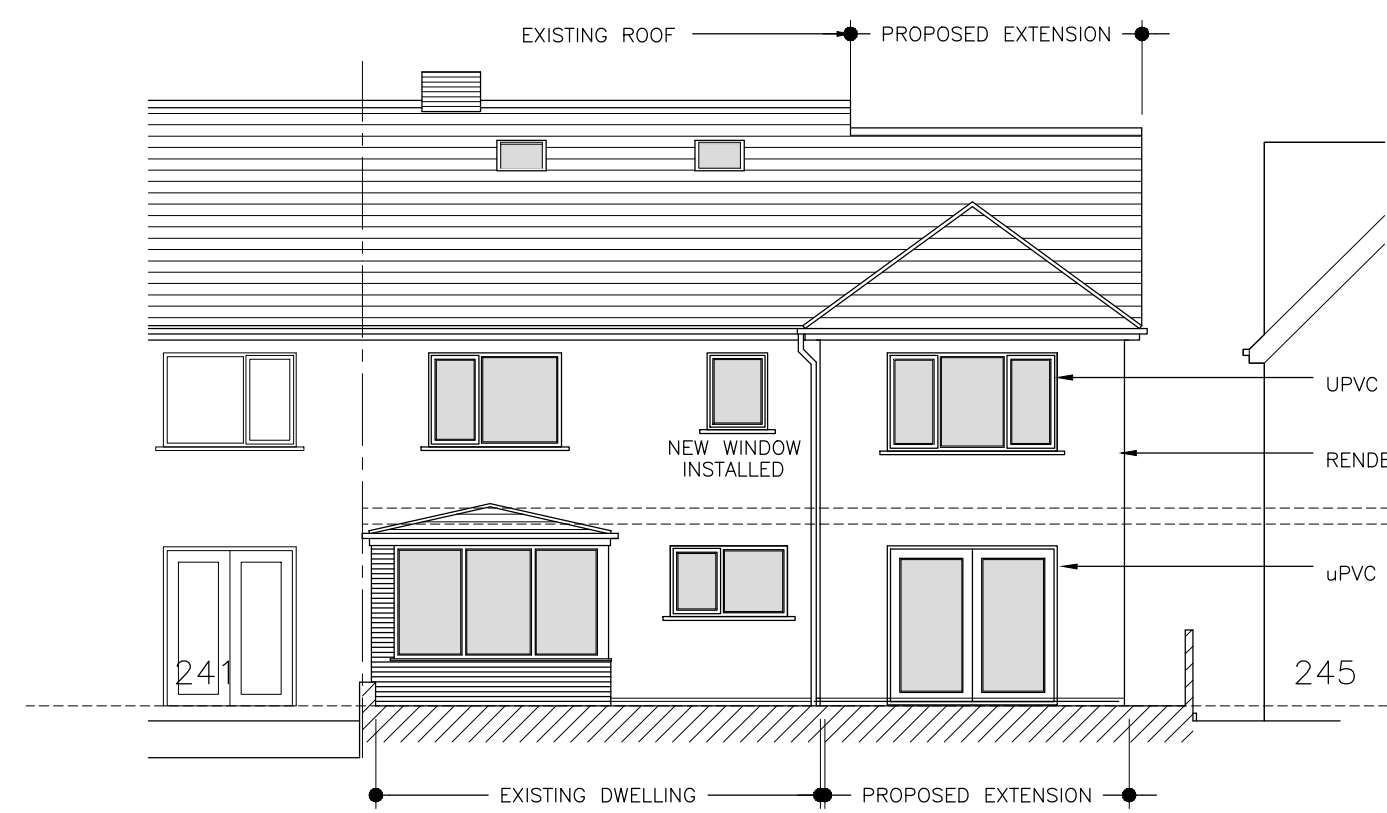


SOUTH WEST ELEVATION
SCALE 1:100 @ A1

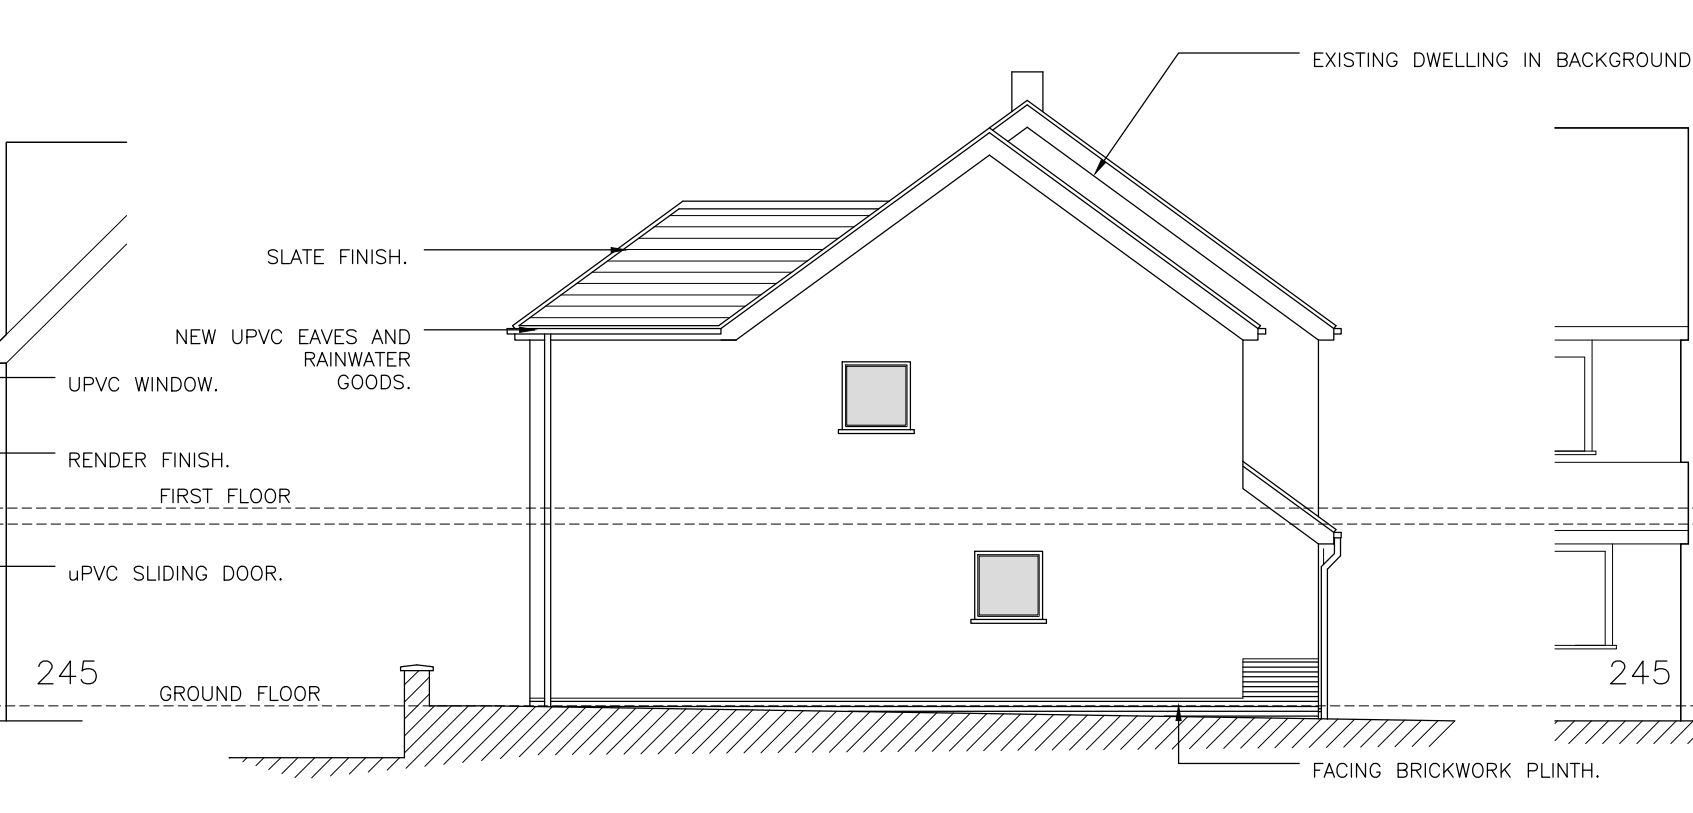


NORTH WEST ELEVATION
SCALE 1:100 @ A1

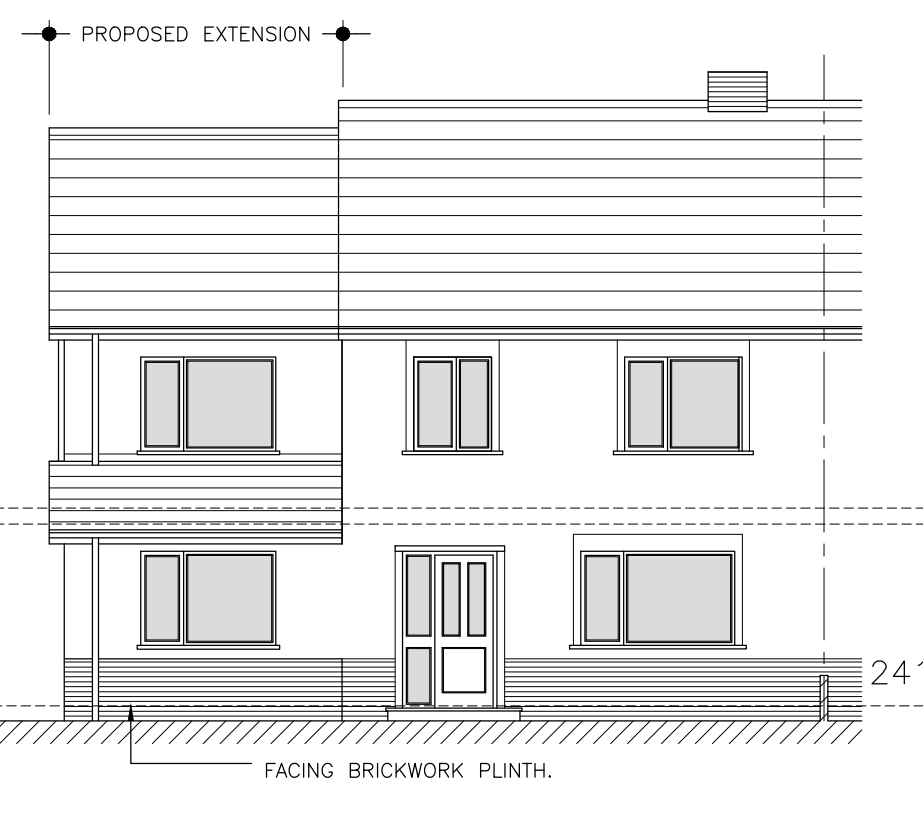

NORTH WEST ELEVATION
SCALE 1:100 @ A1

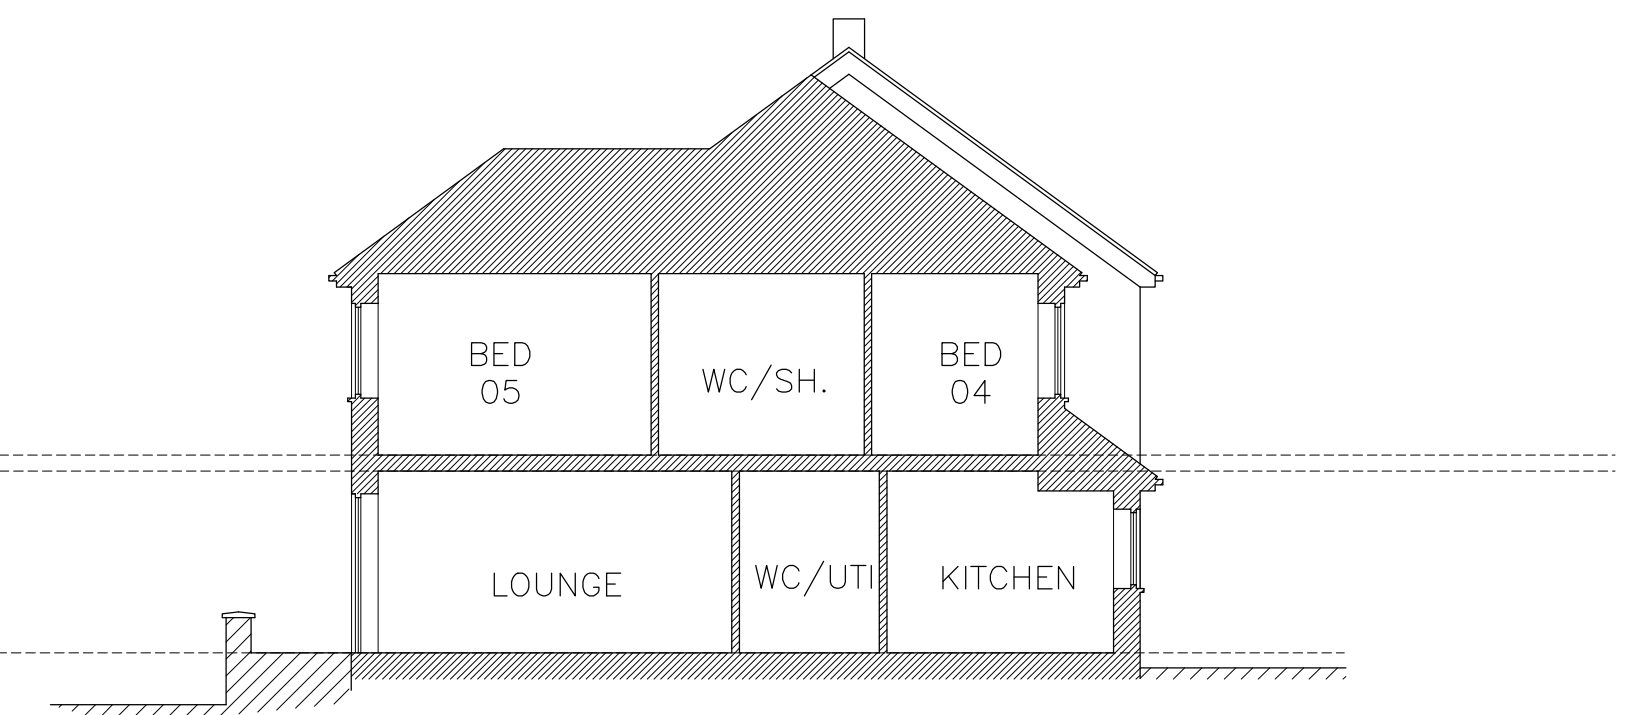

TYPICAL SECTION
SCALE 1:100 @ A1

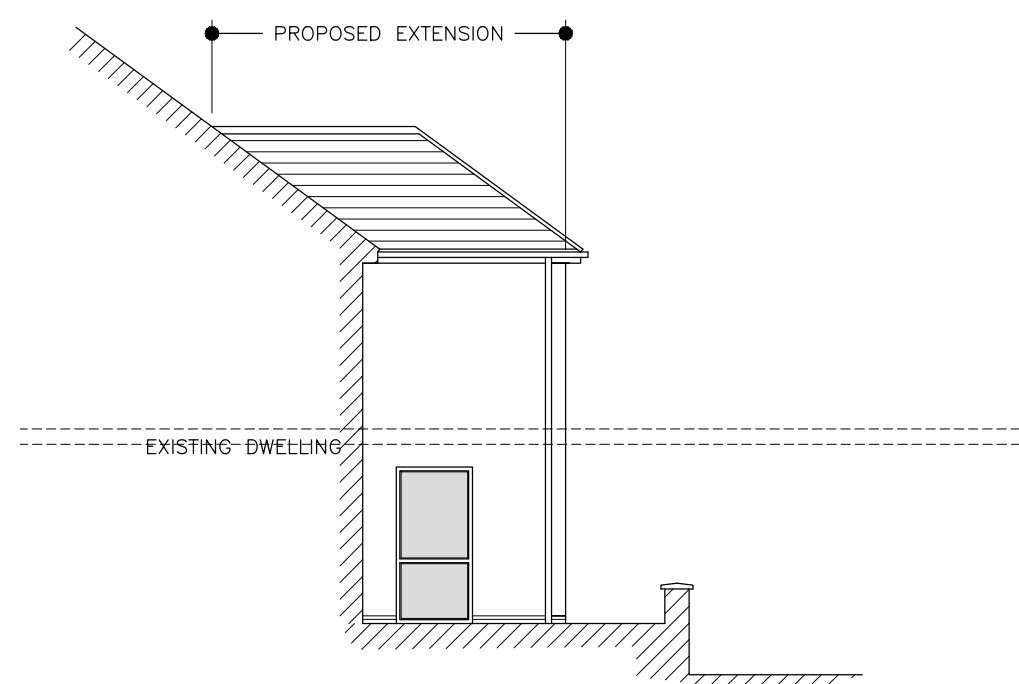

SECTION C-C
SOUTH ELEVATION
SCALE 1:100 @ A1

PROPOSED EXTENSION, INTERNAL ALTERATIONS.

243 WESTERN AVENUE,
NEATH PORT TALBOT
PROPOSED PLANS, SECTIONS AND ELEVATIONS