


- EXTERNAL MATERIAL FINISHES SCHEDULE:
- 1 Facing brickwork to main walls. Colour red as approved.
 - 2 Blue Engineering brick below Dpc
 - 3 Roof Tiles. Quality replica slate.
 - 4 Render window surrounds. Colour white as approved.
 - 5 Grey Upvc windows
 - 6 Upvc fascias and soffits. Colour to be confirmed.
 - 7 Upvc Rainwater Goods. Colour to be confirmed.
 - 8 Render. Parex Roughcast Render. Colour Brilliant White. Or similar approved.
 - 9 Photovoltaic array (see specialist drawings for exact location).




FRONT ELEVATION

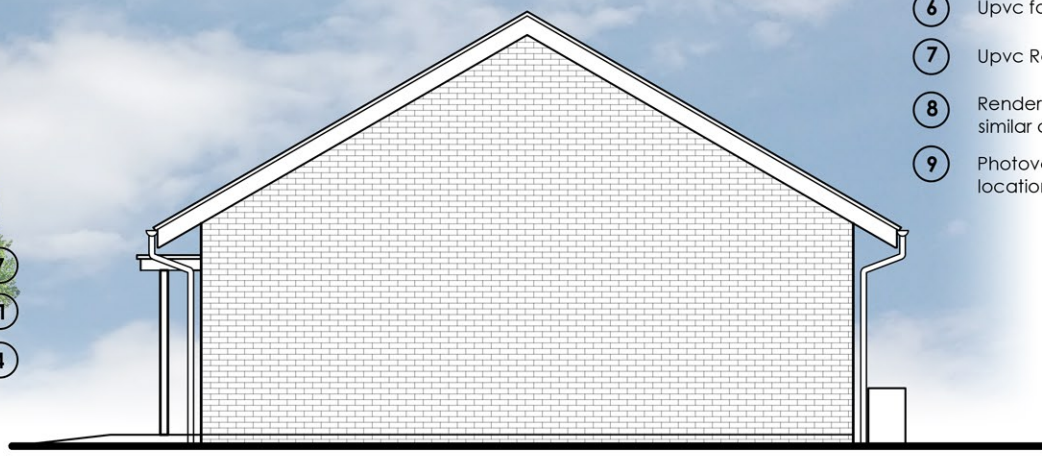

SIDE ELEVATION



REAR ELEVATION

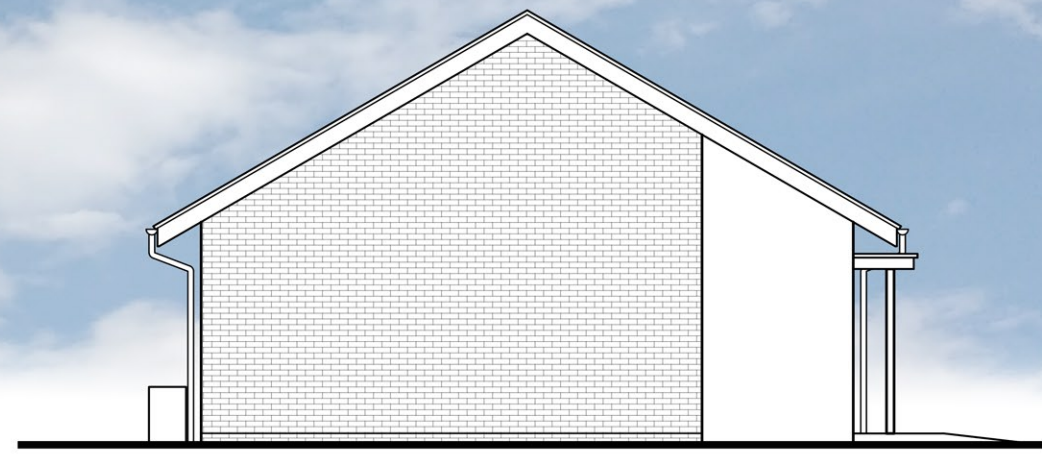

SIDE ELEVATION

A3

Original sheet size

Note: This Drawing is copyright. Its use or reproduction is subject to permission from Spring Design Consultancy Limited. All rights are reserved until invoices are paid in full. Contact SDC regarding terms & conditions. Check printed scale, responsibility is not accepted for reproduction of digital media or measuring from this document. Only figured dimensions to be used for construction. No responsibility will be taken for any design used for construction prior to receipt of relevant approvals. Report doubts/discrepancies to project Architect.

Rev	Date	By	CHK	Description

Client: Tai Tarian		Project: Menai Avenue		Drawing Title: HT 212 Elevations	
Drawing Status: PLANNING SUBMISSION	Date: May 25	Drawn By: cc	Checked: 	Director: 	Scale: 1:100 @ A3
Job No: 2754	Drawing No: 212(03)300	Rev: -	Unit 2 Chapel Barns Merthyr Mawr Bridgend CF32 0LS t: 01656 656267 e: mail@spring-consultancy.co.uk		

