




- Notes:
- All information provided on this drawing is intended for preliminary site appraisal/Planning purposes only.
 - Proposed building are shown indicatively only. Refer to Architect's drawings for accurate building details.

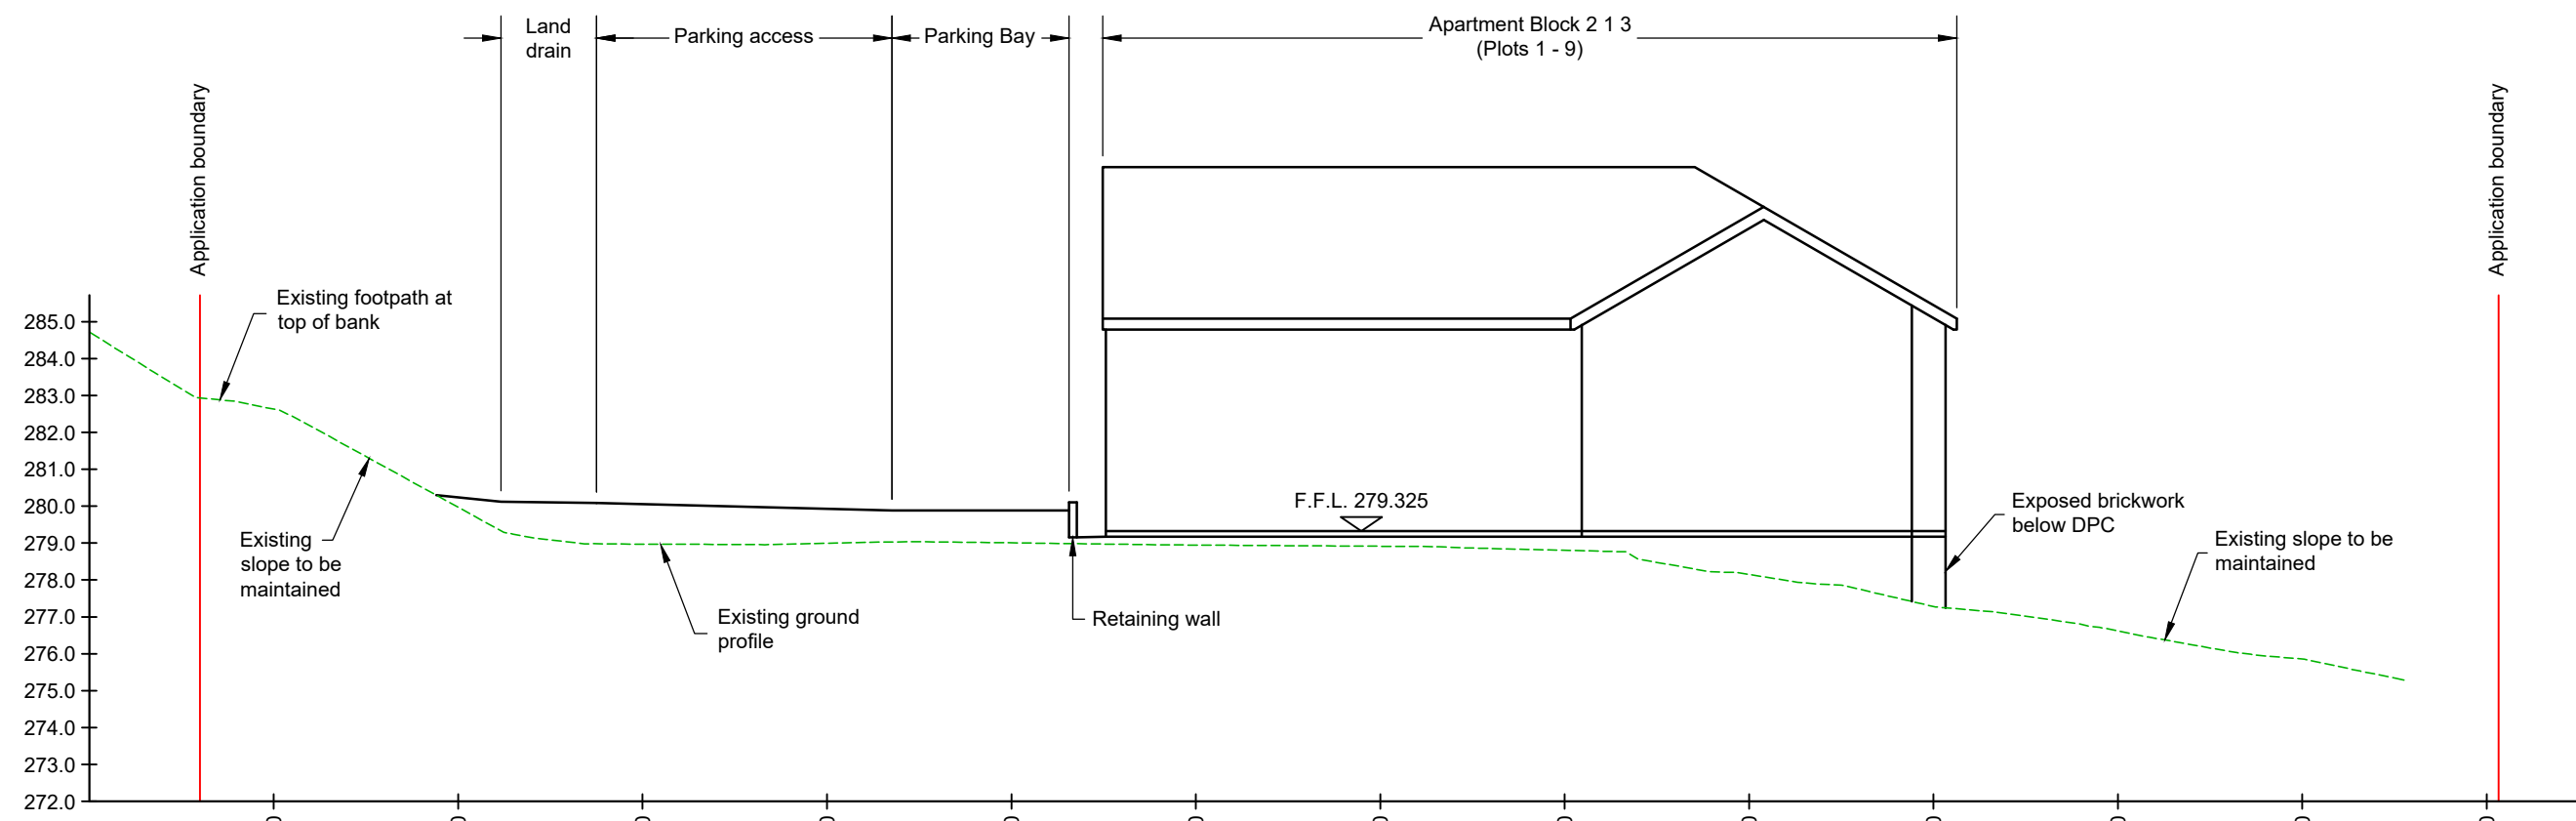

Section A-A

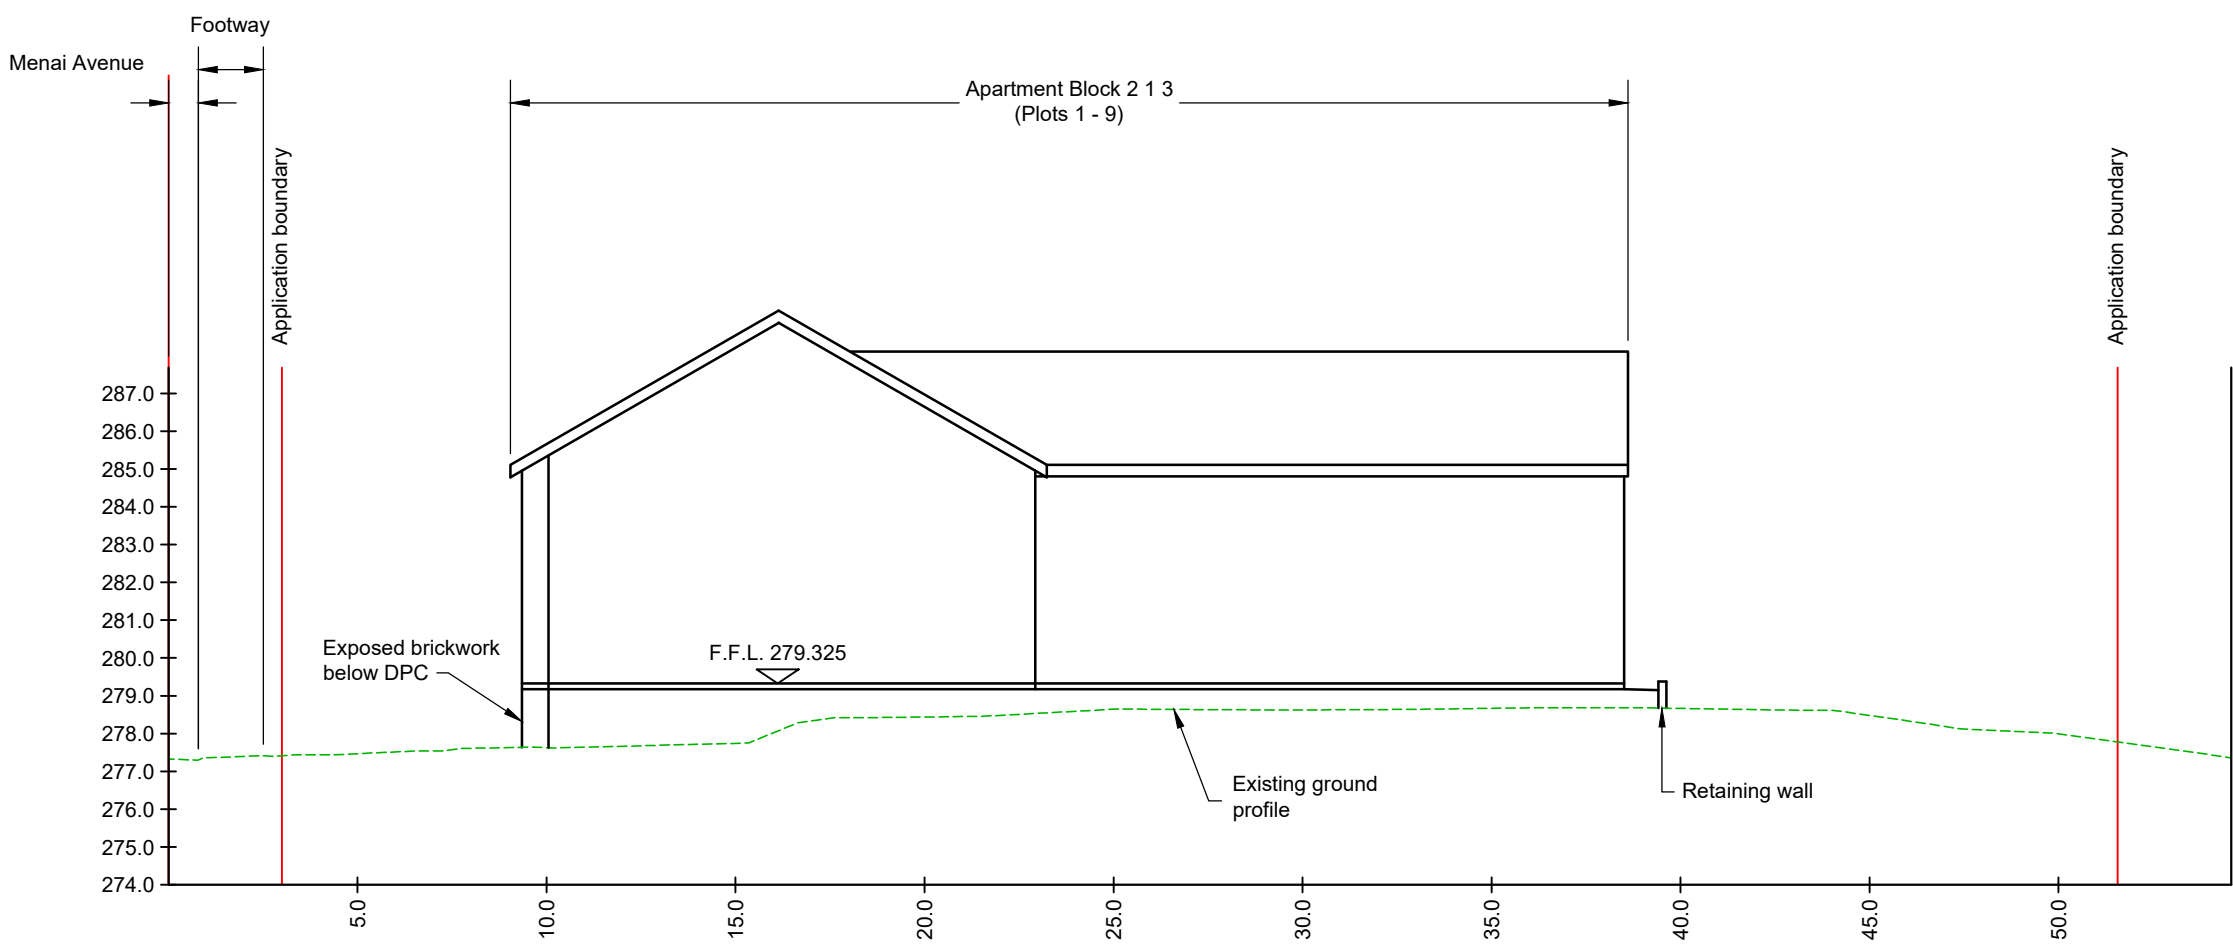


Section B-B

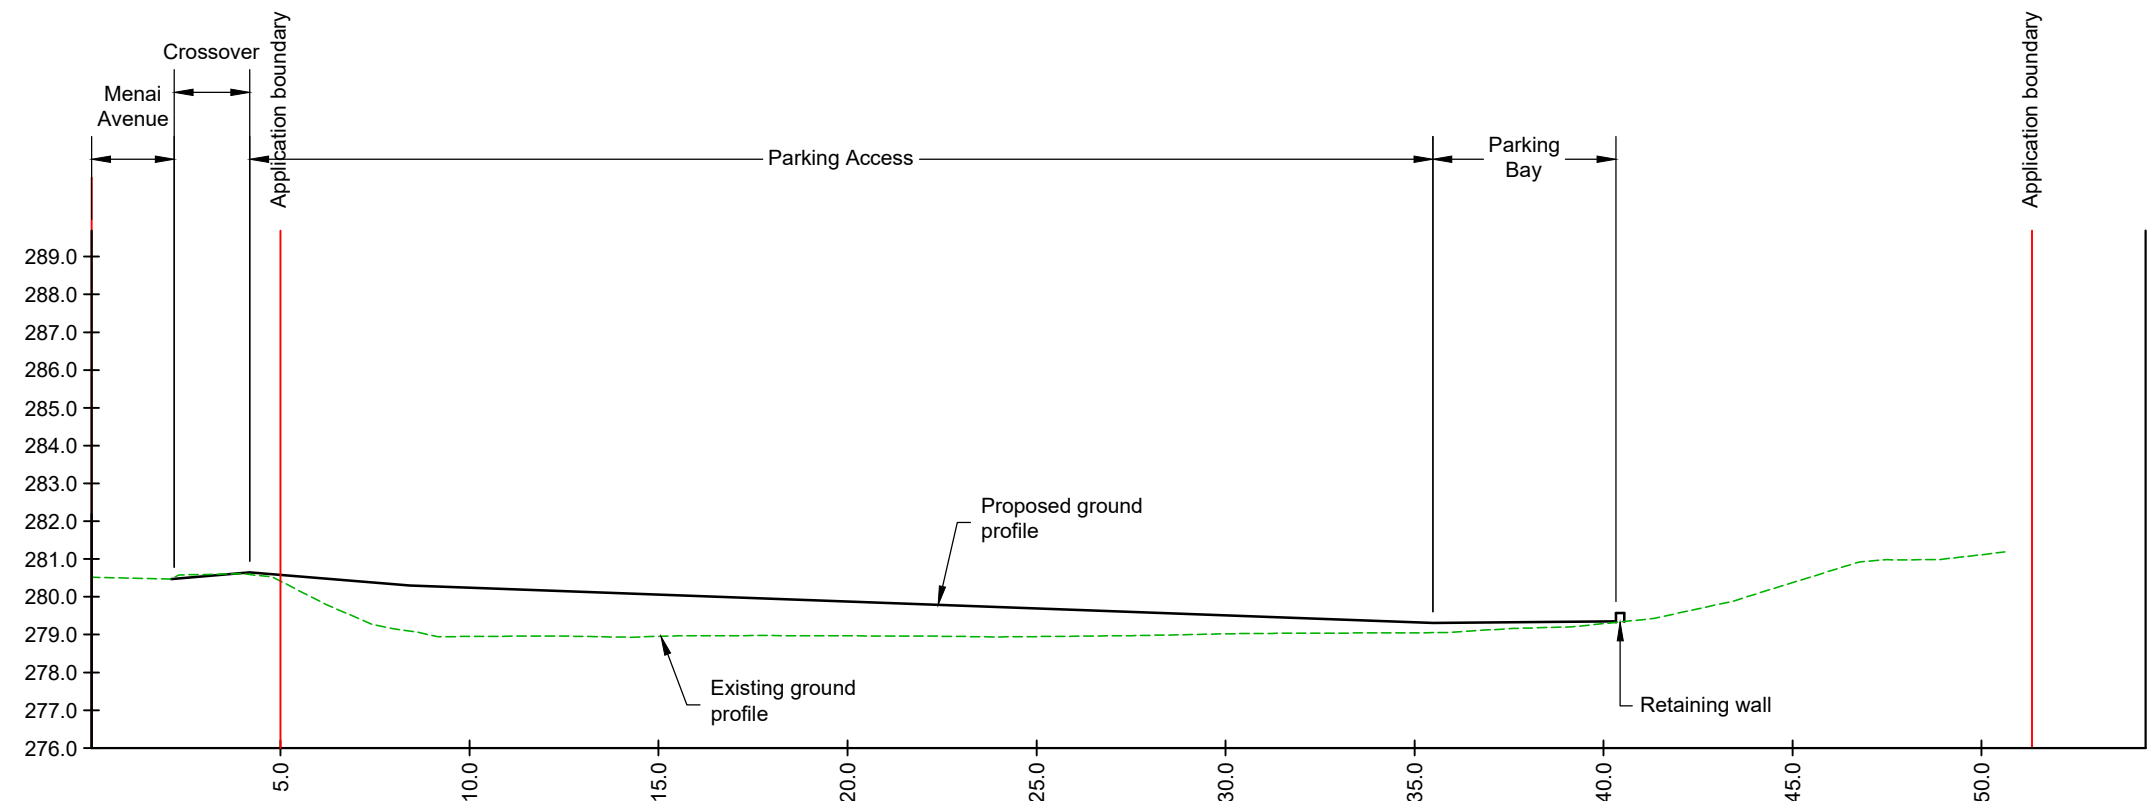

Section C-C

Site Sections
Scale 1:200

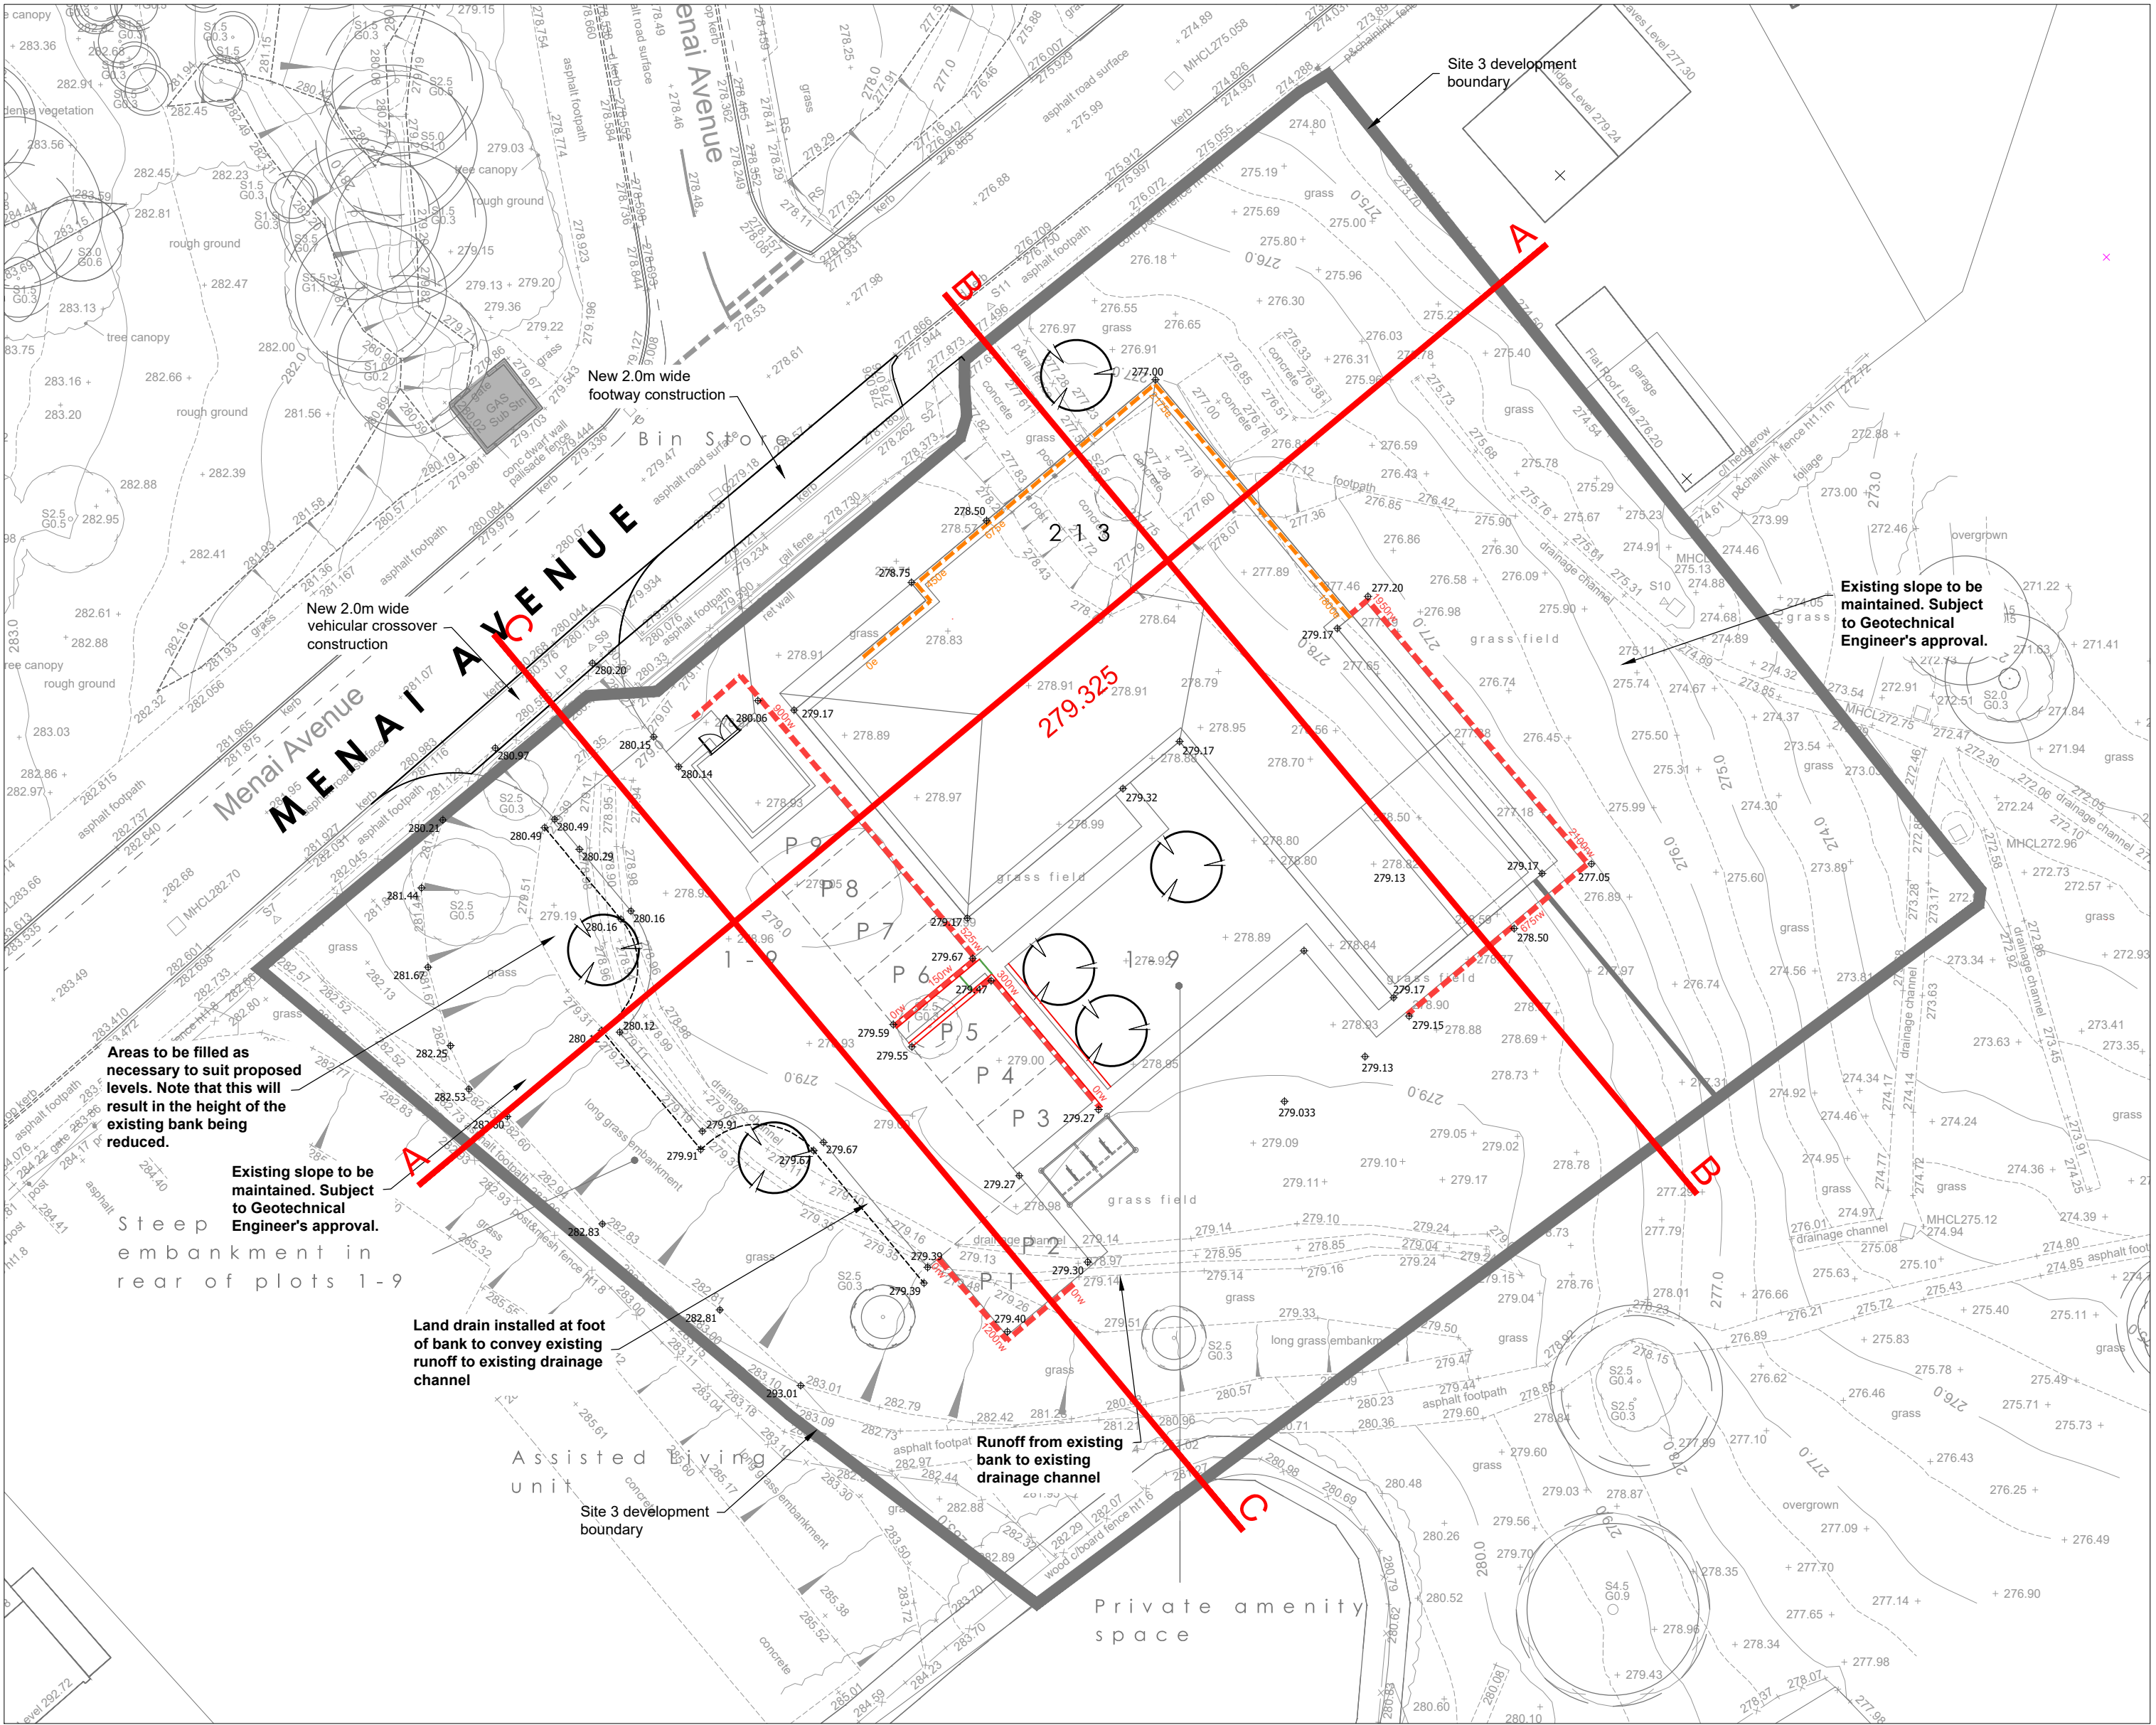

Site Plan - Site 3
Scale 1:250

A1 Original sheet size			
Note: This Drawing is copyright, its use or reproduction is subject to permission from Spring Design Consultancy Limited. All rights are reserved until invoices are paid in full. Contact SDC regarding terms & conditions. Check printed scale, responsibility is not accepted for reproduction of digital media or measuring from this document. Only figured dimensions to be used for construction. No responsibility will be taken for any design used for construction prior to receipt of relevant approvals. Report doubts/discrepancies to project Architect.			
Rev	Date	By	CHK Description

Client:		Project:		Drawing Title:					
Tai Tarian		Menai Avenue, Croeserw Sites 2 & 3		Site Sections - Site 3					
Drawing Status:	Date:	Drawn By:	Checked:	Director:	Scale:	Job No:	Drawing No.	Rev.	Unit 2 Chapel Barns Merthyr Mawr Bridgend CF32 0LS t: 01656 656267 e: mail@spring-consultancy.co.uk
PLANNING SUBMISSION	Aug 2026	RMJ	RMJ	MCC	As shown	2754	630-3	-	

