




Front Elevation

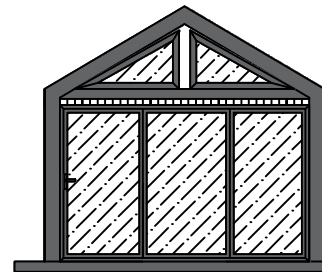


Right Elevation

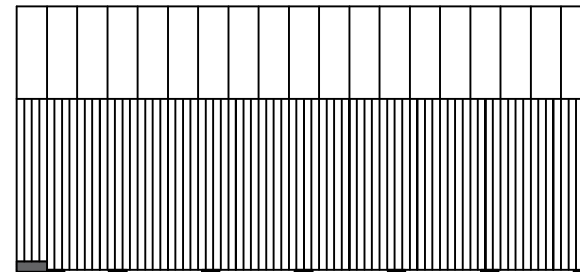

Rear Elevation

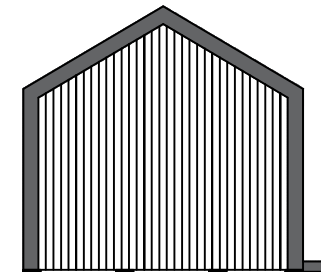

Left Elevation

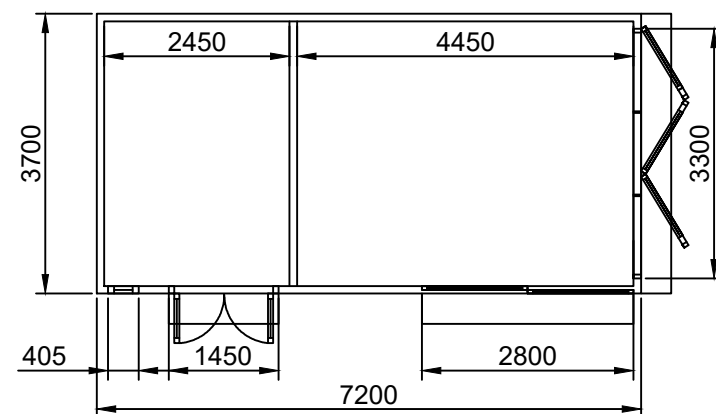

Floor Plan and Elevation Drawings

Roof:

110mm comprising charcoal grey standing seam on 80mm of high density polyurethane insulation surrounded by 1mm steel plates with smooth white liner.

Floor:

80mm Interlocking steel coated structurally insulated floor panels sit on top of foundation system.

Walls:

Timber frame (Tanalised) with 50mm of Rockwool insulated cavity incorporating breathable foiled photon wrap.

All internal partition walls are 130mm thick.

Internal plaster board and plaster skim.

Cladding:

Tanalised shiplap vertical redwood timber cladding to front elevation.

Tanalised shiplap vertical redwood timber cladding to right elevation.

Tanalised shiplap vertical redwood timber cladding to rear elevation.

Tanalised shiplap vertical redwood timber cladding to left elevation.

Doors:

French doors (1450mm x 2100mm, clad)

Sliding doors (2800mm x 2070mm) with Planitherm glass

Bi-fold doors (3300mm x 2070mm) with Planitherm glass

Windows:

Full Height window (2070mm x 405mm) with Planitherm glass

2x Triangular windows (1383mm x 774mm) with Planitherm glass

Drawing Title: Helyn Taylor	Number: 1.	Scale: 1:100 All measurements in mm, setup for A3 printing.
Designed By: Lily Roberts	Date: 28/08/2026	
Installation Address: 7 West Crossways Pontardawe Swansea SA8 4NE	Design: A2 - 6.2m x 4.2m x 3.7m	
	Reference: 260400427	