




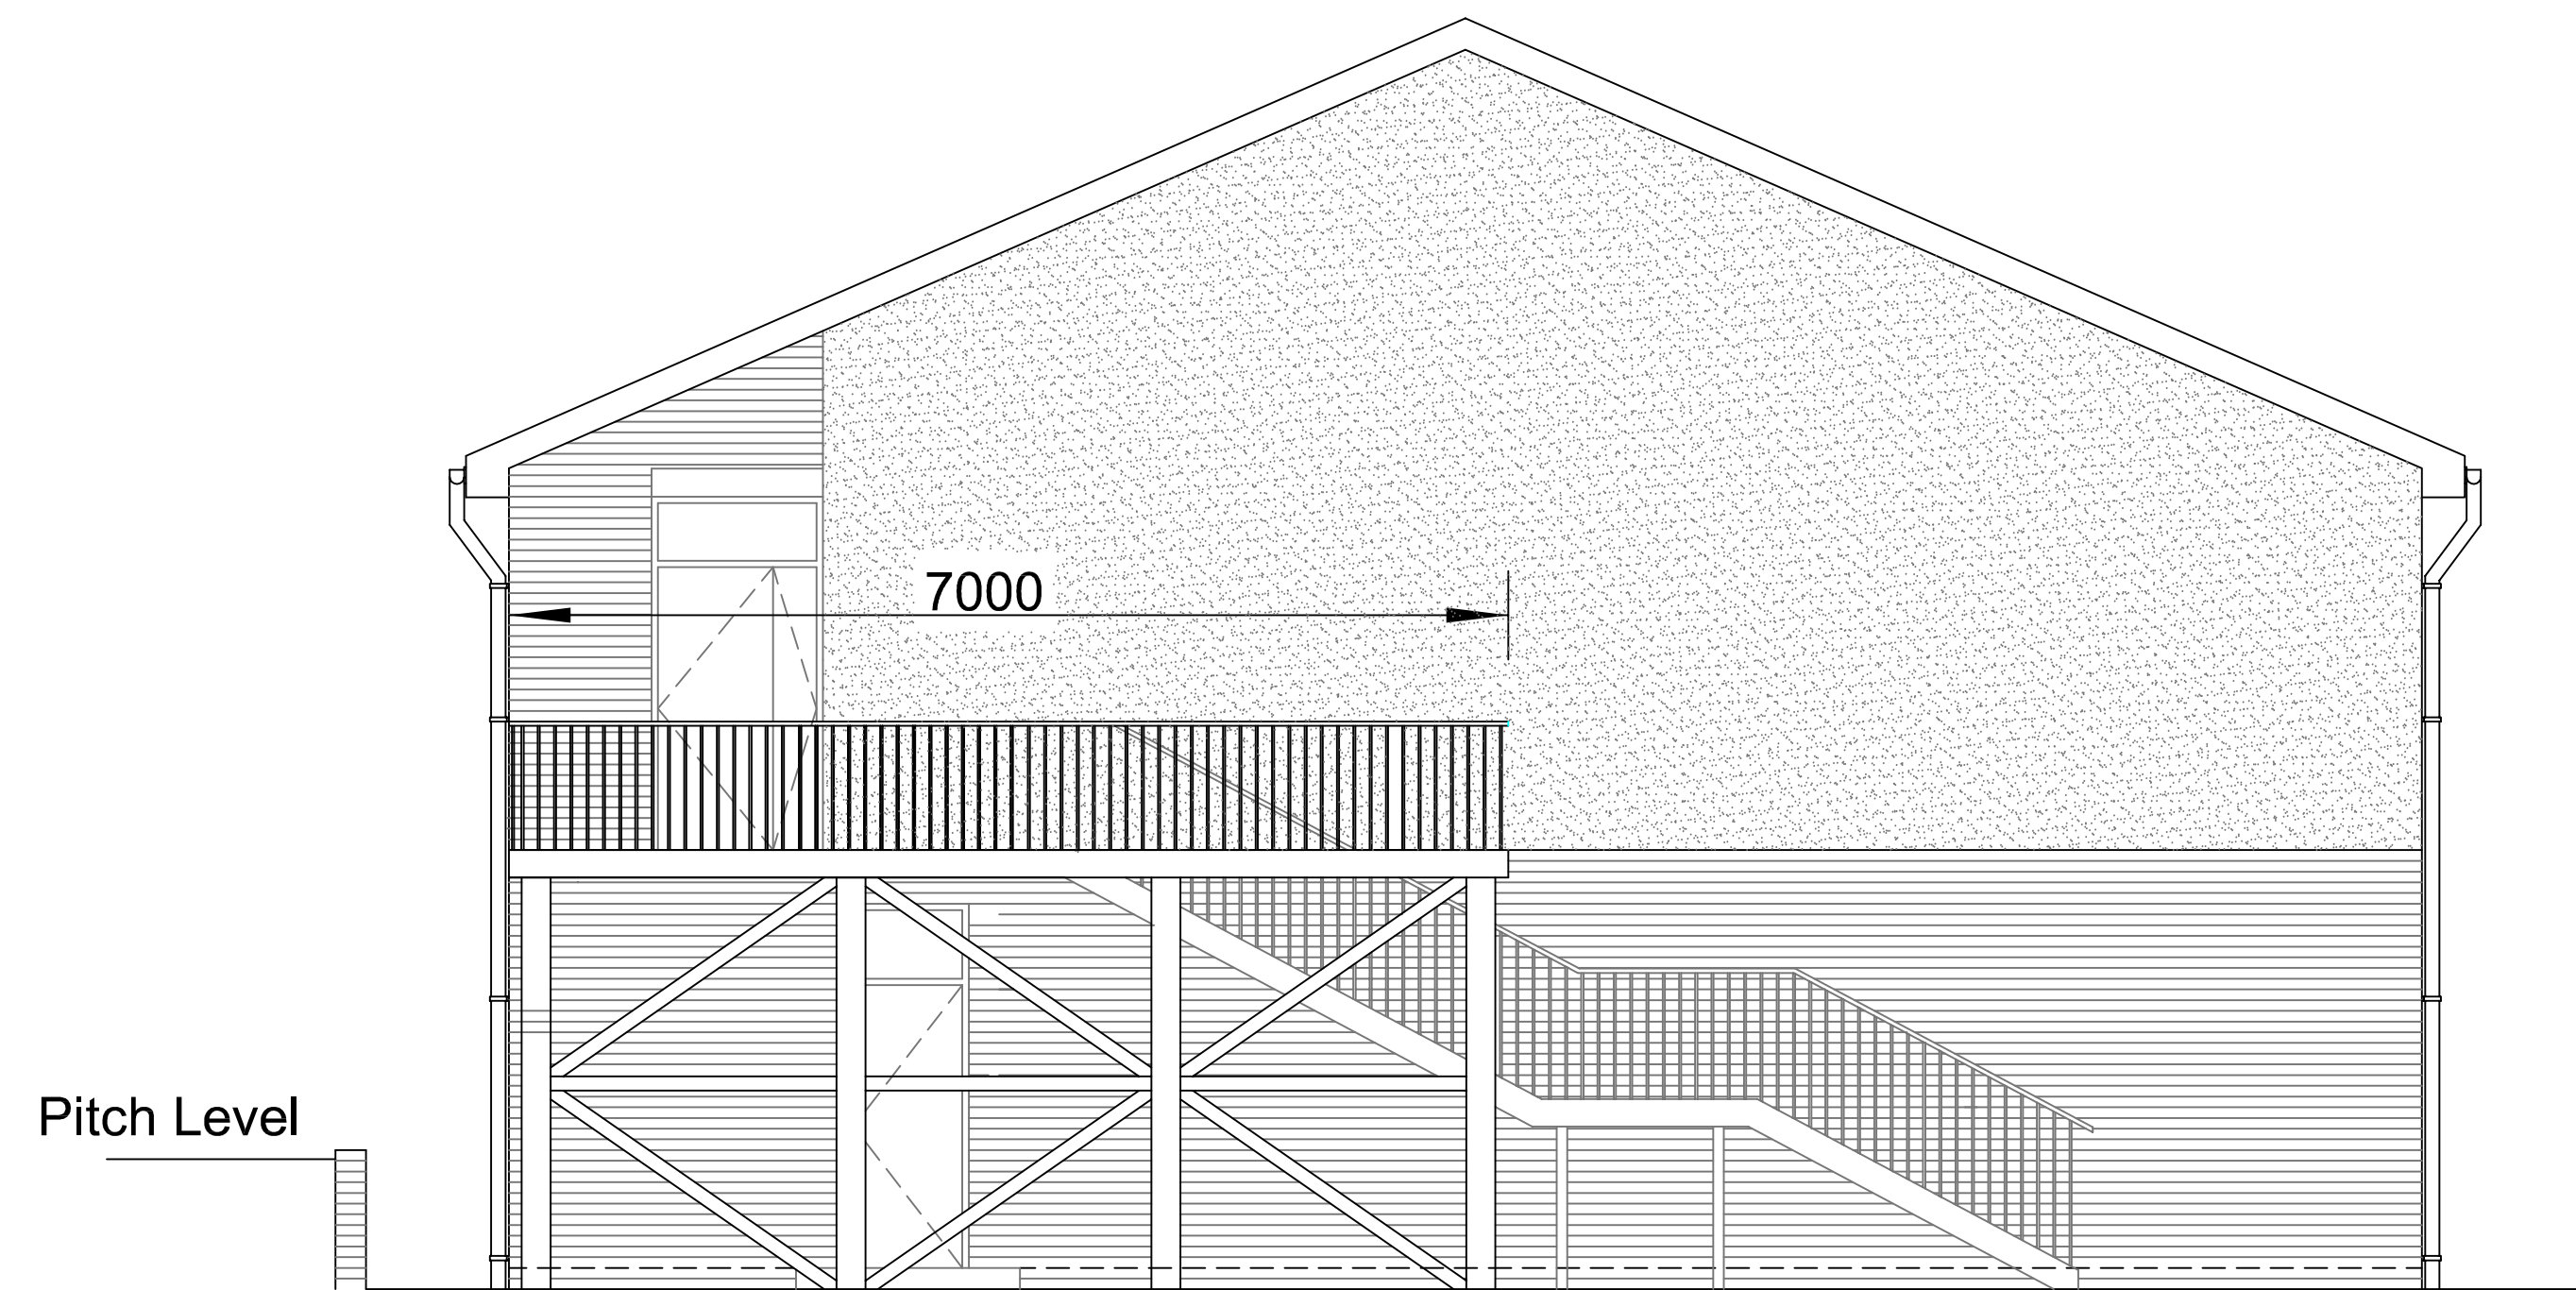

Proposed East Elevation

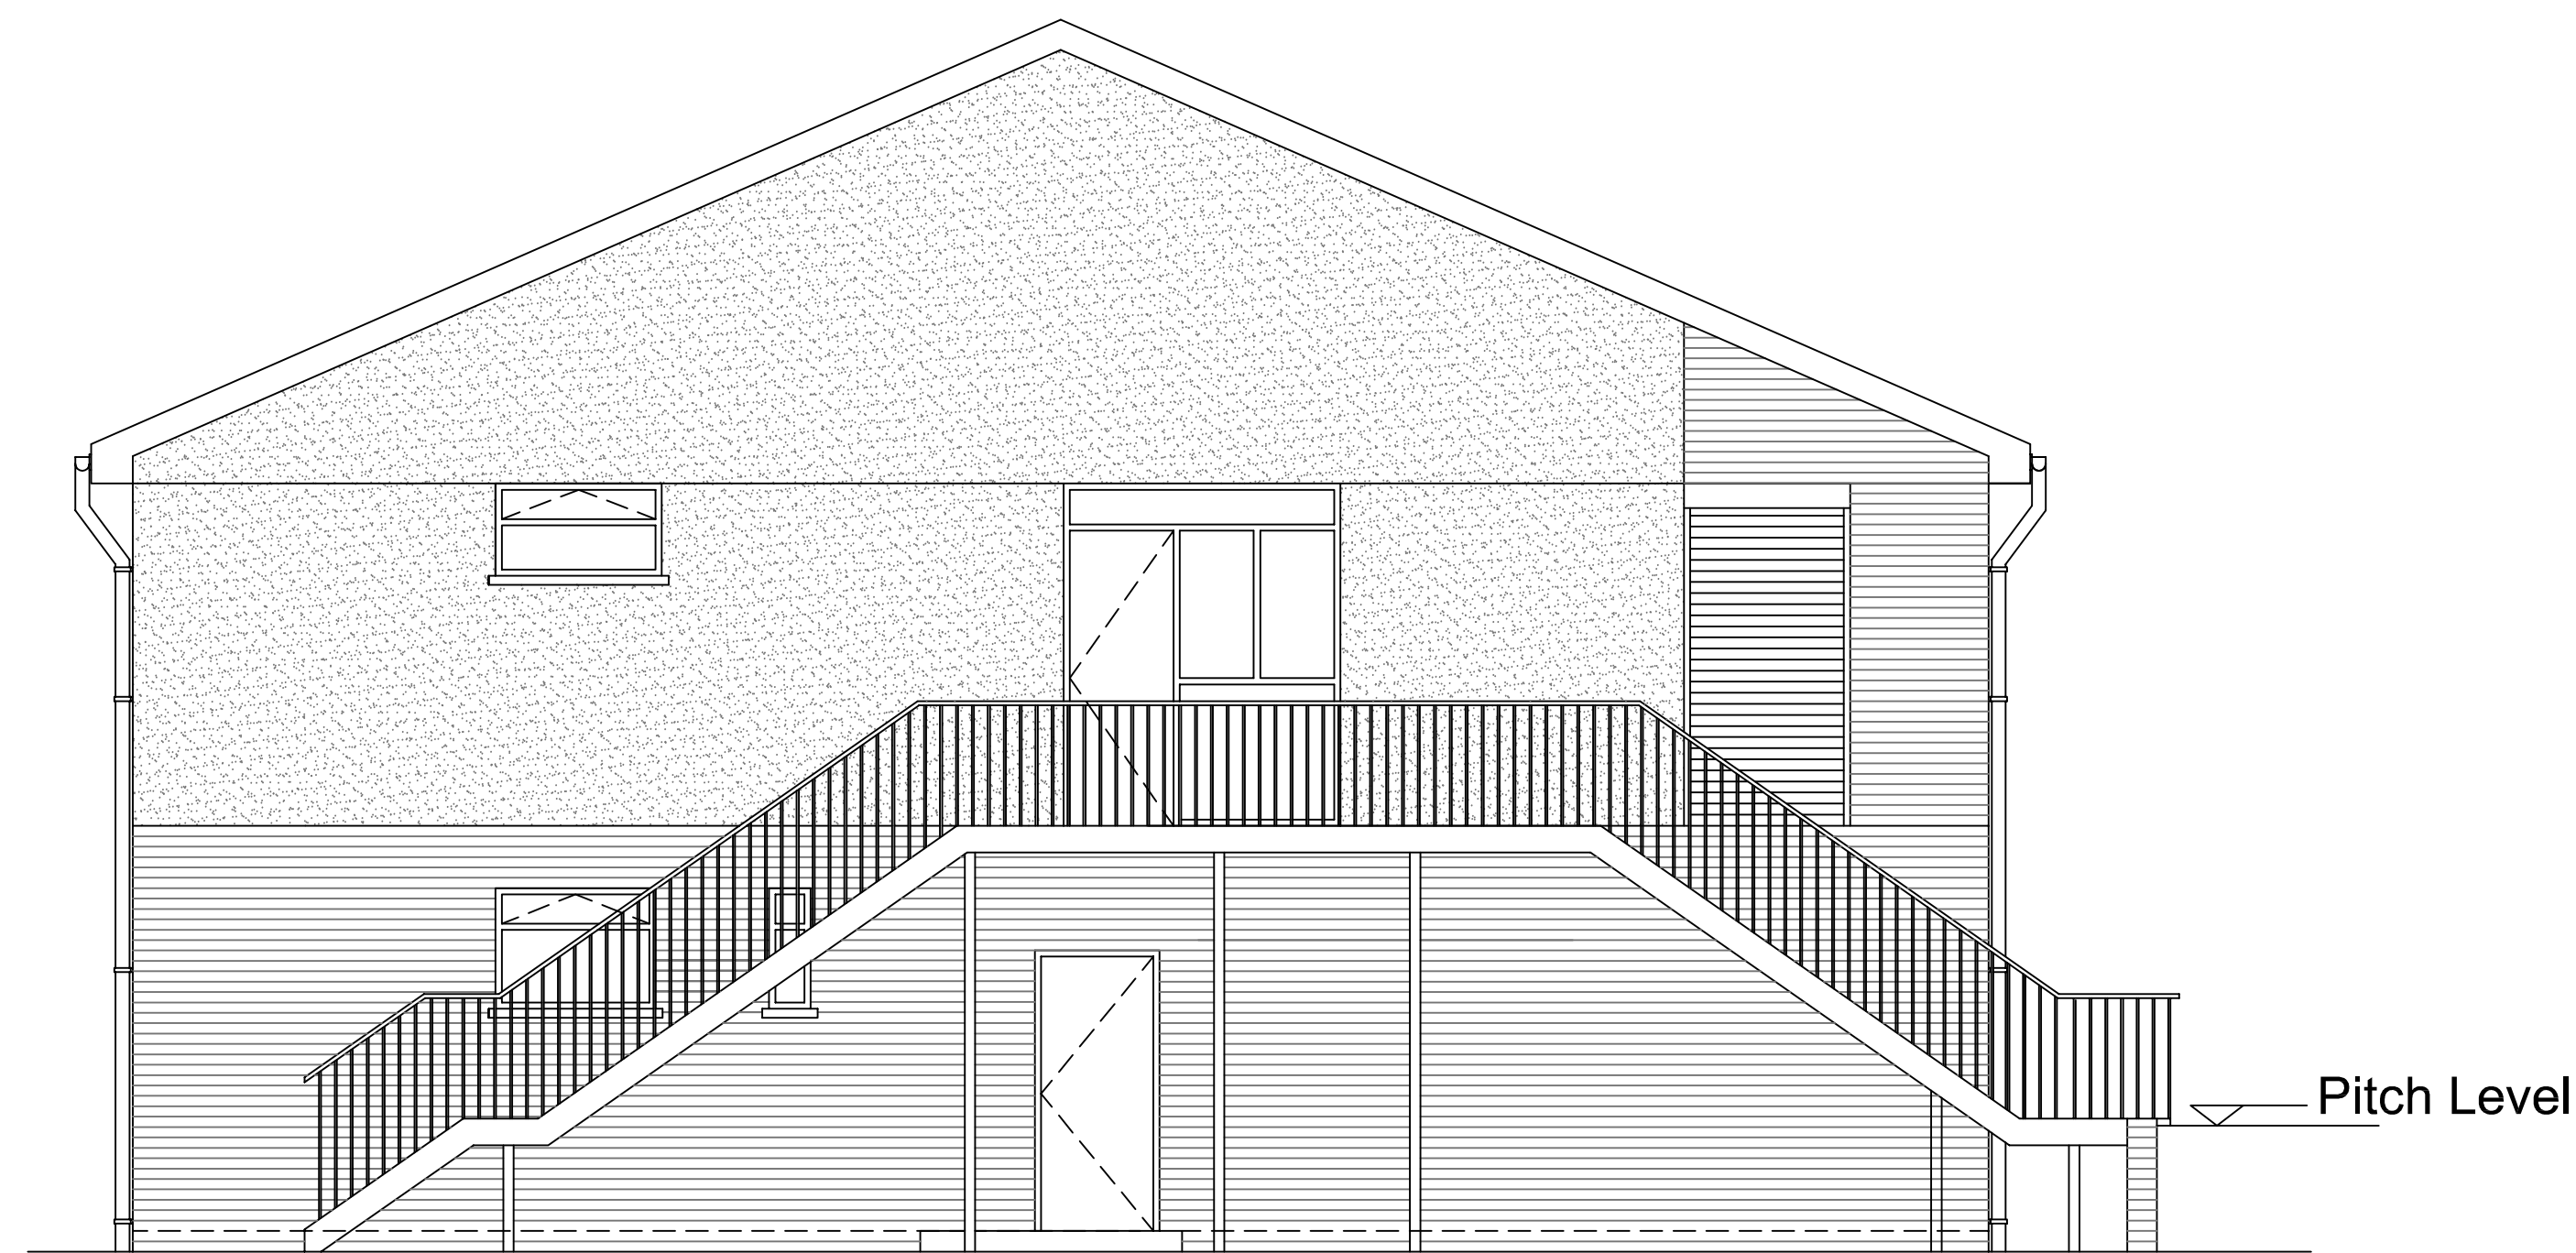

Proposed West Elevation

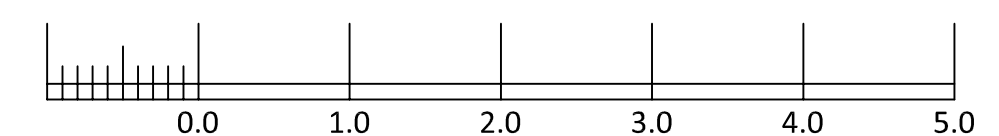

|                                                                    |             |                                                   |          |             |
|--------------------------------------------------------------------|-------------|---------------------------------------------------|----------|-------------|
| A                                                                  | Aug 26      | Ground Floor Door to East Elevation is Prohibited |          | SJL         |
| REV                                                                | DATE        | REVISION                                          | INITIALS |             |
| PROJECT TITLE:                                                     |             |                                                   |          |             |
| Bryncoch Rugby Club<br>Ty Llwd Road<br>Bryncoch<br>Neath. SA10 7DQ |             |                                                   |          |             |
| DRAWING TITLE:                                                     |             |                                                   |          |             |
| Existing West and<br>East Elevations                               |             |                                                   |          |             |
| STATUS:                                                            |             |                                                   |          |             |
| Planning Application Drawing                                       |             |                                                   |          |             |
| DATE:                                                              |             | DRAWN BY:                                         |          | CHECKED BY: |
| July 2026                                                          |             | SJL                                               |          |             |
| SCALE:                                                             | PAPER SIZE: | JOB NUMBER:                                       |          |             |
| 1:50                                                               | A1          | BRC01                                             |          |             |
| DRAWING NUMBER:                                                    |             |                                                   |          | REVISION    |
| BRC/008                                                            |             |                                                   |          | A           |