

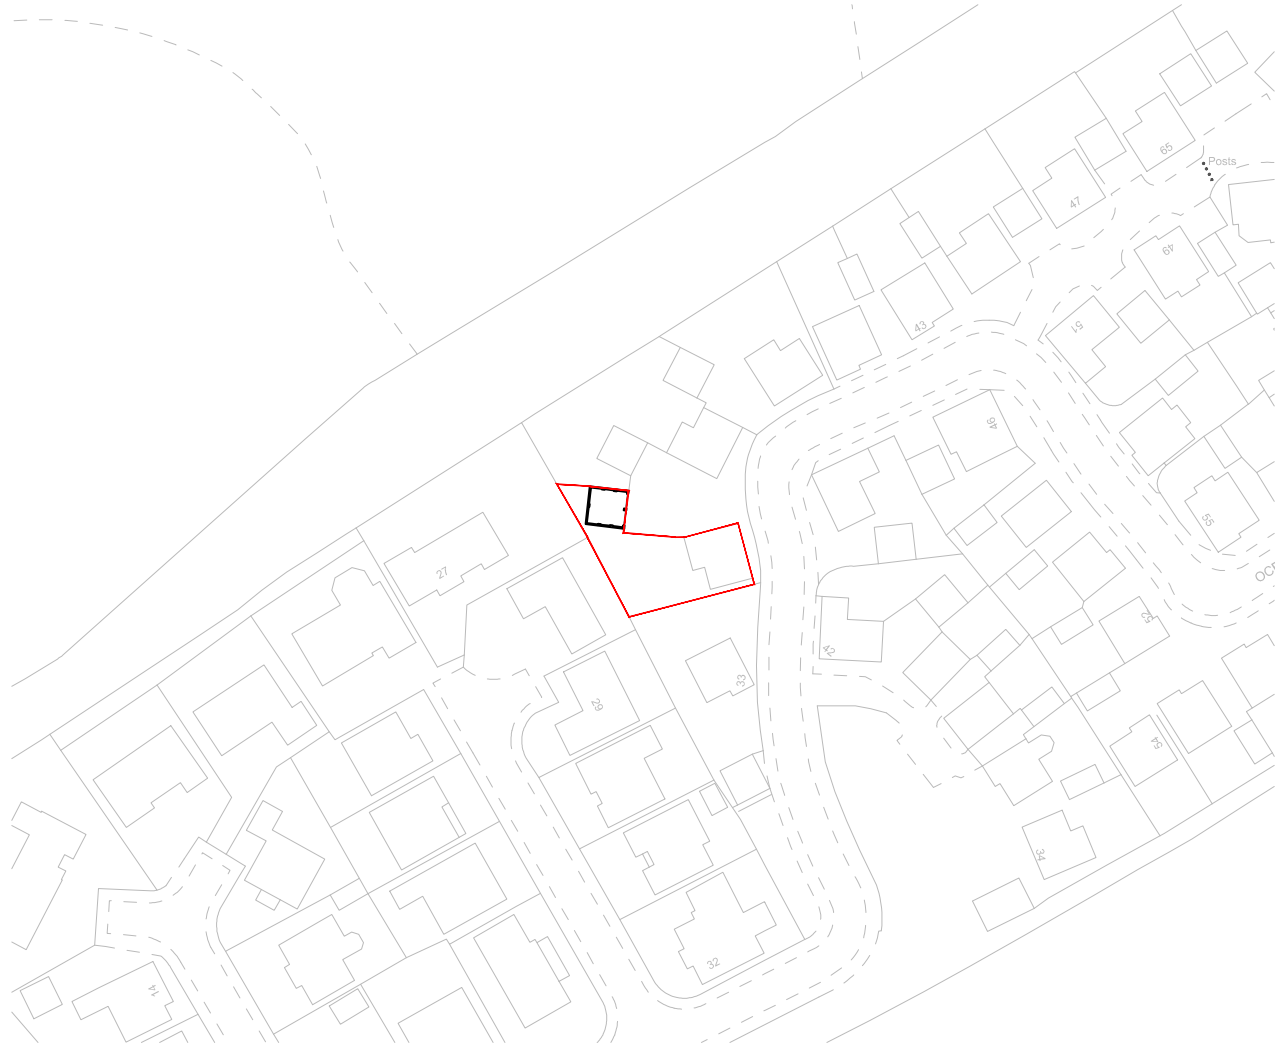
 


NO.	NOTES
1	All dimensions in millimetres unless otherwise stated.
2	Do not scale off drawing. All dimensions to be checked on site by contractor.
3	Drawings to be used for purposes of Planning Application only.
4	These are not Construction Drawings.
5	The contractor is to set out, check and co-ordinate all dimensions on site during the course of works.

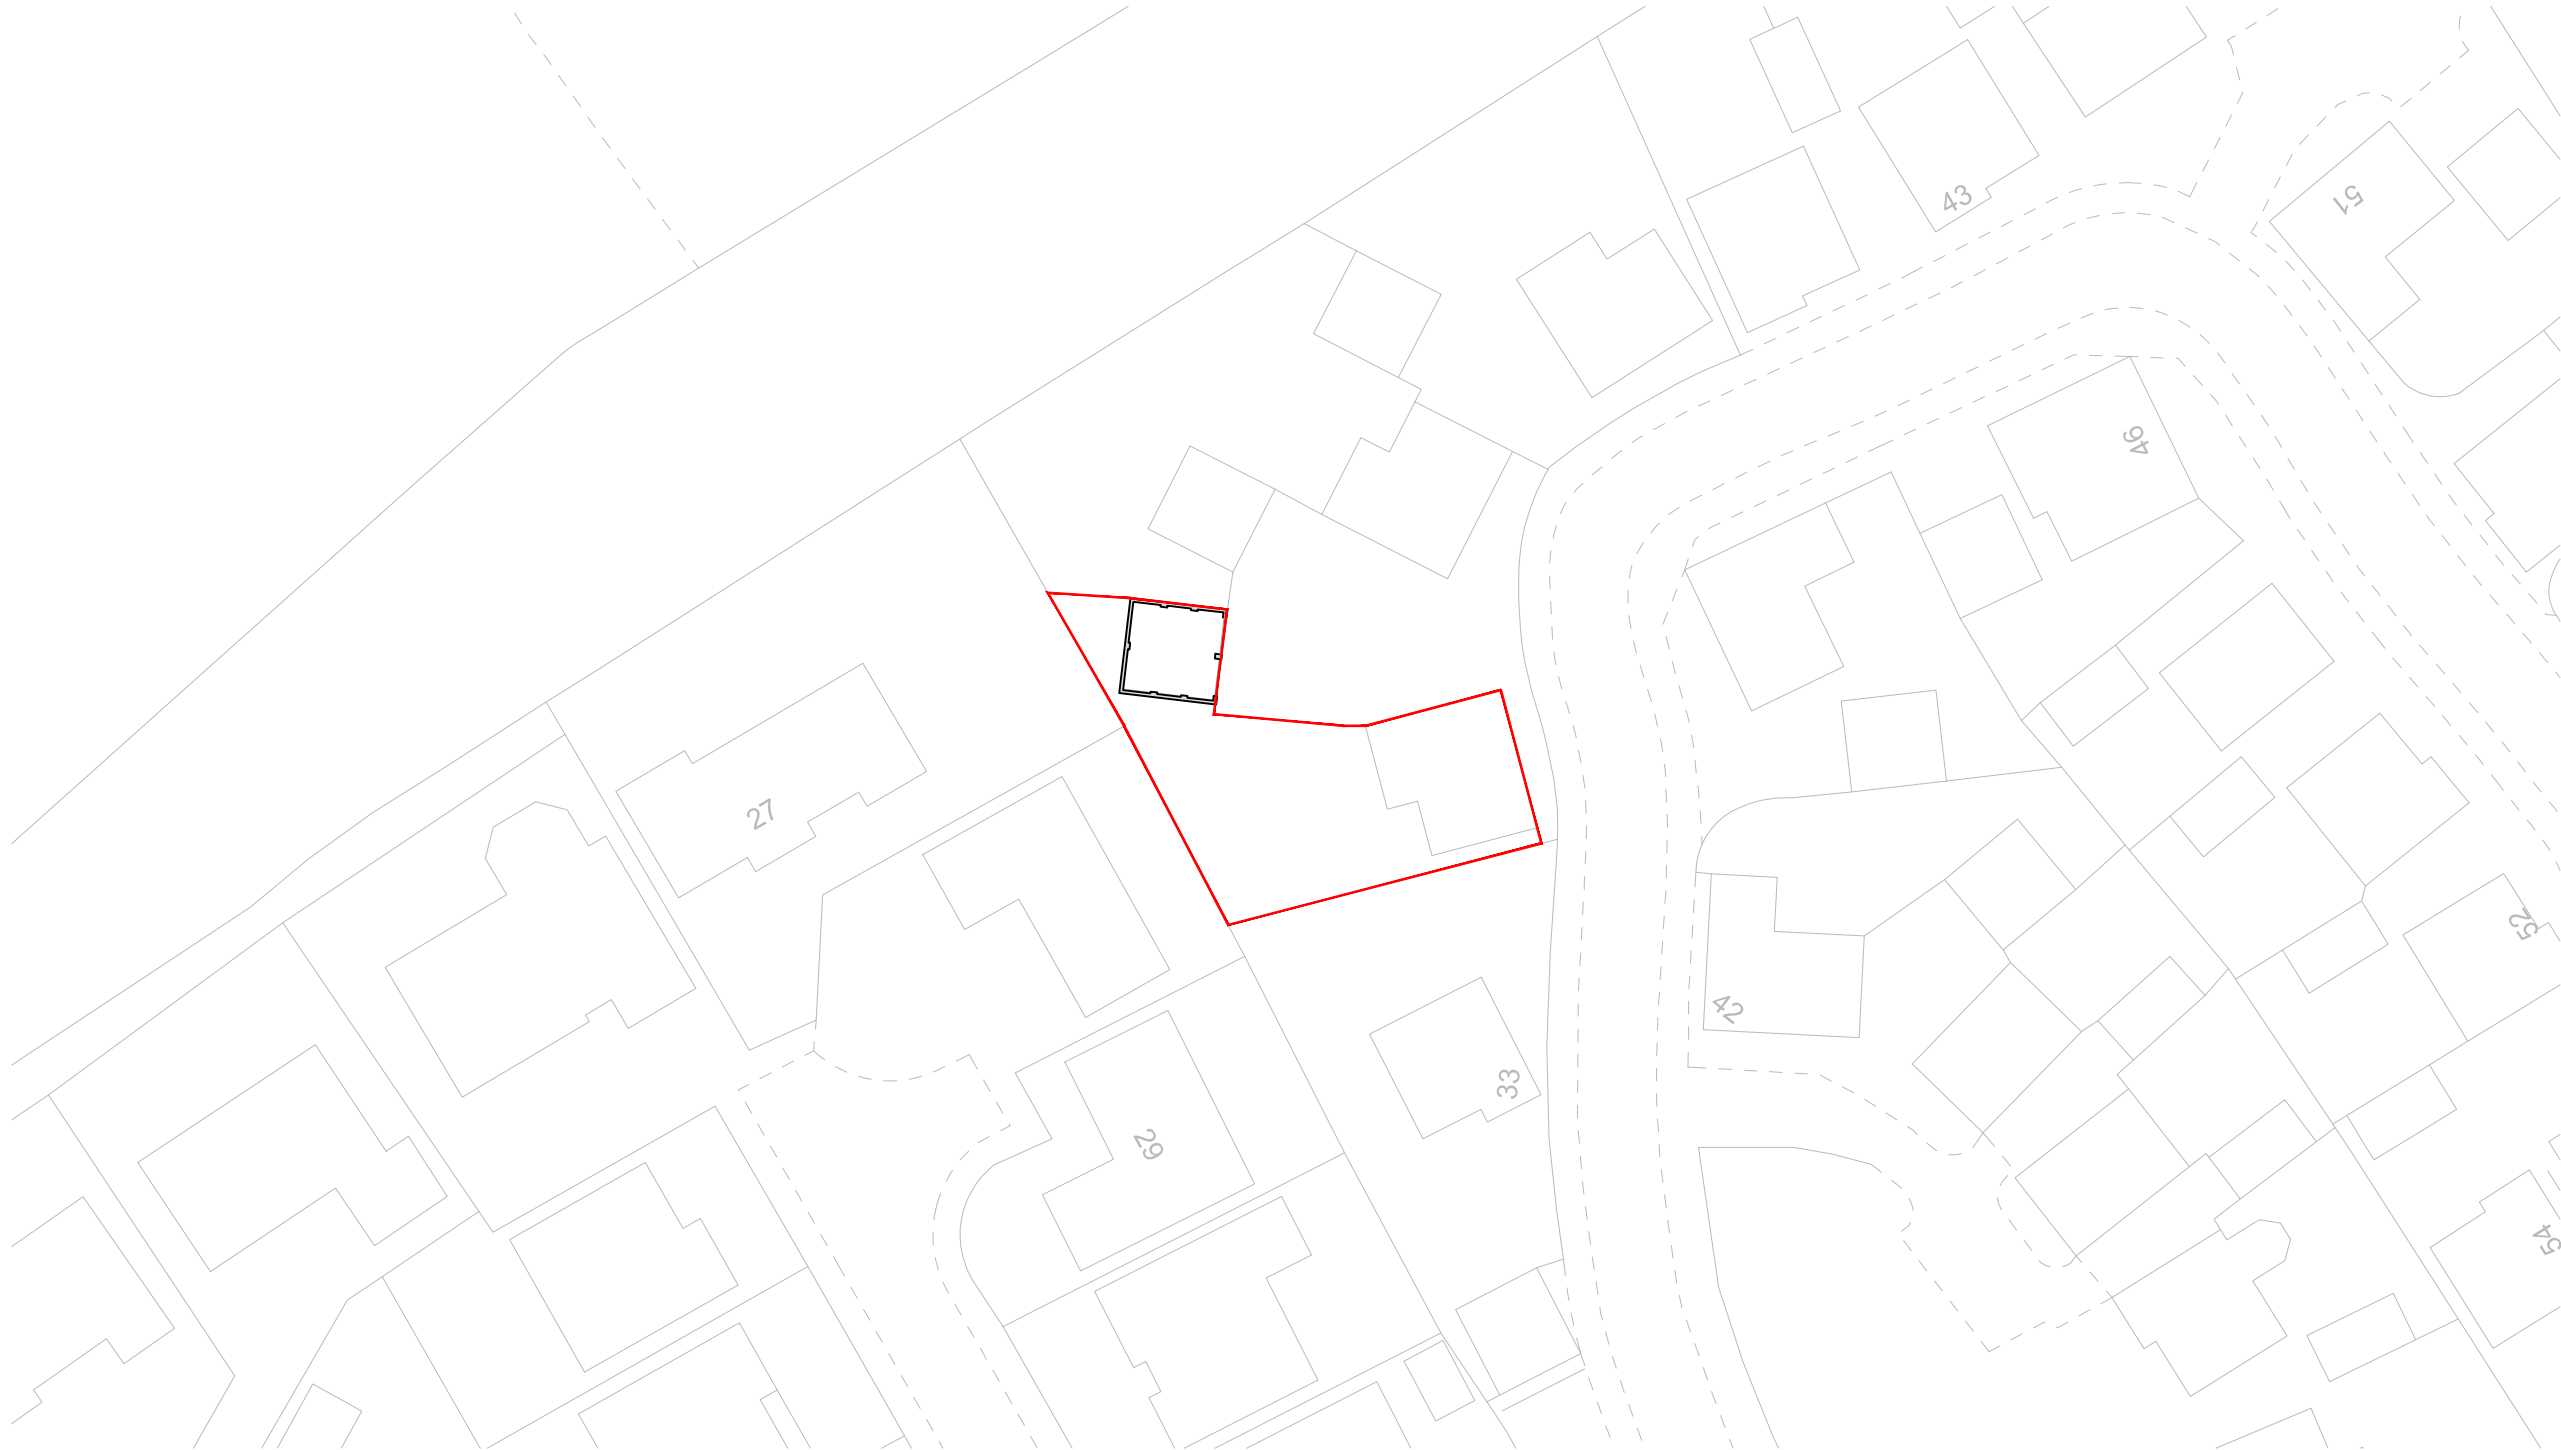


EXISTING SITE PLAN
SCALE 1:1250

 

EXISTING LOCATION PLAN
SCALE 1:500



SCALE 1:1250

 

SCALE 1:500

Mr John
Wesley
BSc: City and Regional
Planning

RTPI

Accredited Engineer

LABC

Registered

Partner Authority Scheme

REVISIONS:

SHEET TITLE:

EXISTING SITE &
LOCATION PLANS

PROJECT DESCRIPTION:

PROJECT: CHANGE OF USE
SITE: 35 OCEAN VIEW, SKEWEN, SA10 6JN
CLIENT:

atrum

Planning Consultants

MOBILE: 07505 210 952
EMAIL: atrumplanning@icloud.com

DATE:

Sep 2026

SCALE:

AS SHOWN

SHEET:

A-2