






NO.	NOTES
1	All dimensions in millimetres unless otherwise stated.
2	Do not scale off drawing. All dimensions to be checked on site by contractor.
3	Drawings to be used for purposes of Planning Application only.
4	These are not Construction Drawings.
5	The contractor is to set out, check and coordinate all dimensions on site during the course of works.

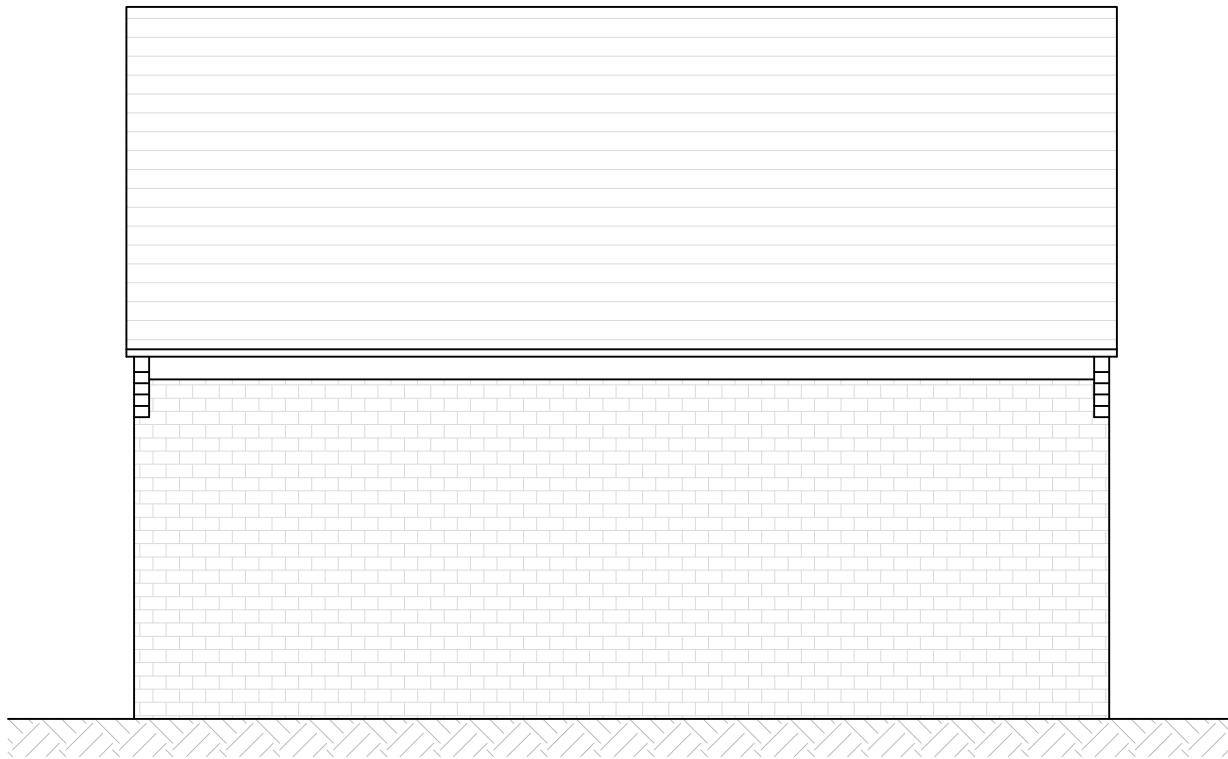


EXISTING LHS ELEVATION
SCALE 1:50

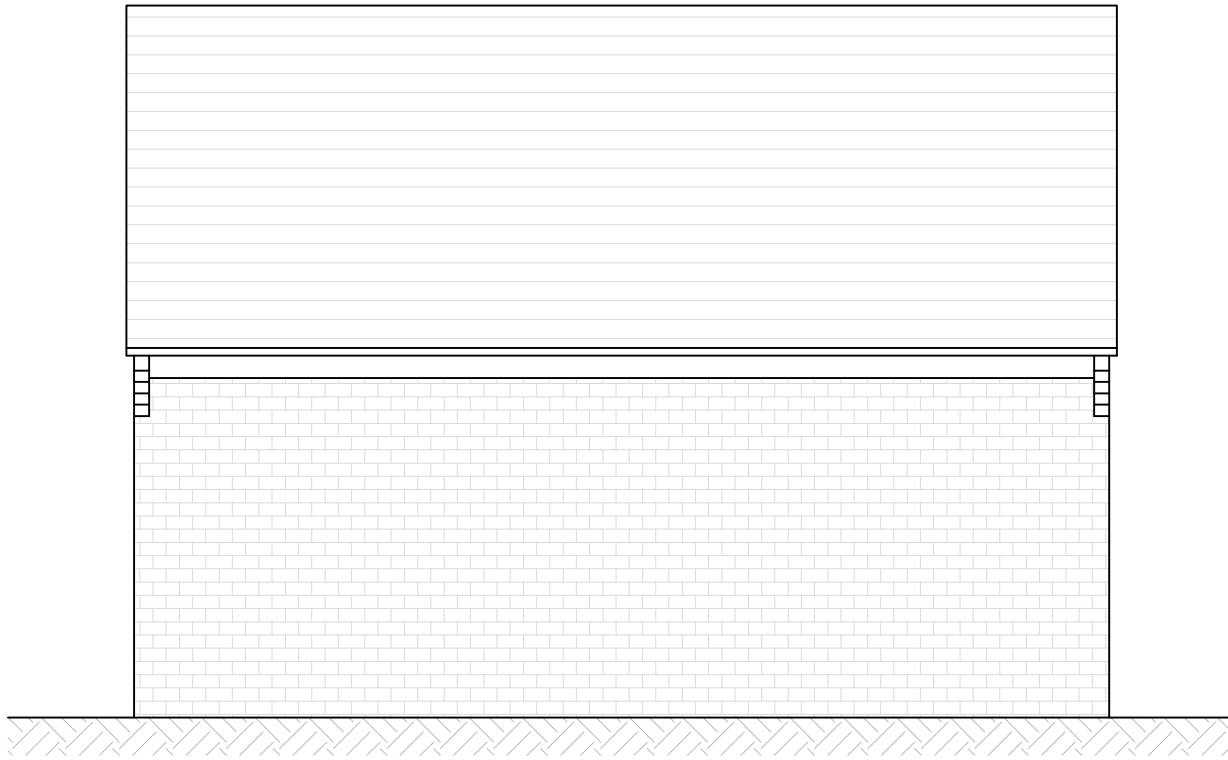


EXISTING RHS ELEVATION
SCALE 1:50

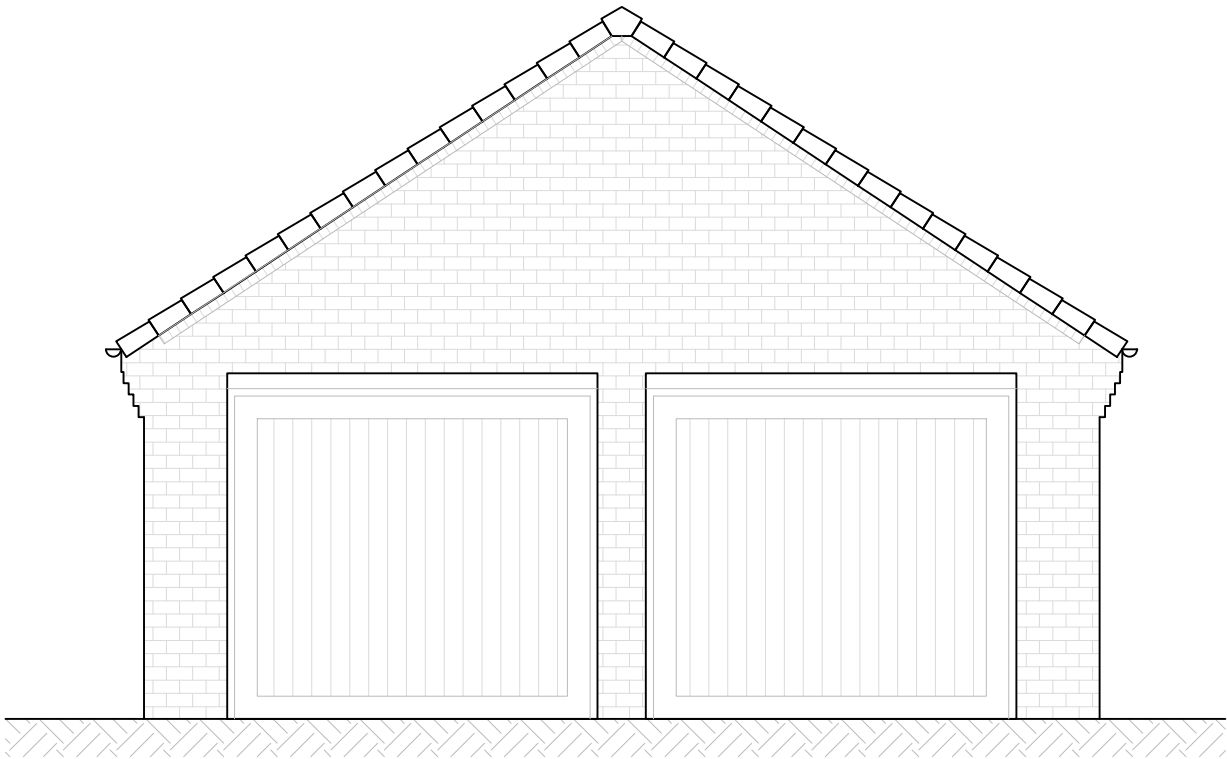

EXISTING FRONT ELEVATION
SCALE 1:50

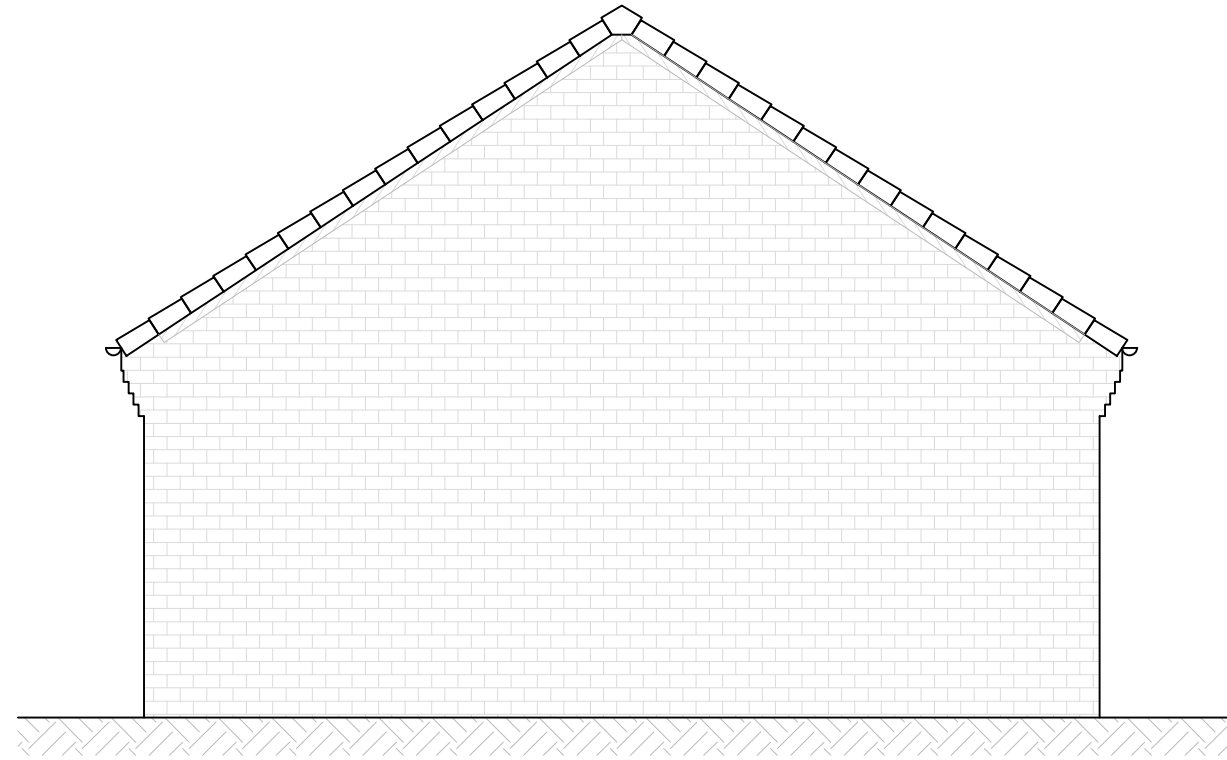

EXISTING REAR ELEVATION
SCALE 1:50

 

Mr John
West
BSc: City and Regional
Planning
RTPI
Accredited Engineer

LABC
Registered
Partner Architects Scheme

REVISIONS:

SHEET TITLE:

EXISTING ELEVATIONS

PROJECT DESCRIPTION:

PROJECT: CHANGE OF USE
SITE: 35 OCEAN VIEW, SKEWEN, SA10 6JN
CLIENT:

atrum
Planning Consultants

MOBILE: 07505 210 952
EMAIL: atrumplanning@icloud.com

DATE:

Sep 2026

SCALE:

1 : 50

SHEET:

A-2