


CDM notes are provided to assist the contractor in managing residual hazards identified during the design stage. Any such notes do not relieve the contractor of their duties under all relevant CDM Regulations.

SUITABILITY: FOR HCC APPROVAL

Archdiocese of Cardiff-Menevia | Archesgobaeth Caerdydd-Mynyw
 Archbishop's House | Tŷ'r Archesgob
 41/43 Cathedral Road | 41/43 Heol y Gadeirlan
 Cardiff CF11 9HD | Caerdydd CF11 9HD

DRAWING TITLE :
Existing Ground Floor Plan

DRAWN BY: LIRh		CHECKED BY: ABH		APPROVED BY: ABH		
JOB NO: 0002		SCALE: 1 : 100 @ A1				
STATUS:		S4				
DATE: 16/09/2026		REVISION:		P01		
PROJECT	ORIGIN	VOLUME	LEVEL	TYPE	DISCIP.	NUMBER
0002	ACM	01	00	DR	A	01000

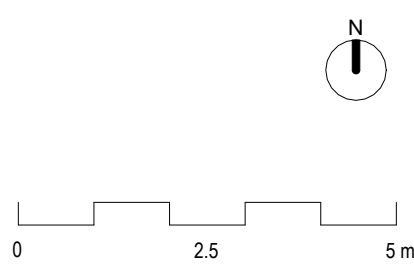

CDM notes are provided to assist the contractor in managing residual hazards identified during the design stage. Any such notes do not relieve the contractor of their duties under all relevant CDM Regulations.

SUITABILITY: FOR HCC APPROVAL

Archdiocese of Cardiff-Menevia | Archesgobaeth Caerdydd-Mynyw
 Archbishop's House | Tŷ'r Archesgob
 41/43 Cathedral Road | 41/43 Heol y Gadeirlan
 Cardiff CF11 9HD | Caerdydd CF11 9HD

DRAWING TITLE :
Proposed Ground Floor Plan

DRAWN BY: LIRh		CHECKED BY: ABH		APPROVED BY: ABH		
JOB NO: 0002		SCALE: 1 : 100 @ A1				
STATUS:		S4				
DATE: 16/09/2026		REVISION:		P01		
PROJECT	ORIGIN.	VOLUME	LEVEL	TYPE	DISCIP.	NUMBER
0002	ACM	01	00	DR	A	01002



Existing Elevation
Scale: 1 : 50

Notes:

This drawing is copyright and must not be reproduced or disclosed to third parties without the prior written consent of the Archdiocese of Cardiff-Menevia.

Do not scale this drawing. Responsibility is not accepted by the Archdiocese of Cardiff-Menevia for errors made by others during the printing or scaling of this drawing. Use only written dimensions. It is the contractor's responsibility to verify all dimensions before commencing any work. Any discrepancies are to be notified in writing to the Archdiocese of Cardiff-Menevia immediately.

This drawing is to be read in conjunction with all other relevant project drawings, specifications and schedules prepared by the Archdiocese of Cardiff-Menevia and any other relevant consultants, specialists or subcontractors.

CDM notes are provided to assist the contractor in managing residual hazards identified during the design stage. Any such notes do not relieve the contractor of their duties under all relevant CDM Regulations.

0 2.5 5 m

P01	First issue for HCC approval.	LIRh	ABH	16/09/26
Rev	Description	Rev'd	Chk'd	Date

SUITABILITY: FOR HCC APPROVAL

STATUS NUMBER KEY:

WIP S0 - Initial Status*	DOCUMENTATION - SIGN-OFF A1 - Authorised and Accepted B1 - Partially Signed-off.
SHARED S1 - Suitable for co-ordination** S2 - Suitable for information S3 - Suitable for review and comment S4 - Suitable for stage approval S5 - Withdrawn S6 - Suitable for PIM Authorisation S7 - Suitable for AIM Authorisation	ARCHIVE CR - Final Construction Record Document * For internal pre-issue usage only. ** For model file usage only.

Archdiocese of Cardiff-Menevia | Archsgobaeth Caerdydd-Mynyw
Archbishop's House | Tŷ'r Archesgob
41/43 Cathedral Road | 41/43 Heol y Gadeirlan
Cardiff CF11 9HD | Caerdydd CF11 9HD


PROJECT TITLE :
New Handrails to Front Entrance.
St Joseph's RC Church, Port Talbot.

DRAWING TITLE :
Existing East Elevation

DRAWN BY : LIRh CHECKED BY: ABH APPROVED BY : ABH

JOB NO : 0002 SCALE : 1 : 50 @ A1

STATUS :		S4					
DATE :		16/09/2026		REVISION:		P01	
PROJECT	ORIGIN.	VOLUME	LEVEL	TYPE	DISCIP.	NUMBER	
0002	ACM	01	XX	DR	A	02000	

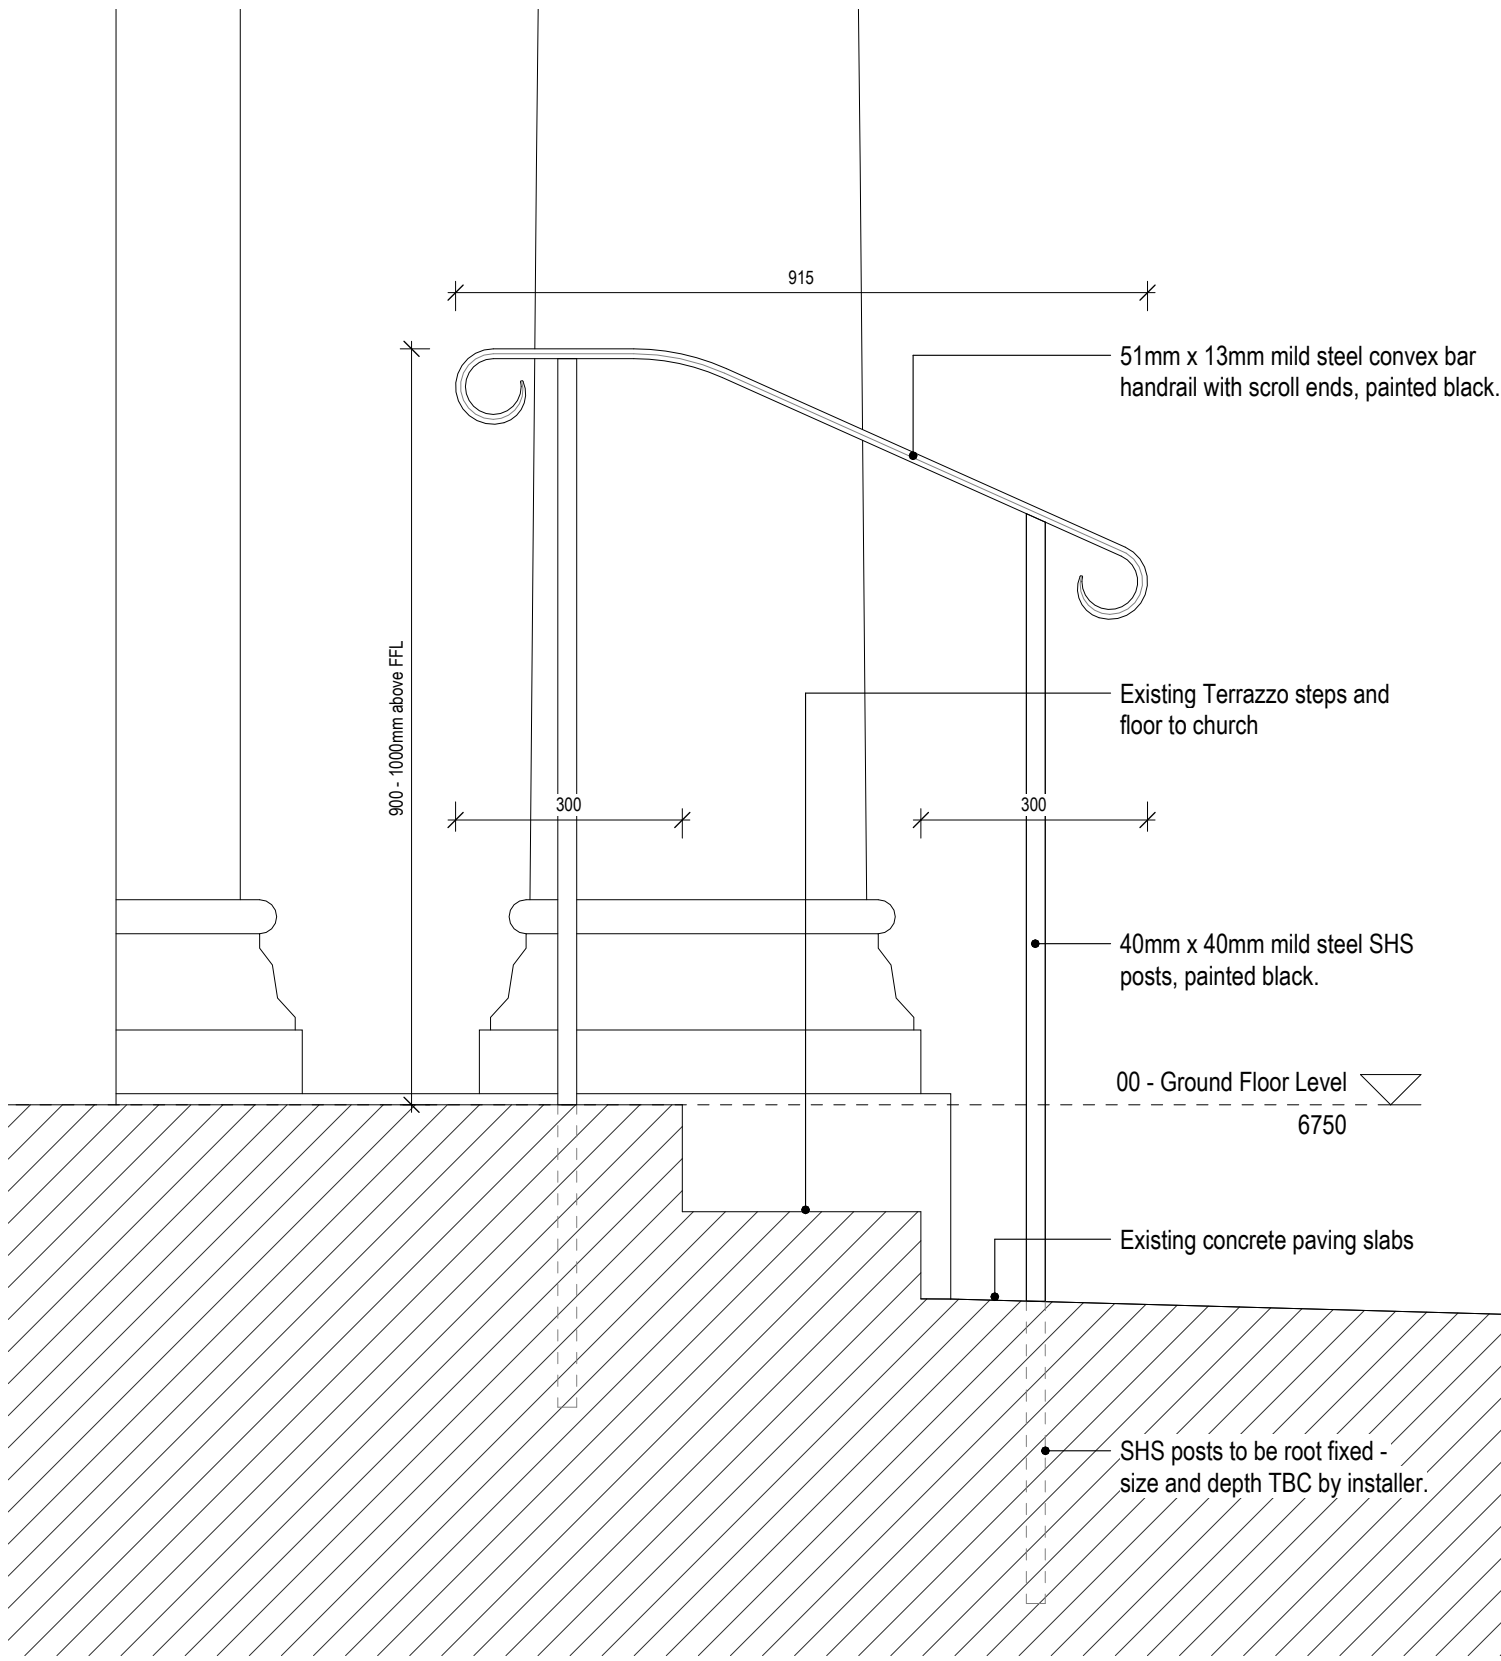

2 Typical Handrail Elevation
Scale: 1 : 10



1 Proposed Elevation
Scale: 1 : 50

Notes:

This drawing is copyright and must not be reproduced or disclosed to third parties without the prior written consent of the Archdiocese of Cardiff-Menevia.

Do not scale this drawing. Responsibility is not accepted by the Archdiocese of Cardiff-Menevia for errors made by others during the printing or scaling of this drawing. Use only written dimensions. It is the contractor's responsibility to verify all dimensions before commencing any work. Any discrepancies are to be notified in writing to the Archdiocese of Cardiff-Menevia immediately.

This drawing is to be read in conjunction with all other relevant project drawings, specifications and schedules prepared by the Archdiocese of Cardiff-Menevia and any other relevant consultants, specialists or subcontractors.

CDM notes are provided to assist the contractor in managing residual hazards identified during the design stage. Any such notes do not relieve the contractor of their duties under all relevant CDM Regulations.

0 2.5 5 m

Rev	Description	Rev'd	Chk'd	Date
P01	First issue for HCC approval.	LIRh	ABH	16/09/26

SUITABILITY: FOR HCC APPROVAL

STATUS NUMBER KEY:

WIP S0 - Initial Status*	DOCUMENTATION - SIGN-OFF A1 - Authorised and Accepted B1 - Partially Signed-off.
SHARED S1 - Suitable for co-ordination** S2 - Suitable for information S3 - Suitable for review and comment S4 - Suitable for stage approval S5 - Withdrawn S6 - Suitable for PIM Authorisation S7 - Suitable for AIM Authorisation	ARCHIVE CR - Final Construction Record Document * For internal pre-issue usage only. ** For model file usage only.

Archdiocese of Cardiff-Menevia | Archsgobaeth Caerdydd-Mynyw
Archbishop's House | Tŷ'r Archesgob
41/43 Cathedral Road | 41/43 Heol y Gadeirlan
Cardiff CF11 9HD | Caerdydd CF11 9HD

PROJECT TITLE :
New Handrails to Front Entrance.
St Joseph's RC Church, Port Talbot.

DRAWING TITLE :
Proposed East Elevation & Typical Handrail
Elevation

DRAWN BY : LIRh CHECKED BY: ABH APPROVED BY : ABH

JOB NO : 0002 SCALE : As indicated @ A1

STATUS :		S4					
DATE :		16/09/2026		REVISION:		P01	
PROJECT	ORIGIN.	VOLUME	LEVEL	TYPE	DISCIP.	NUMBER	
0002	ACM	01	XX	DR	A	02001	