




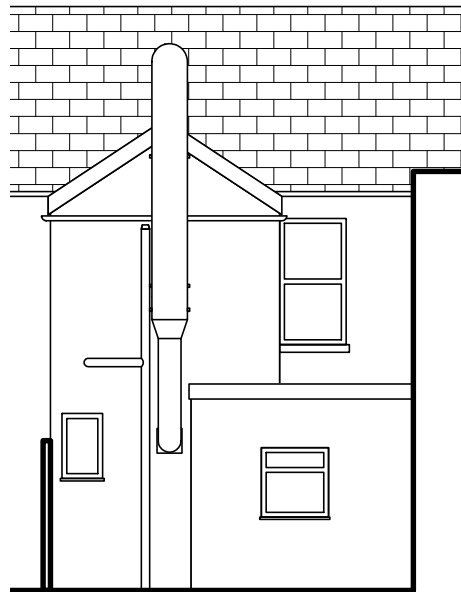

Rear Elevation

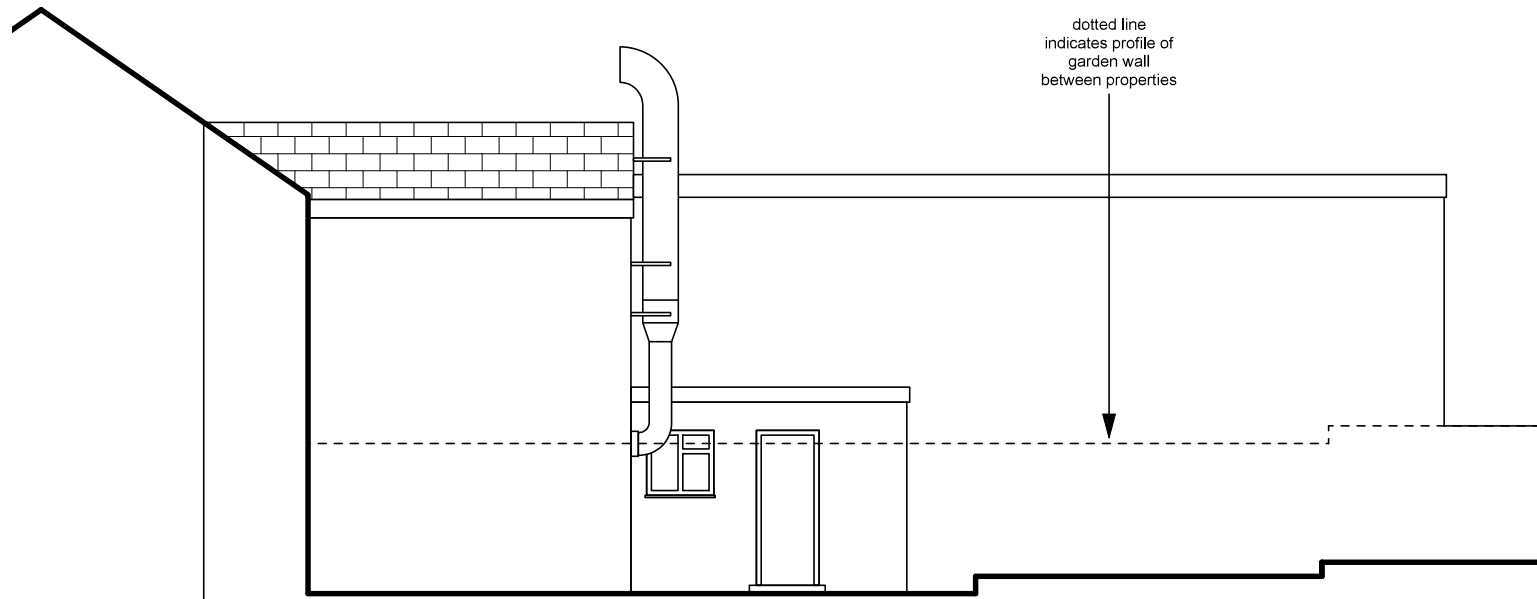


Side Elevation on A

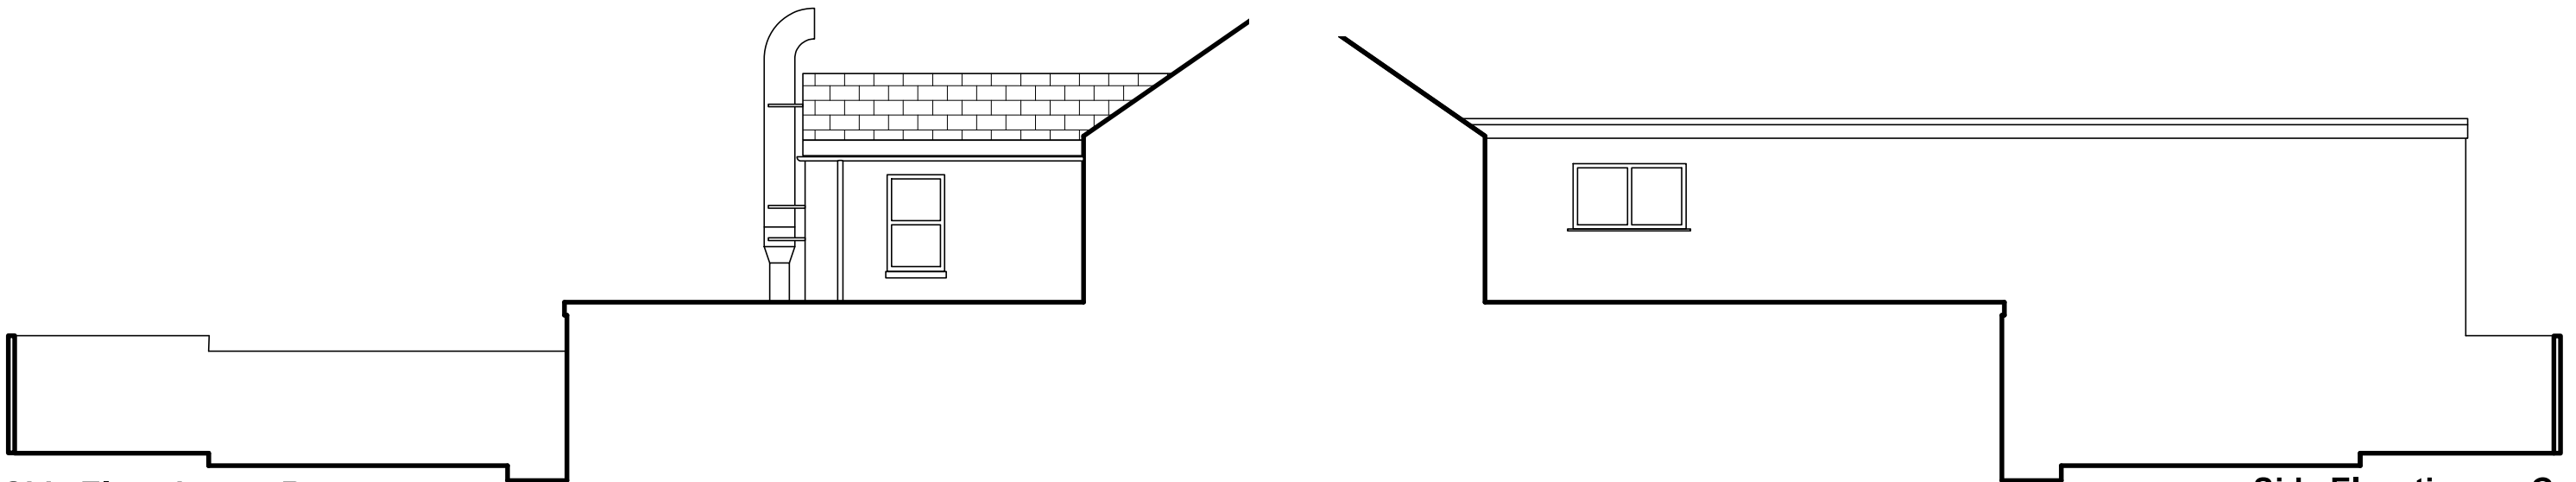

Side Elevation on B

Side Elevation on C

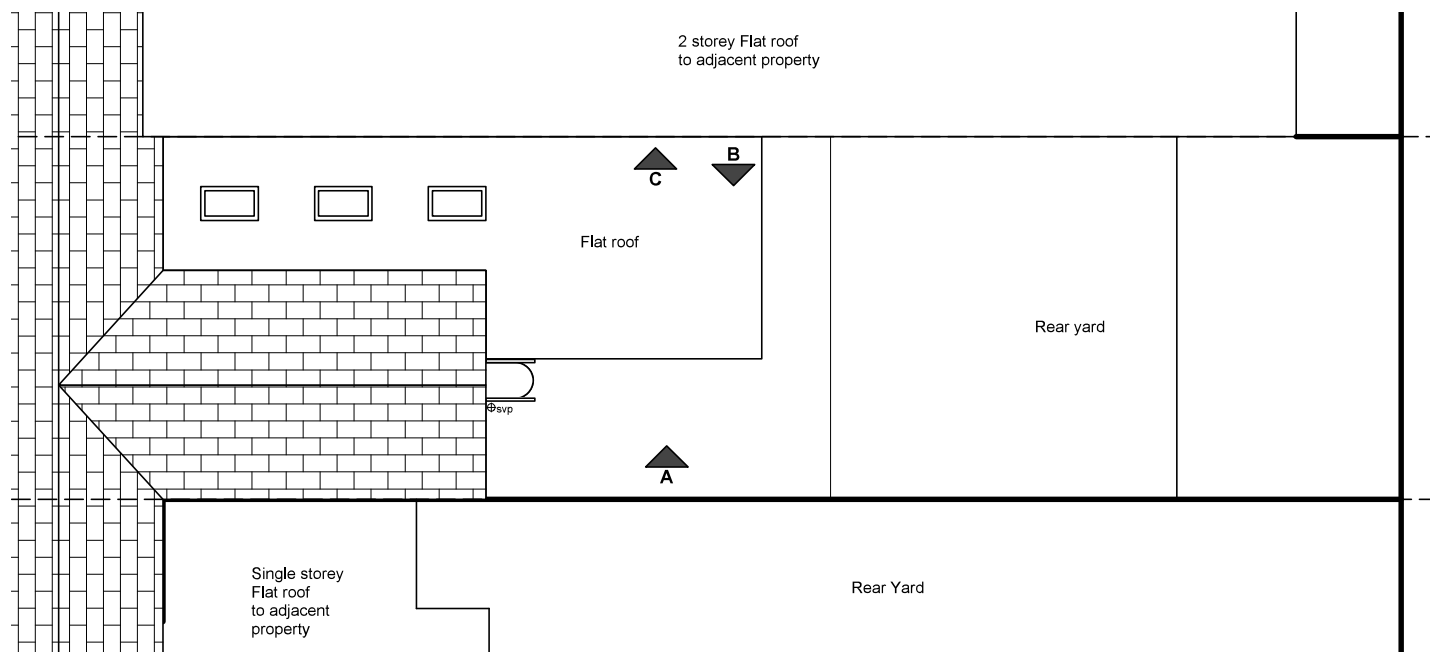

Site plan



Existing photos

client	Manlam Kwan	title	Existing site plan & Elevations	Bankhead Design 20 Beechwood Avenue Neath, SA11 3TE Tel: 0781 8086740 email: kevin.bankhead@btinternet.com BANKHEADDESIGN
project	Central House Takeaway ,Windsor Road,Neath SA11 1NS	scale	1:100 @A3	
amendments		dwg by	KB	
		date	Aug 2026	
		dwg no	MK- 01 rev	