



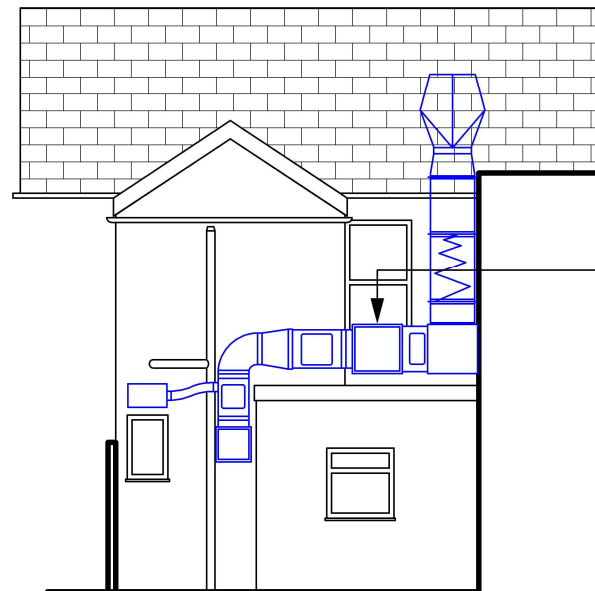


Rear Elevation

Blue lines indicate outline of new ducting system to rear of property. Refer to consultants drawings for all details & specification etc

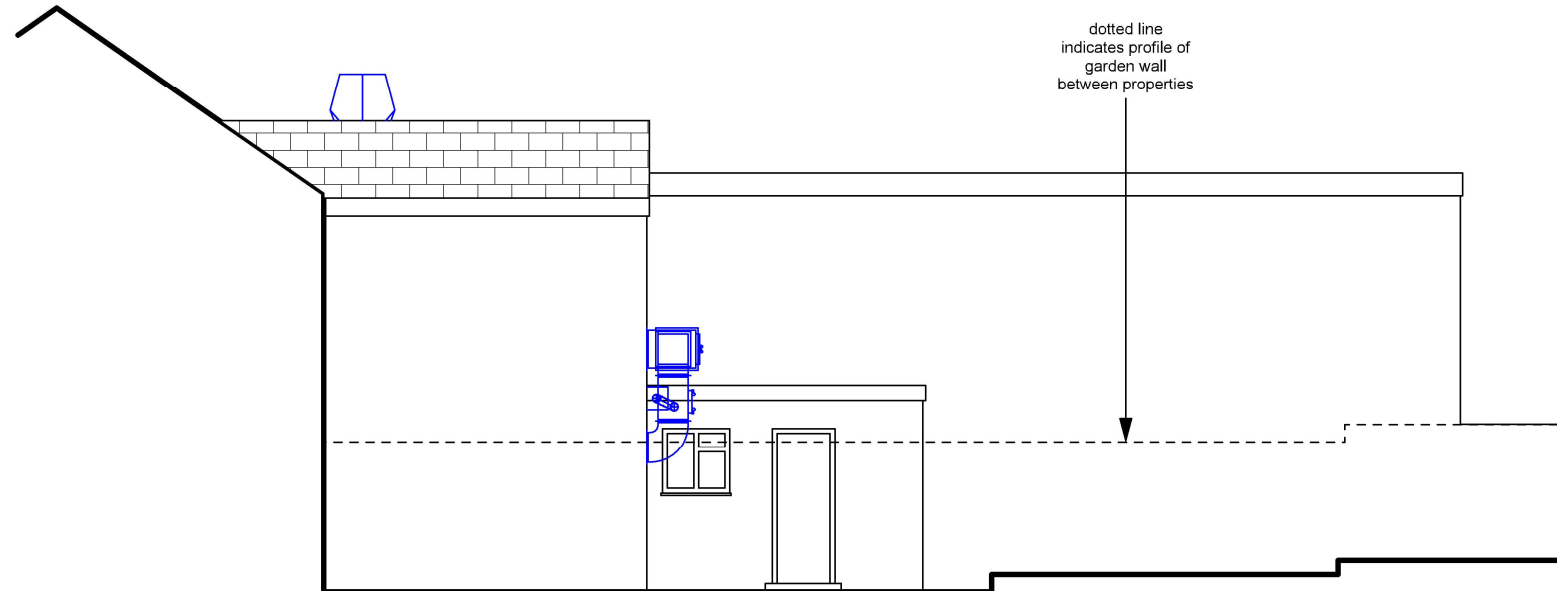


Side Elevation on A


dotted line indicates profile of garden wall between properties

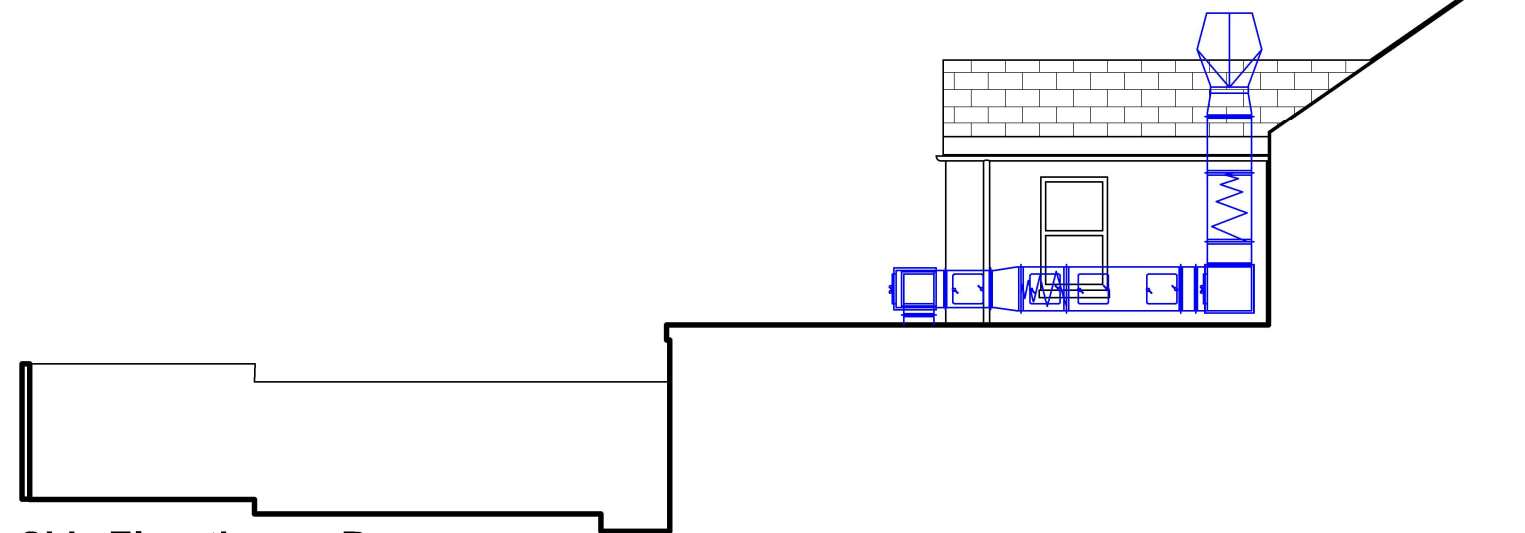

Side Elevation on B

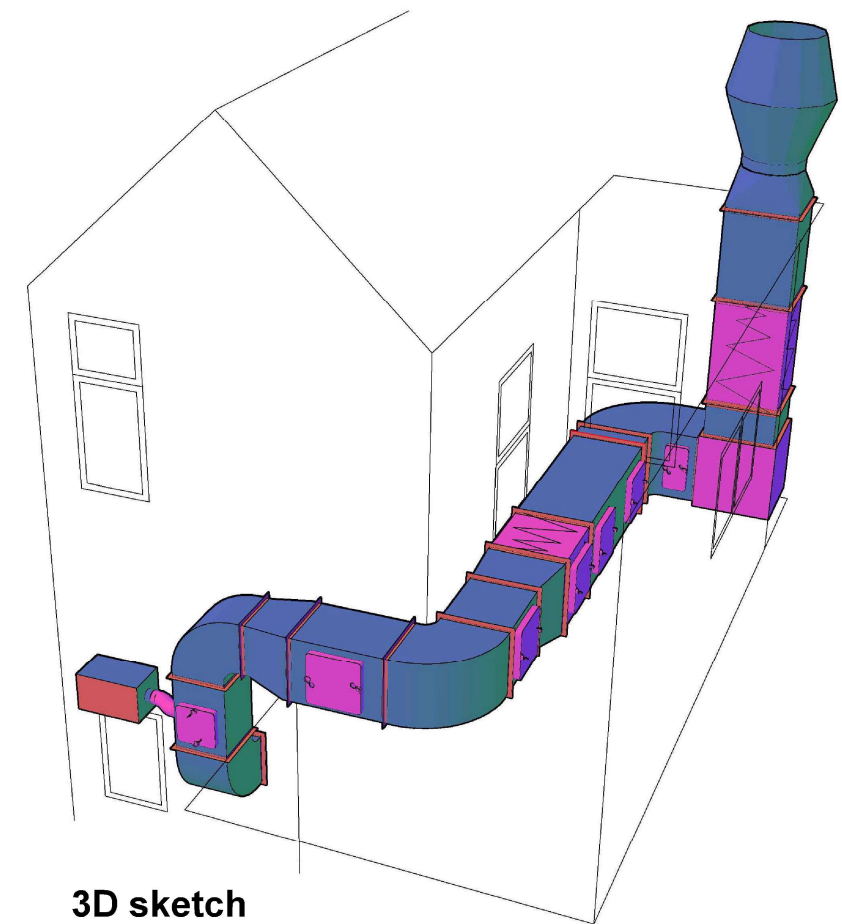

3D sketch

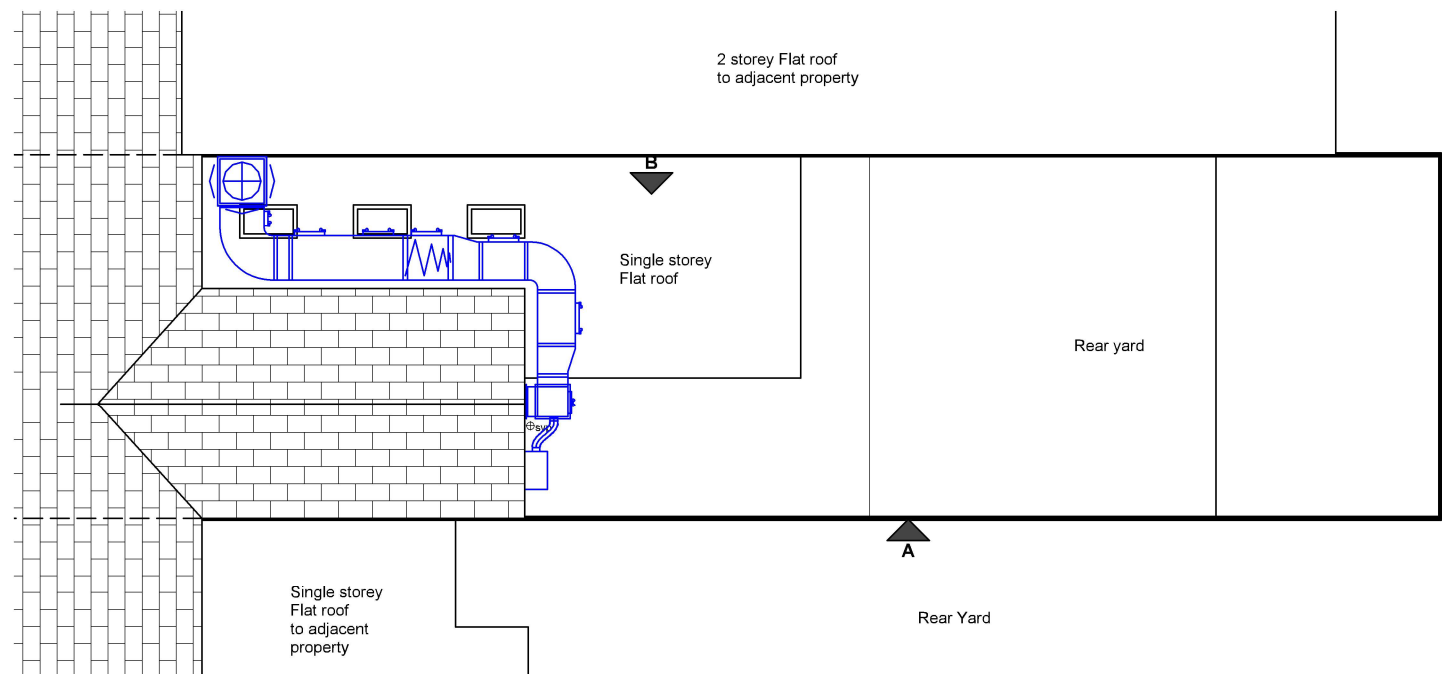

Site plan

client	Manlam Kwan	title	Proposed Site plan & Elevations	Bankhead Design 20 Beechwood Avenue Neath, SA11 3TE Tel: 0781 8086740 email: kevin.bankhead@btinternet.com
project	Central House Takeaway ,Windsor Road,Neath SA11 1NS	scale	1:100 @A3	
amendments		dwg by	KB	
		date	Aug 2026	
		dwg no	MK- 02 rev	
				BANKHEADDESIGN