




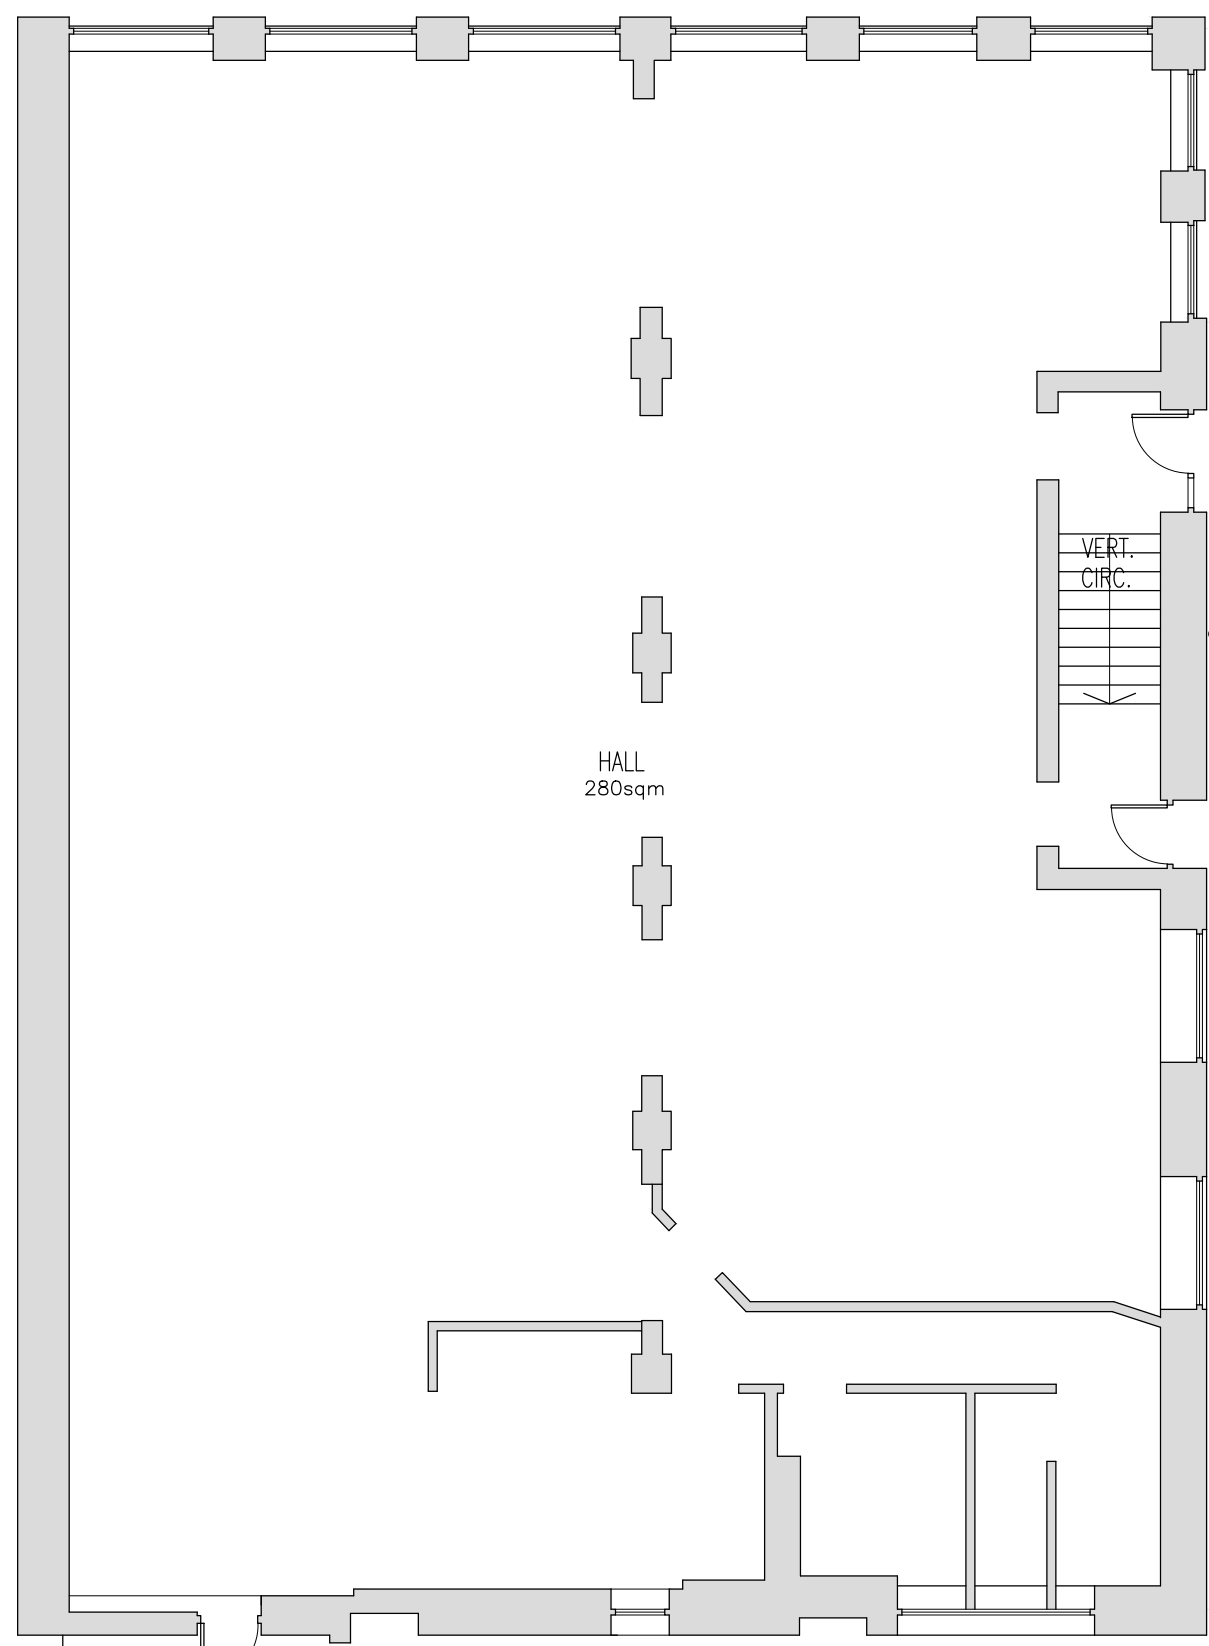


EXISTING GROUND FLOOR PLAN
SCALE 1:100 © A1

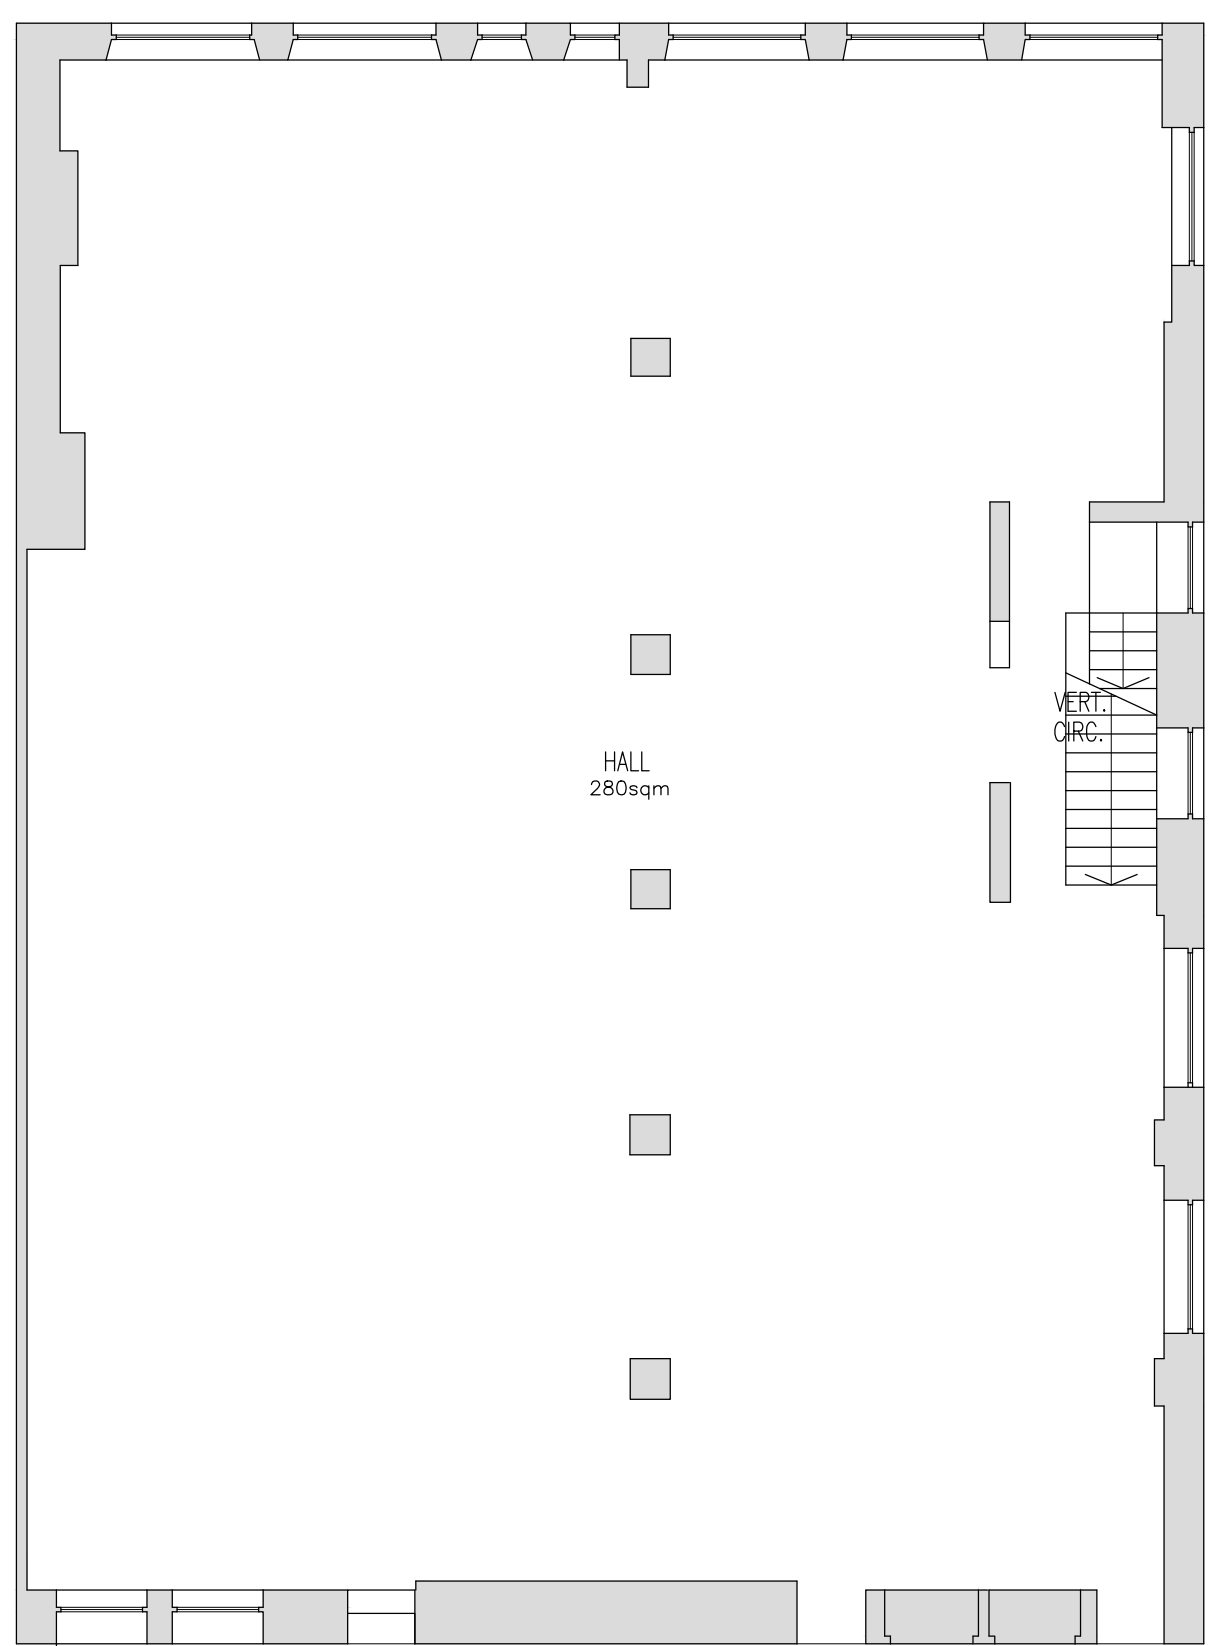


EXISTING FIRST FLOOR PLAN
SCALE 1:100 © A1

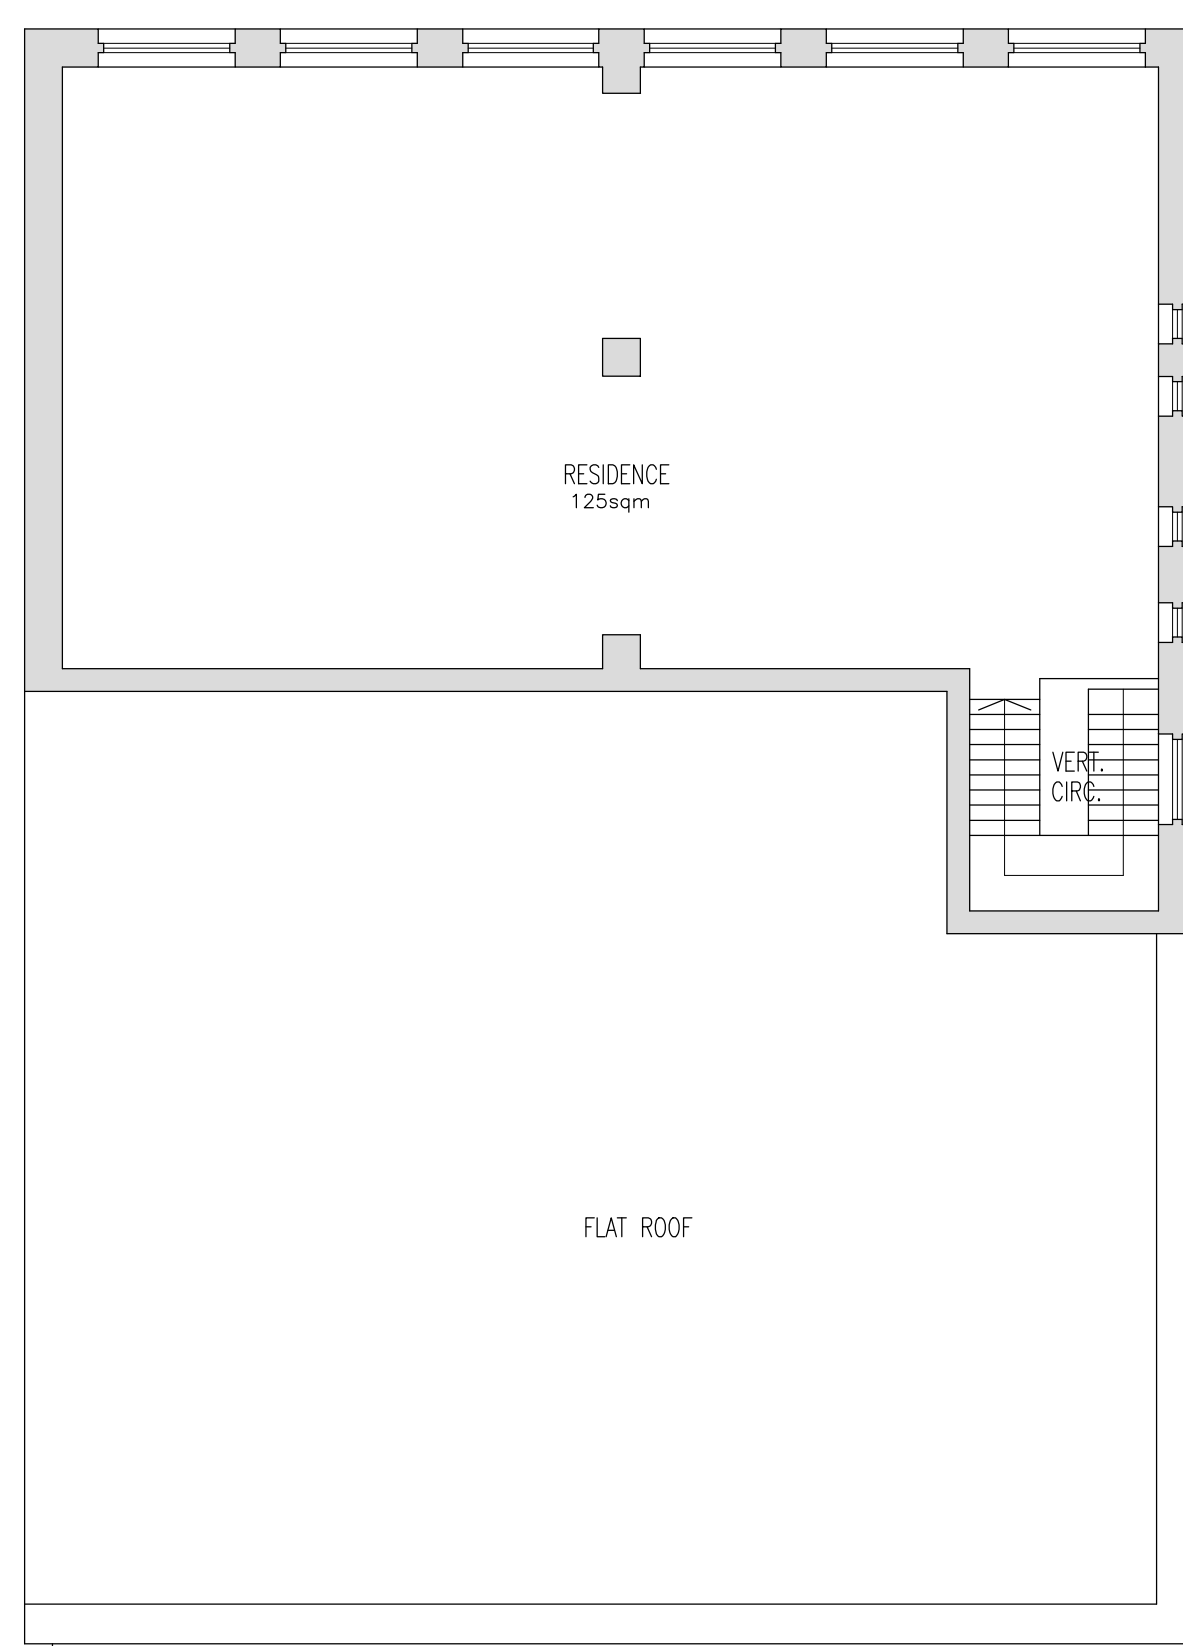


EXISTING FIRST FLOOR PLAN
SCALE 1:100 © A1

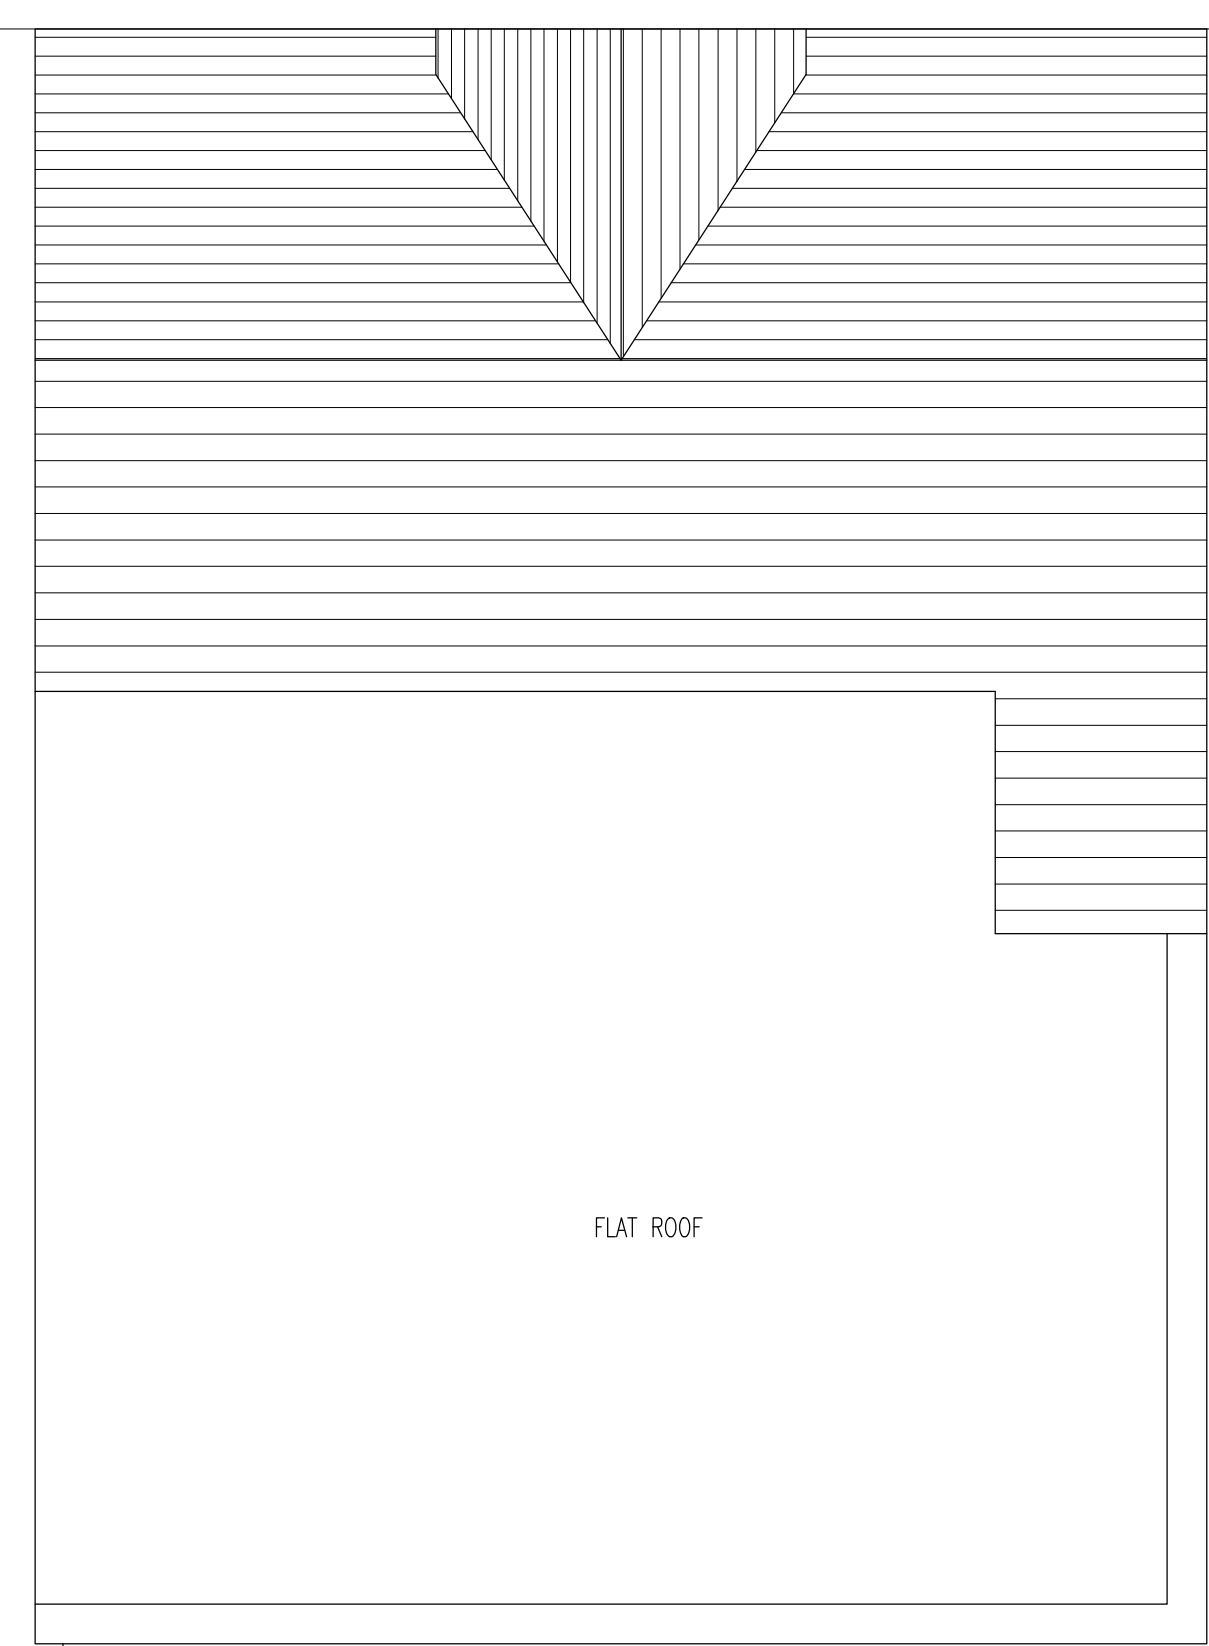


EXISTING ROOF PLAN
SCALE 1:100 © A1

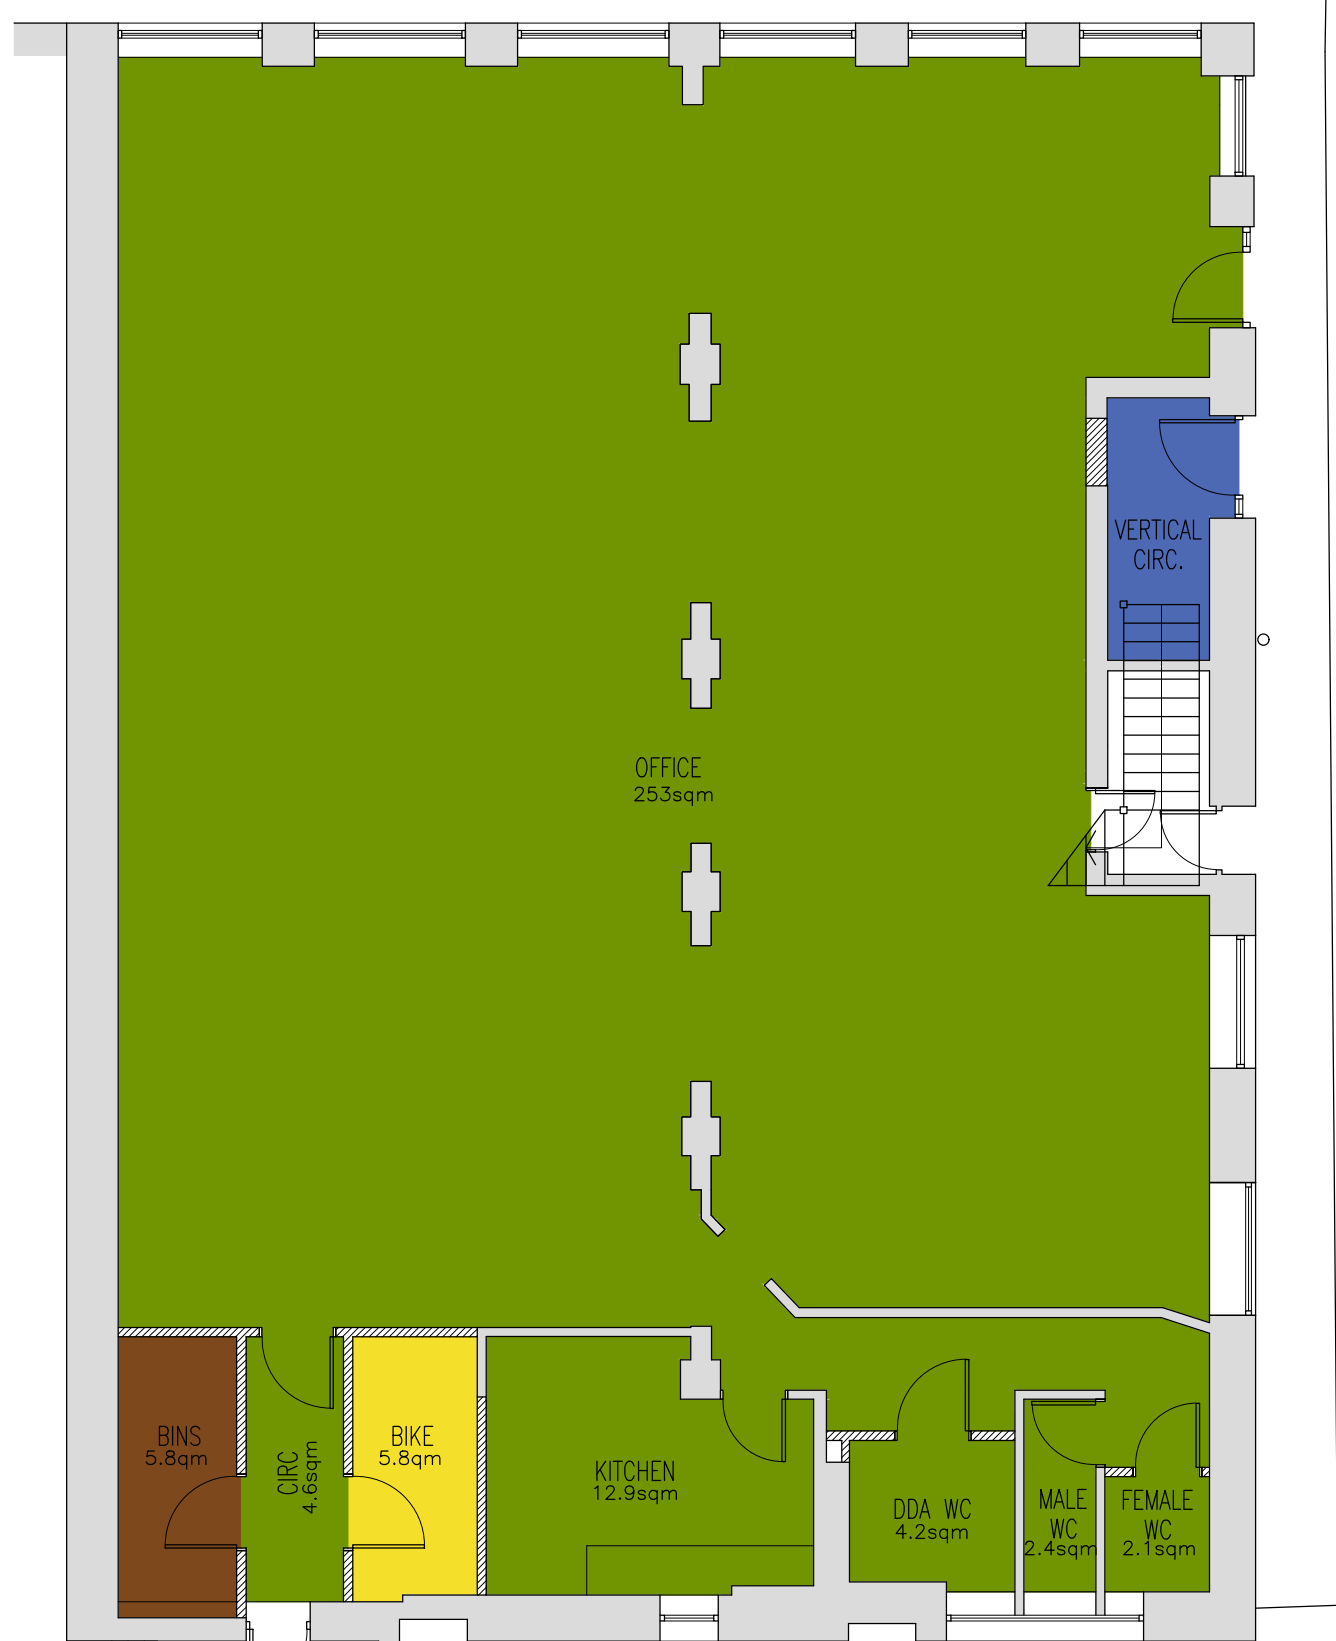


PROPOSED GROUND FLOOR PLAN
SCALE 1:100 © A1

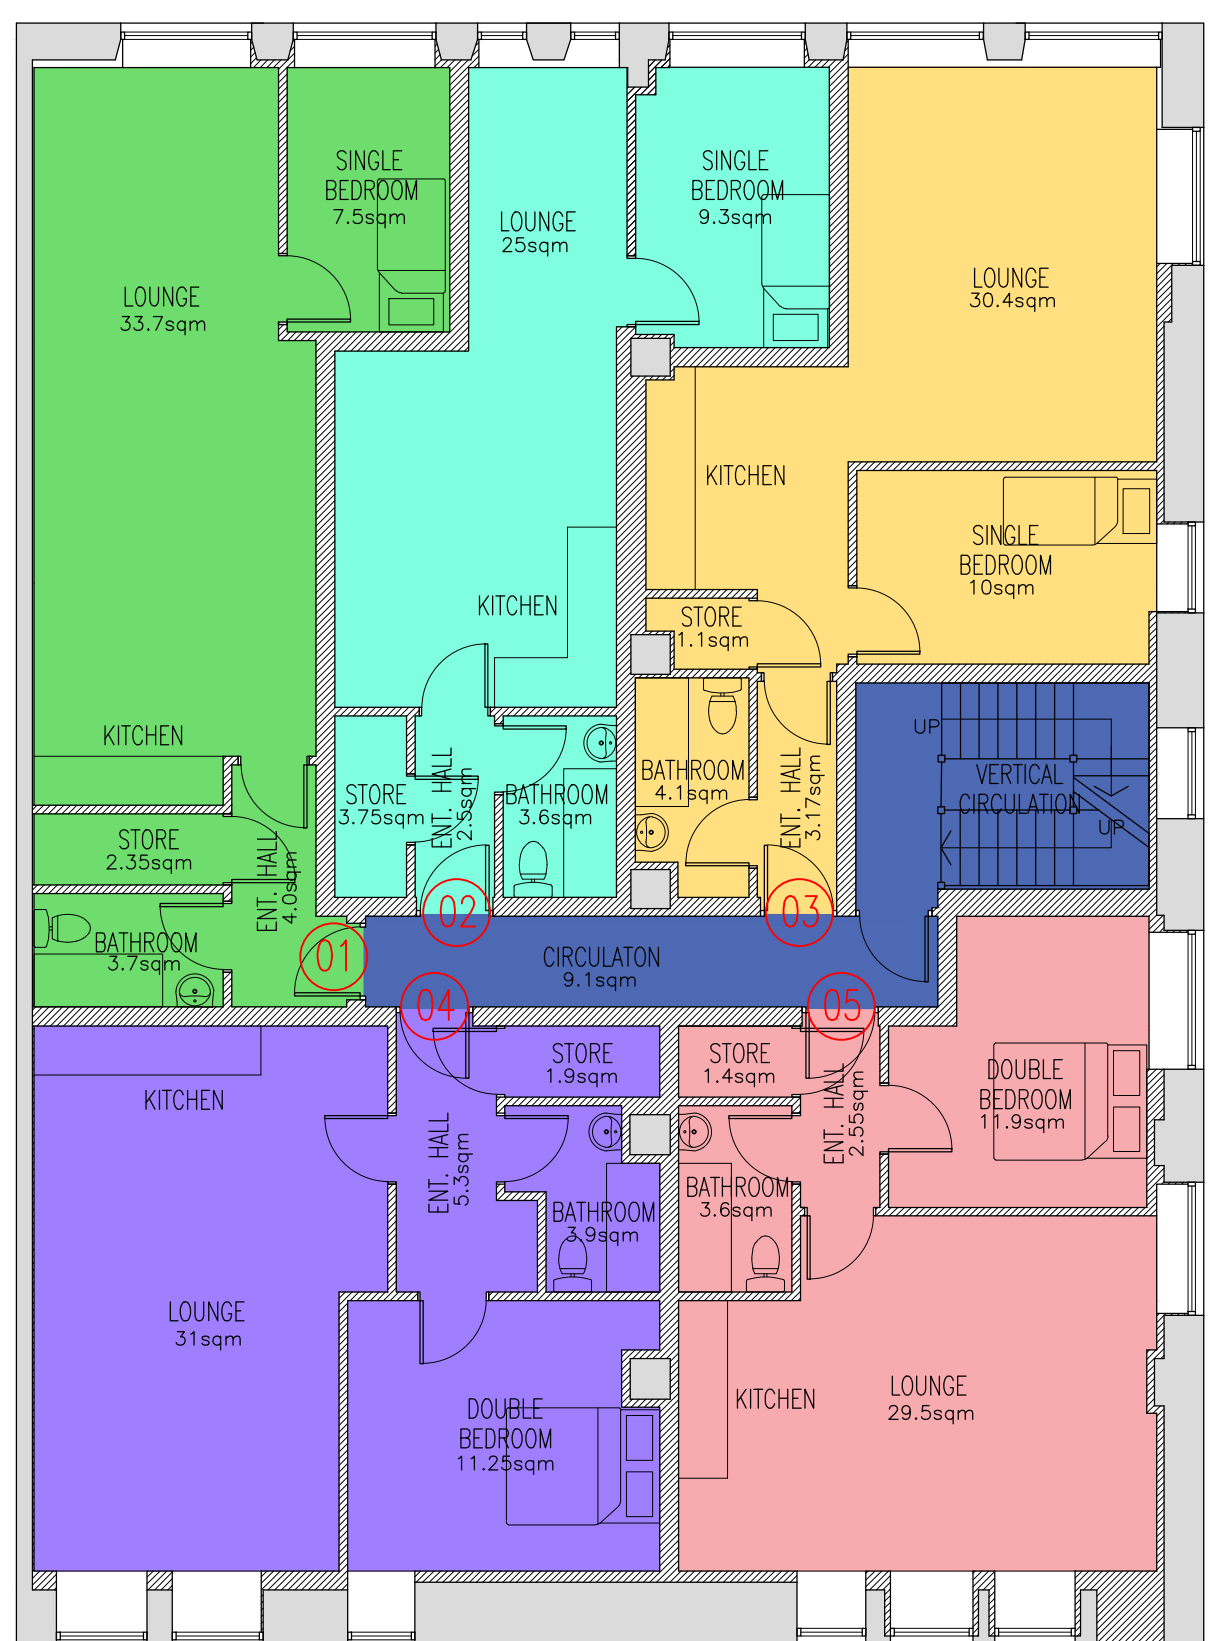

PROPOSED FIRST FLOOR PLAN
SCALE 1:100 © A1

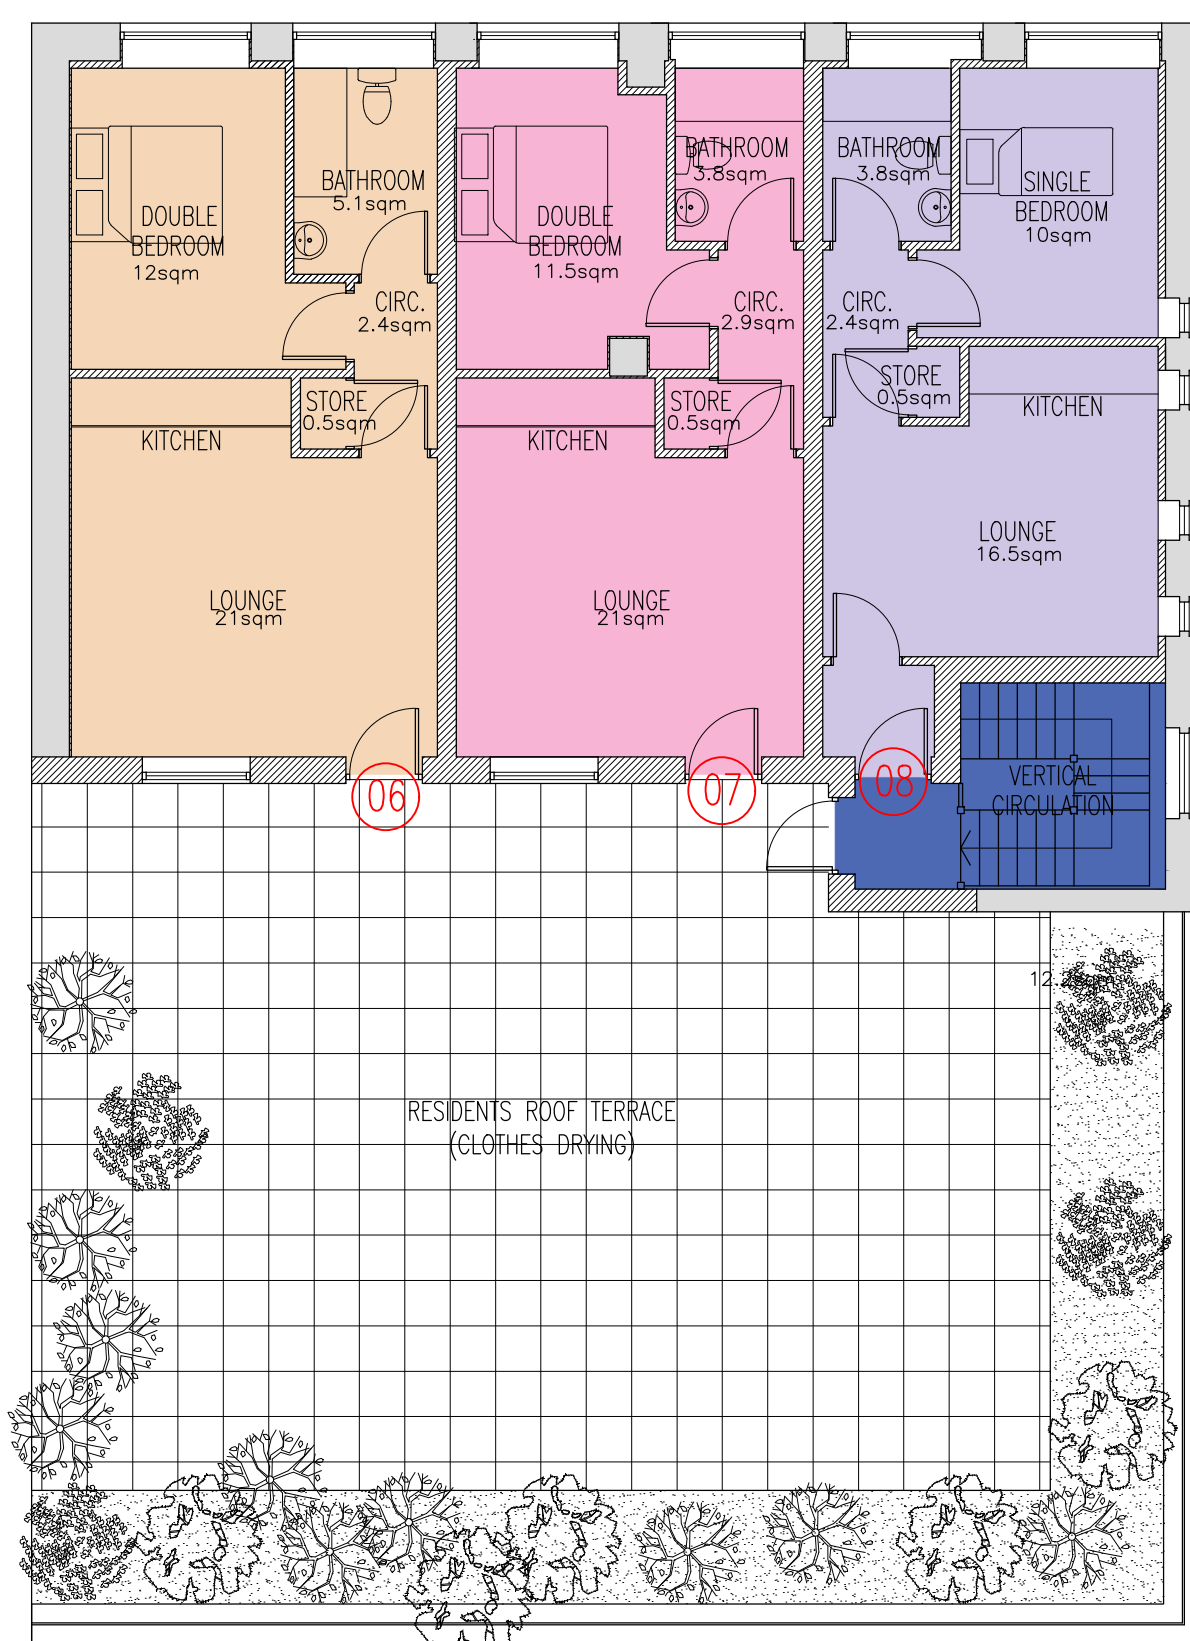

PROPOSED SECOND FLOOR PLAN
SCALE 1:100 © A1

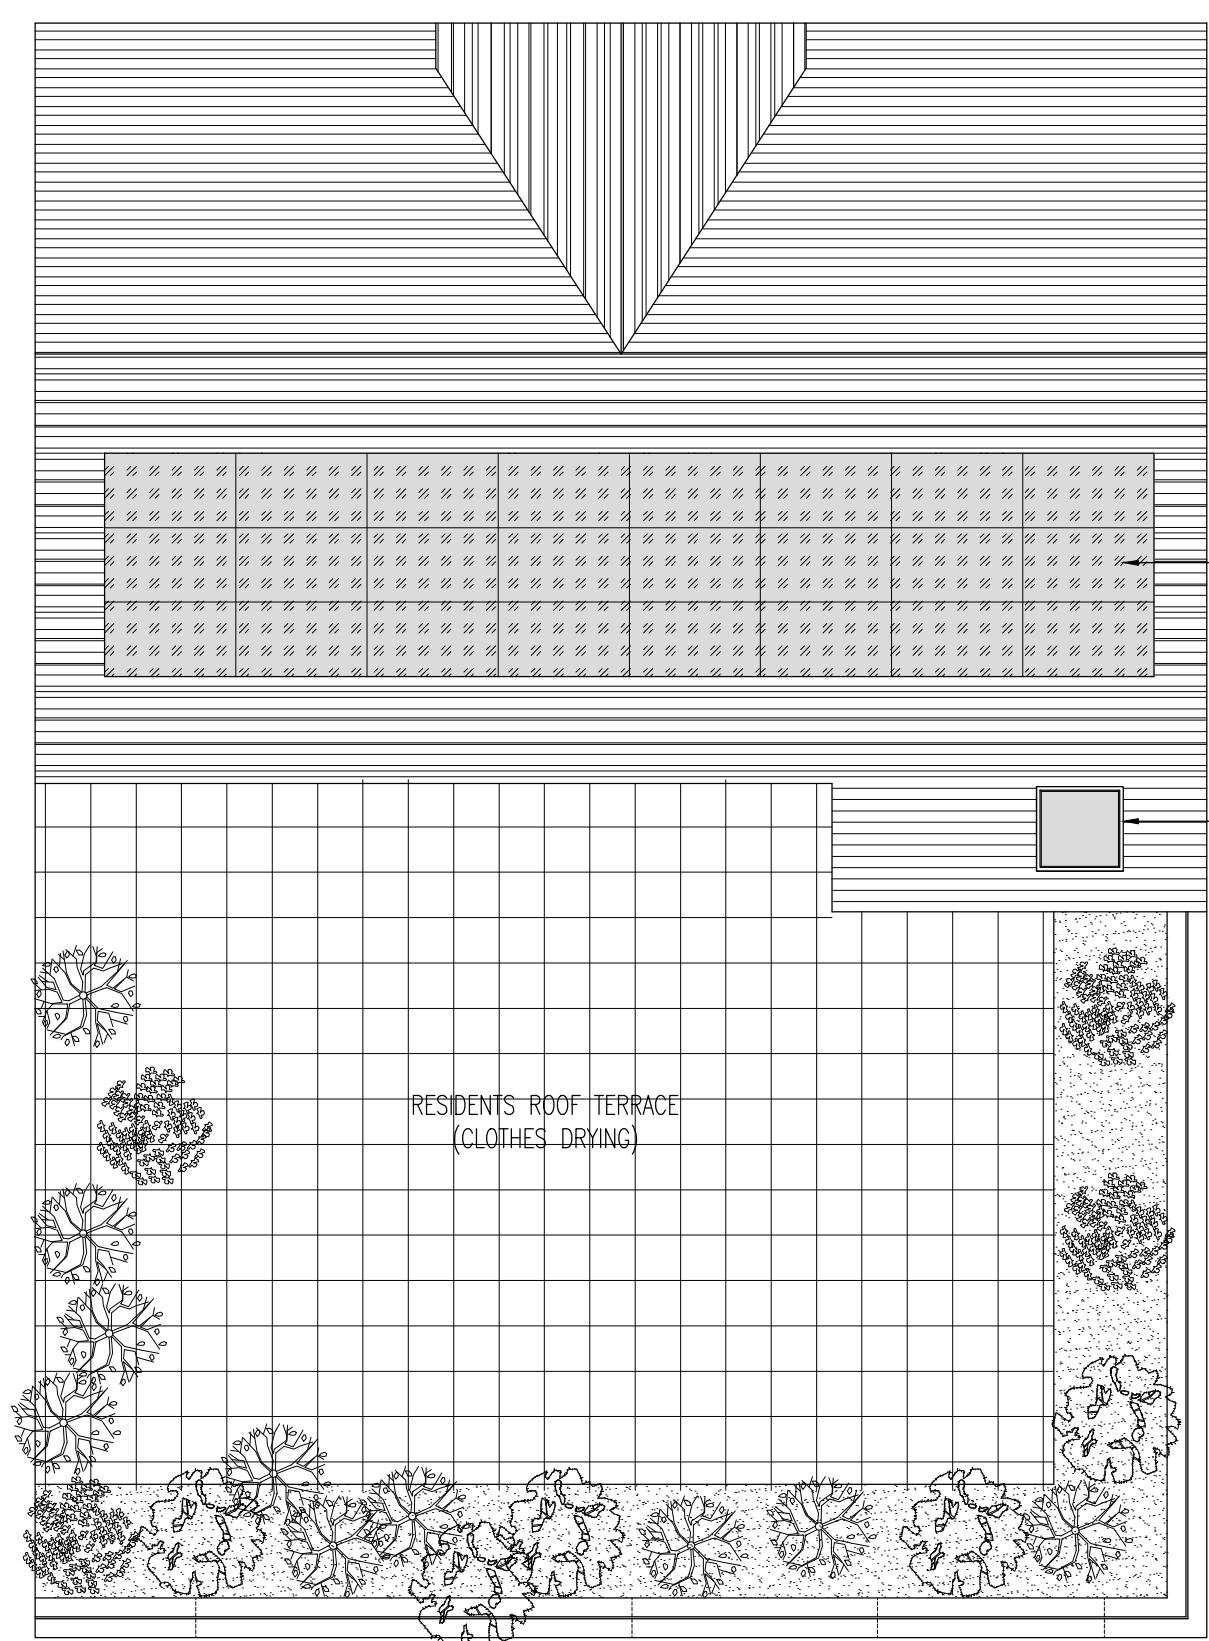

PROPOSED ROOF PLAN / TERRACE
SCALE 1:100 © A1

KEY	ACCOMMODATION	G.I.A
	FLAT 01	52sqm
	FLAT 02	43.6sqm
	FLAT 03	49.3sqm
	FLAT 04	57.5sqm
	FLAT 05	47.5sqm
	FLAT 06	44sqm
	FLAT 07	40.5sqm
	FLAT 08	35.6sqm
	OFFICE INC. WCs KITCHEN	264sqm
	BIN STORE	5.8sqm
	BIKE PARKING	5.8sqm
	CIRCULATION	35sqm

REFURBISHMENT AND CONVERSION OF EXISTING BUILDING TO PROVIDE OFFICES AND RESIDENTIAL ACCOMMODATION HUDDERSFIELD BUILDING.

EXISTING & PROPOSED PLANS

MR C & M TOLLAND

DWG: A03

A1 SHEET