






NO.	NOTES
1	All dimensions in millimetres unless otherwise stated.
2	Do not scale off drawing. All dimensions to be checked on site by contractor.
3	Drawings to be used for purposes of Planning Application only.
4	These are not Construction Drawings.
5	The contractor is to set out, check and co-ordinate all dimensions on site during the course of works.

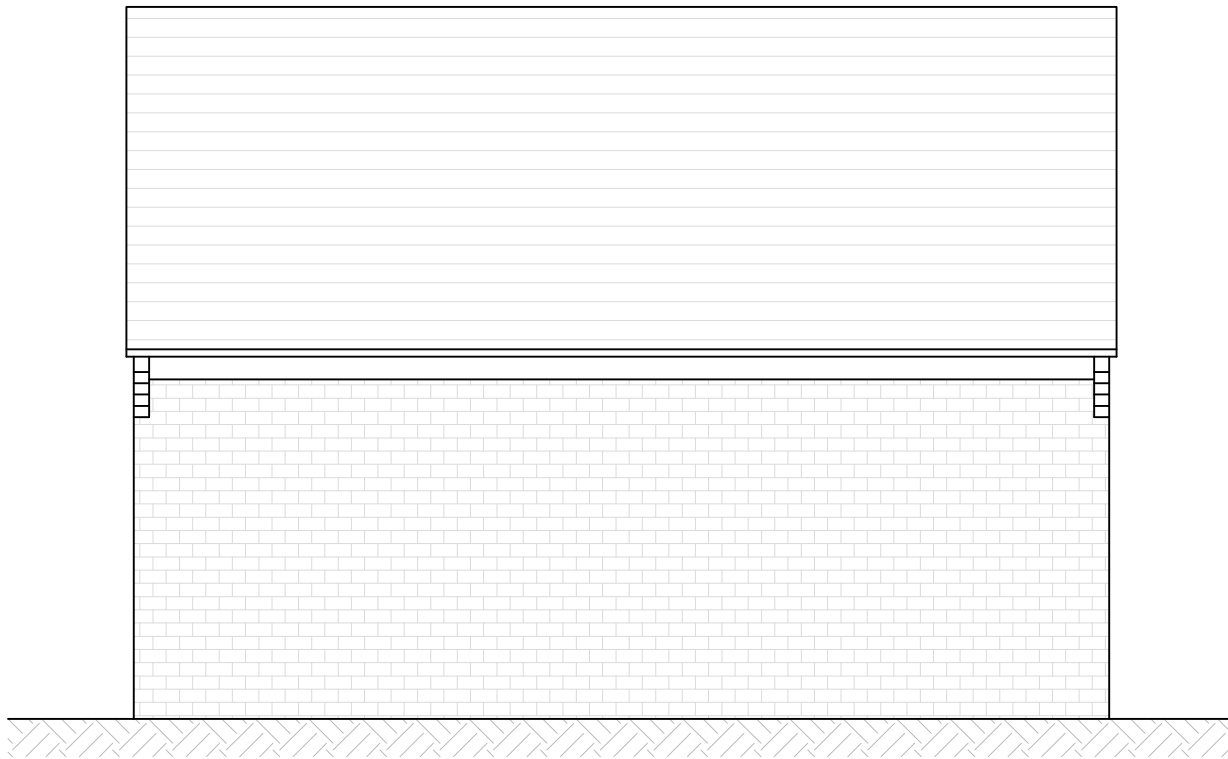


PROPOSED LHS ELEVATION
SCALE 1:50

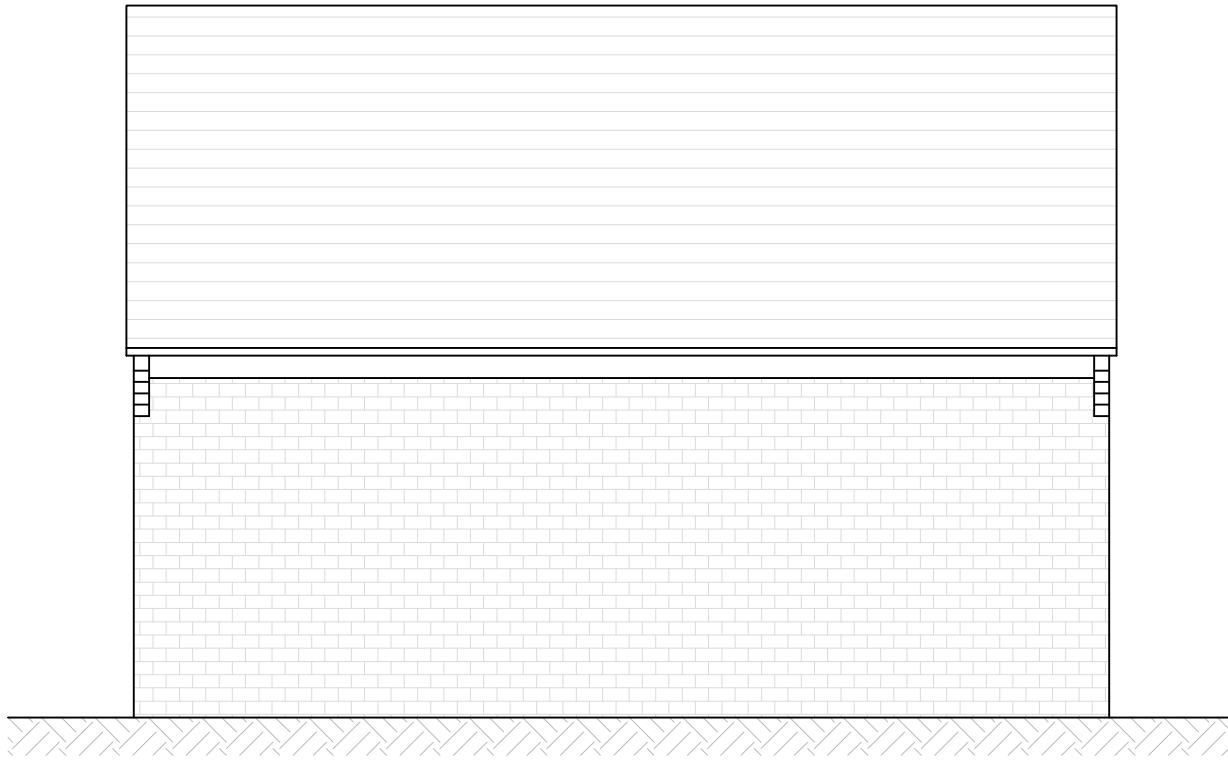


PROPOSED RHS ELEVATION
SCALE 1:50

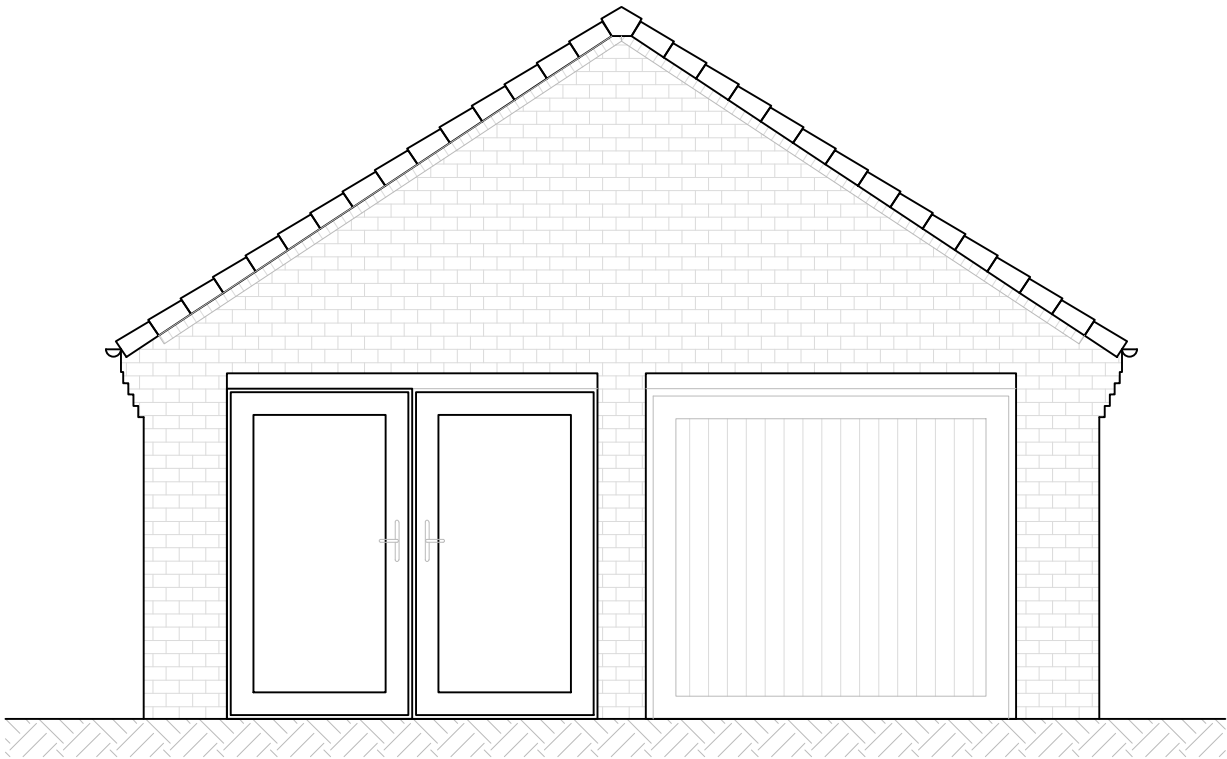

PROPOSED FRONT ELEVATION
SCALE 1:50

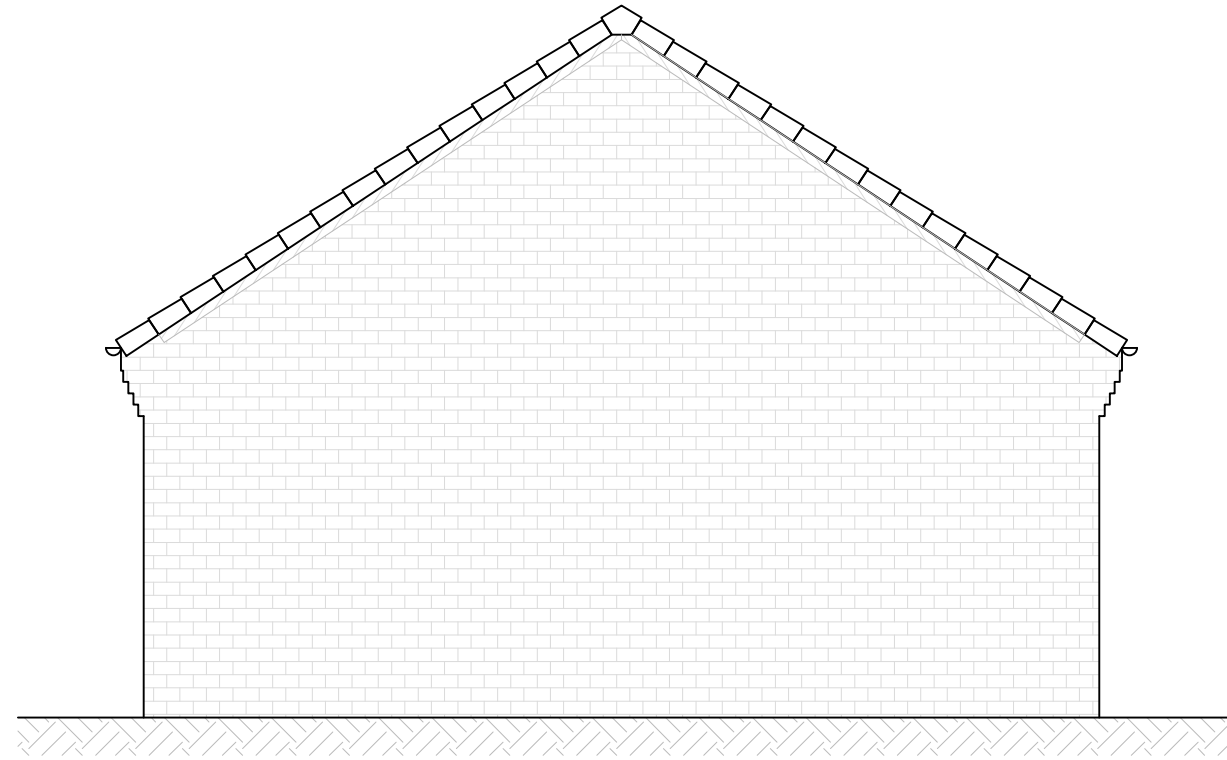

PROPOSED REAR ELEVATION
SCALE 1:50

 



Join the RTPI
RTPI is the leading
body for town planning
professionals in the
UK. It is a not-for-profit
organisation that
promotes the interests
of the public and the
profession.



LABC
Registered
Partner Authority Scheme


REVISIONS:

SHEET TITLE:

PROPOSED ELEVATIONS

PROJECT DESCRIPTION:

PROJECT: CHANGE OF USE
SITE: 35 OCEAN VIEW, SKEWEN, SA10 6JN
CLIENT:

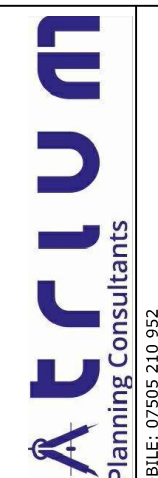

MOBILE: 07505 210 952
EMAIL: atriumplanning@icloud.com

DATE:
Sep 2026

SCALE:
1 : 50

SHEET:

A-2