


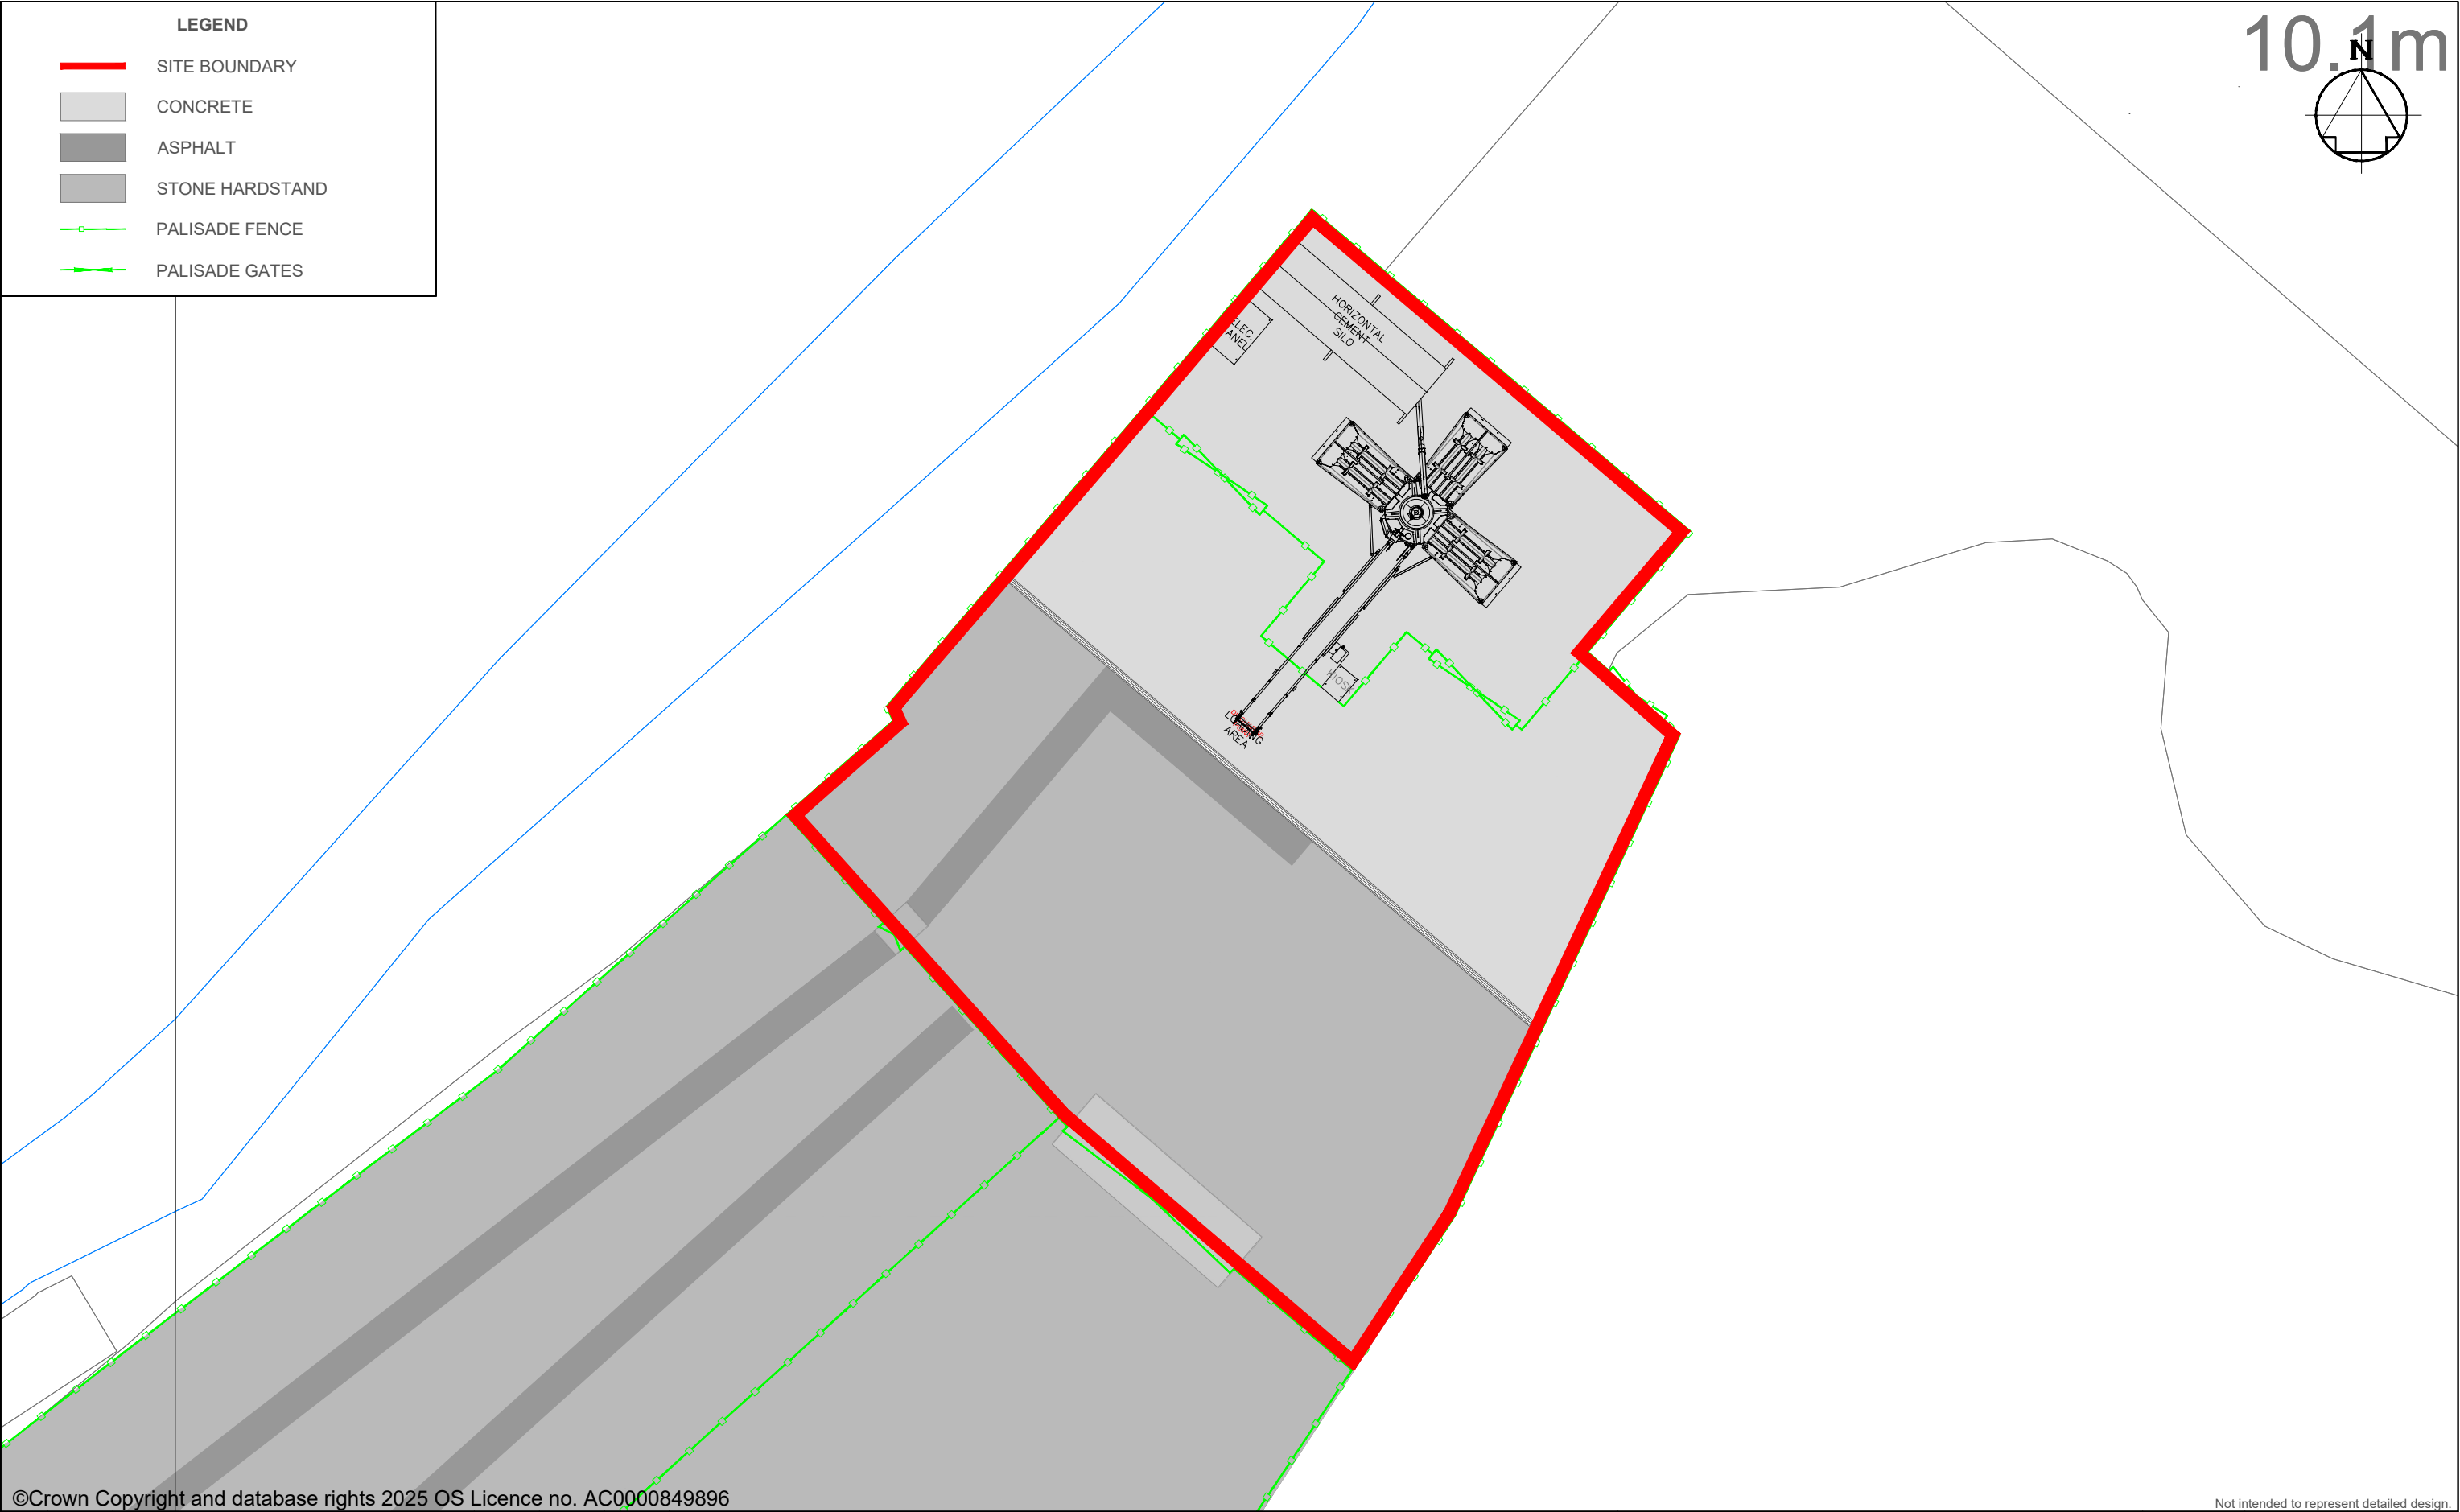

©Crown Copyright and database rights 2025 OS Licence no. AC0000849896

Not intended to represent detailed design.

AMENDMENTS	REV REF	DETAILS	DATE	MADE BY	CHKD BY	 TECHNIA ENVIRONMENT AND PLANNING LIMITED UNIT 1 FOXES LANE, OAKDALE BUSINESS PARK BLACKWOOD, NP12 4AB TEL: 02921 900400 EMAIL: PLANNING@TEPL.EU	DERWEN RECYCLING LIMITED				Drawn	SCW	Scale
	A	ROTATE PLANT, ADD TURNING AND WAITING DETAILS, ADD FENCES	17/02/26	SCW	MMD						Ch'kd	MMD	1:250
	B	RELOCATE PLANT, ADD TURNING AND WAITING DETAILS, ADD SUMP, REVISE PARKING ARRANGEMENTS, REVISE RED AND BLUE LINE BOUNDARIES	29/05/26	SCW	MMD		SITE PLAN	Appr'd	MMD	@A3			
	C	ADD WALKWAYS	24/09/26	SCW	MMD			Date	24/09/26				
	Job No.	DR	Drg No.	11165 - 000 - B									



TECHNIA ENVIRONMENT AND PLANNING LIMITED
UNIT 1 FOXES LANE, OAKDALE BUSINESS PARK
BLACKWOOD, NP12 4AB
TEL: 02921 900400
EMAIL: PLANNING@TEPL.EU