


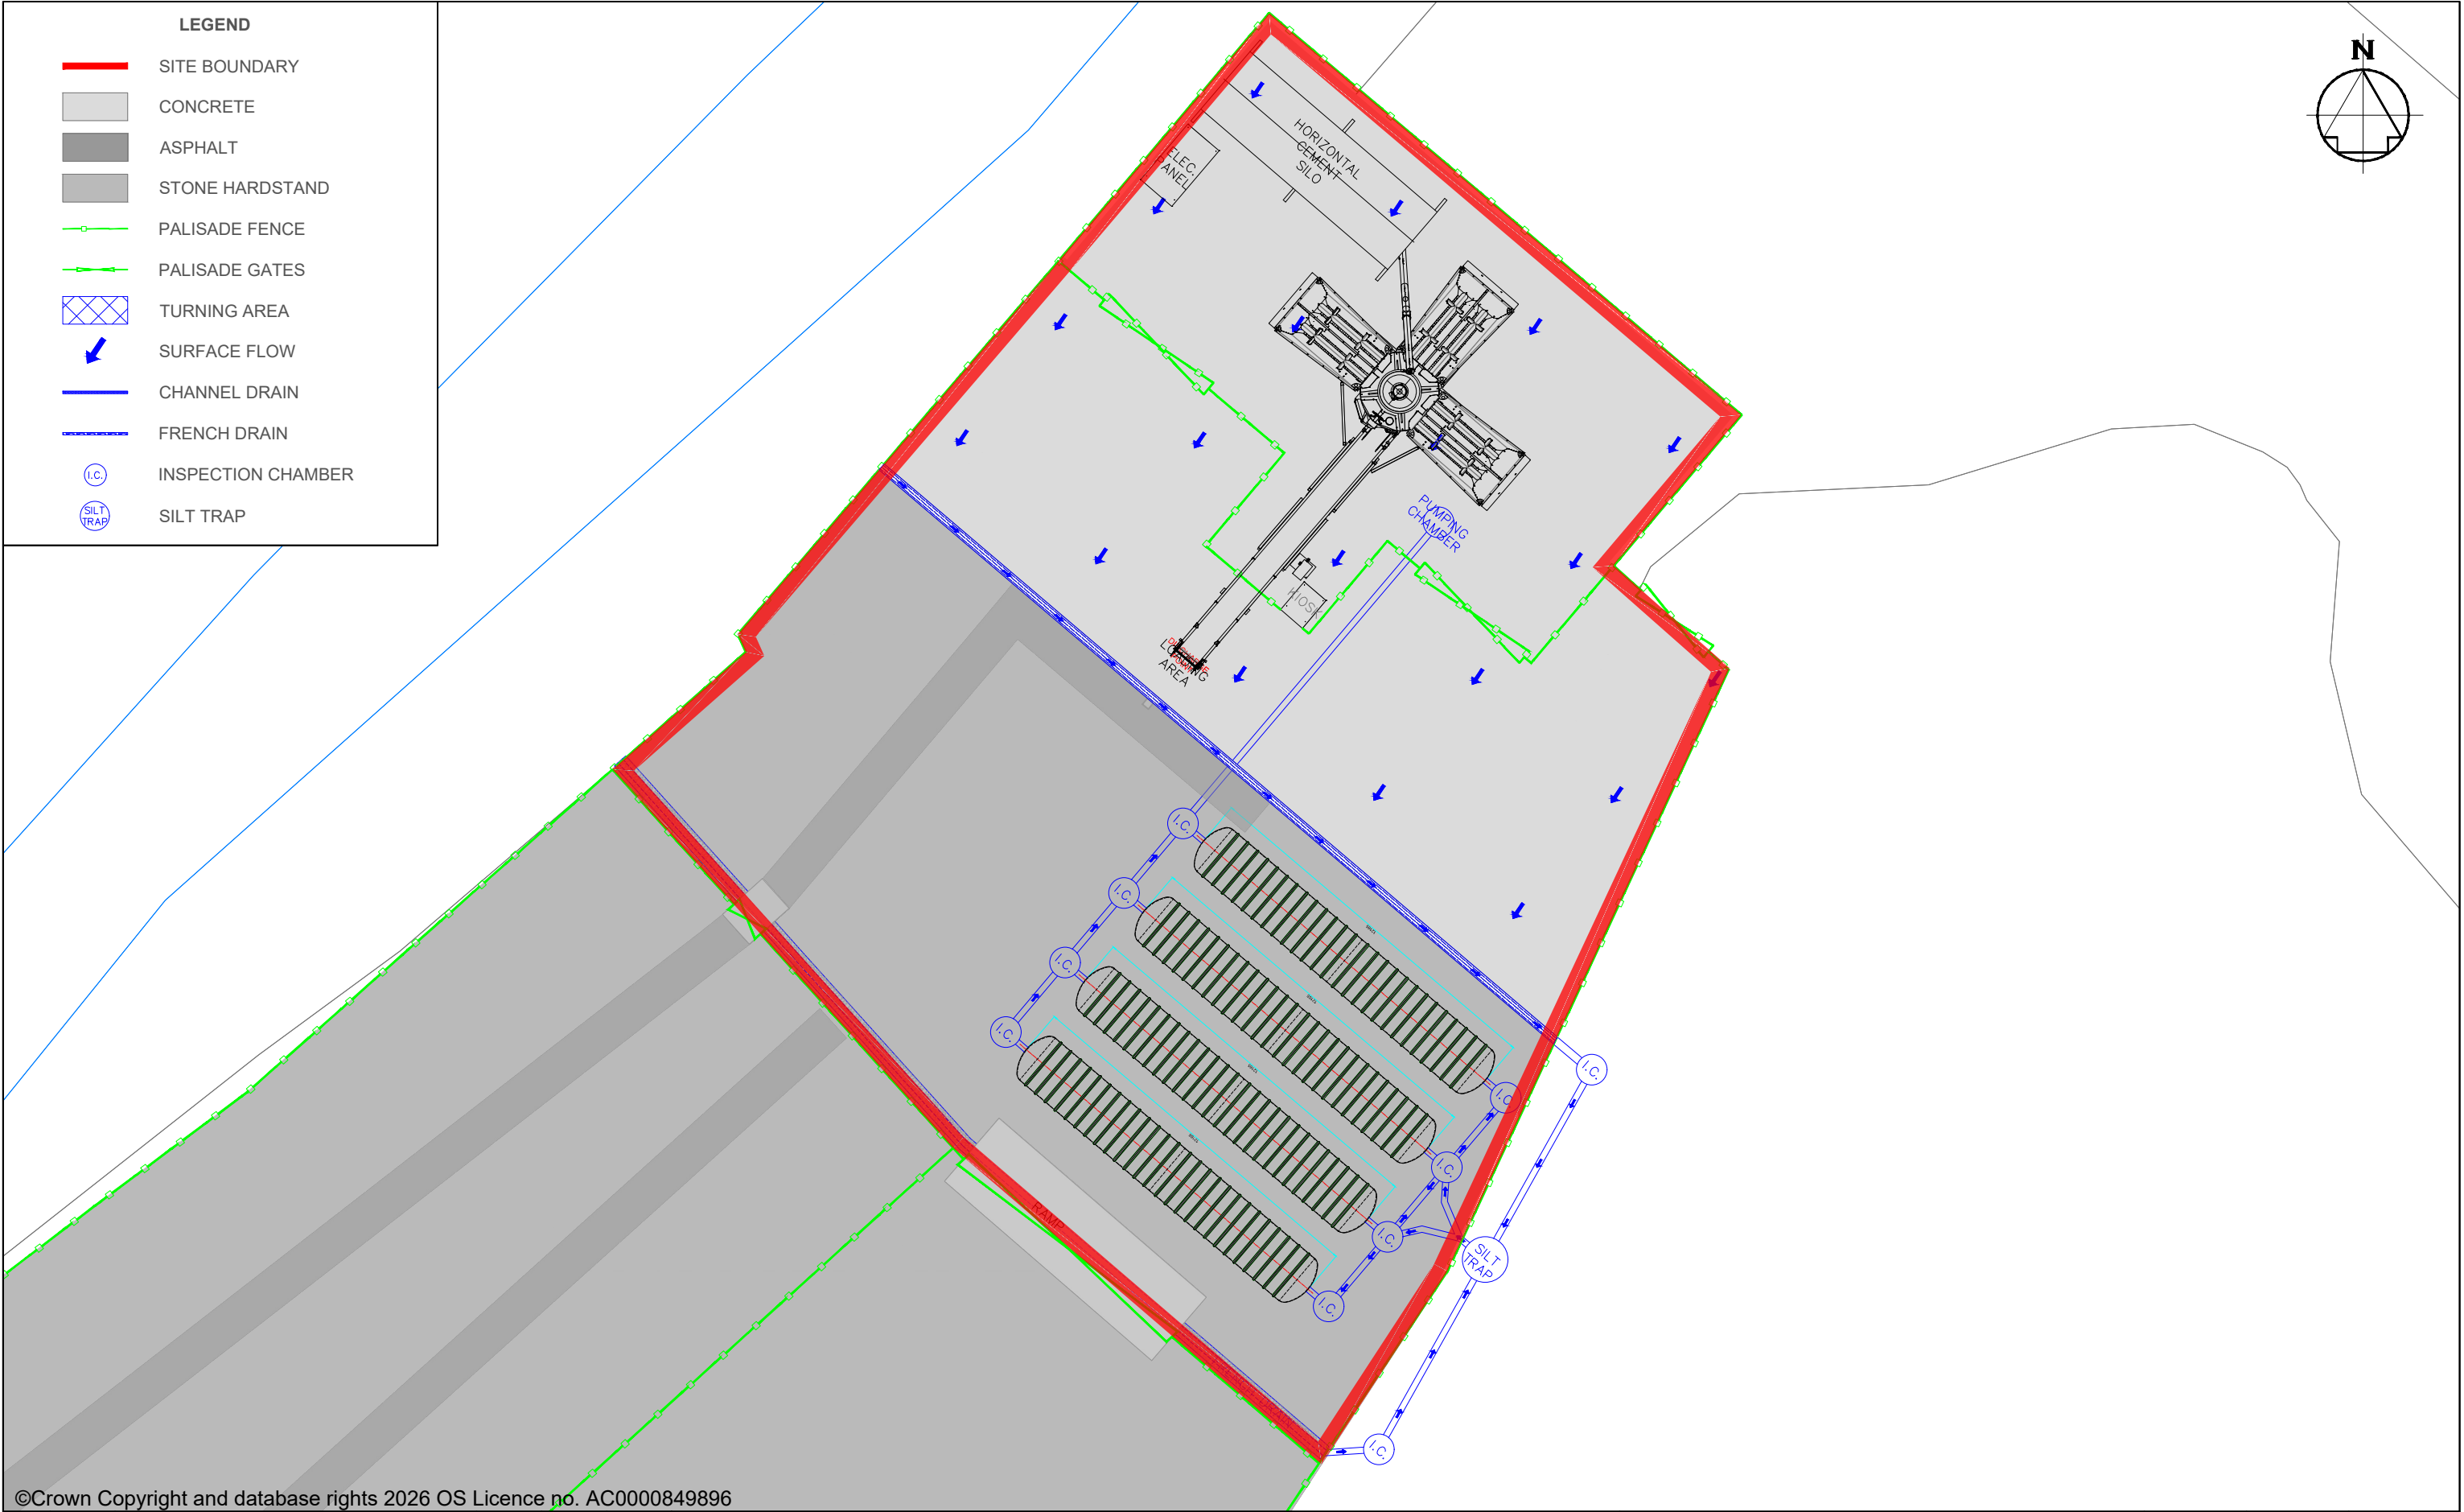

©Crown Copyright and database rights 2026 OS Licence no. AC0000849896

AMENDMENTS	REV REF	DETAILS	DATE	MADE BY	CHKD BY	 TECHNIA ENVIRONMENT AND PLANNING LIMITED UNIT 1 FOXES LANE, OAKDALE BUSINESS PARK BLACKWOOD, NP12 4AB TEL: 02921 900400 EMAIL: PLANNING@TEPL.EU	DERWEN RECYCLING LIMITED			Drawn	SCW	Scale
	A	ADD SUMP, SILT TRAP AND PUMPING CHAMBER DETAIL	24/09/26	SCW	MMD					Ch'kd	MMD	1:500
							DRAINAGE PLAN			Appr'd	MMD	@A3
										Date	24/09/26	
							Job No.	DR	Drg No.	11165 - 000 - F		