


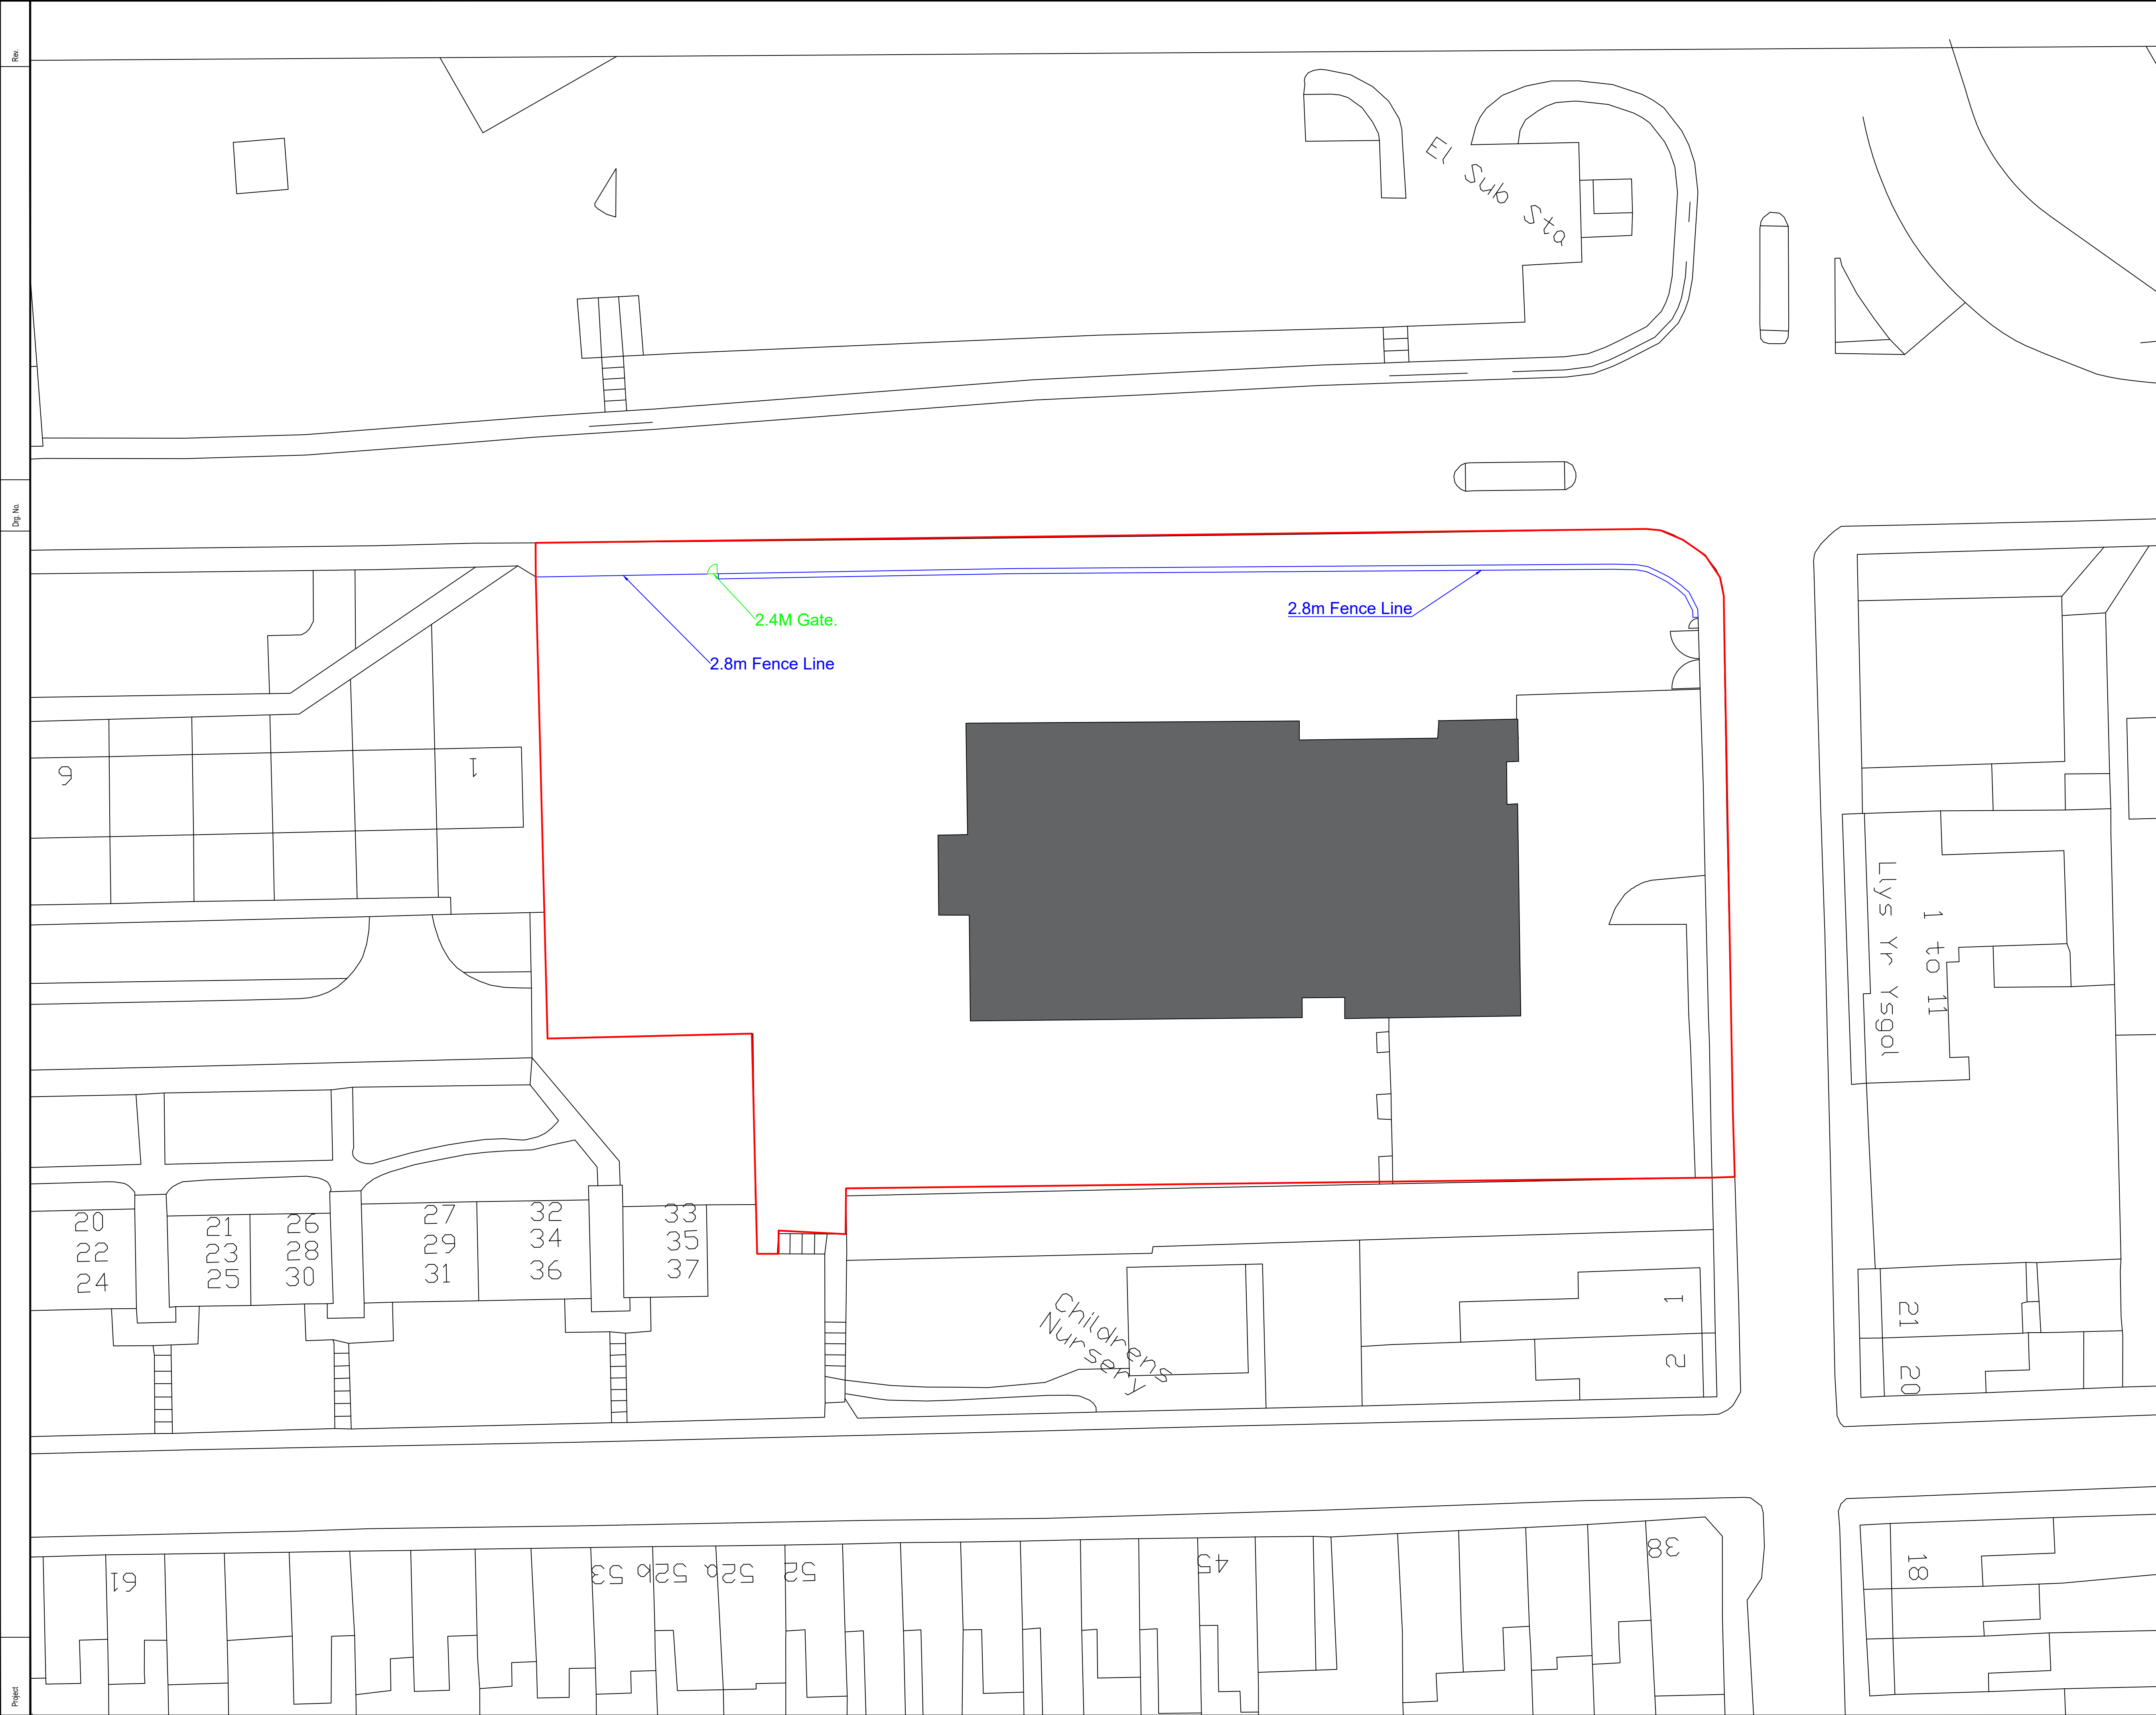

NOTES

1. All dimensions in millimetres unless otherwise stated.

|     |         |    |    |     |      |
|-----|---------|----|----|-----|------|
| Rev | Details | Dr | Ch | Apr | Date |
|-----|---------|----|----|-----|------|



Neath Port Talbot

Castell-nedd Port Talbot

County Borough Council    Cyngor Bwrdeistref Sirol

Making a difference    Gwahaniaeth er gwell

PROPERTY & REGENERATION

Nicola Pearce BSc(Hons) DipTP MRTPI

DIRECTOR OF ENVIRONMENT AND REGENERATION

THE QUAYS, BRUNEL WAY

BAGLAN ENERGY PARK SA11 2GG

www.npt.gov.uk

Project

Melin Fence Line Project

Drawing Title

Site Plan

|             |            |                   |  |          |      |
|-------------|------------|-------------------|--|----------|------|
| File No.    |            | Property Ref. No. |  |          |      |
| Drawn       | J. Squire  | Checked           |  | Approved |      |
| Date        | 17/09/2026 | Date              |  | Date     |      |
| Scales      |            | 1 / 250           |  |          |      |
| Drawing No. |            |                   |  |          | Rev. |