


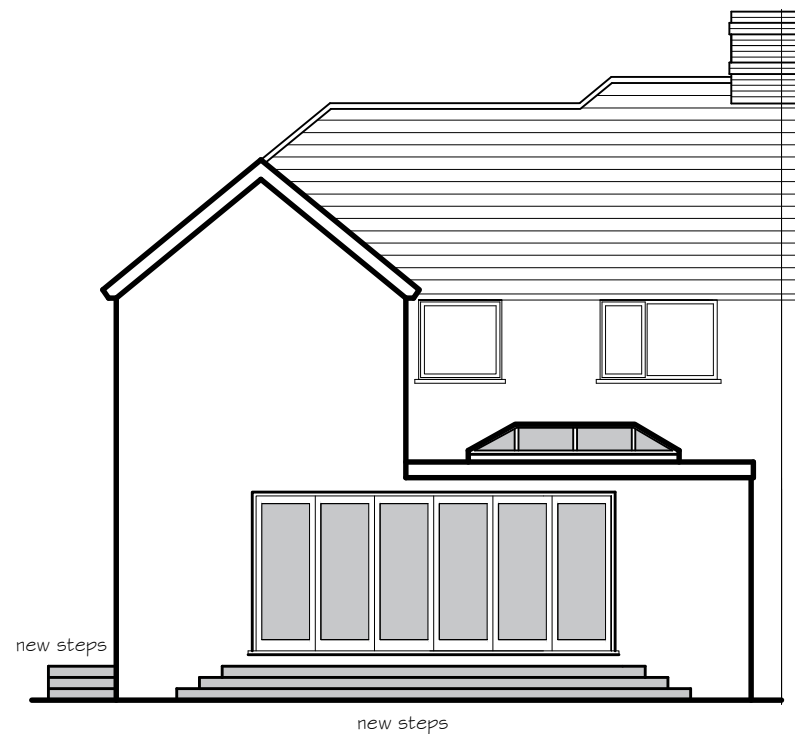


Proposed Rear Elevation




Proposed Front Elevation




Proposed LH Side Elevation

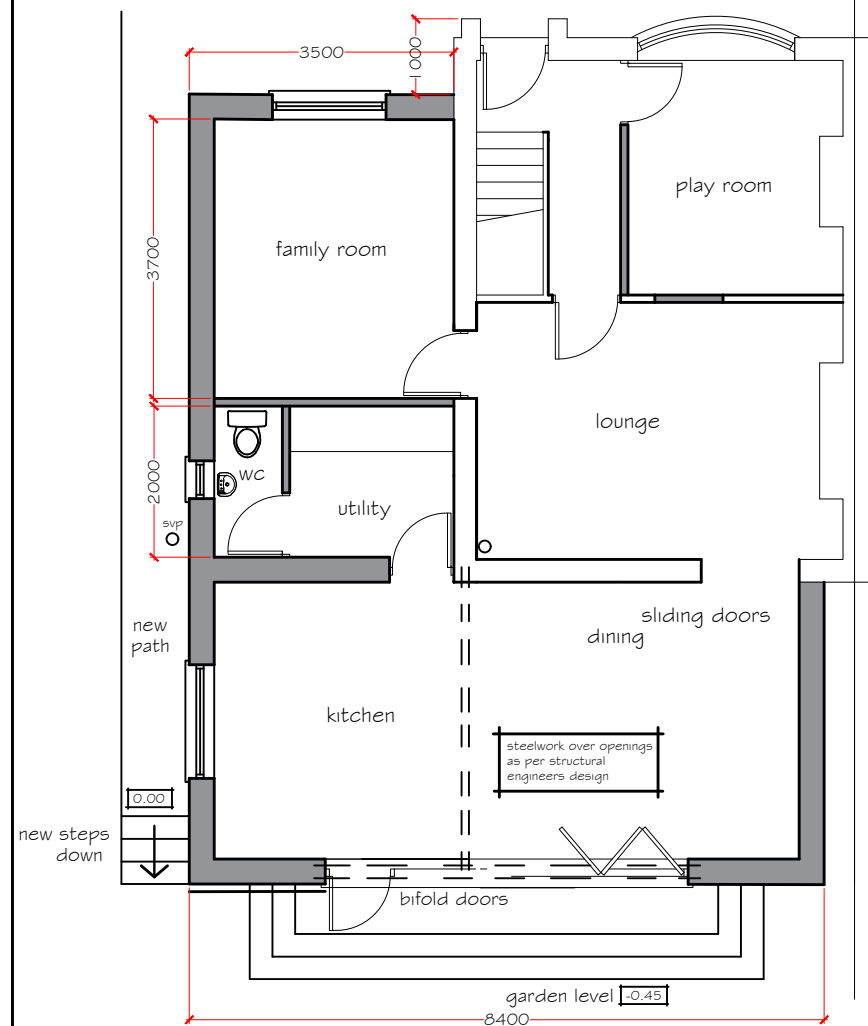

Proposed Ground Floor Plan

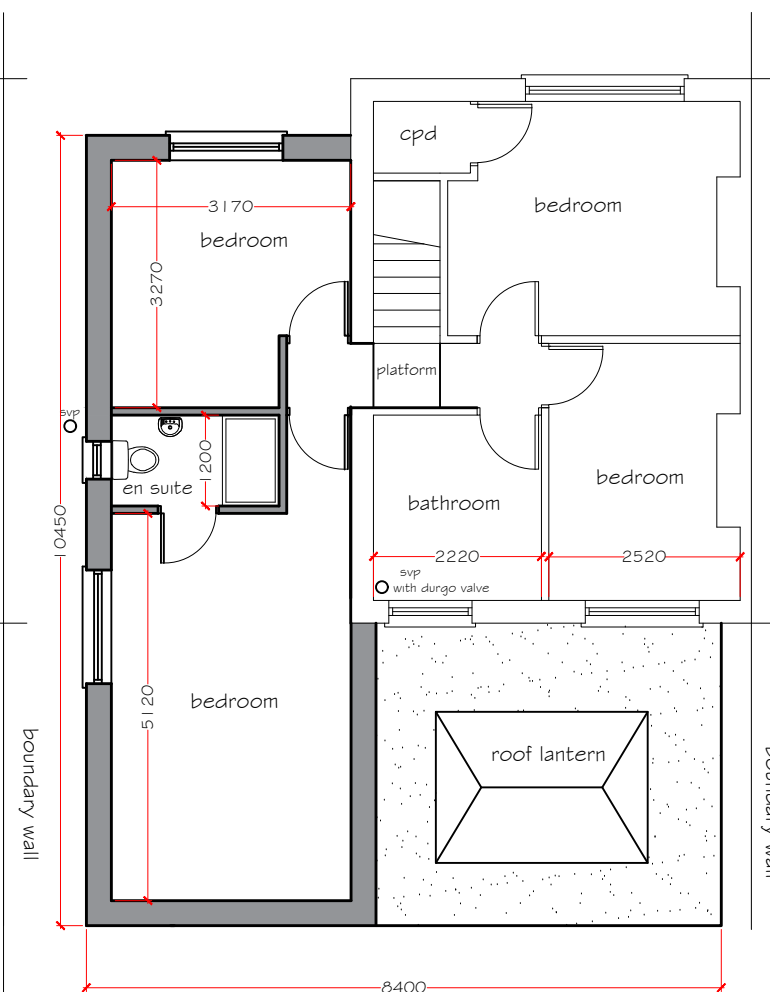

Proposed First Floor Plan

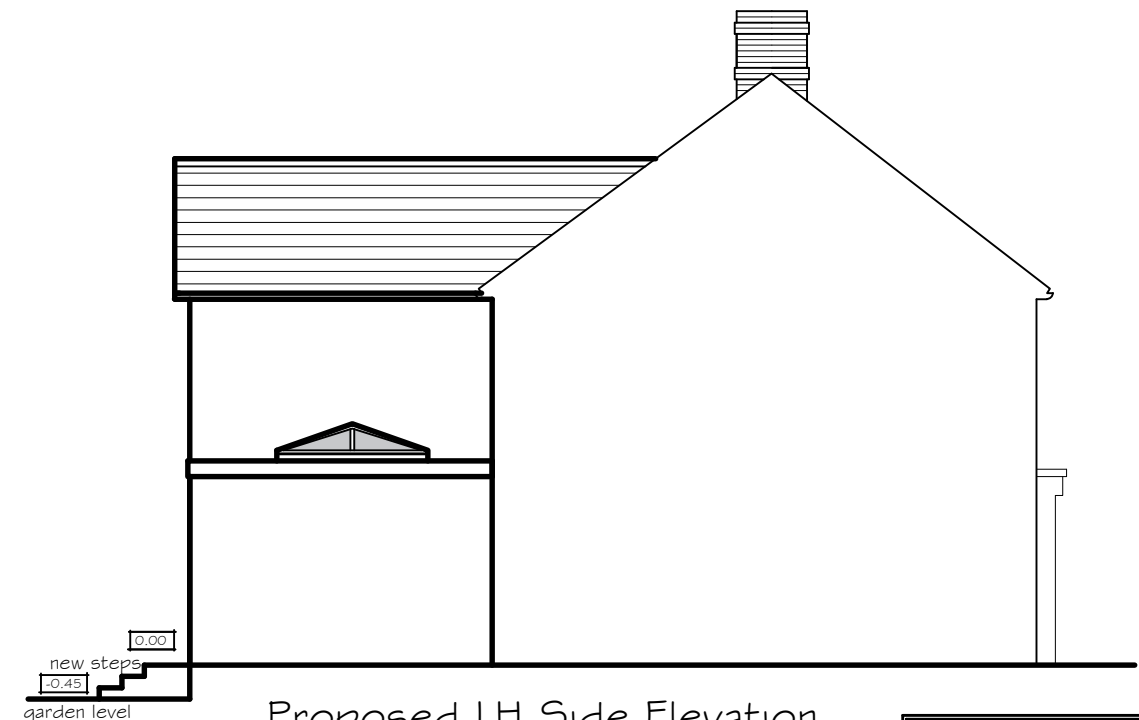

Proposed LH Side Elevation

Proposed Materials & Finishes

Walls Rendered finish to match
concrete tile roof covering
flat roof with rubber finish or equal

PVCu fascia, soffits & barge boards

PVCu rainwater goods

Windows & doors

double glazed white PVCu units.

revision B 24.08.26
rear roofline corrected
to a gable end
revision C 30.08.26
side window to kitchen
added to floor plan

revision A 16.08.26
window to new first floor
bedroom relocated to
side elevation
access steps and path to extension added

PETER JONES
TALBOT DESIGN SERVICES
mobile: 07817538014
email: jonespeter177@gmail.com

Proposed two storey side and
rear single storey extension
76 Albion Road, Baglan

drawing title
Proposed Elevations
and floor plans

drawing No
76AR - 04 Rev C

date March 2026 scale 1:100