




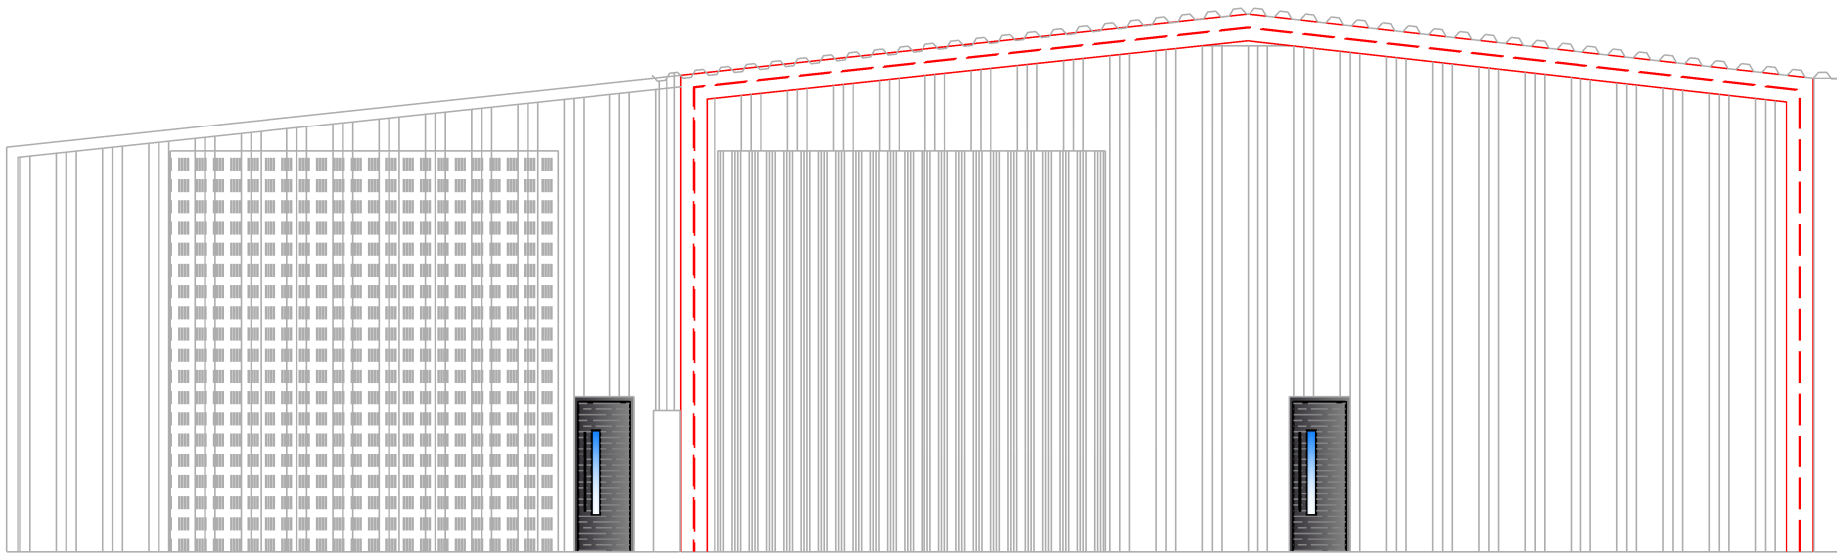


PROPOSED FRONT ELEVATION
SCALE 1:100

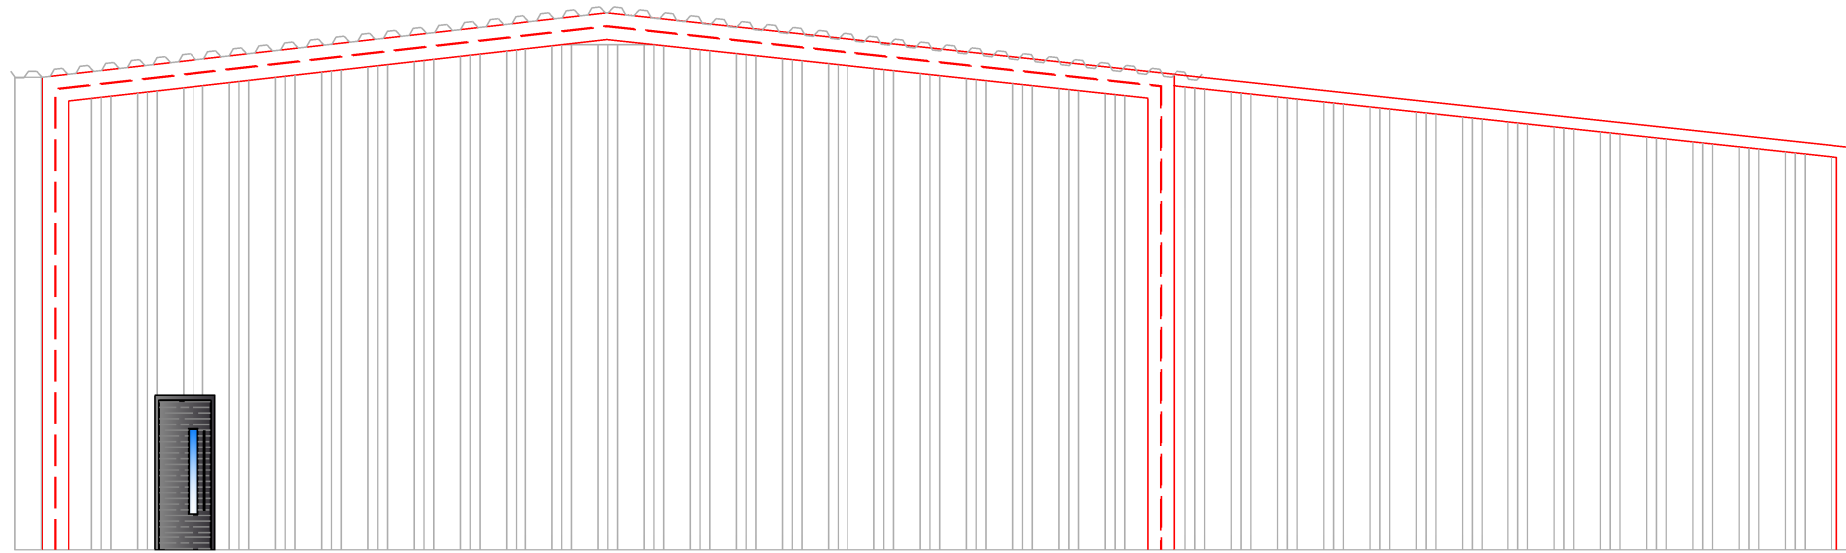


PROPOSED REAR ELEVATION
SCALE 1:100

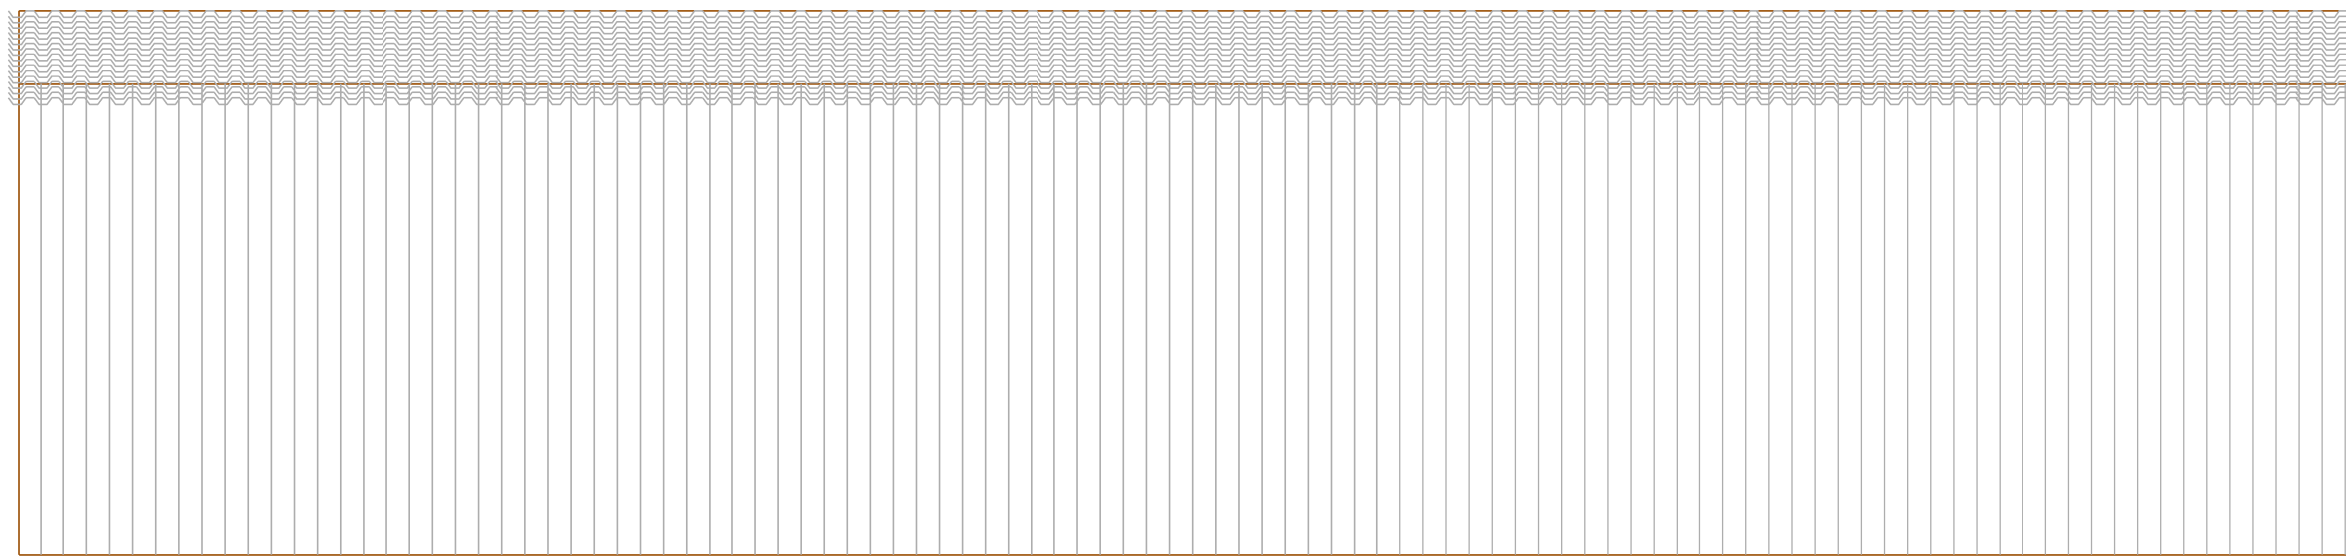

EXISTING SIDE ELEVATION
SCALE 1:100

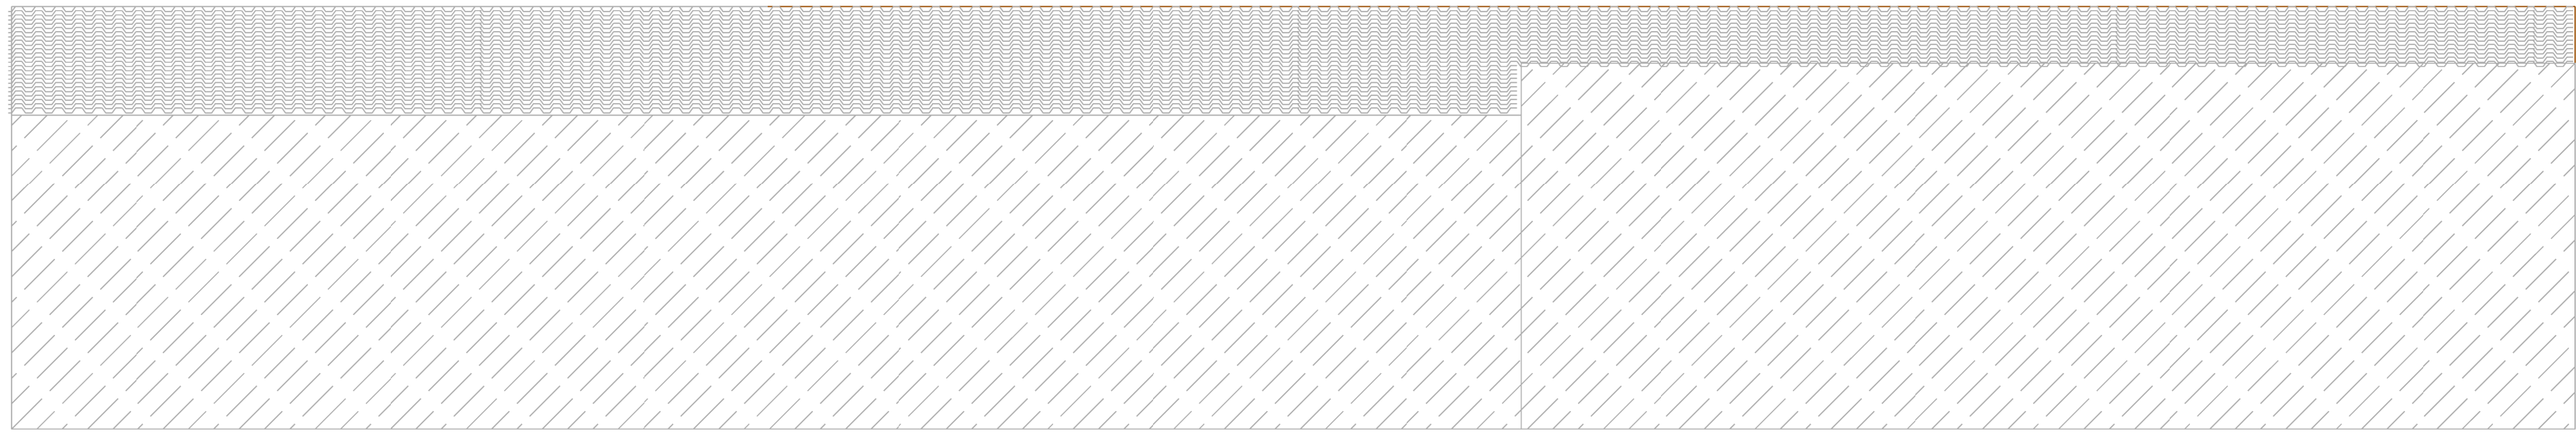


PROPOSED SIDE ELEVATION
SCALE 1:100

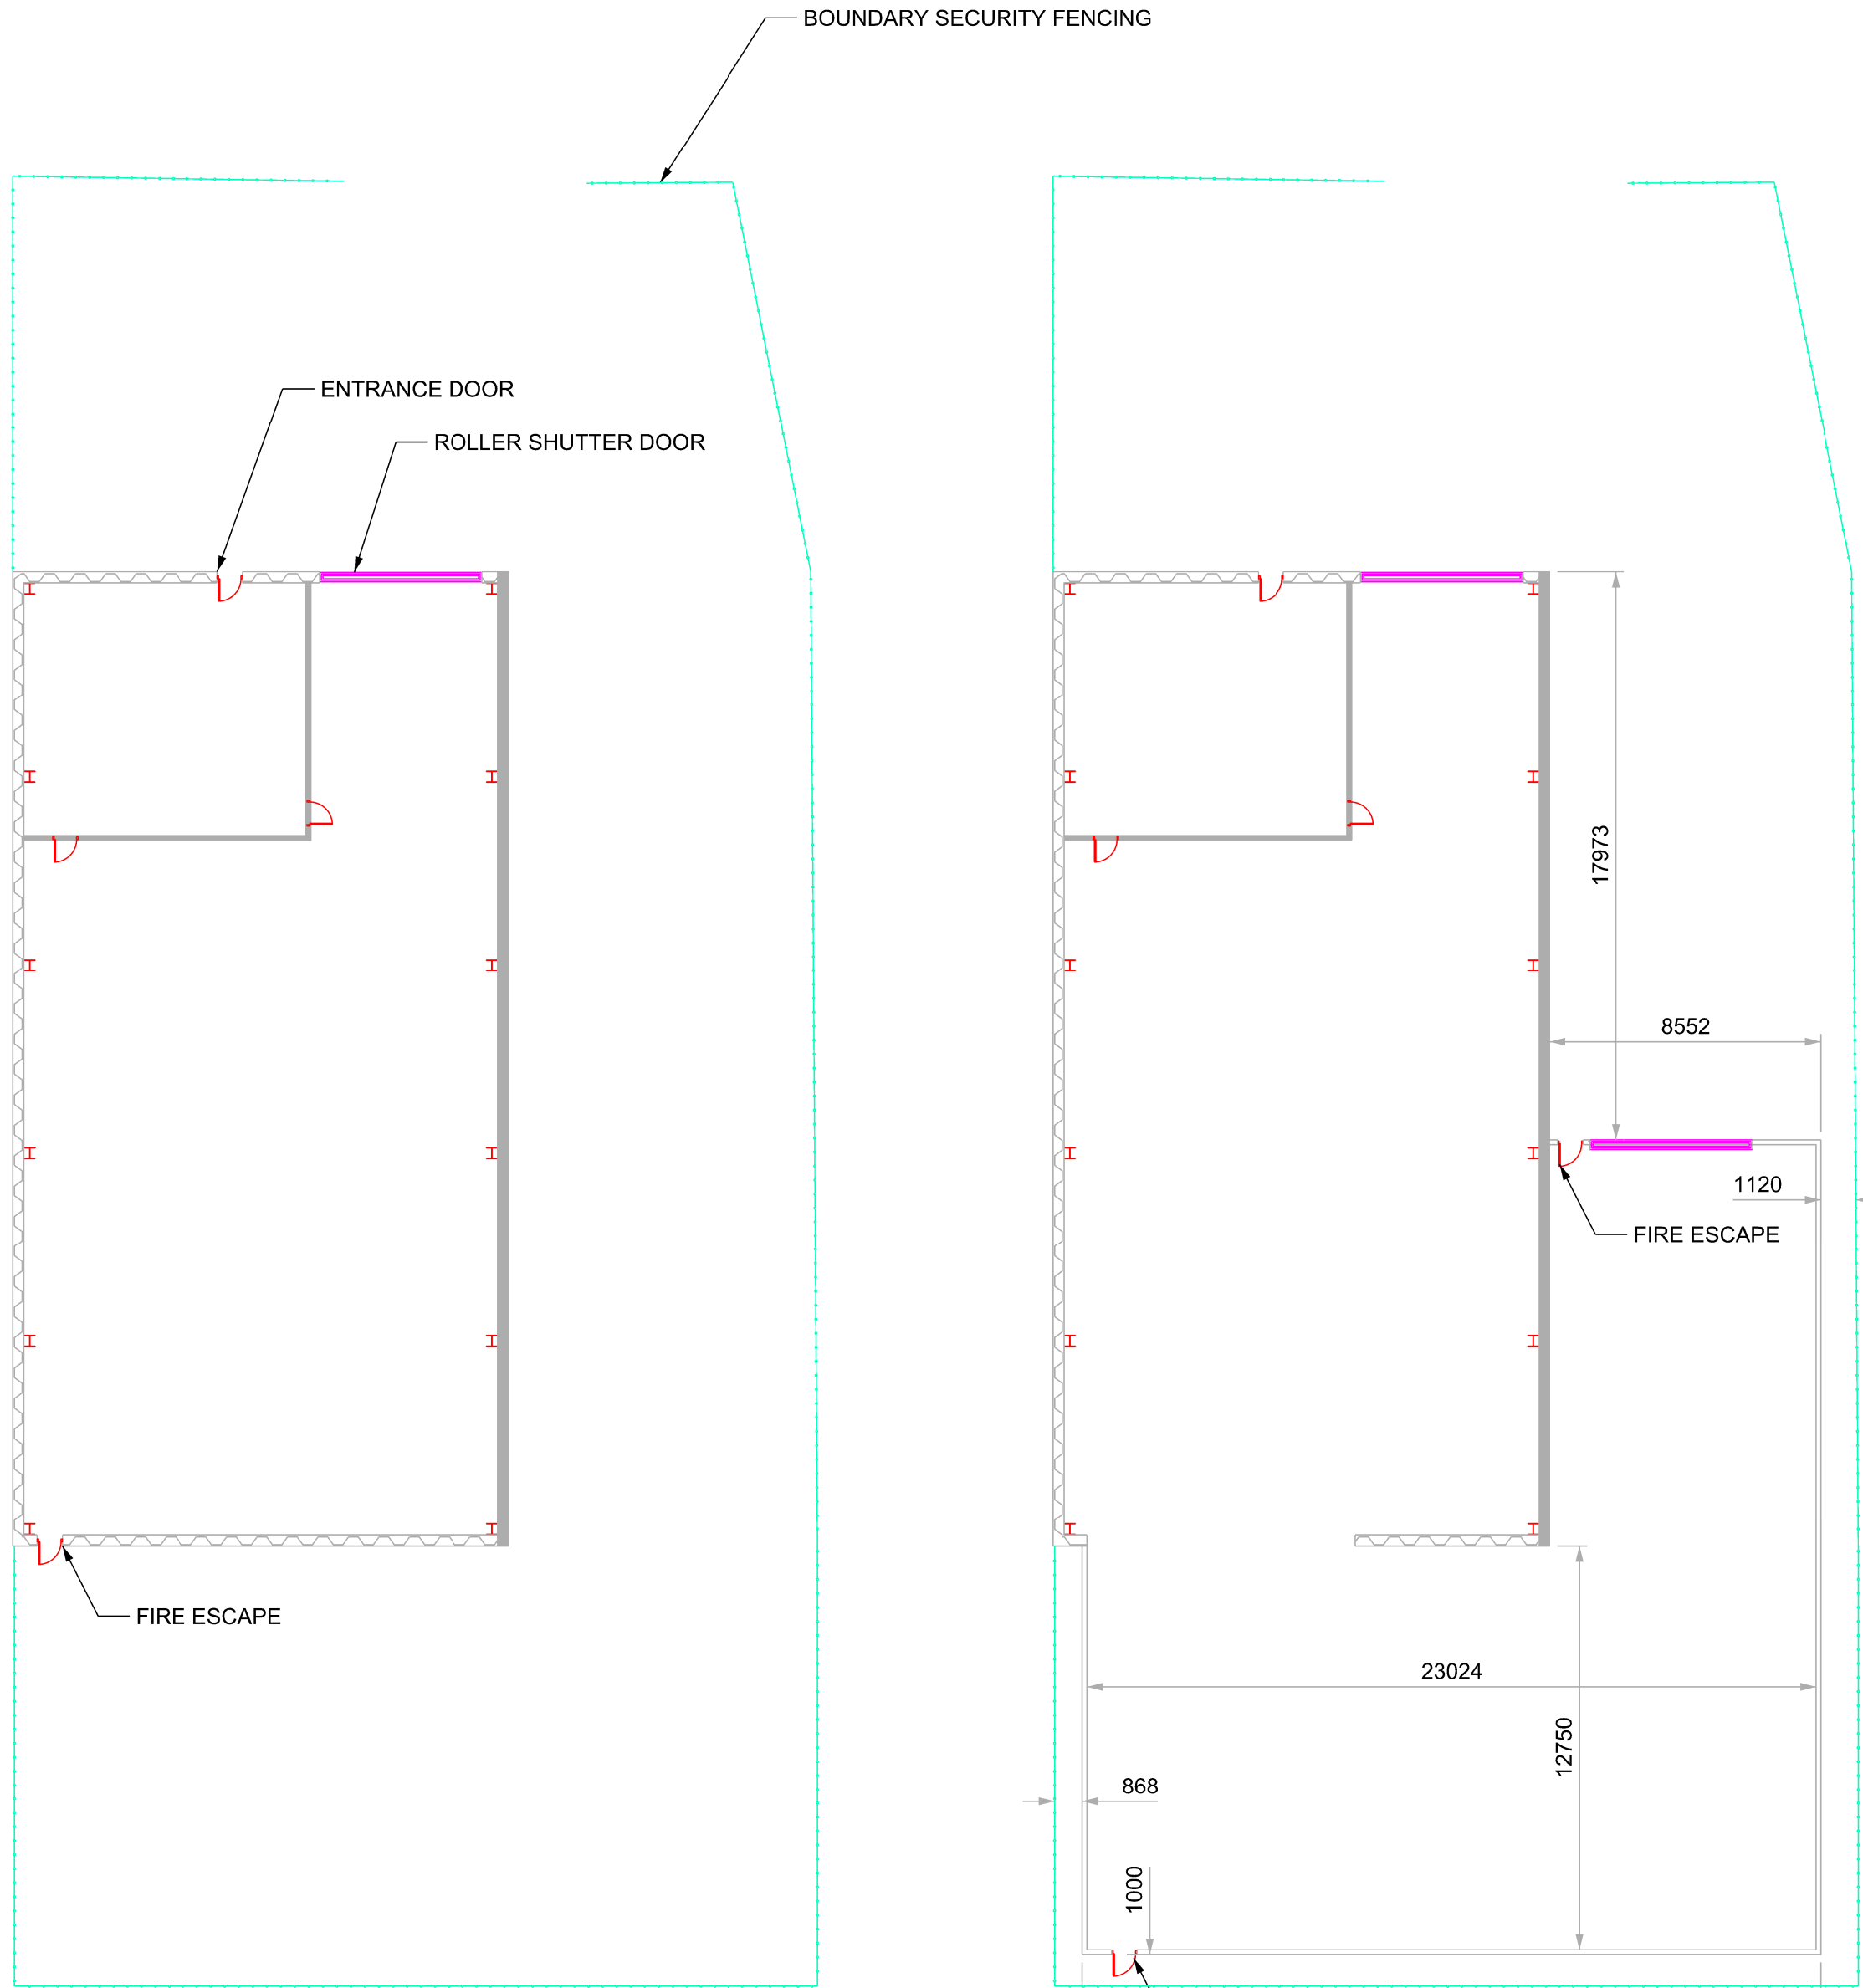


EXISTING PLAN VIEW
SCALE 1:200

PROPOSED PLAN
SCALE 1:200

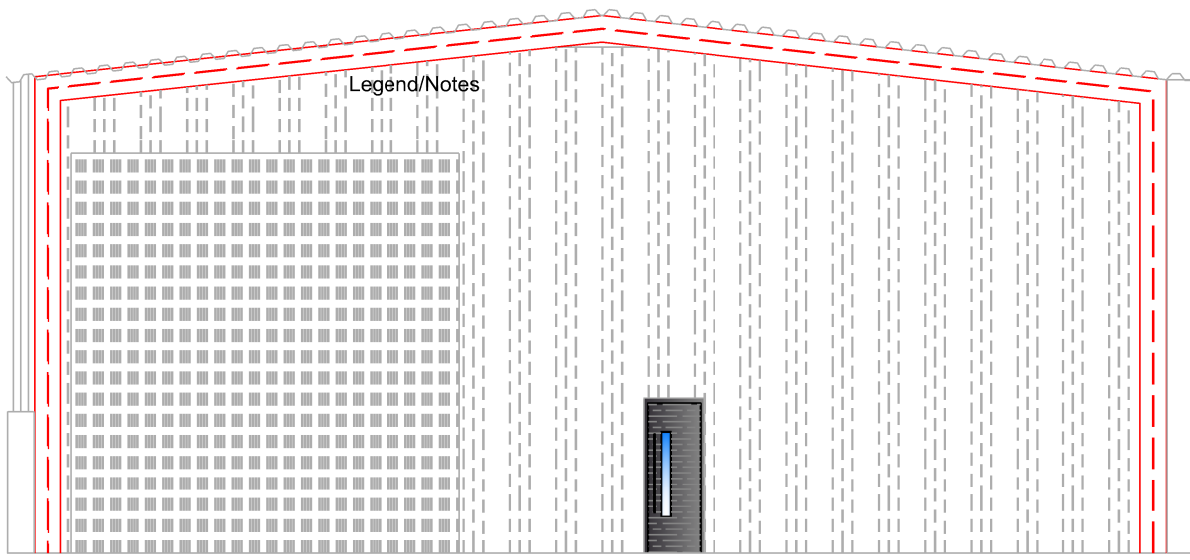

EXISTING FRONT ELEVATION
SCALE 1:100

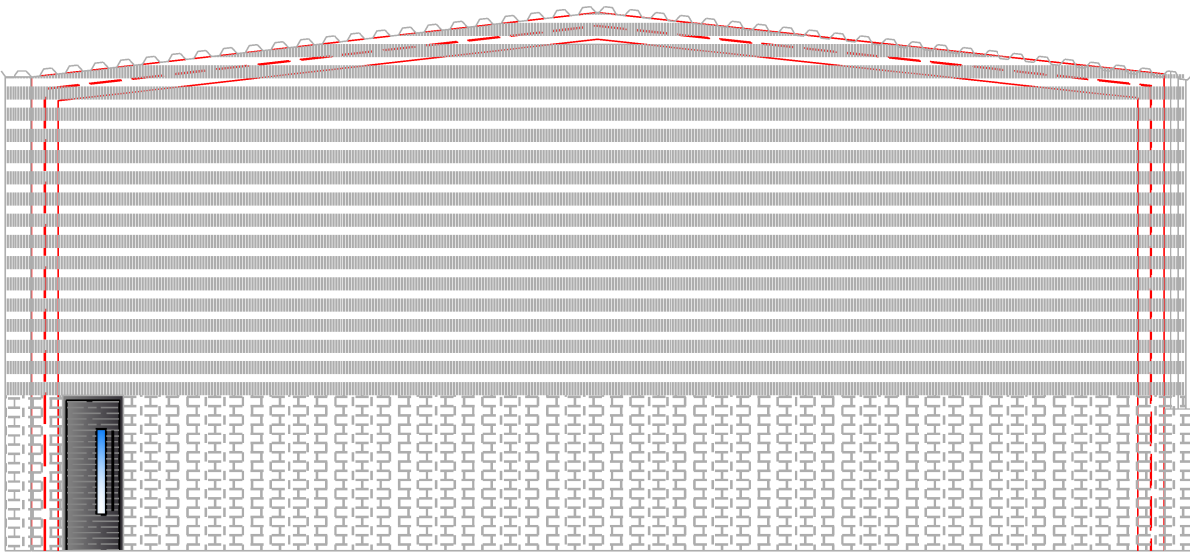

EXISTING REAR ELEVATION
SCALE 1:100

A01	18.10.16	FOR CLIENT APPROVAL	ML	ML	RL
Rev	Date	Description of Revisions	Drawn	Chkd	Appr
Status					
FOR CLIENT APPROVAL					
					
Project					
FOREDOWEL 4 SEAWAY PARADE					
Drawing Title					
PROPOSED ELEVATIONS					
Designed	M.LOVEDAY	Signed	Date	05.01.19	
Drawn	M.LOVEDAY	Signed	Date	05.01.19	
Checked	M.LOVEDAY	Signed	Date	05.01.19	
Approved		Signed	Date	05.01.19	
Scale(s)		1:500			
Alternative Reference				Sheet	1 of 1
Drawing Number				Revision	
100450-GLP-PLN-DRG-000102					A01