


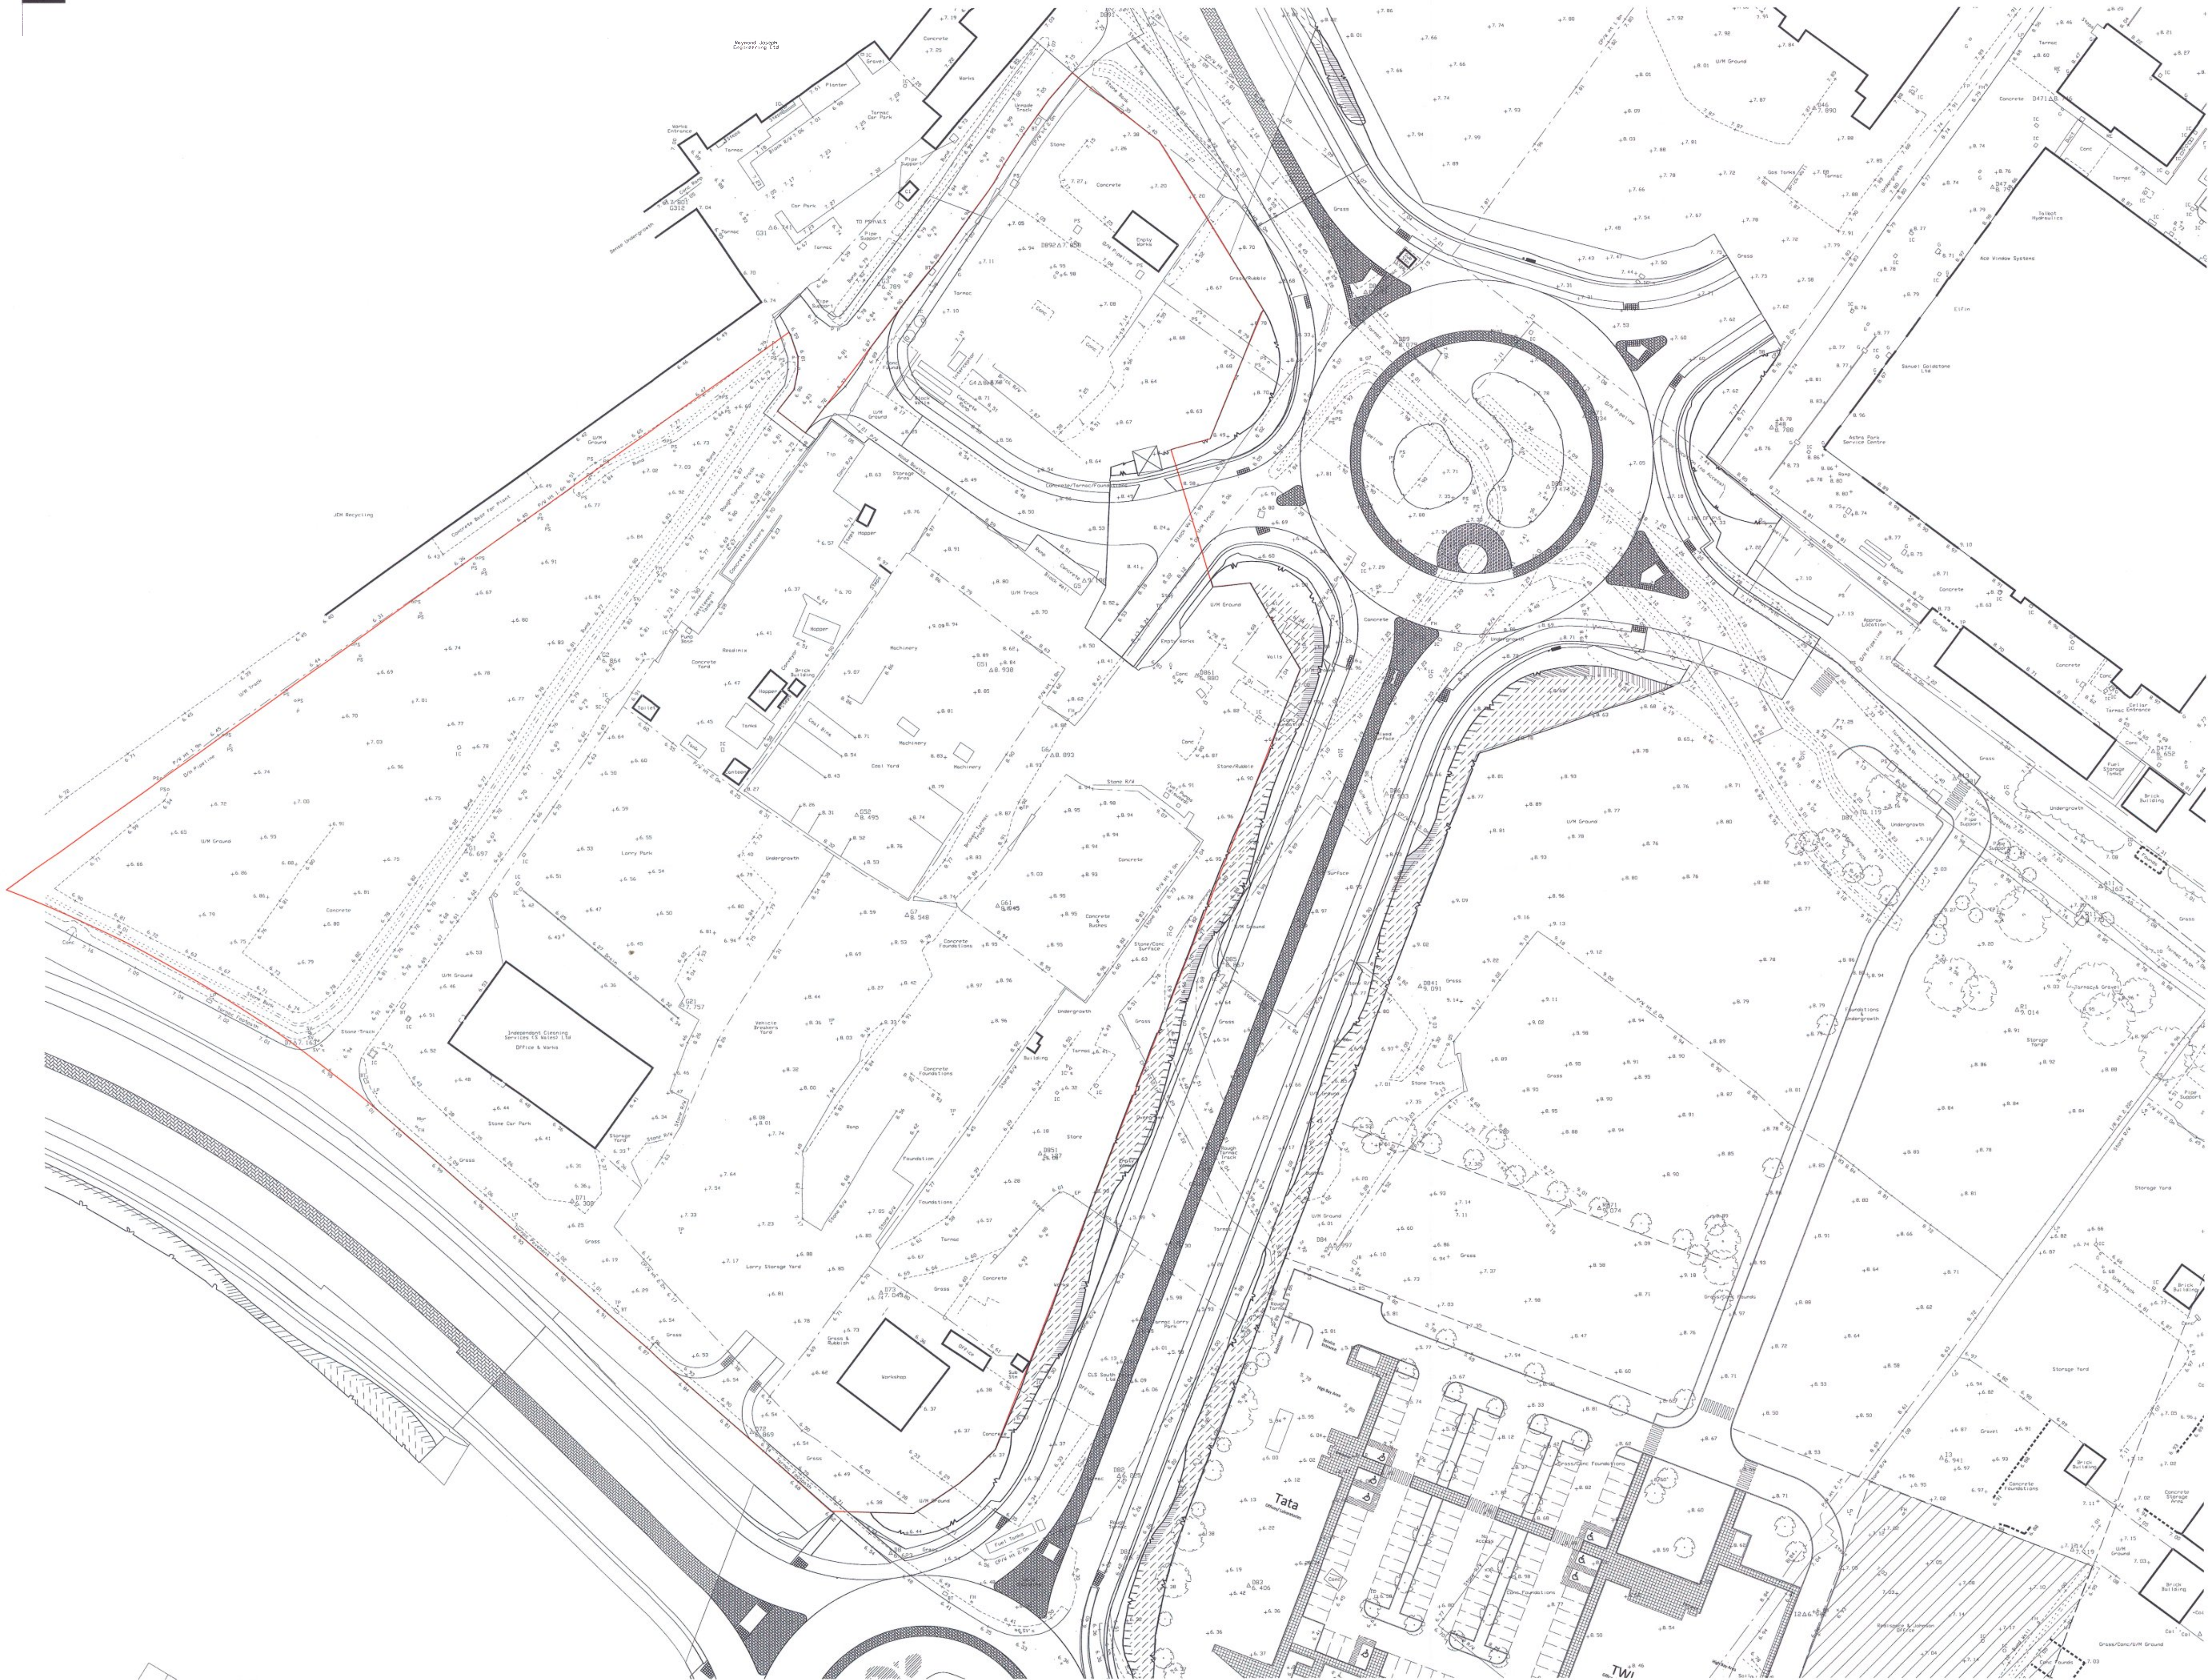

Notes

This drawing is copyright and must not be reproduced or disclosed to third parties without the prior written permission of Rio architects Limited.

Do not scale this drawing. Responsibility is not accepted by Rio architects limited for errors made by others in scaling from this drawing.

Use only written dimensions. Contractor must verify all dimensions before commencing work and any discrepancies are to be notified in writing to Rio architects limited immediately.

This drawing is to be read in conjunction with all relevant project drawings and specifications prepared by Rio architects limited and other relevant consultants, specialists etc.

All survey information incorporated within this drawing cannot be guaranteed as accurate unless confirmed by a fixed dimension.

All dimensions are in millimetres unless noted otherwise.

CDM notes are provided to assist the contractor in managing residual hazards identified during the design stage. Any such notes do not relieve the contractor of his duties and he must provide a safe system of work based on method statements, risk assessments etc.

Rev	Date	Revision description	Initial	Checked

2014/848

N

RECEIVED

29 AUG 2014

Drawing Status

For Outline Planning

rio architects.com

Y Studio P2014/0848 Development Control Application Documents - DC Plans - DC Location Plan LP

tel email facebook linkedin

www.facebook.com/rioarchitects.co www.linkedin.com/company/rio-architects

CLIENT Grp NPTC Group

PROJECT NAME New College Campus

DRAWING TITLE Existing Site Plan

Scale: 1:625@A1, 1:1250@A3
Drawn By: RTG Checked By: -
Drawn Date: August 2014 Checked Date: -

Job No: RIo 0242 Drawing No: AS 03 Rev: -