




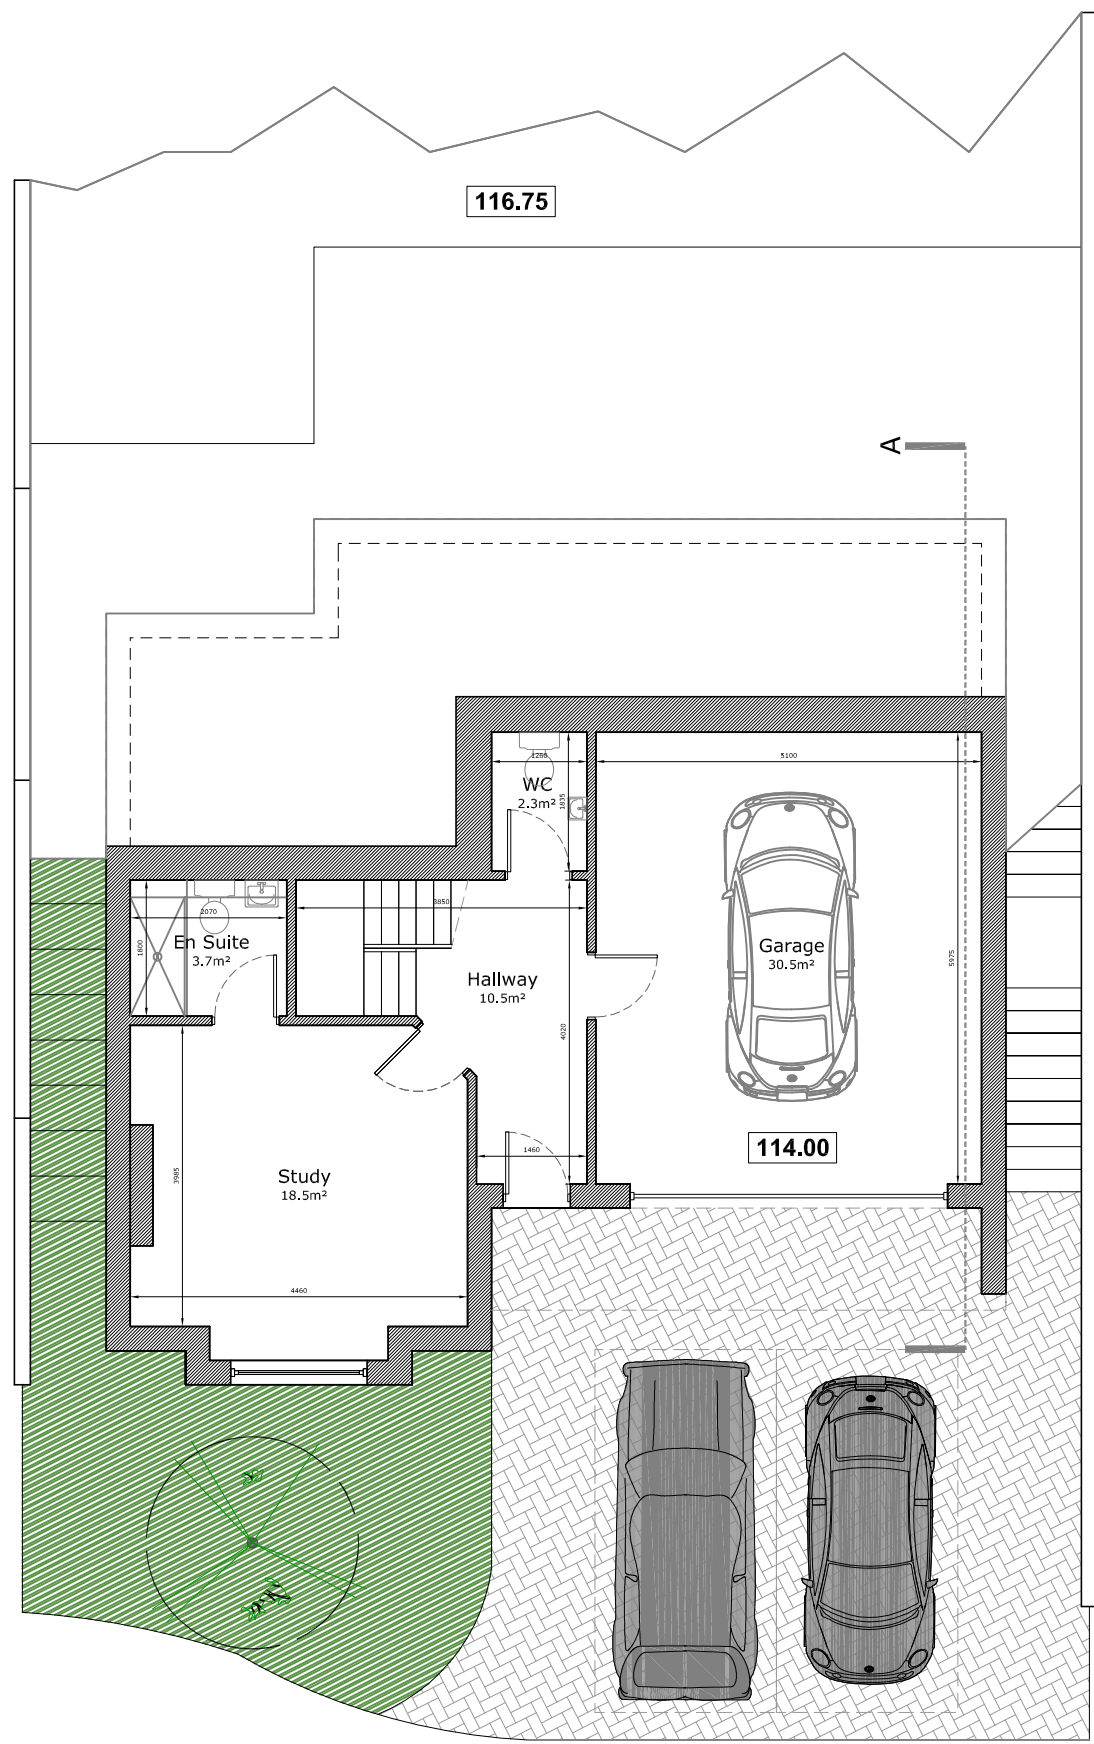


Lower Ground Floor -
67.0m²

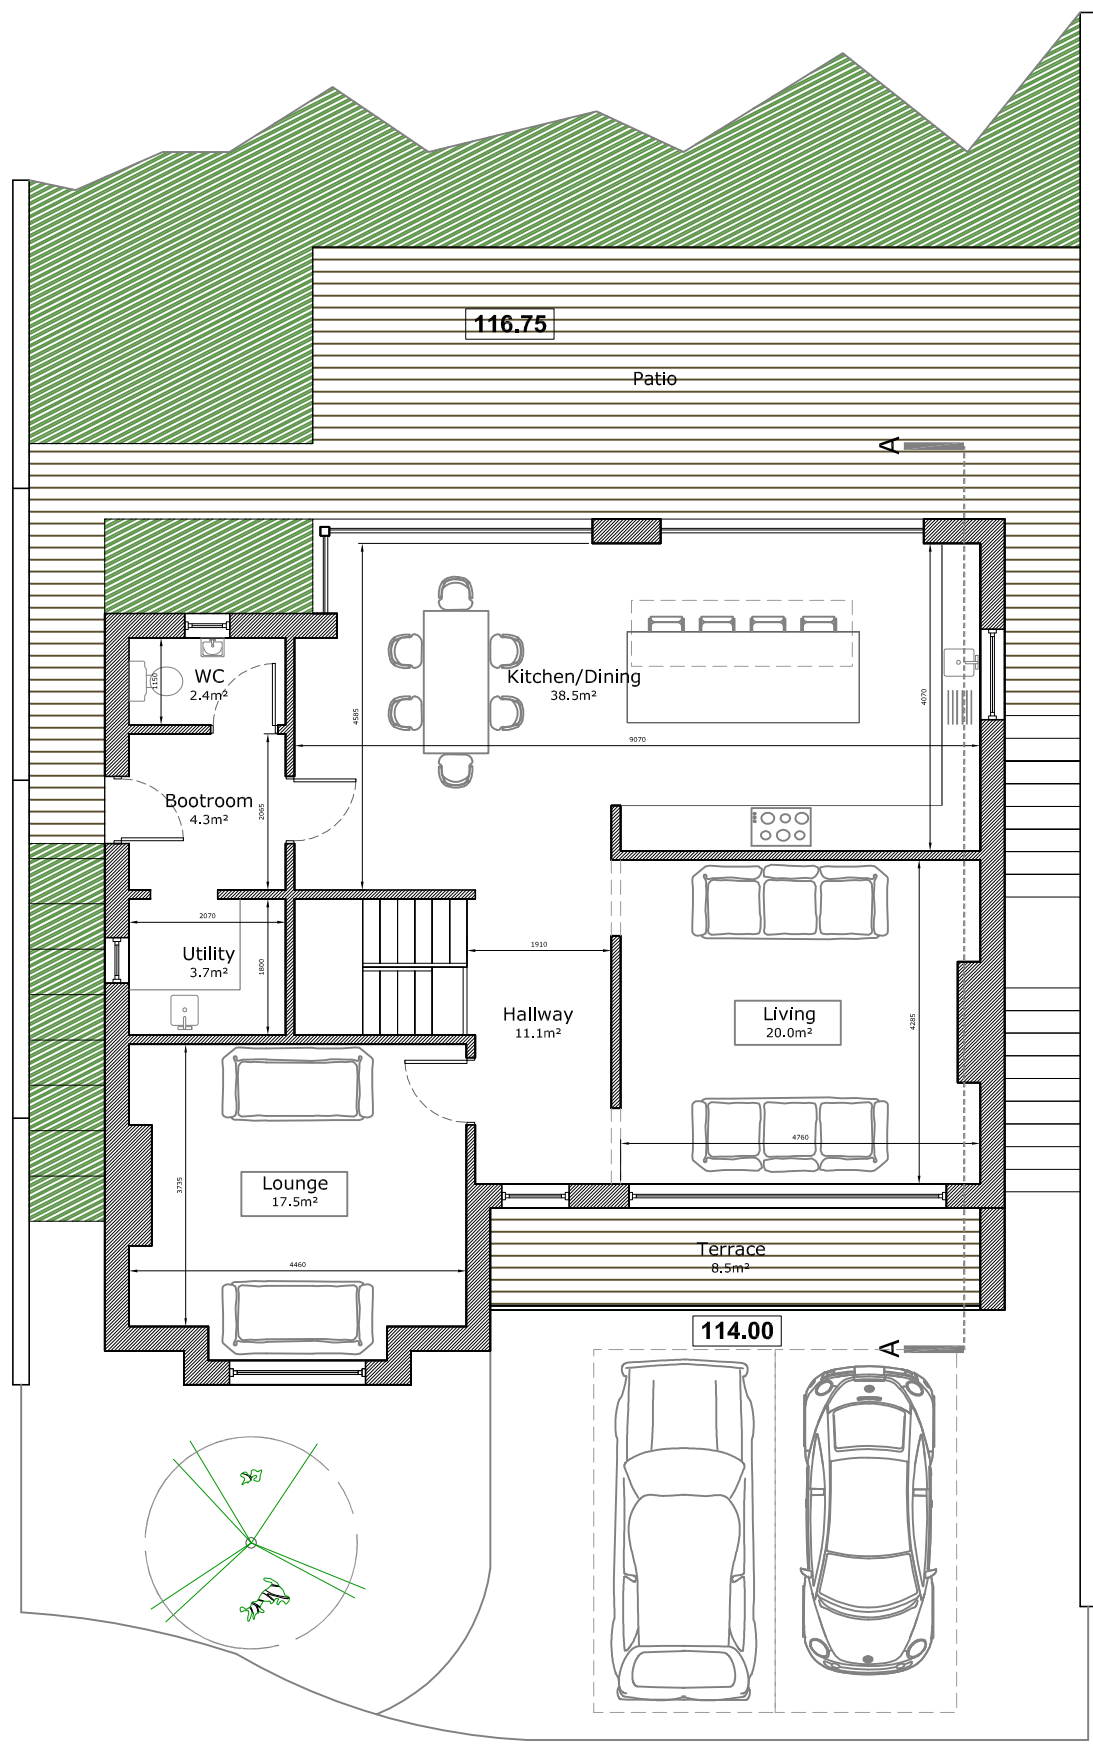

First Floor - 101.0m²

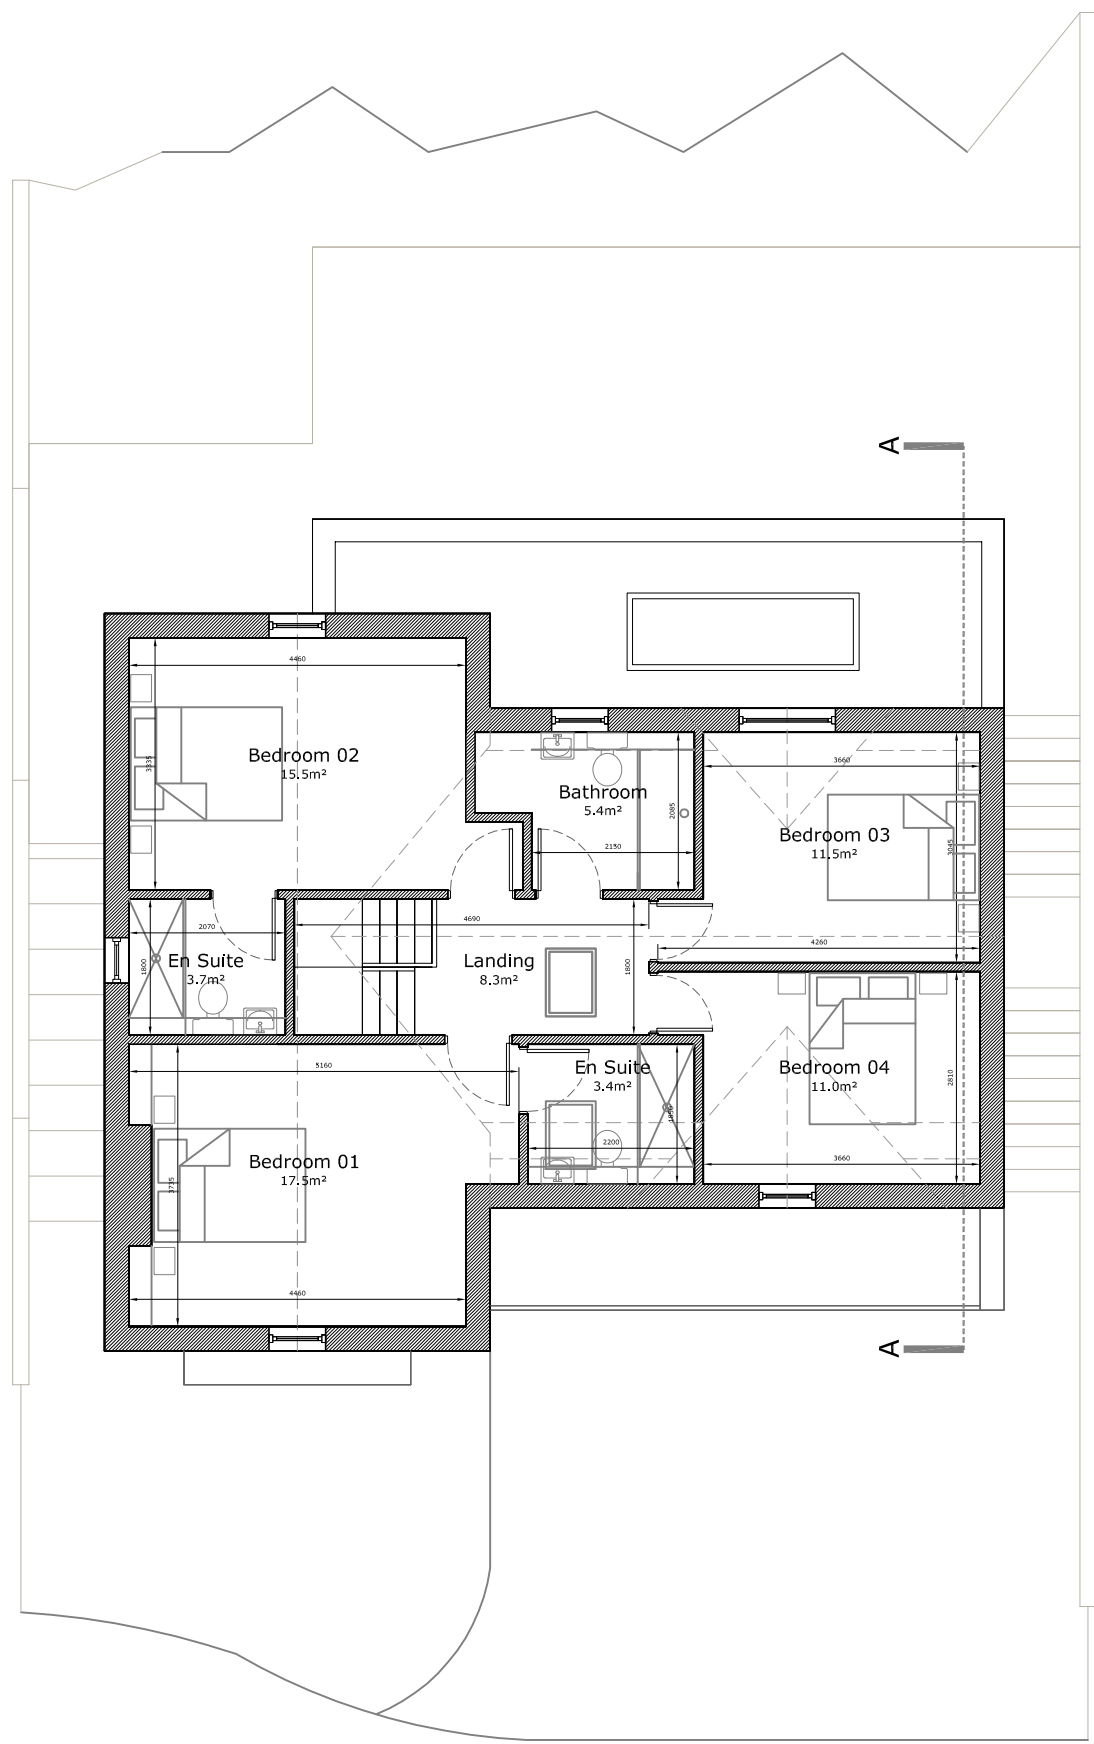


Second Floor - 79.5m²

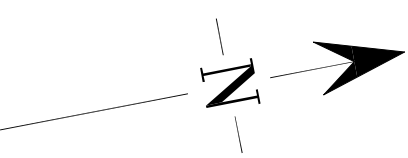

Side Elevation




Rear Elevation

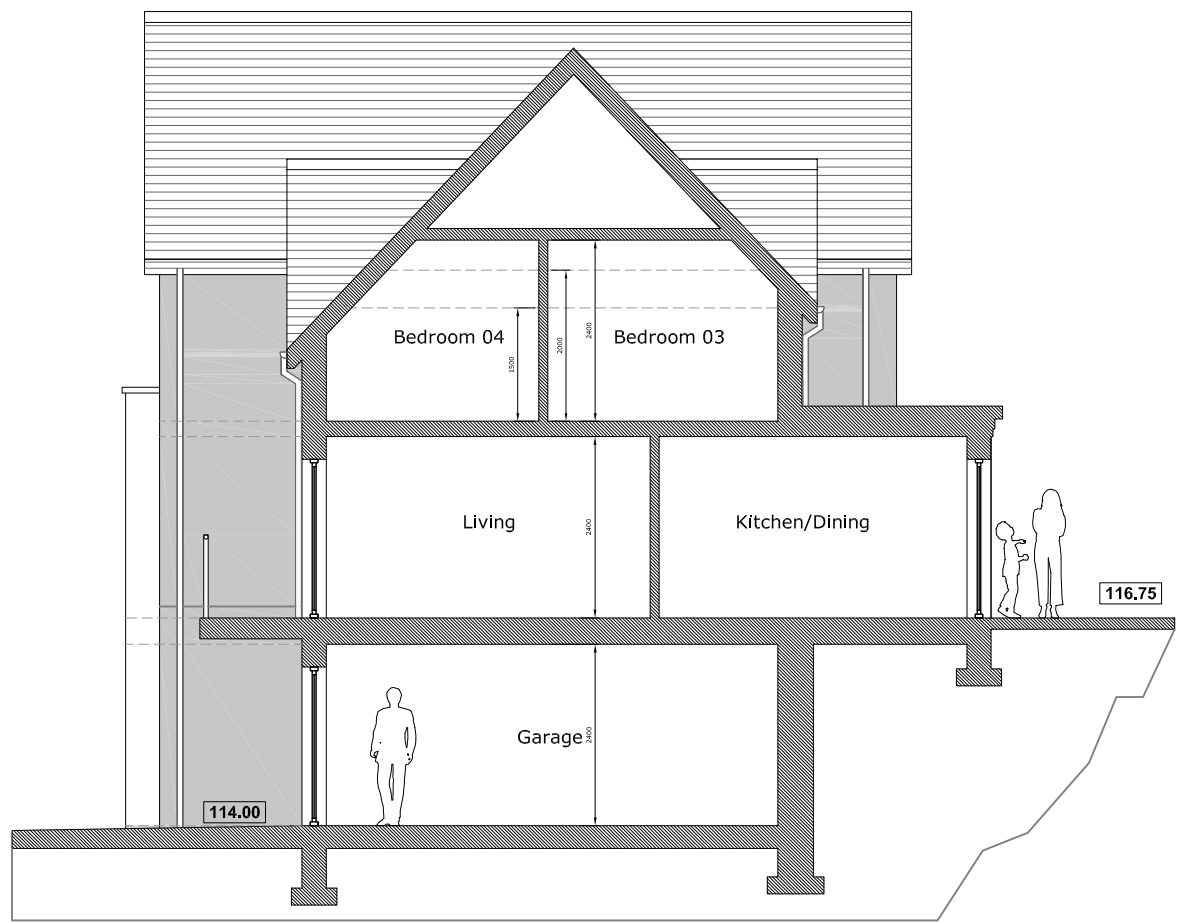

Section A-A





Front Elevation

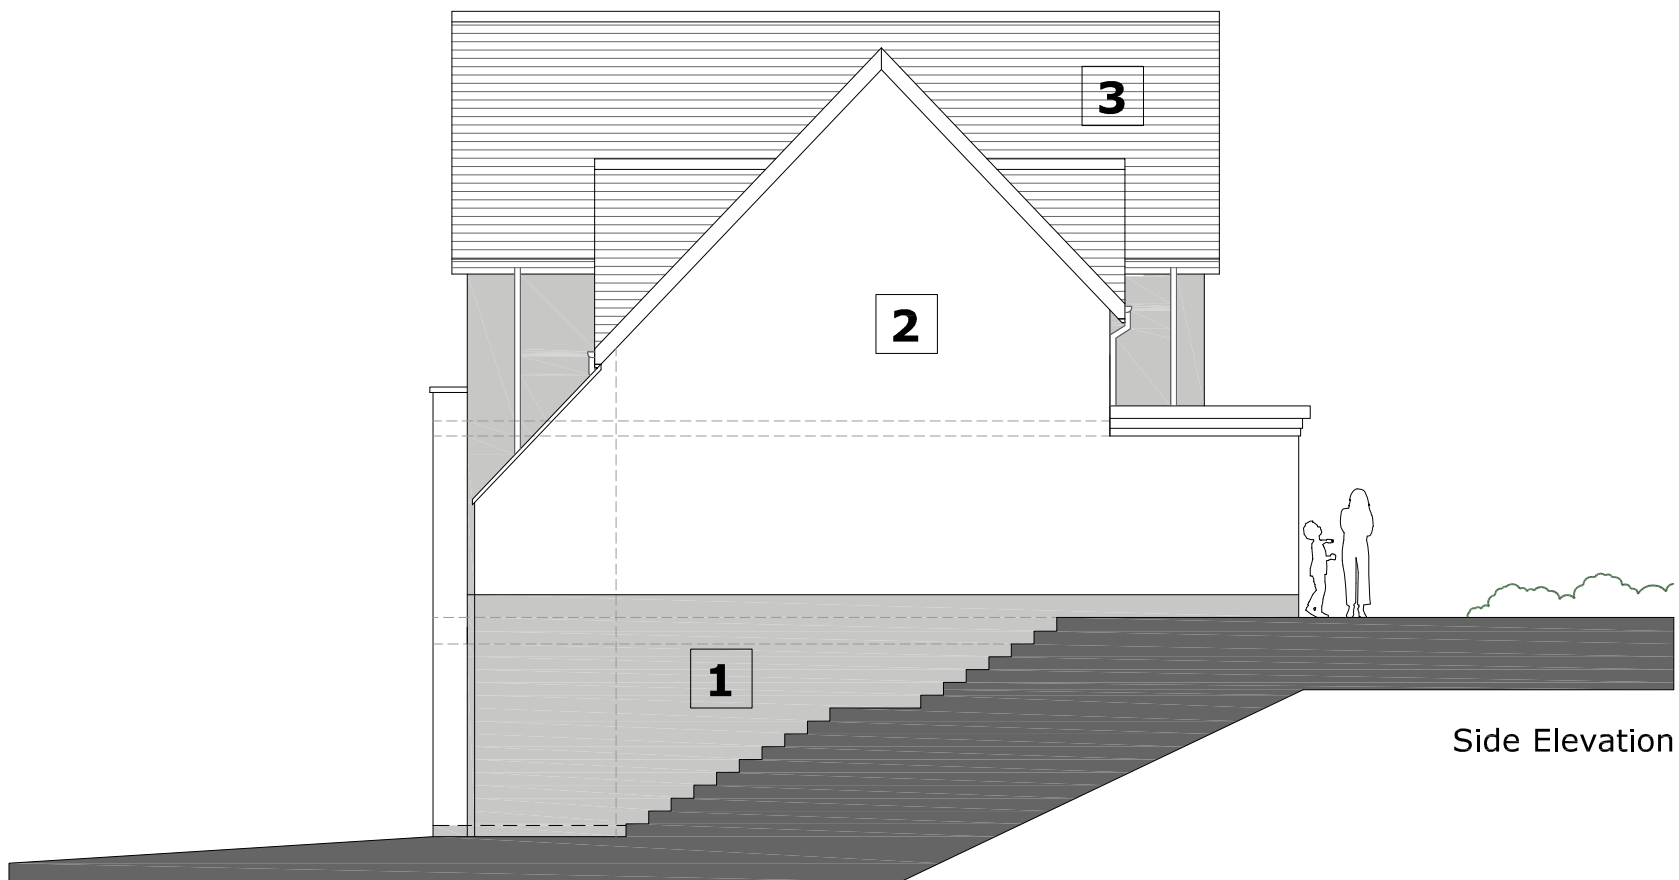

Side Elevation

Materials

- 1 pennant stonework
 - 2 self coloured white render
 - 3 artificial riven slate
- black upvc watergoods
 - light grey upvc fenestration
 - light grey aluminium external doors
 - black upvc fascias and soffits
 - pennant stone sills

 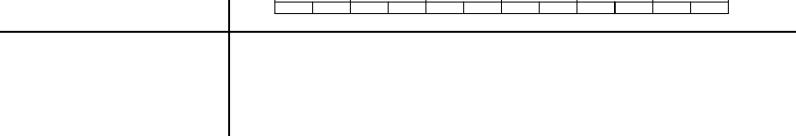 Westfield Architects	Job: Residential development at Pen Yr Alltwen	Date: 12.18
	Location: Land at Pen Yr Alltwen, Rhos Pontardawe, NPT, SA8 3DR	Scale: 1:100@A1
	Title: Plot 2 - Plans, Elevations, Section	Dwg No: 189 - AL/99/02
		
		

Alexandra Gale Business Centre, Florid Pengam, Cardiff, CF24 2SA		
TEL - 07846 126360		
E-MAIL - sam@westfieldarchitects.co.uk		