




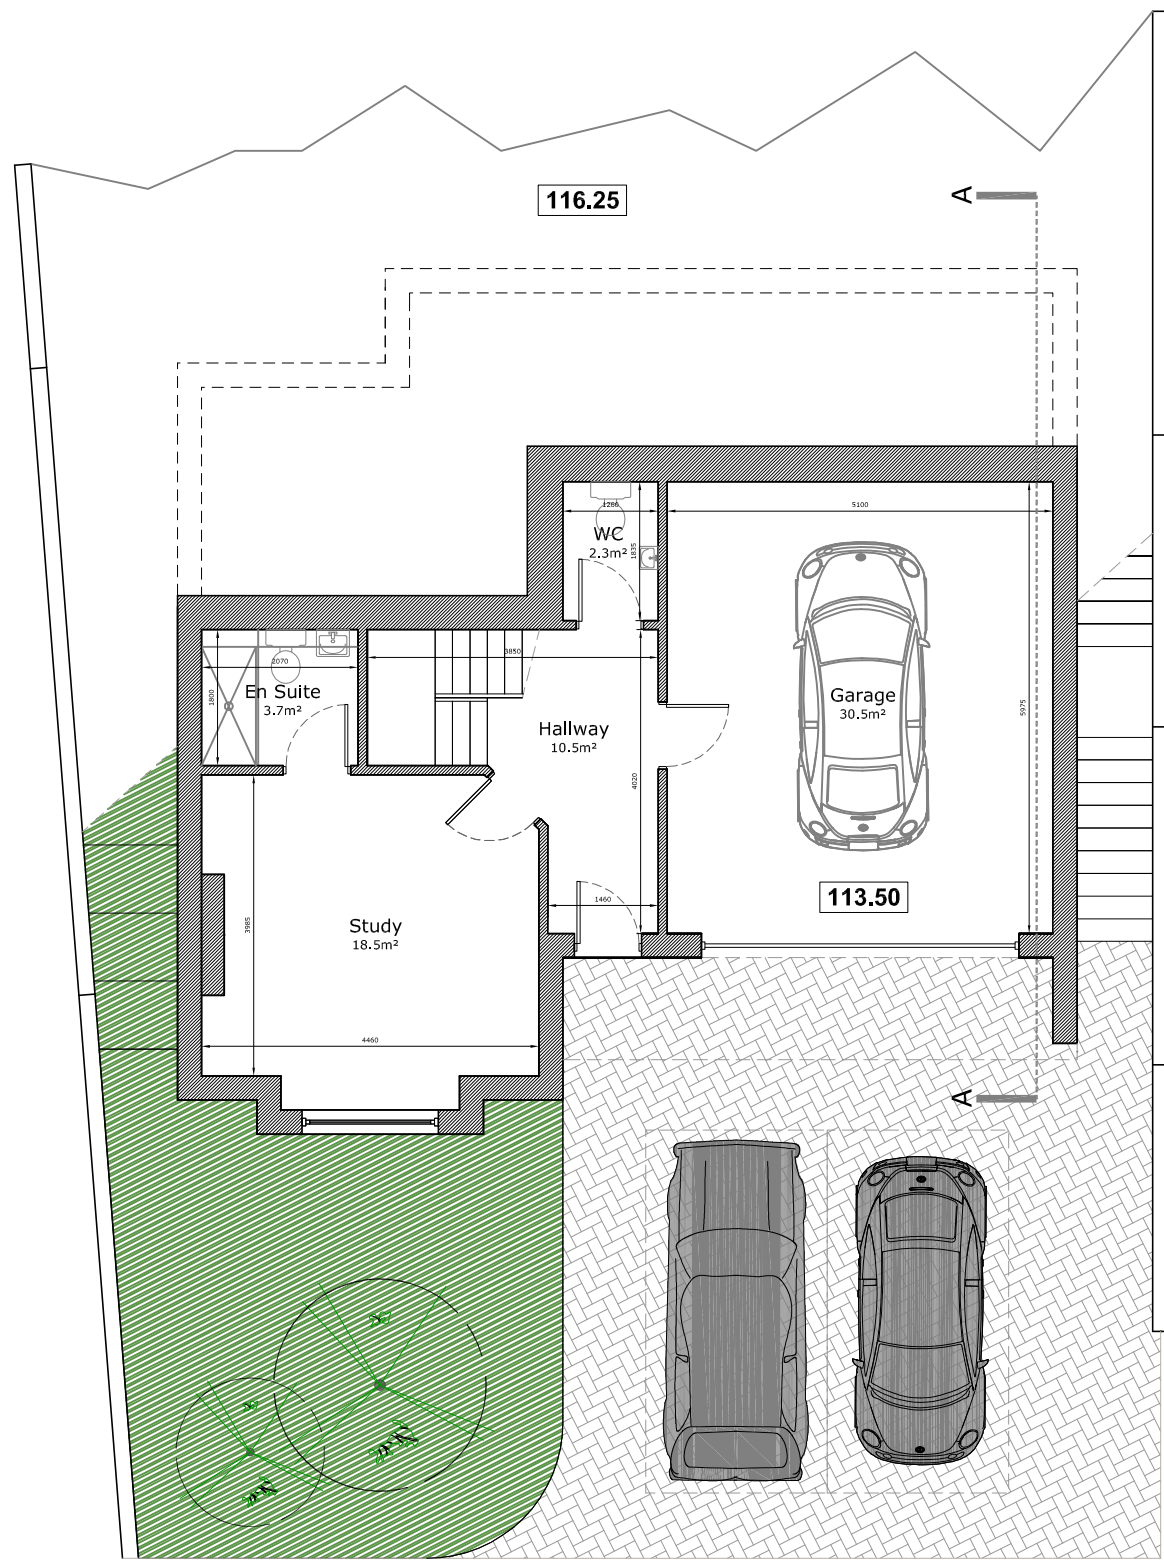



Lower Ground Floor - 67.0m²

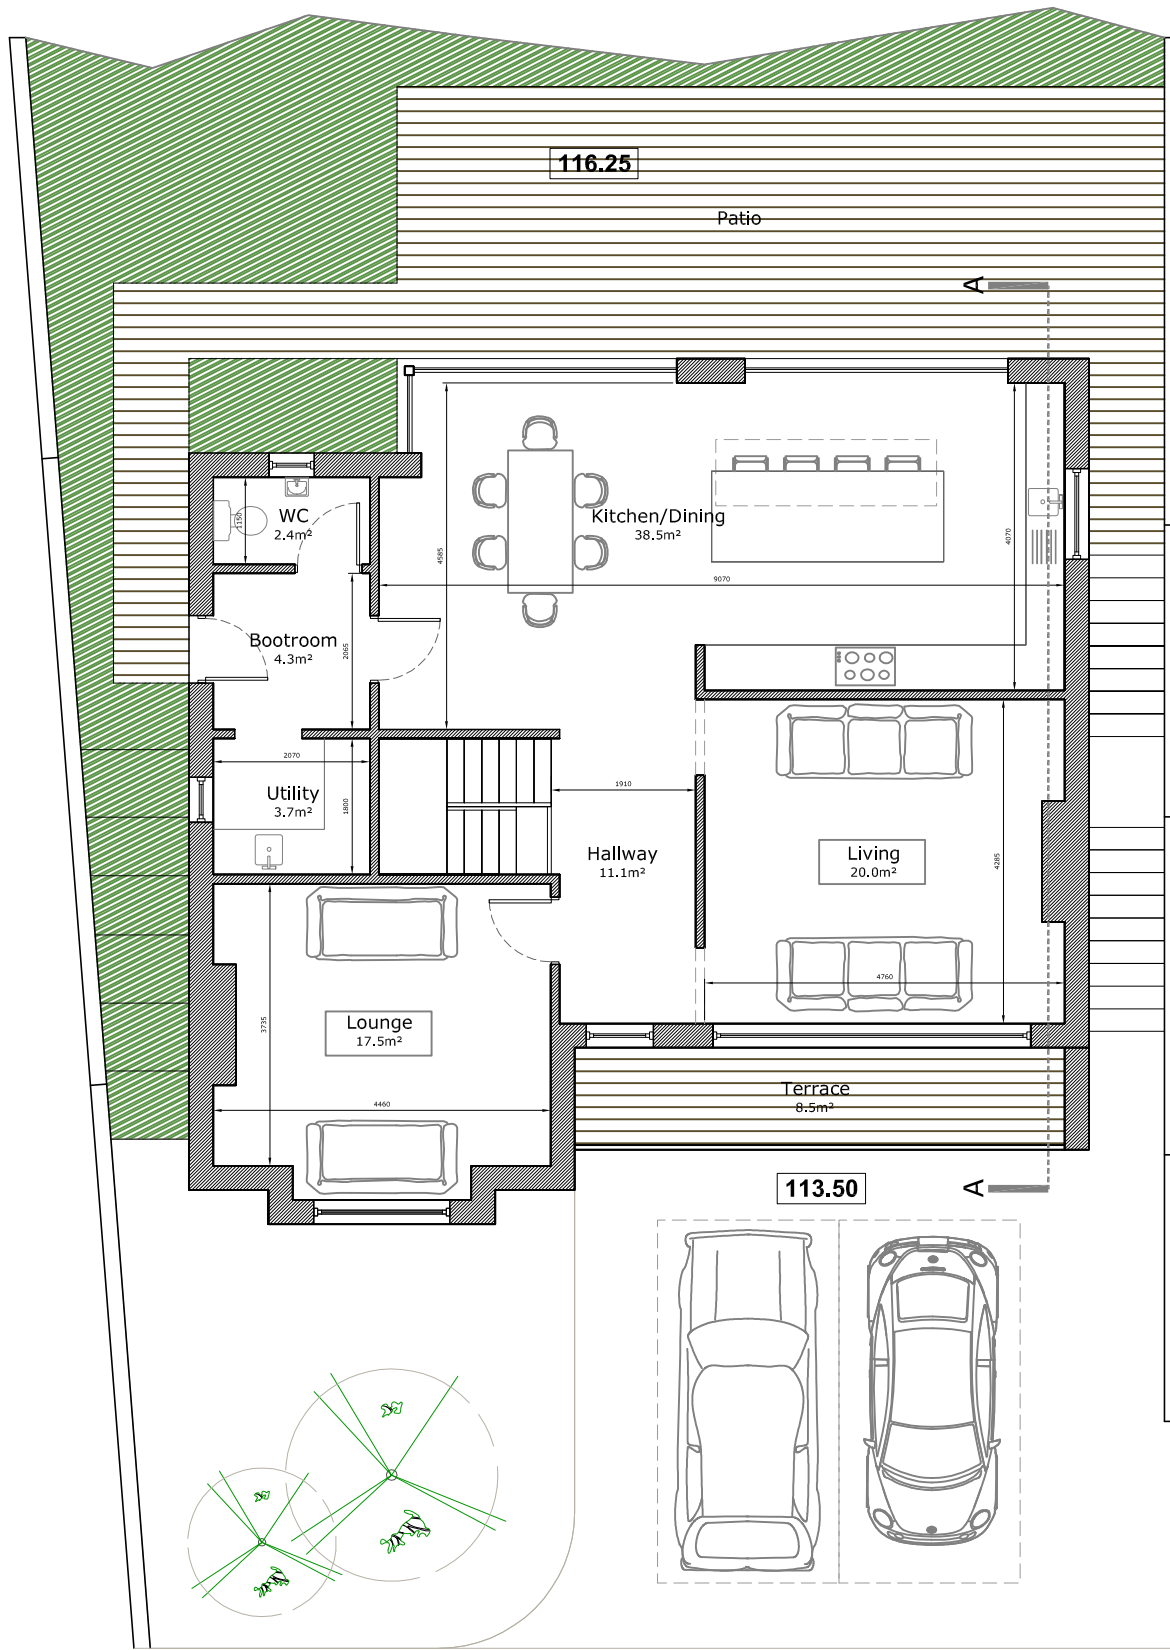

First Floor - 101.0m²

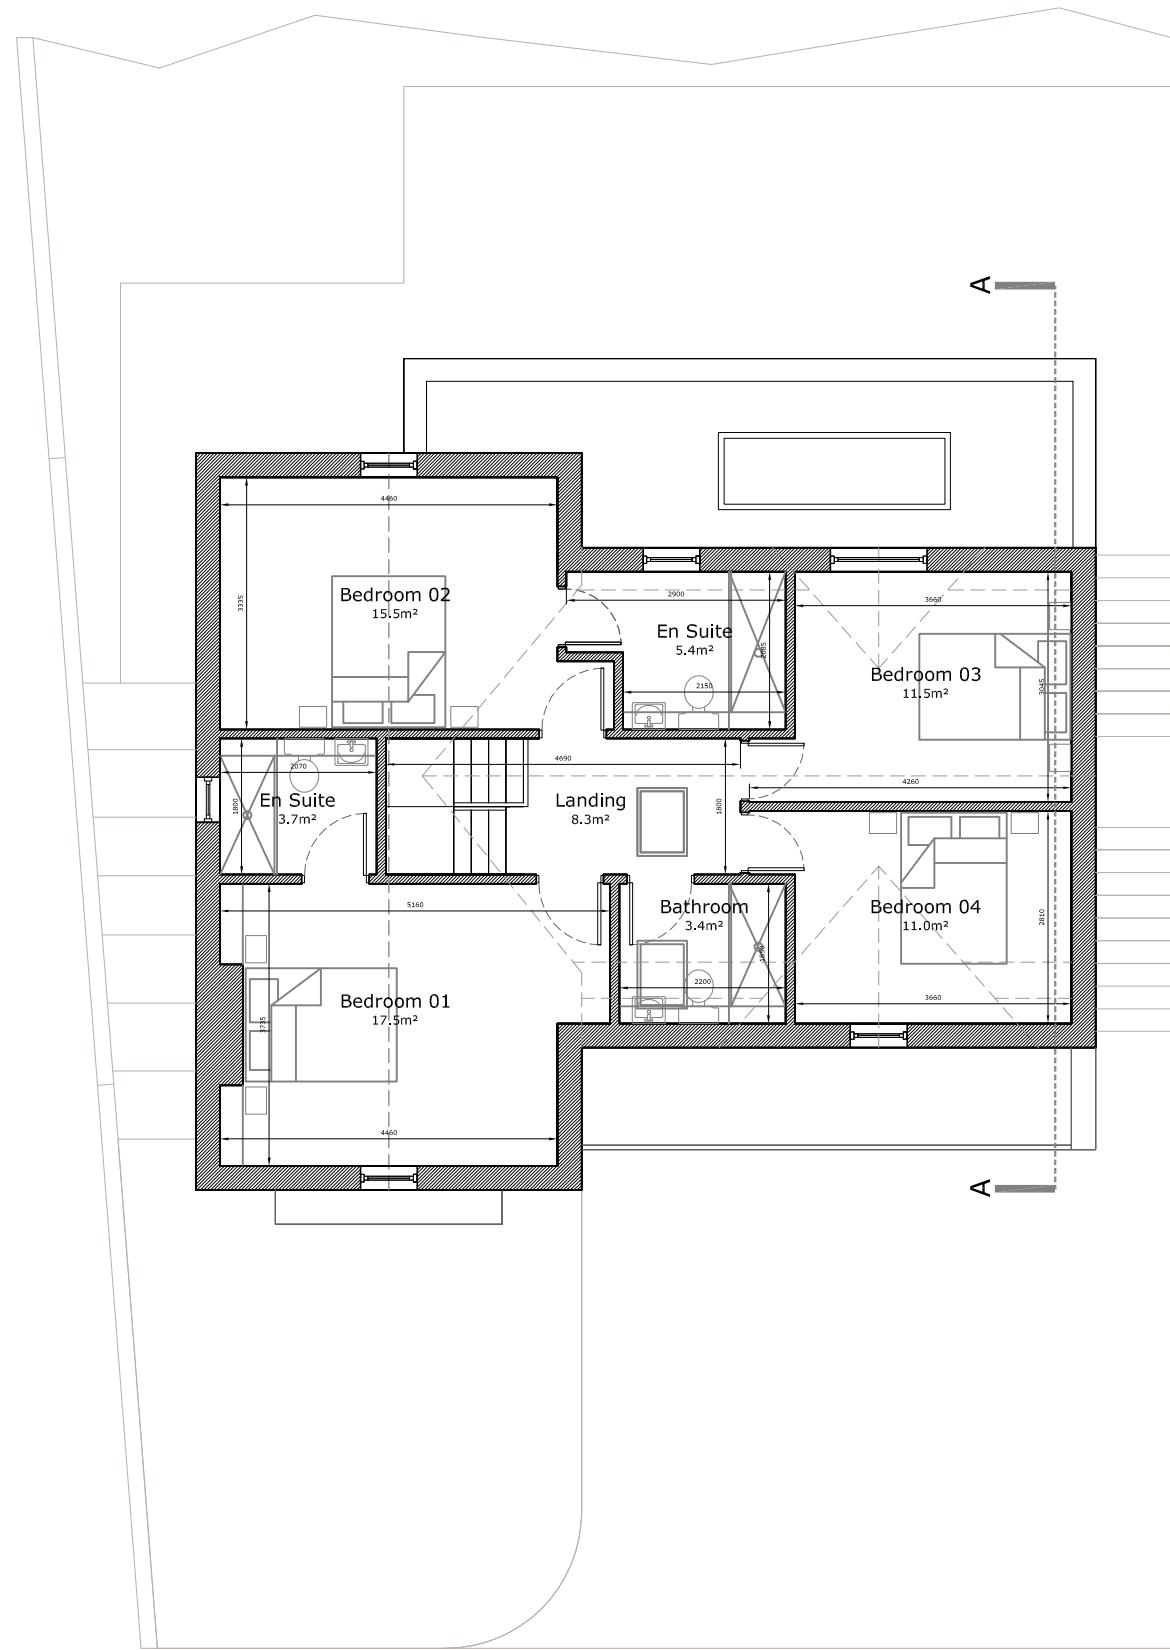


Second Floor - 79.5m²

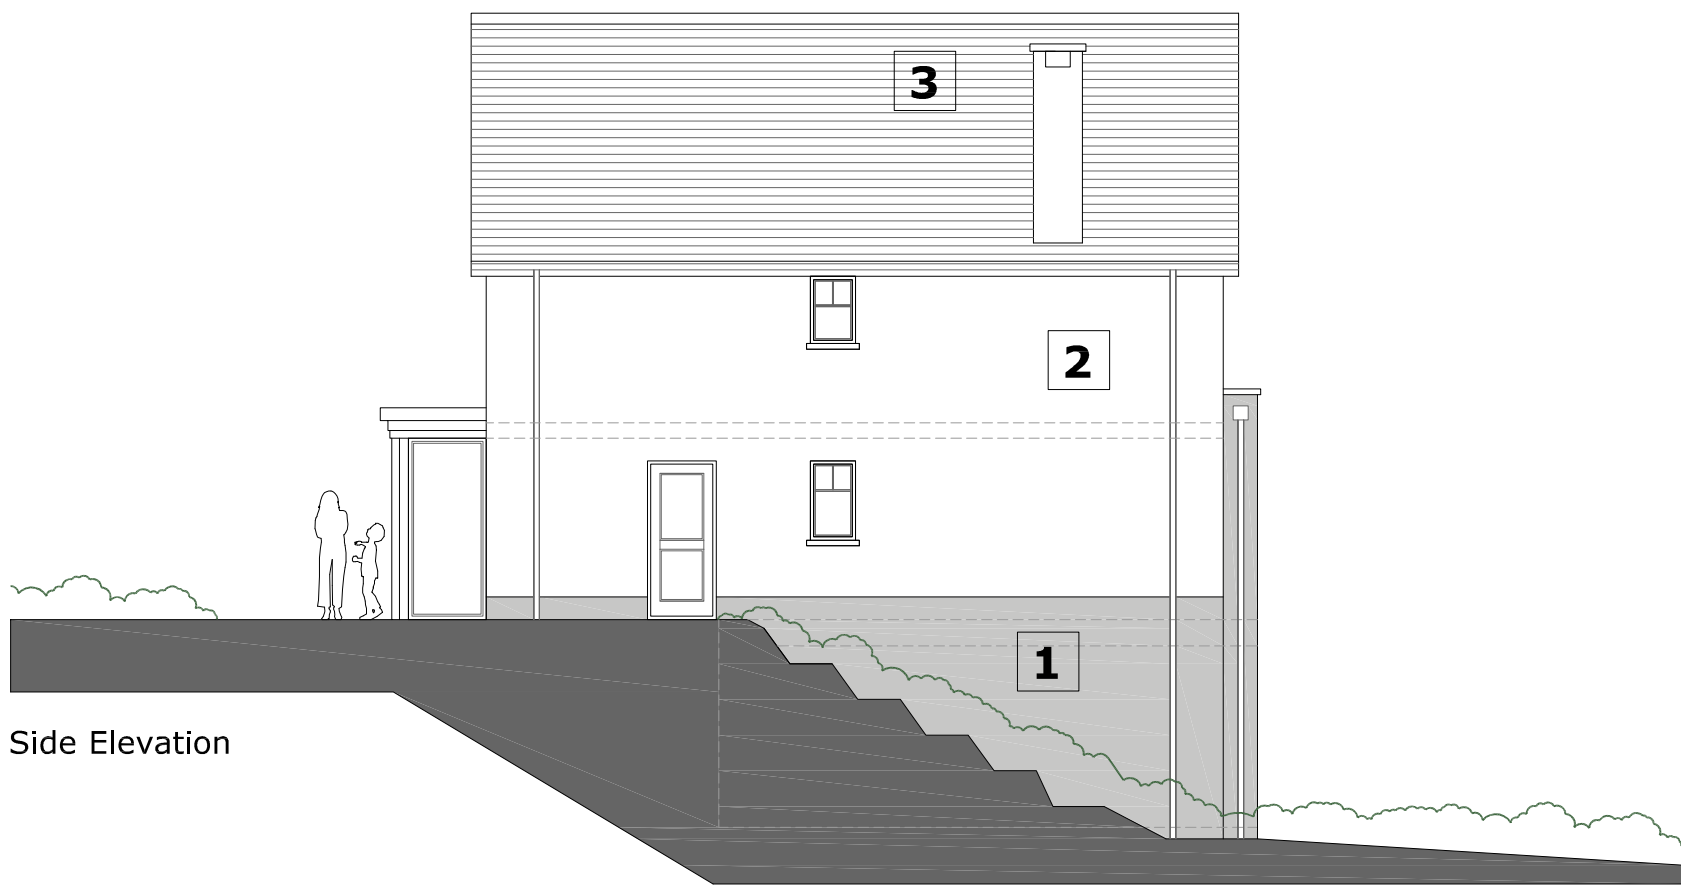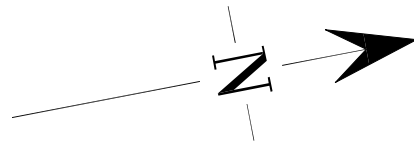

Side Elevation




Rear Elevation

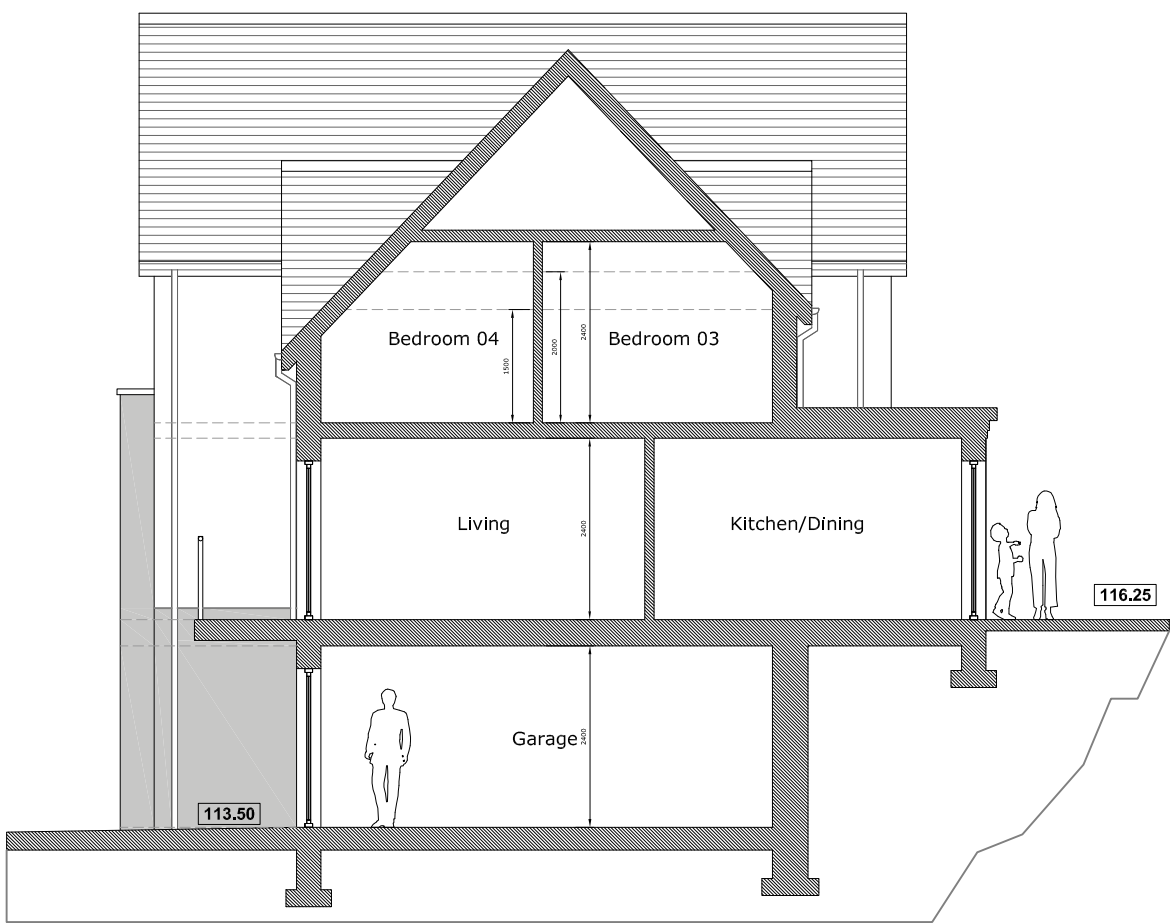

Section A-A




Front Elevation

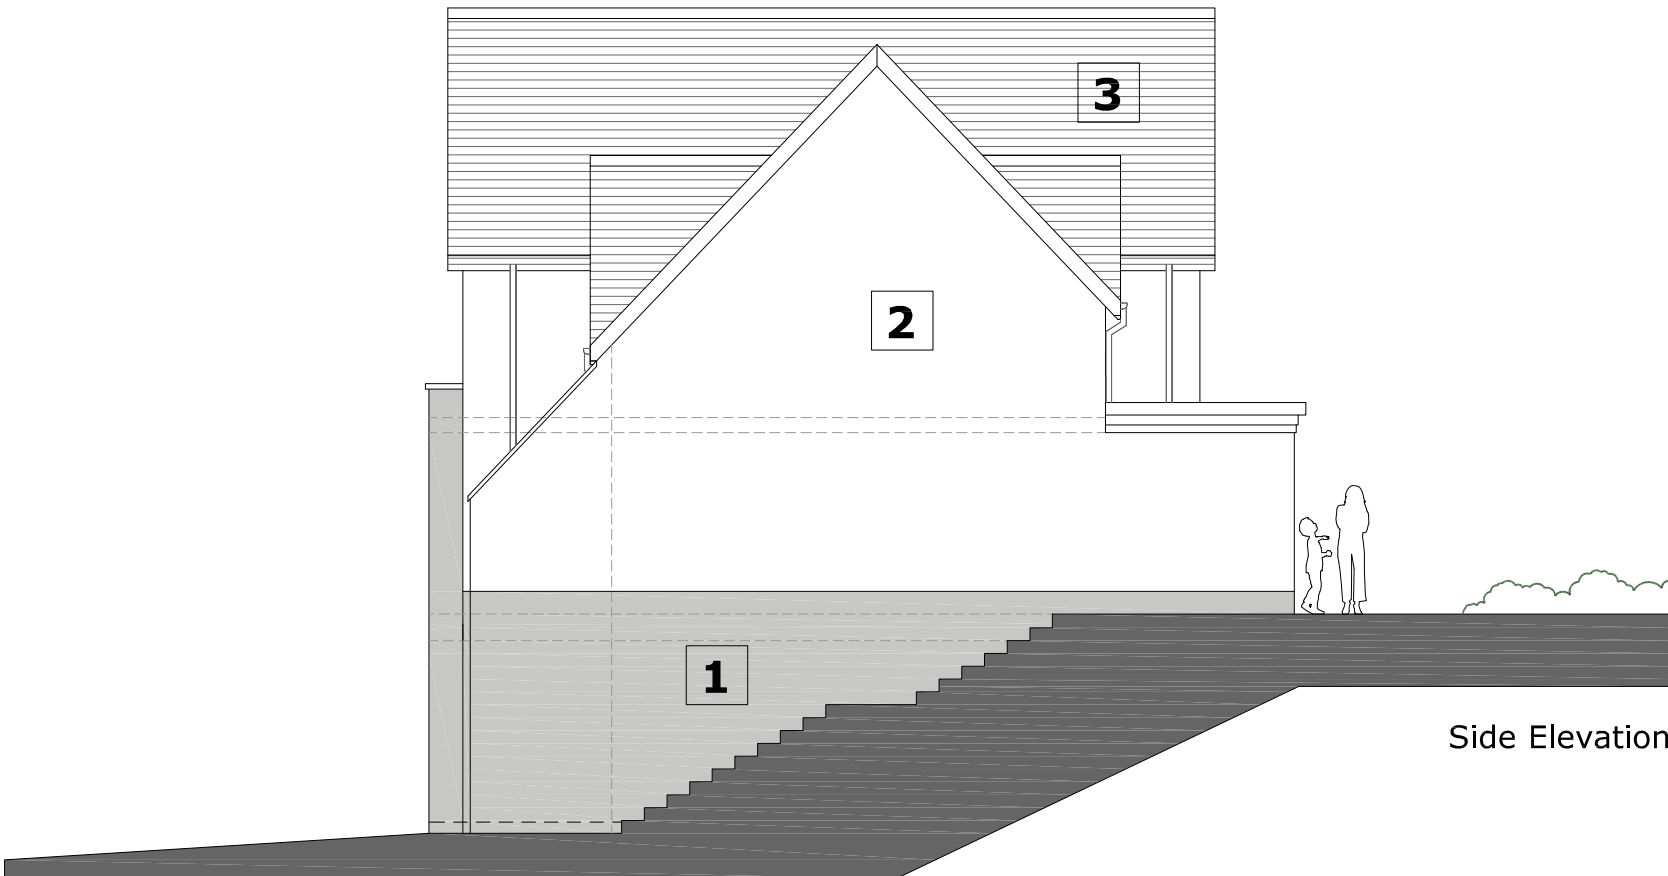

Side Elevation

Materials

- 1** pennant stonework
- 2** self coloured white render
- 3** artificial riven slate
- black upvc watergoods
- light grey upvc fenestration
- light grey aluminium external doors
- black upvc fascias and soffits
- pennant stone sills

  Westfield Architects	Job: Residential development at Pen Yr Alltwen	Date: 12.18
	Location: Land at Pen Yr Alltwen, Rhos Pontardawe, NPT, SA8 3DR	Scale: 1:100@A1
	Title: Plot 3 - Plans, Elevations, Section	Dwg No: 189 - AL/99/03
		

Alexandra Gate Business Centre, Florid Pengam, Cardiff, CF24 2SA
TEL - 07846 126360
E-MAIL - sam@westfieldarchitects.co.uk