




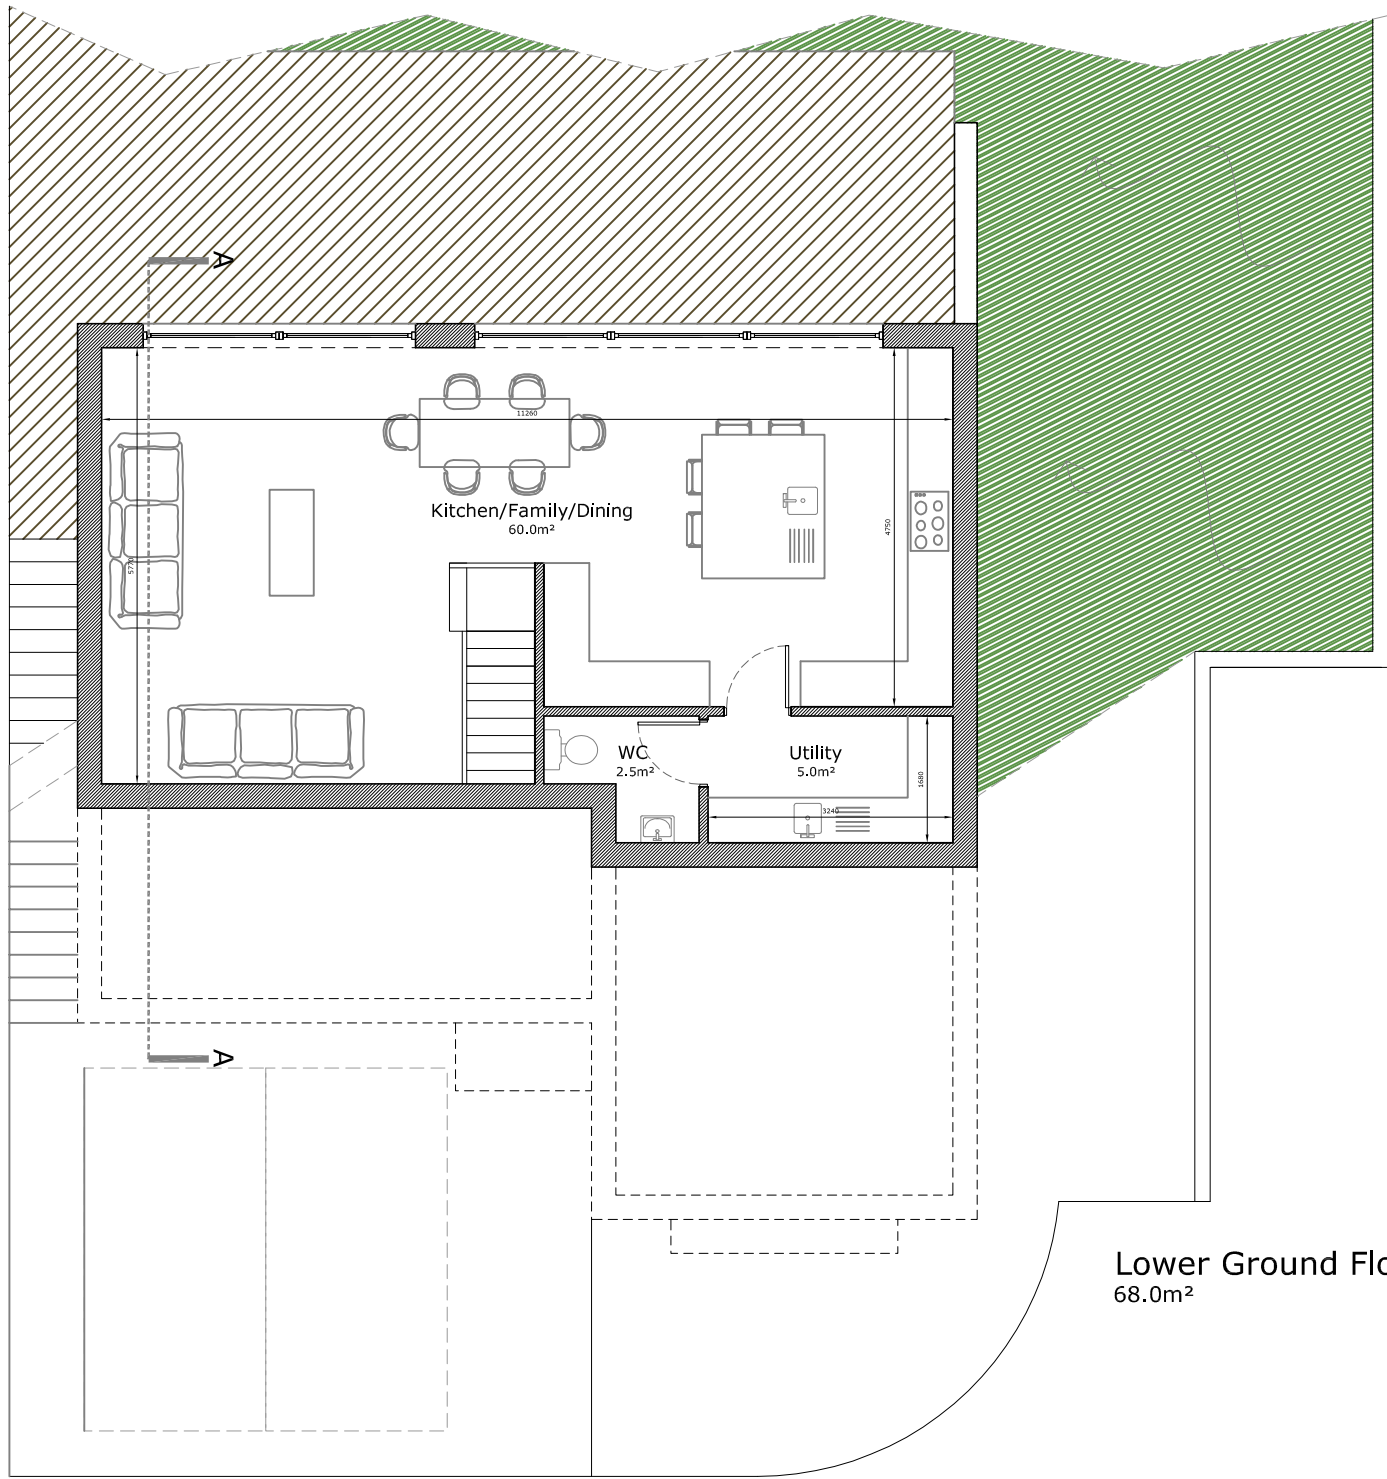


Lower Ground Floor - 68.0m²

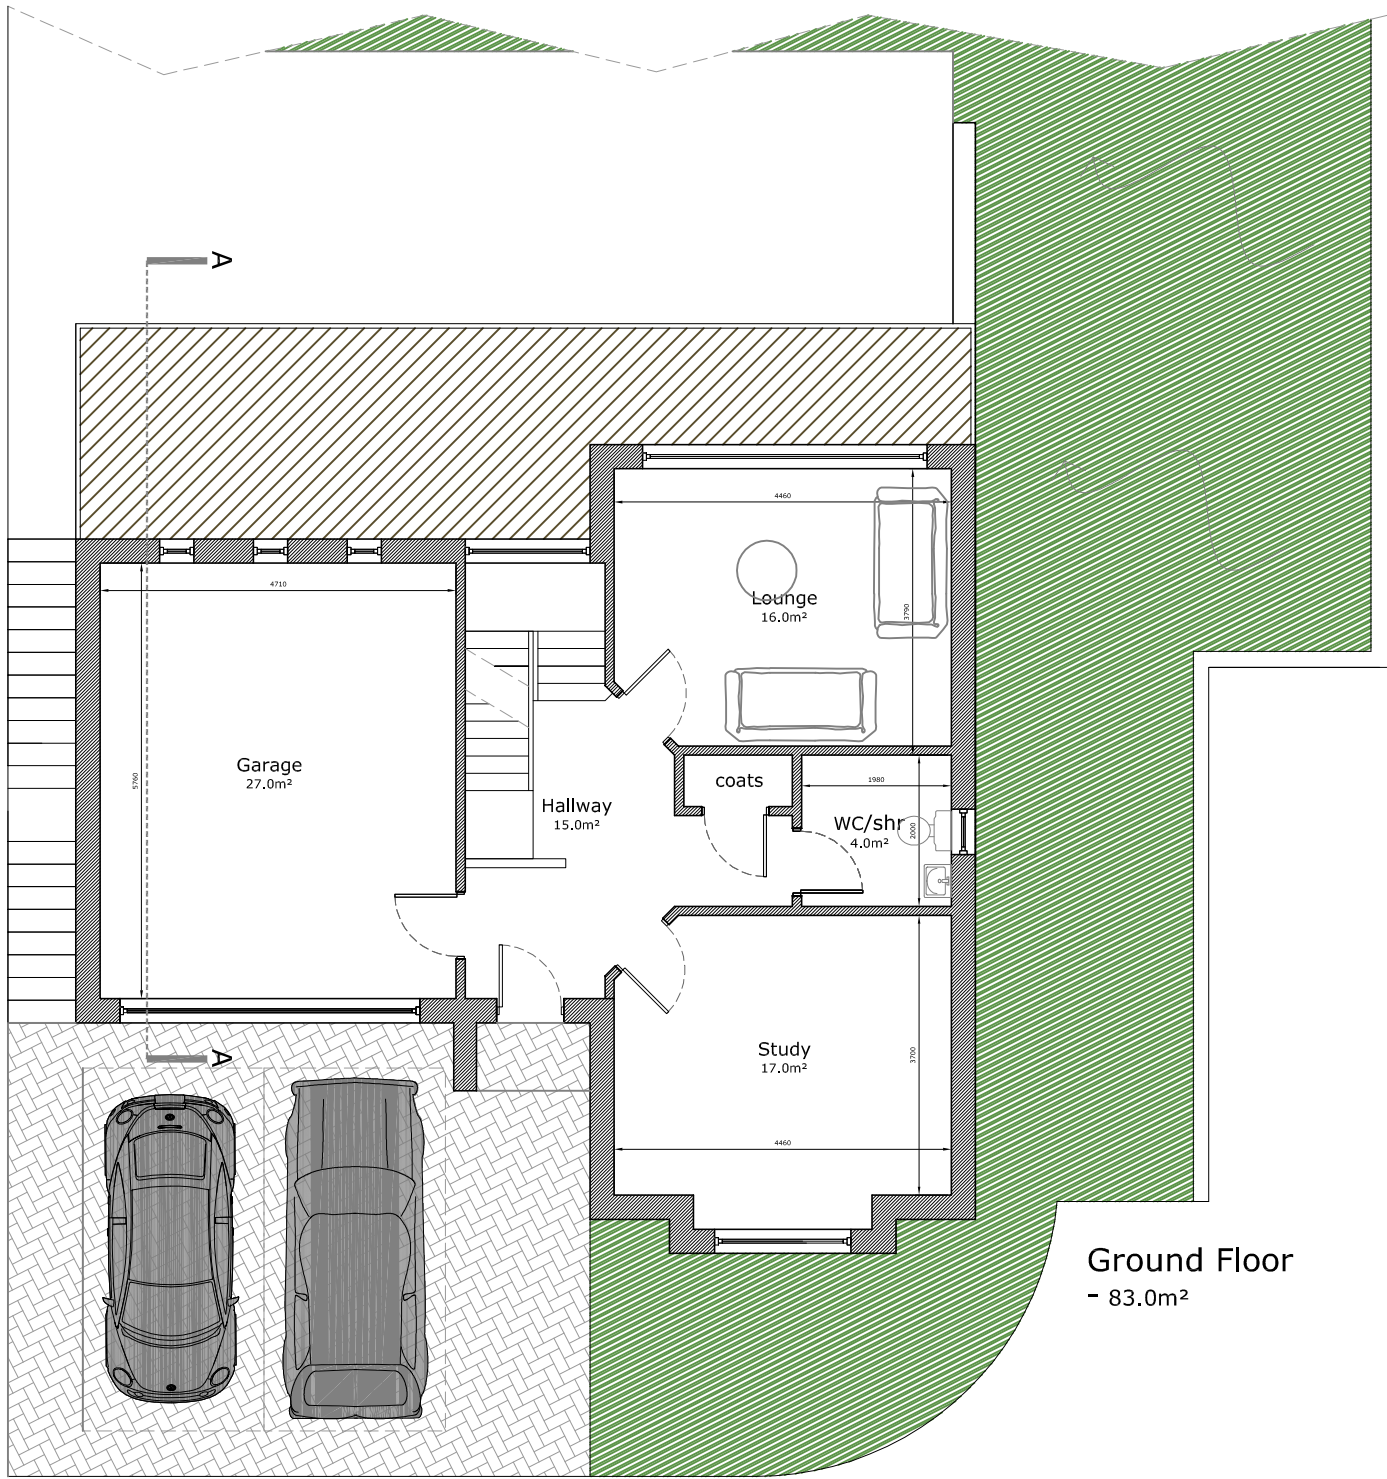


Ground Floor - 83.0m²

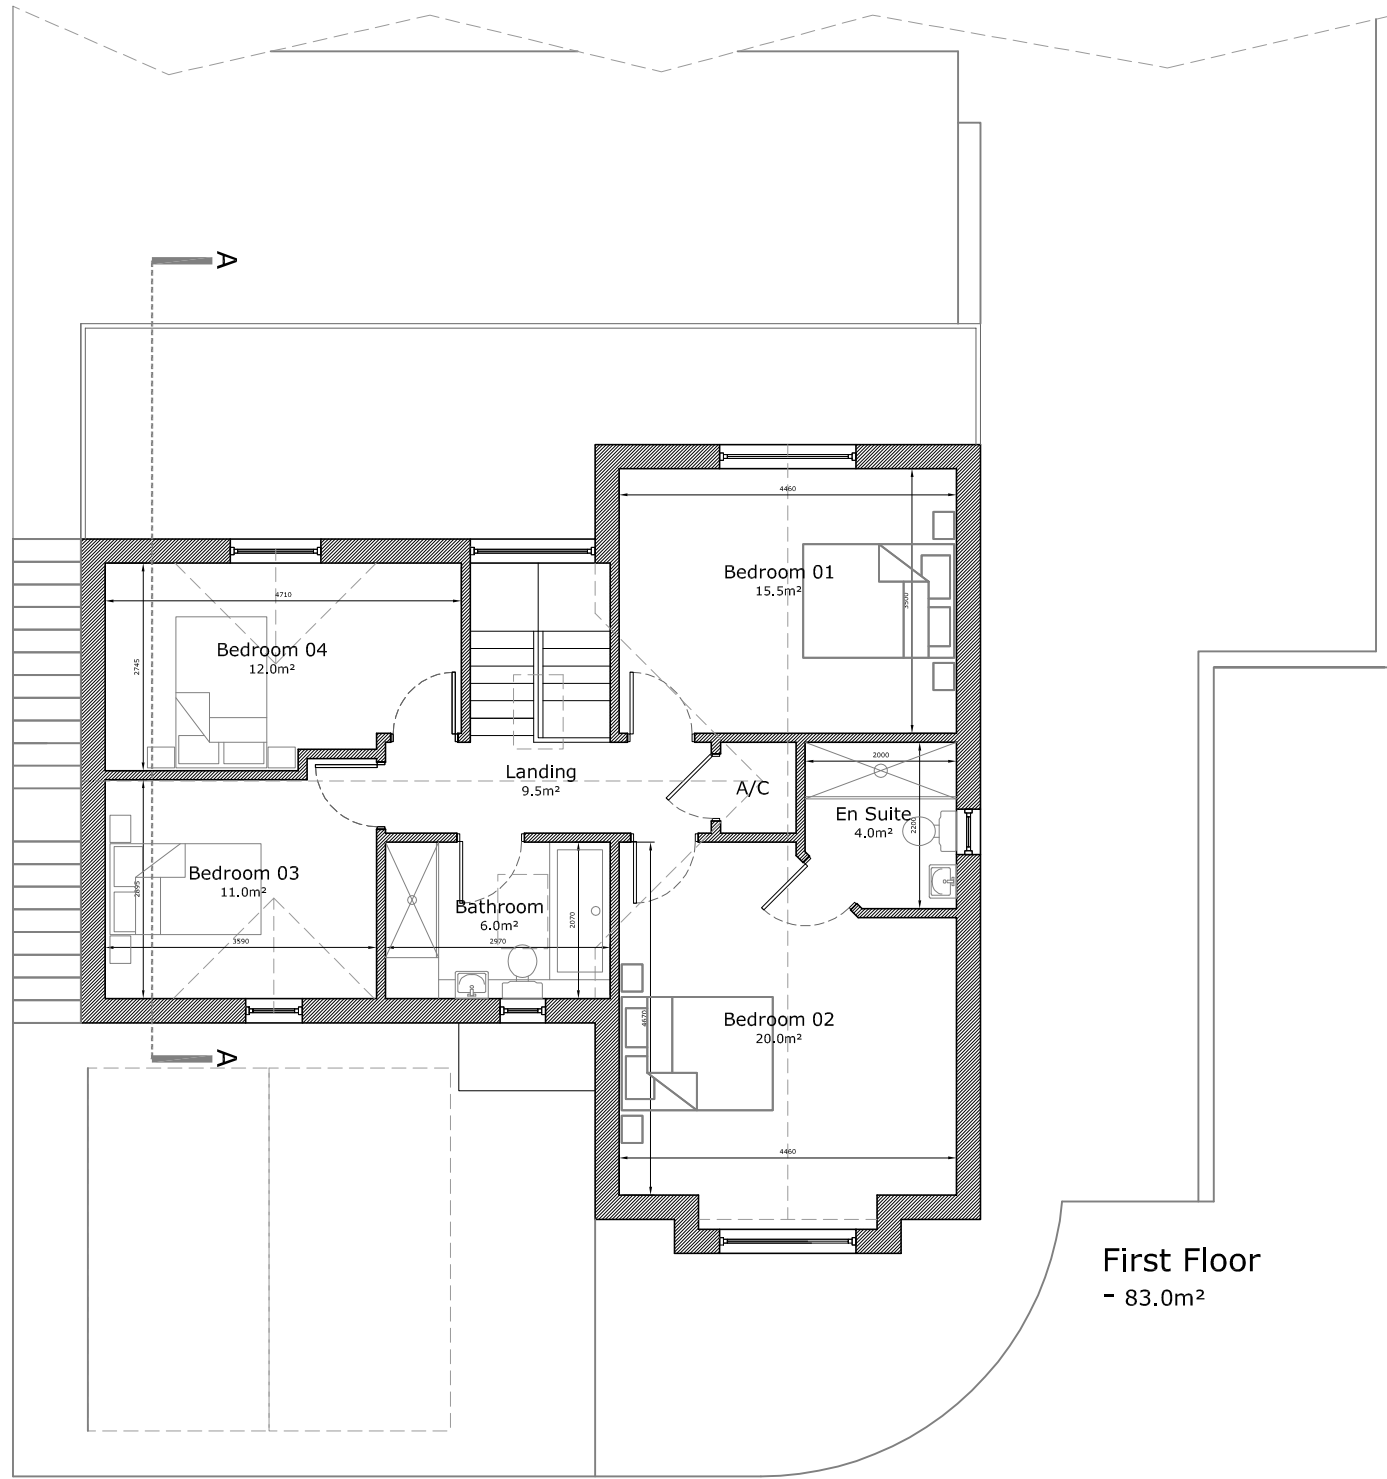


First Floor - 83.0m²

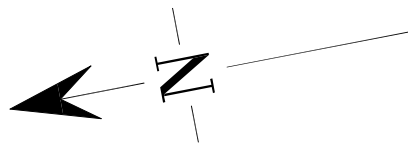


Rear Elevation

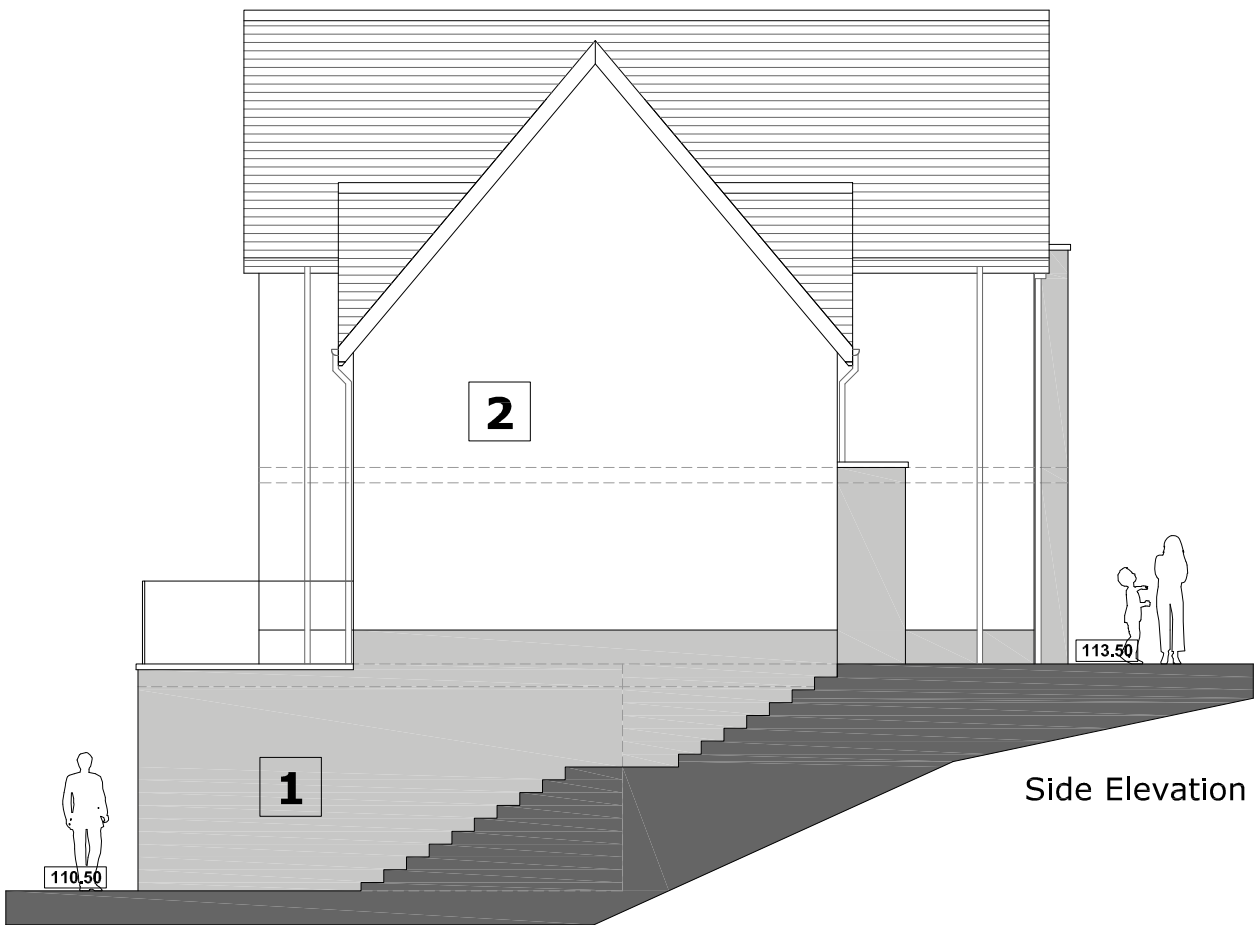

Side Elevation

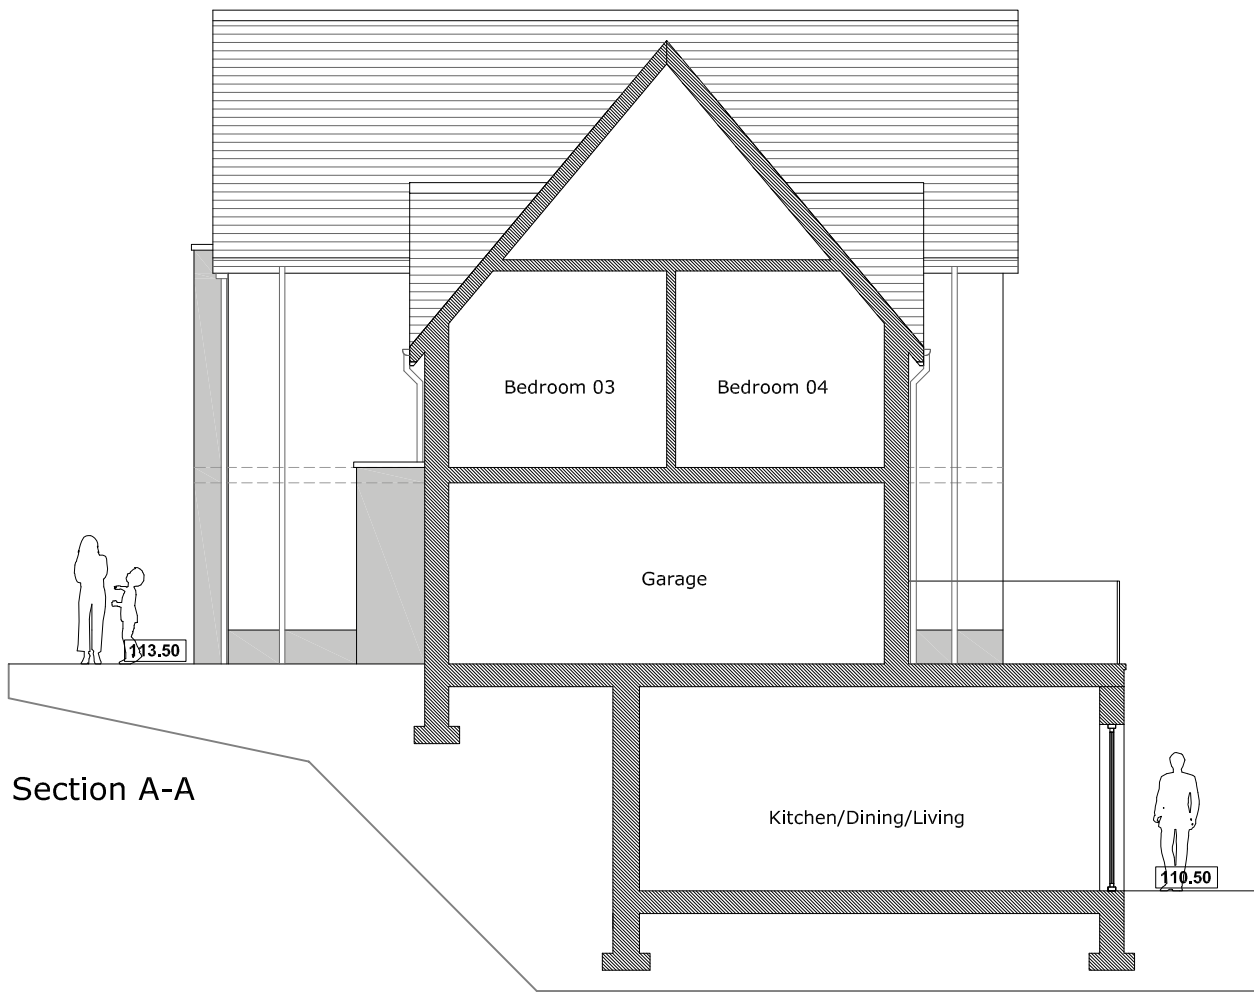

Section A-A

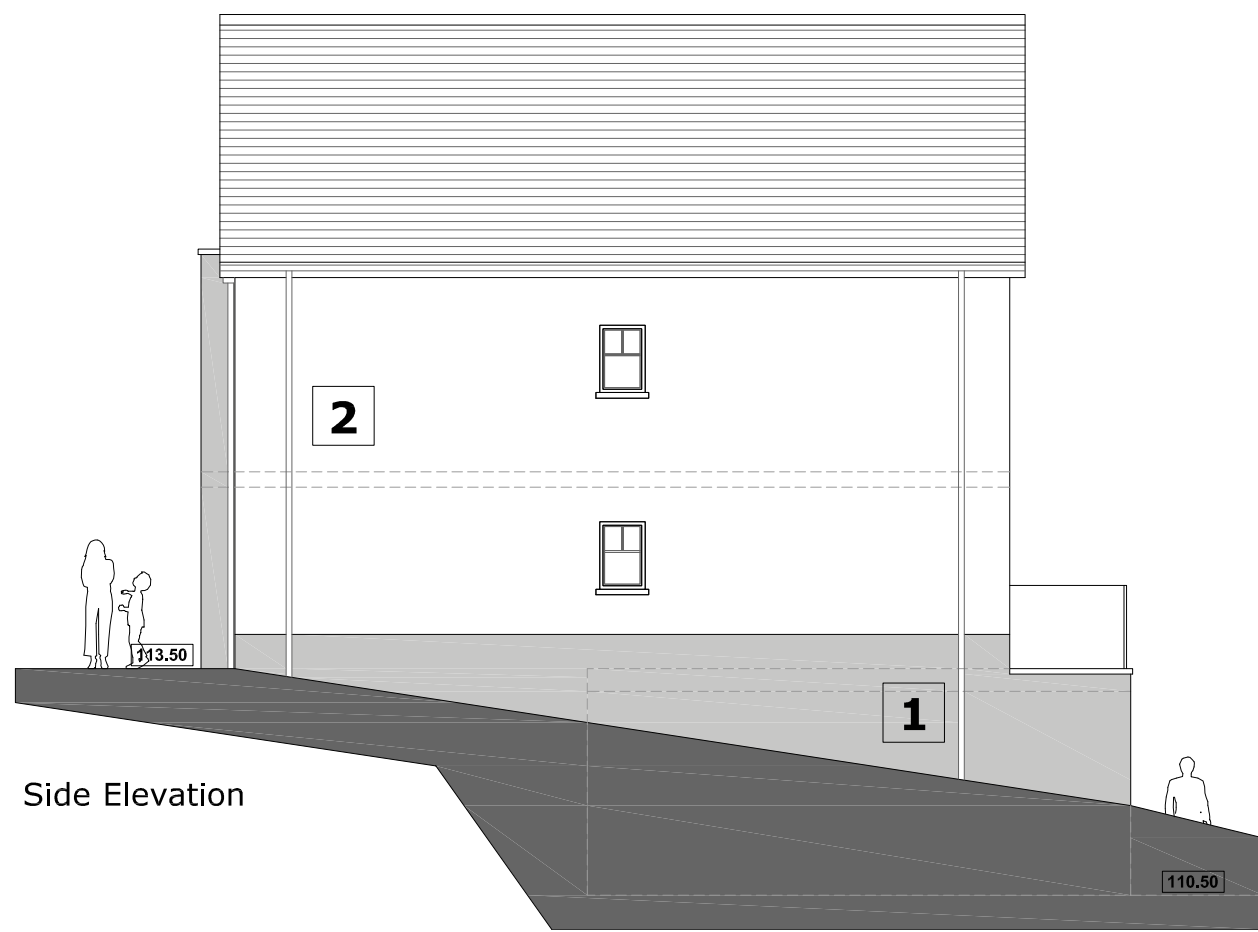



Side Elevation



Front Elevation

Materials

- 1** pennant stonework
- 2** self coloured white render
- 3** artificial riven slate
- black upvc watergoods
- light grey upvc fenestration
- light grey aluminium external doors
- black upvc fascias and soffits
- pennant stone sills

   Westfield Architects	Job: Residential development at Pen Yr Alltwen	Date: 12.18
	Location: Land at Pen Yr Alltwen, Rhos, Pontardawe, NPT, SA8 3DR	Scale: 1:100@A1
	Title: Plot 5 - Plans, Elevations, Section	Dwg No: 189 - AL/99/05
		
		

Alexandra Gale Business Centre, Florid Pengam, Cardiff, CF24 2SA		
TEL - 07846 126360		
E-MAIL - sam@westfieldarchitects.co.uk		