




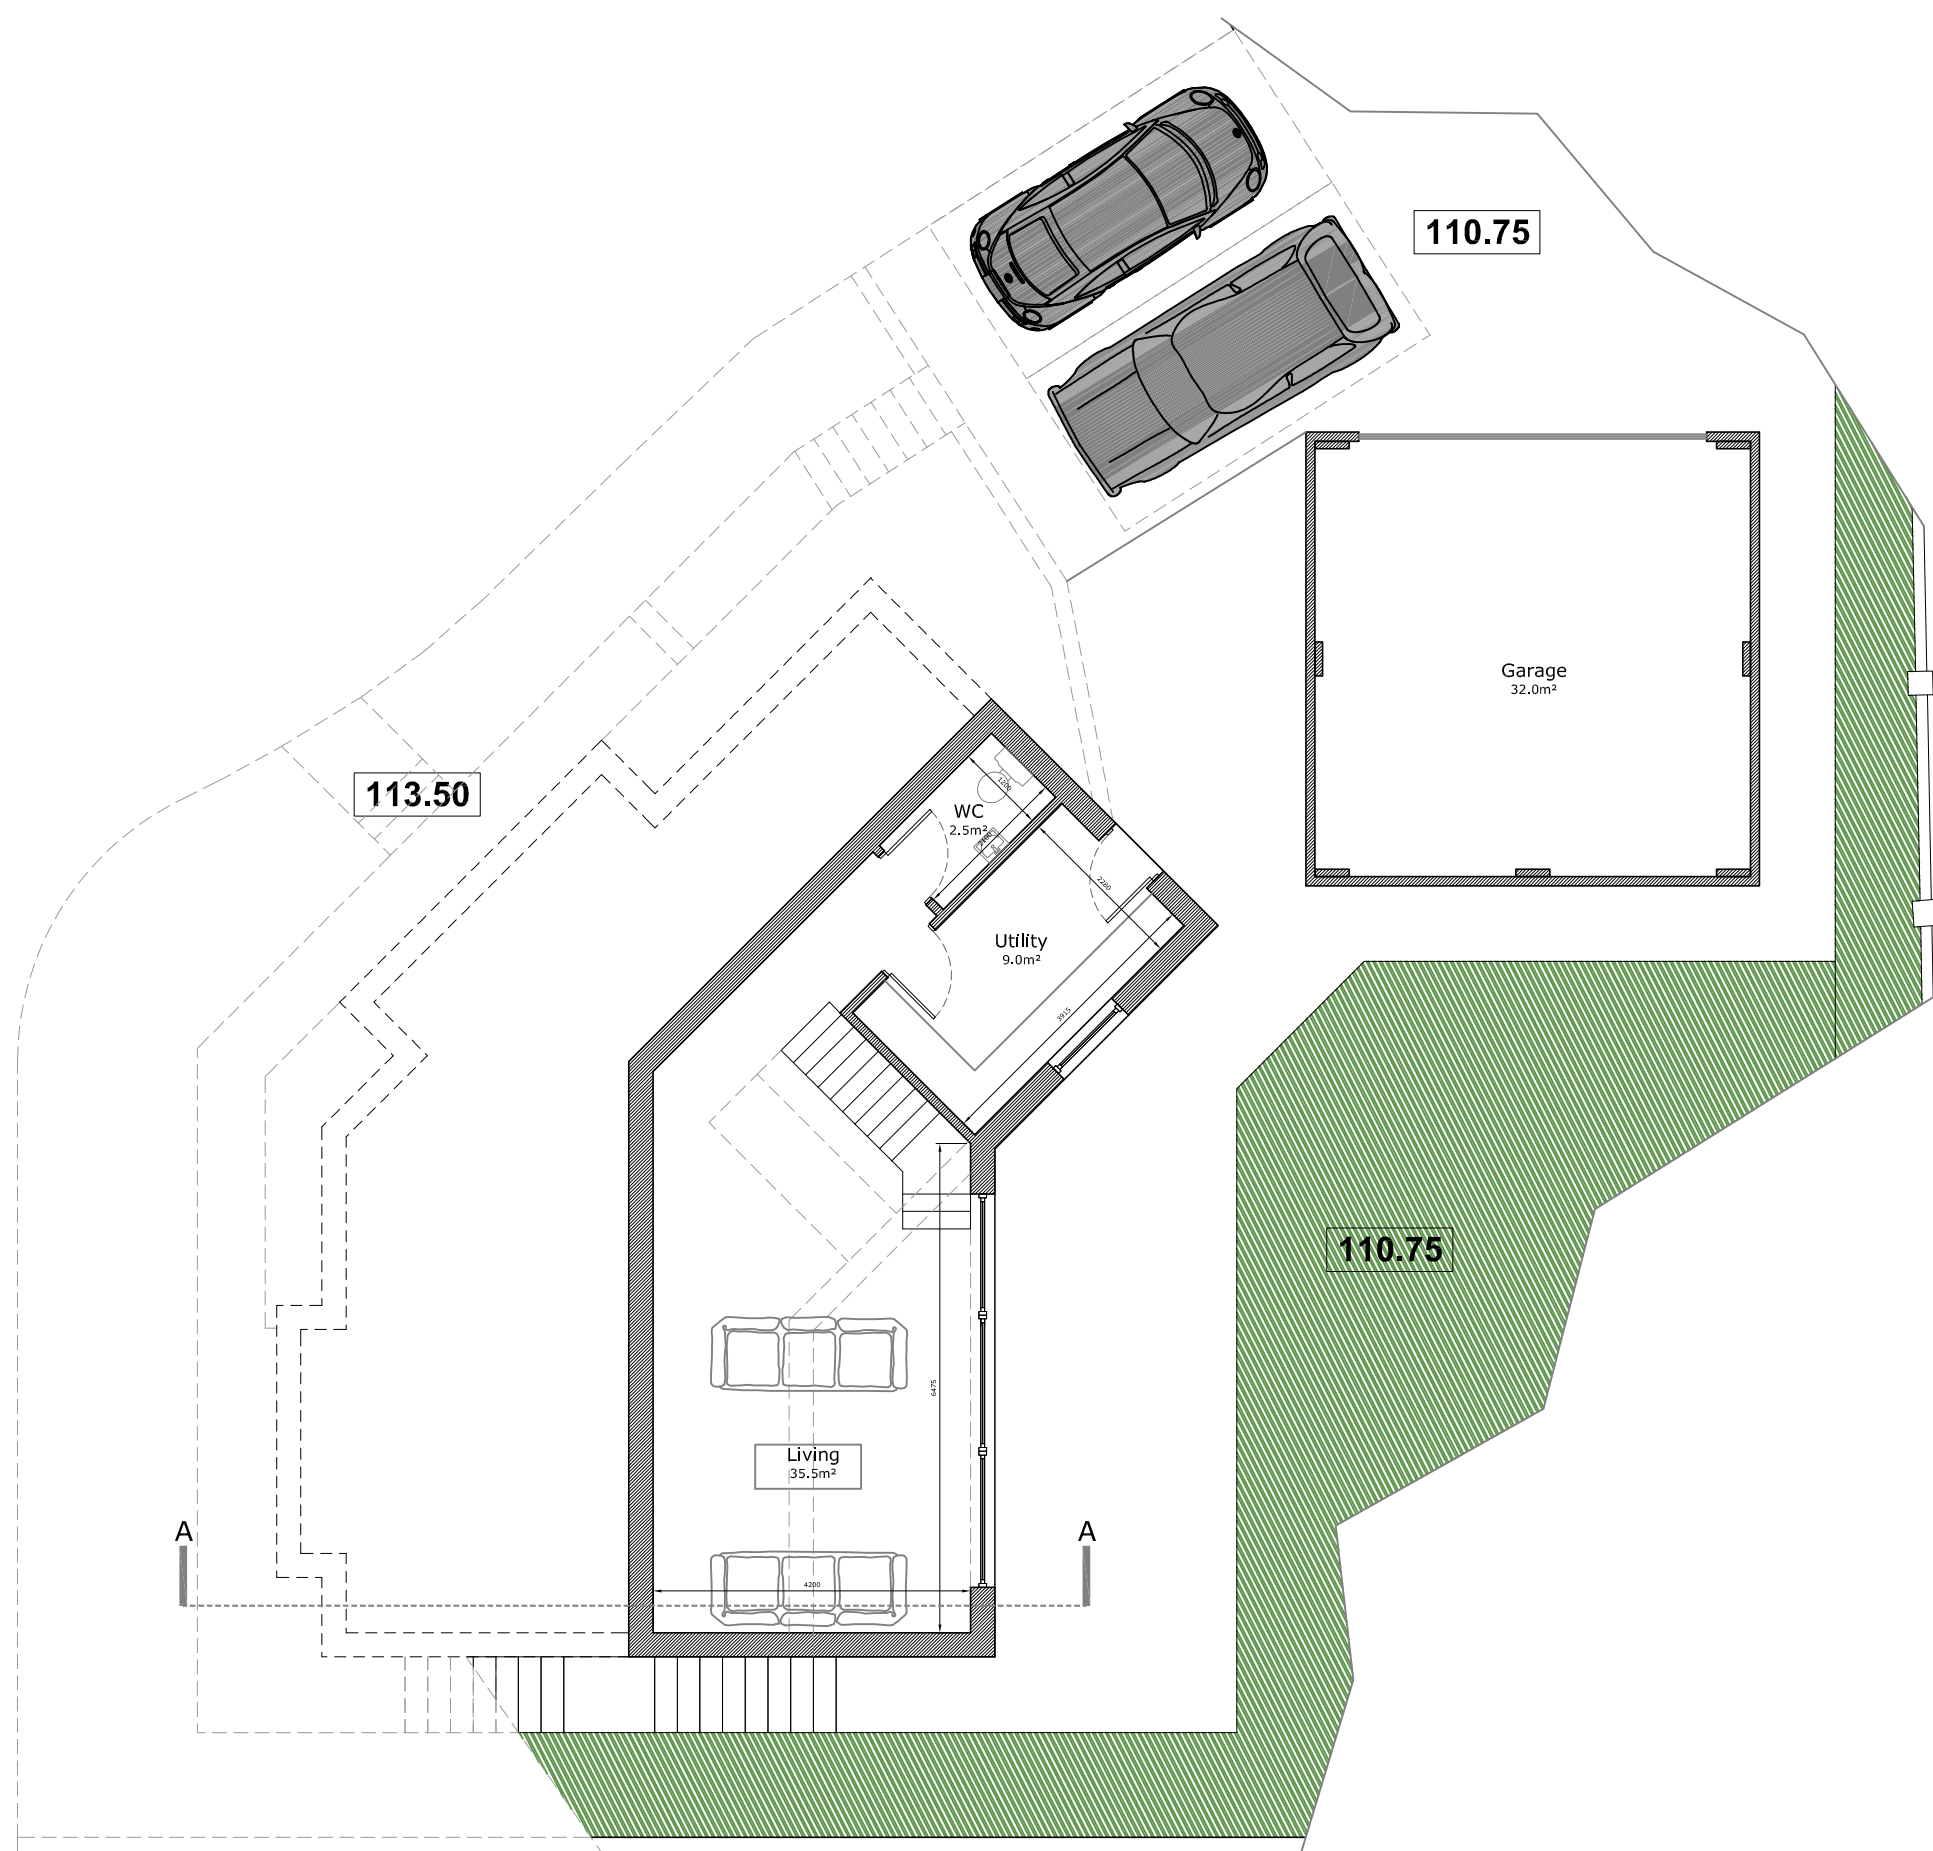

Lower Ground Floor - 50.0m² (not inc. garage)

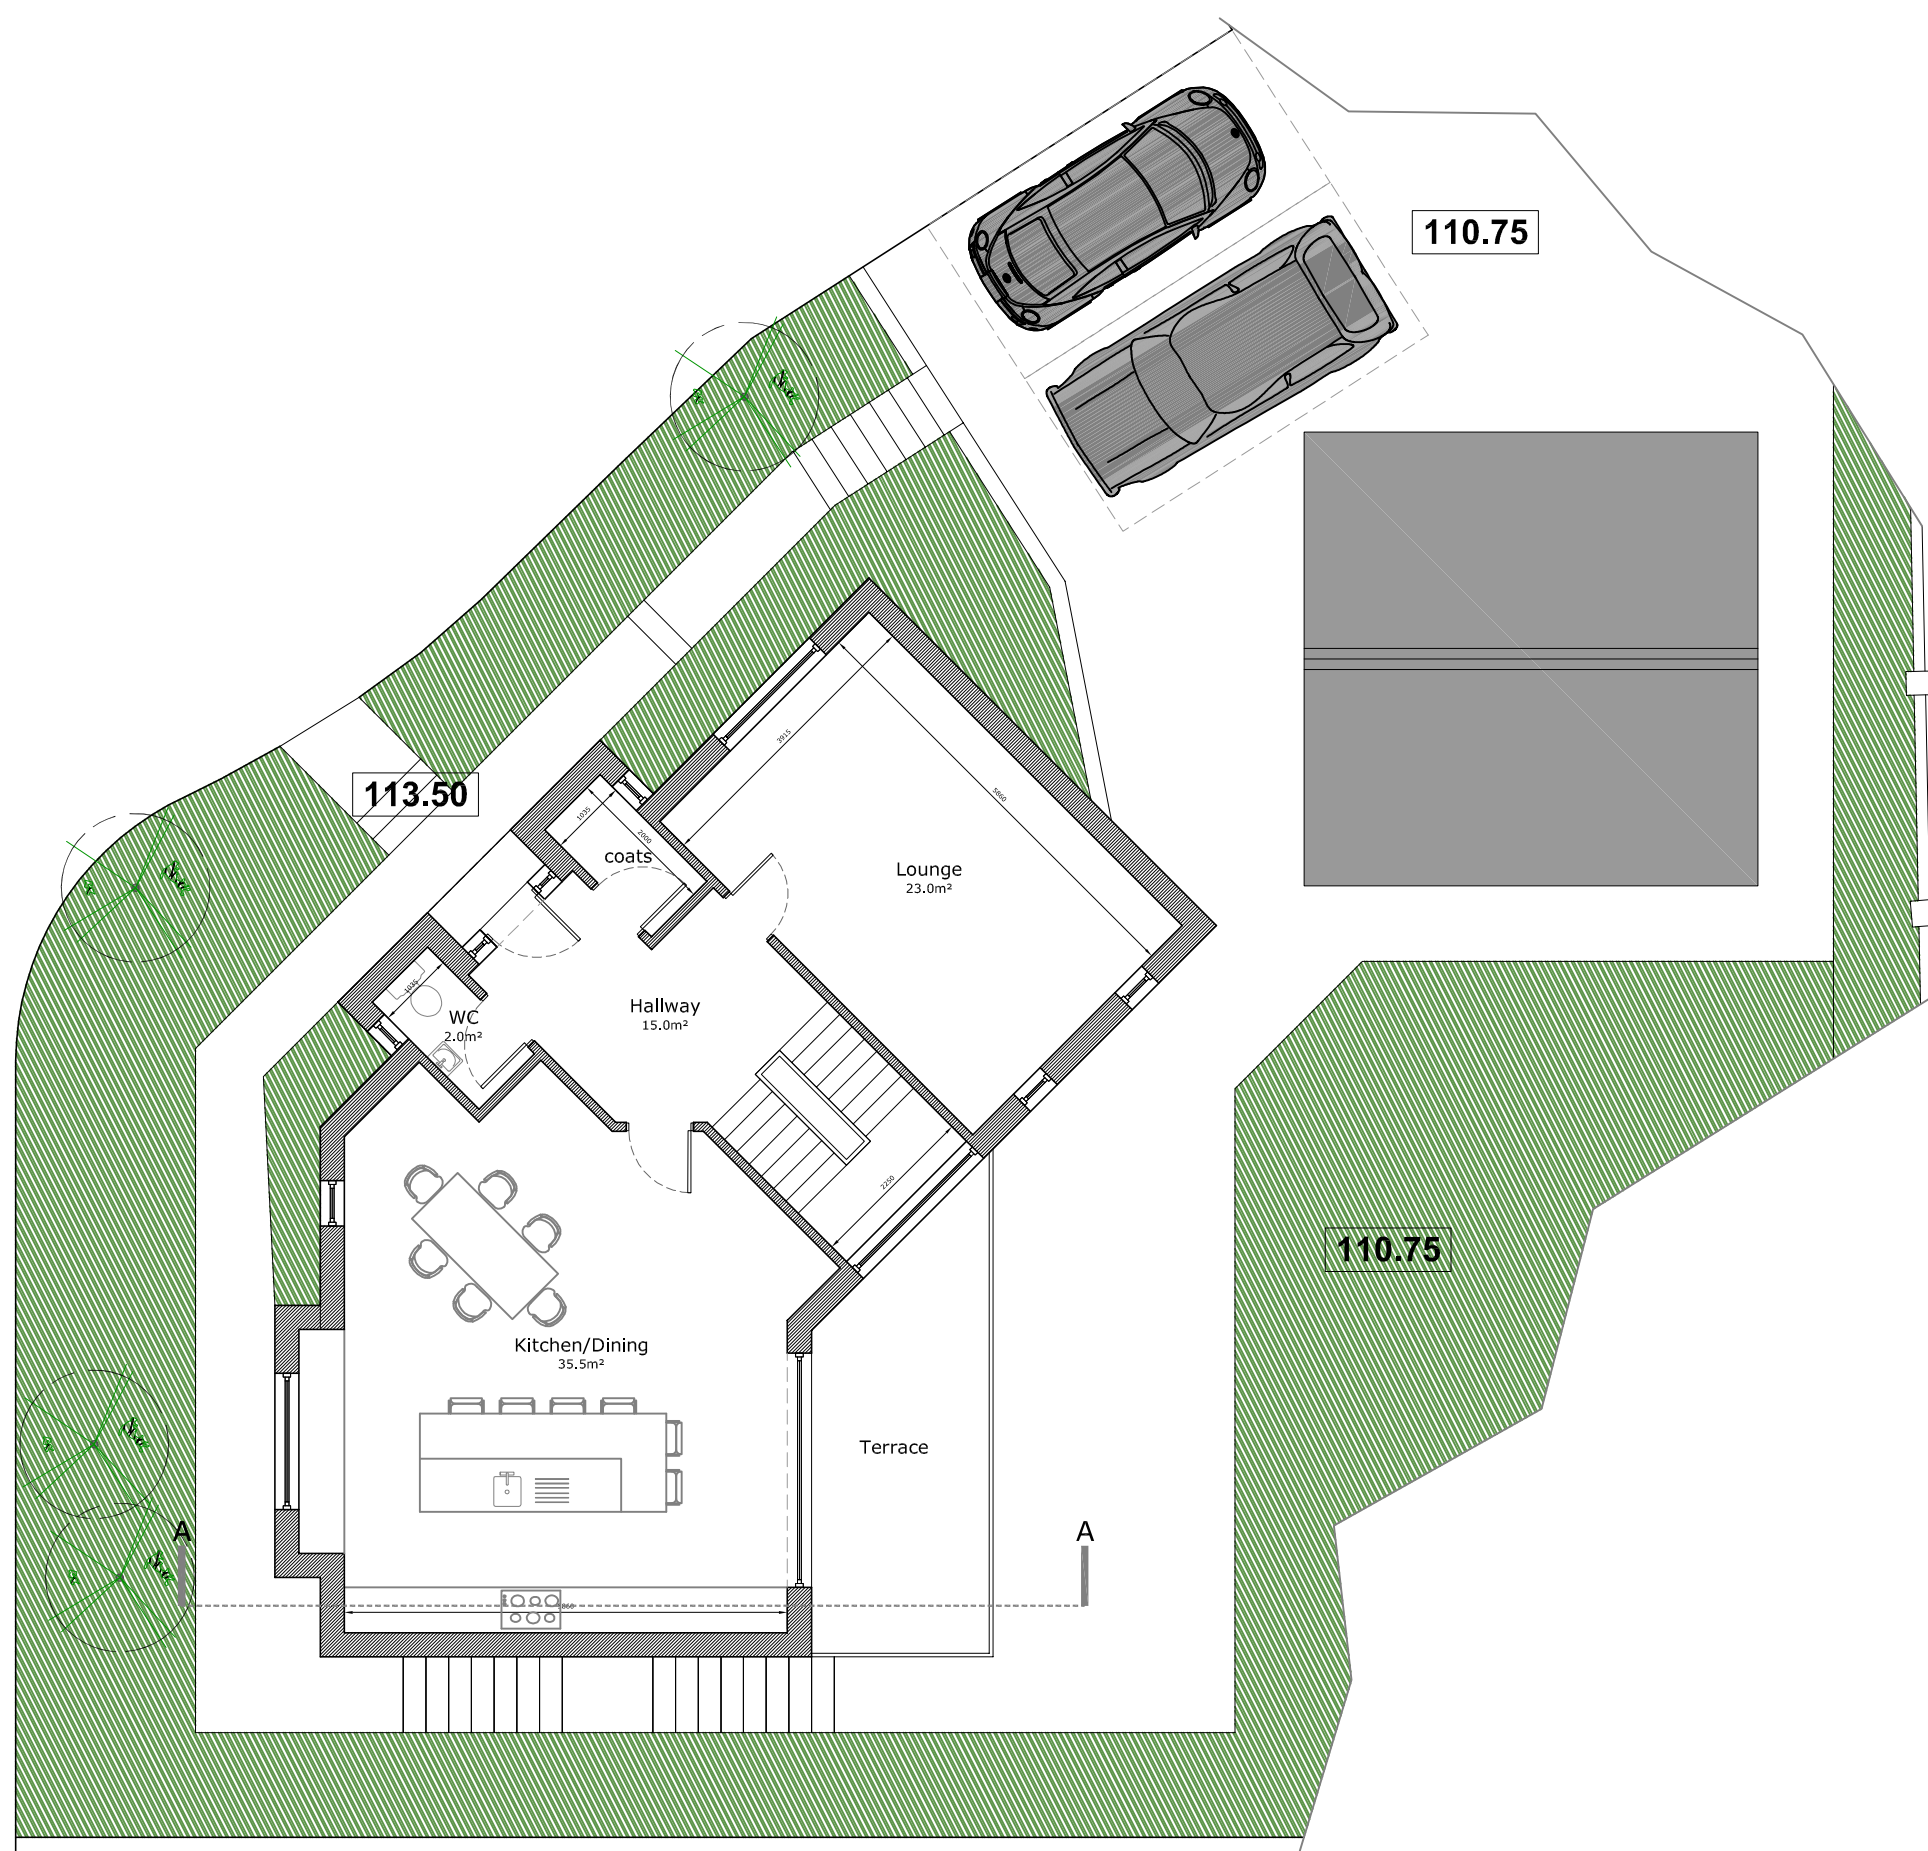

Ground Floor - 86.0m²

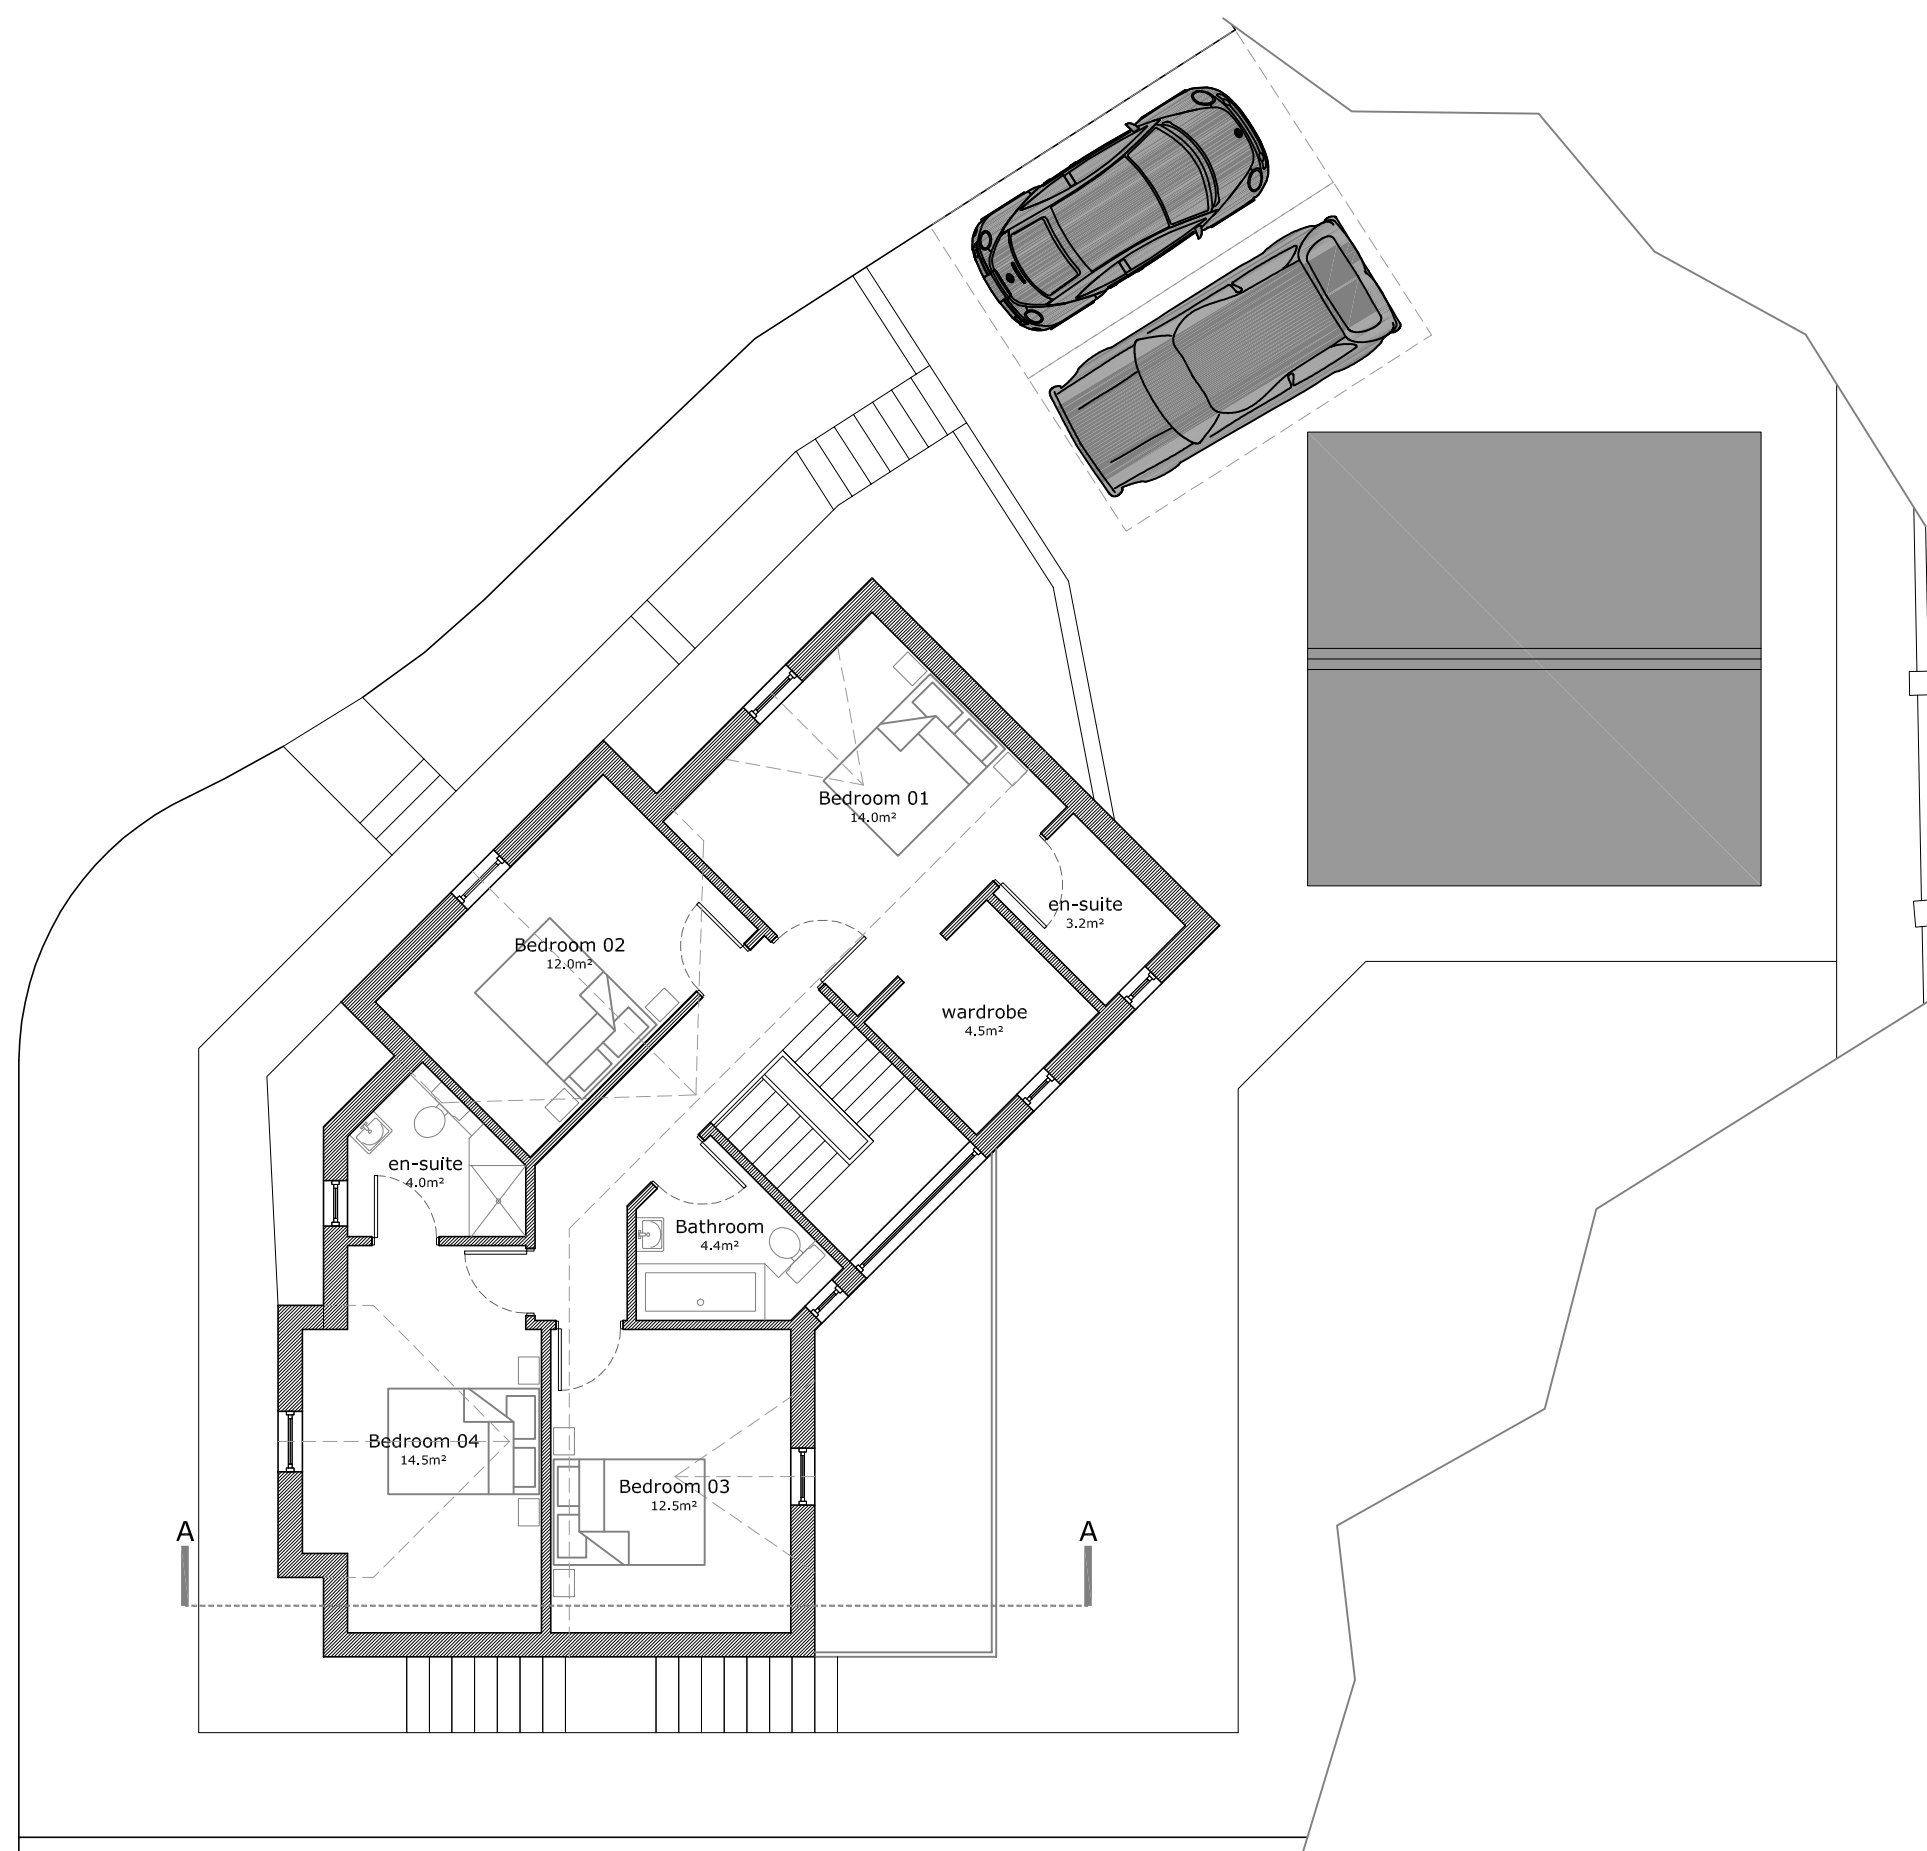


First Floor - 86.0m²



Elevation C




Elevation D

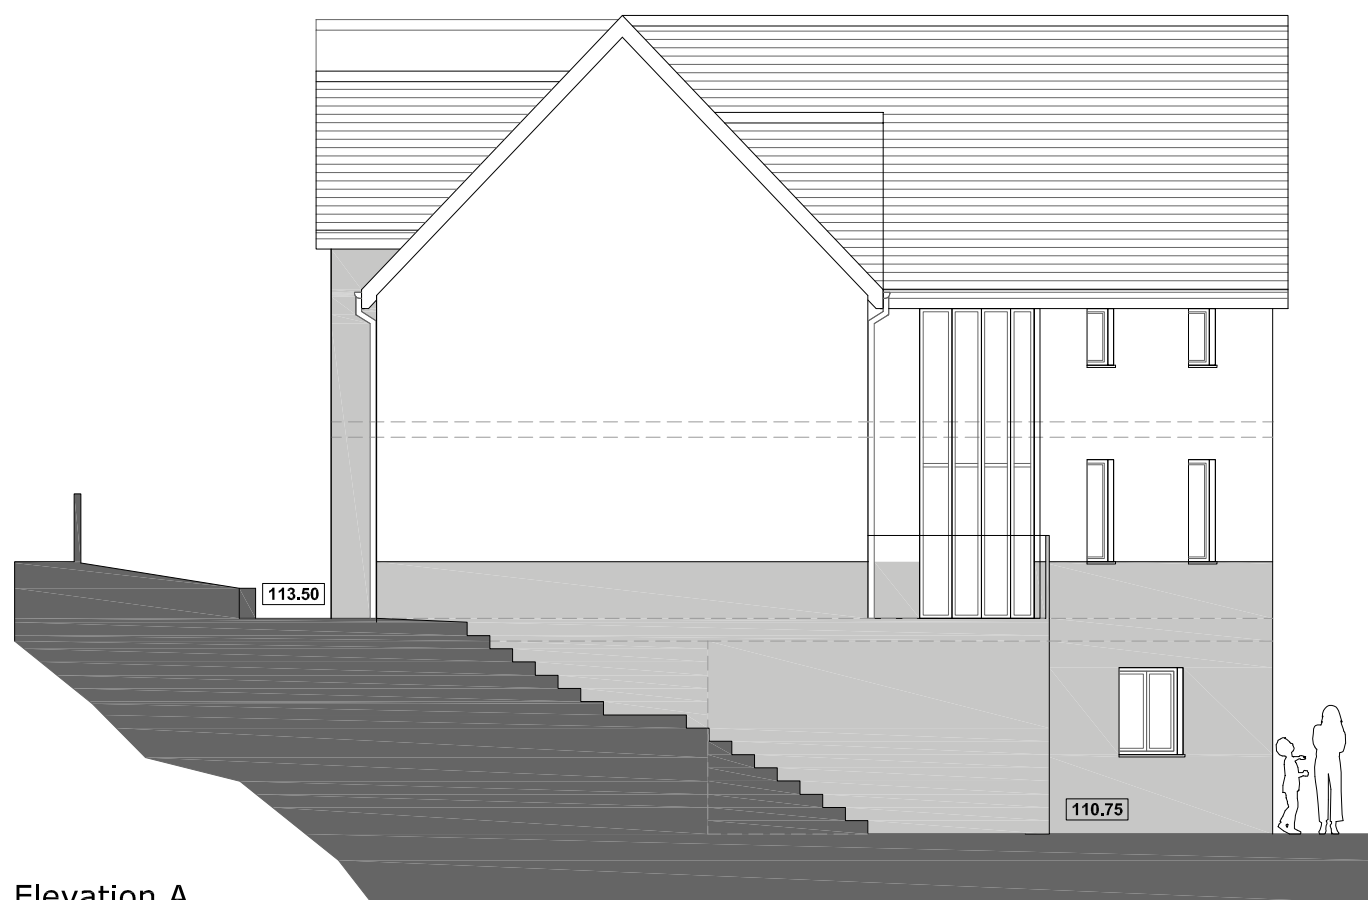


Elevation A




Elevation B

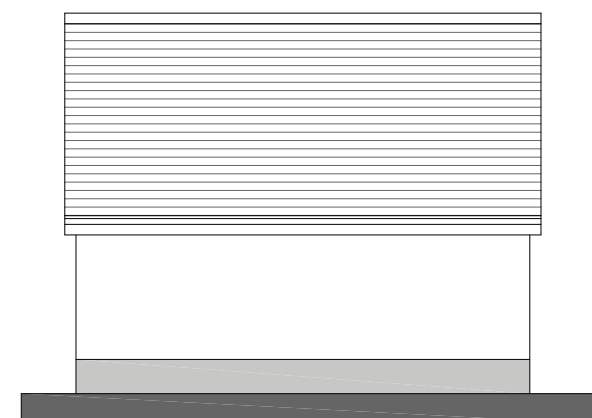


rear elevation

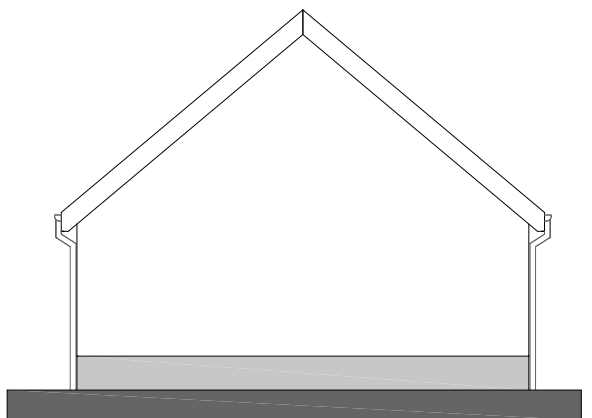


side elevation

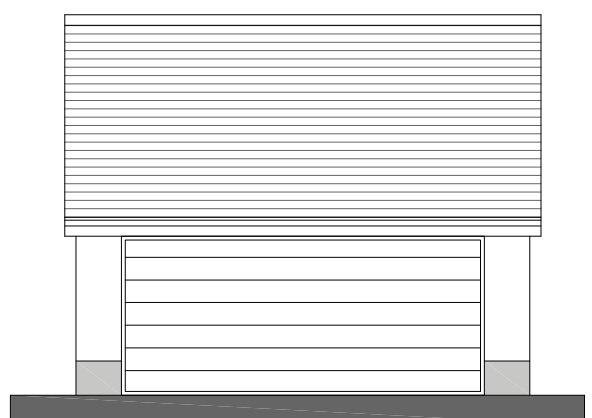

front elevation

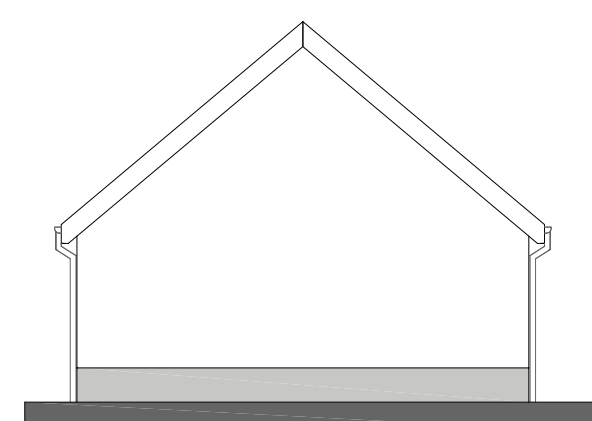



side elevation

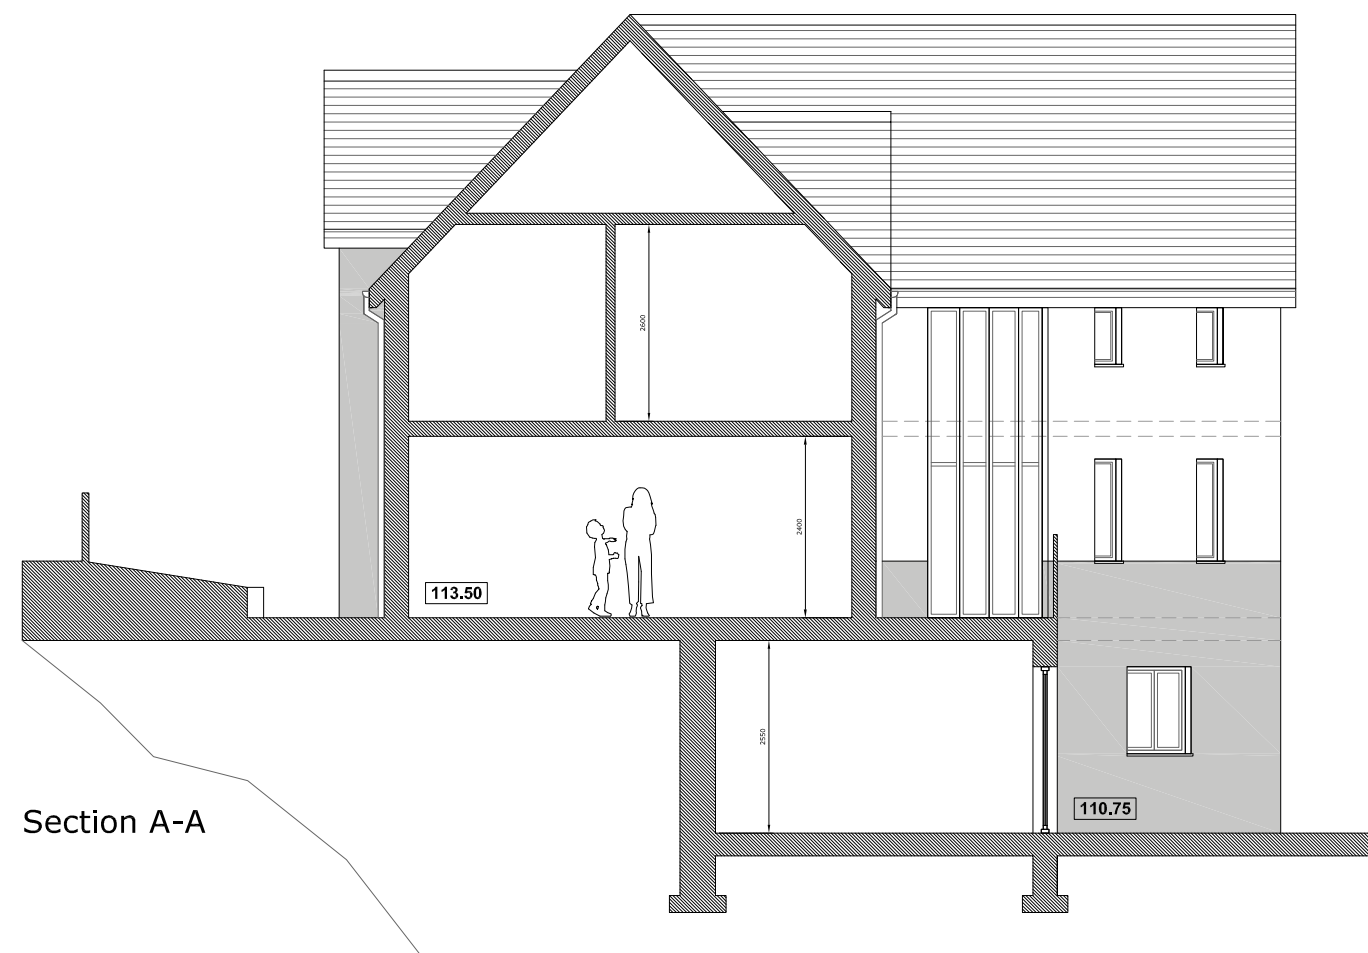

Section A-A

Materials

- pennant stonework**
 - self coloured white render**
 - artificial riven slate**
- black upvc watergoods**
 - light grey upvc fenestration**
 - light grey aluminium external doors**
 - black upvc fascias and soffits**
 - pennant stone sills**

 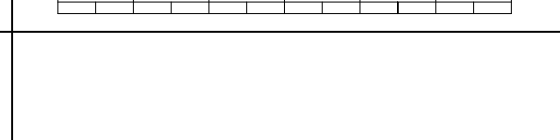	Job:	Residential development at Pen Yr Alltwen	Date:	12.18
	Location:	Land at Pen Yr Alltwen, Rhos, Pontardawe, NPT, SA8 3DR	Scale:	1:100@A1
	Title:	Plot 6 - Plans, Elevations, Section	Dwg No:	189 - AL/99/06
				
				
Alexandra Gate Business Centre, Florid Pengam, Cardiff, CF24 2SA Tel - 07846 126360 E-MAIL - sam@westfieldarchitects.co.uk				