

PLANNING SUBMISSION

KEY:


- 1 BRICKWORK
- 2 BRICK FLAT ARCHES TO WINDOWS
- 3 RECONSTITUTED STONE PARAPET
- 4 RECONSTITUTED STONE TRIM
- 5 RECONSTITUTED STONE
- 6 RUSTICATED RECONSTITUTED STONE BASE
- 7 RECONSTITUTED STONE SUBROUND TO ENTRANCE DOOR
- 8 POWDER COATED ALUMINIUM CASEMENT WINDOWS WITH RESTRAINTS
- 9 OPAQUE WINDOW
- 10 PLANTING
- 11 STONE PAVERS
- 12 RECONSTITUTED STONE SUBROUND TO ALUMINIUM WINDOWS
- 13 RECONSTITUTED STONE SUBROUND TO ALUMINIUM DOORS
- 14 AREA OF LAWN / LANDSCAPING
- 15 METAL LOUVRE DOORS
- 16 BRICK BLIND WINDOWS
- 17 RECONSTITUTED STONE BLIND WINDOWS
- 18 EXTERNAL DOOR POSTS

ALL MECHANICAL & ELECTRICAL SERVICE PROVISIONS, RISERS, PLANT ROOM LAYOUTS AND DRAINAGE ARE INDICATIVE AND AS PER M&E ENGINEER'S PROPOSALS / SPECIFICATIONS.

STRUCTURAL INFORMATION IS TO STRUCTURAL ENGINEER'S PROPOSALS / SPECIFICATIONS.

MEANS OF ESCAPE AND FIRE PRECAUTIONS ARE TO FIRE ENGINEER'S PROPOSALS / SPECIFICATIONS.

COMMON ROOM FURNITURE - INDICATIVE ONLY. PLEASE REFER TO SPECIFICATION.

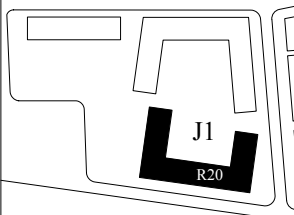

REVISION	DATE	DESCRIPTION

THE BAY SCIENCE &
INNOVATION CAMPUS
SWANSEA UNIVERSITY
PHASE 2B

RESIDENTIAL BUILDING 20

3RD FLOOR PLAN

AESTHETIC DESIGN

DRAWING No	SCALE	DATE
PL-R20/05	1:100 @ A1	DEC 2018

**PORPHYRIOS
ASSOCIATES**

ARCHITECTURAL & URBAN CONSULTANTS

DEVON HOUSE, 171-177 GREAT PORTLAND


STREET LONDON W1W 5PO

TEL 020 7580 9594 FAX 020 7580 9596

enquiries@porphyrios.com

PORPHYRIOS ASSOCIATES LLP (Registered in England & Wales)

Number OC376390 Registered Office: 20 Graham Street London EC2V 7JE

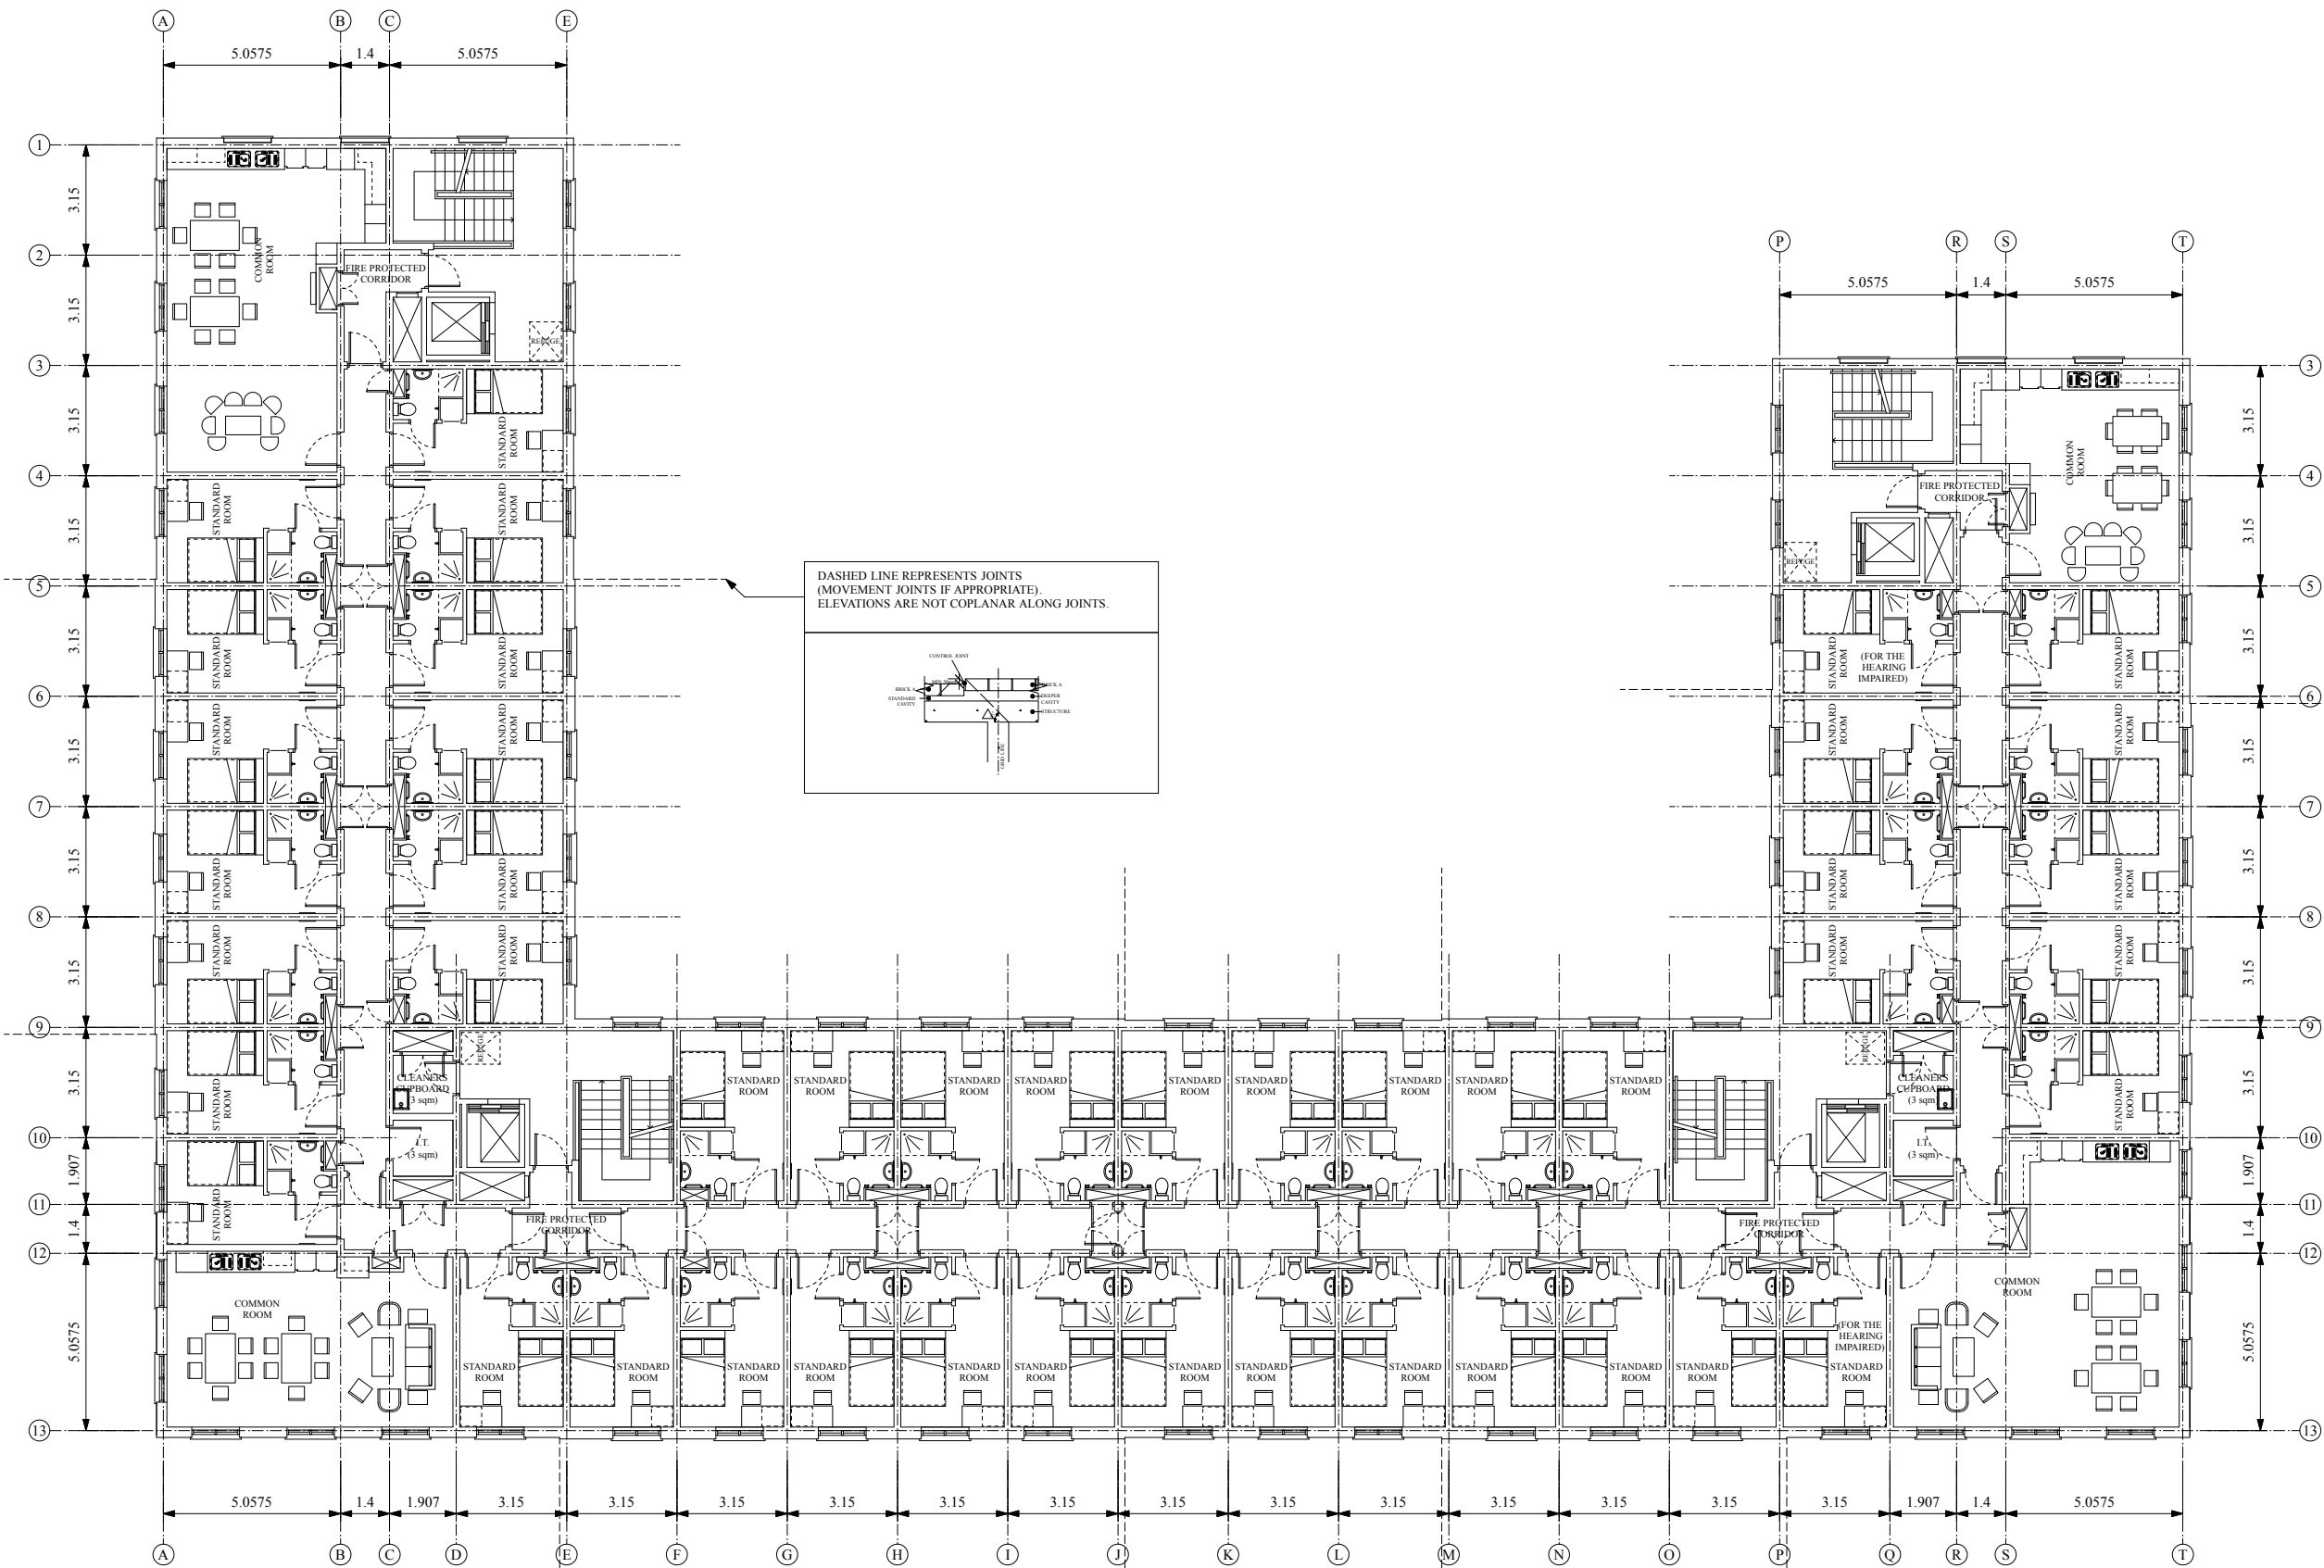

01 THIRD FLOOR PLAN
PL-R20/
05 1:100

