

PLANNING SUBMISSION

KEY:


- BRICKWORK
- BRICK FLAT ARCHES TO WINDOWS
- RECONSTITUTED STONE PARAPET
- RECONSTITUTED STONE TRIM
- RECONSTITUTED STONE
- RUSTICATED RECONSTITUTED STONE BASE
- RECONSTITUTED STONE SUBROUND TO ENTRANCE
DOOR
- POWDER COATED ALUMINIUM CASEMENT WINDOWS
WITH RESTRAINTS
- OPAQUE WINDOW
- PLANTING
- STONE PAVING
- RECONSTITUTED STONE SUBROUND TO ALUMINIUM
WINDOWS
- RECONSTITUTED STONE SUBROUND TO ALUMINIUM
DOORS
- AREA OF LAWN / LANDSCAPING
- METAL LOUVRE DOORS
- BRICK BLIND WINDOWS
- RECONSTITUTED STONE BLIND WINDOWS
- EXTERNAL DOOR POSTS

ALL MECHANICAL & ELECTRICAL SERVICE
PROVISIONS, RISERS, PLANT ROOM LAYOUTS AND
DRAINAGE ARE INDICATIVE AND AS PER M&E
ENGINEER'S PROPOSALS / SPECIFICATIONS.

STRUCTURAL INFORMATION IS TO STRUCTURAL
ENGINEER'S PROPOSALS / SPECIFICATIONS.

MEANS OF ESCAPE AND FIRE PRECAUTIONS ARE
TO FIRE ENGINEER'S PROPOSALS /
SPECIFICATIONS.

COMMON ROOM FURNITURE - INDICATIVE ONLY.
PLEASE REFER TO SPECIFICATION.

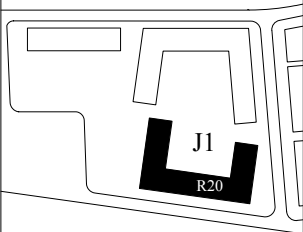

REVISION	DATE	DESCRIPTION
----------	------	-------------

THE BAY SCIENCE &
INNOVATION CAMPUS
SWANSEA UNIVERSITY
PHASE 2B

RESIDENTIAL BUILDING 20


ROOF PLAN

DRAWING No	SCALE	DATE
PL-R20/07	1:100 @ A1	DEC 2018

**PORPHYRIOS
ASSOCIATES**
ARCHITECTURAL & URBAN CONSULTANTS

DEVON HOUSE, 171-177 GREAT PORTLAND
STREET LONDON W1W 5PO
TEL 020 7580 9594 FAX 020 7580 9596
enquiries@porphyrios.com

PORPHYRIOS ASSOCIATES LLP Registered in England & Wales
Number OC376390 Registered Office: 20 Graham Street London EC2V 7JE

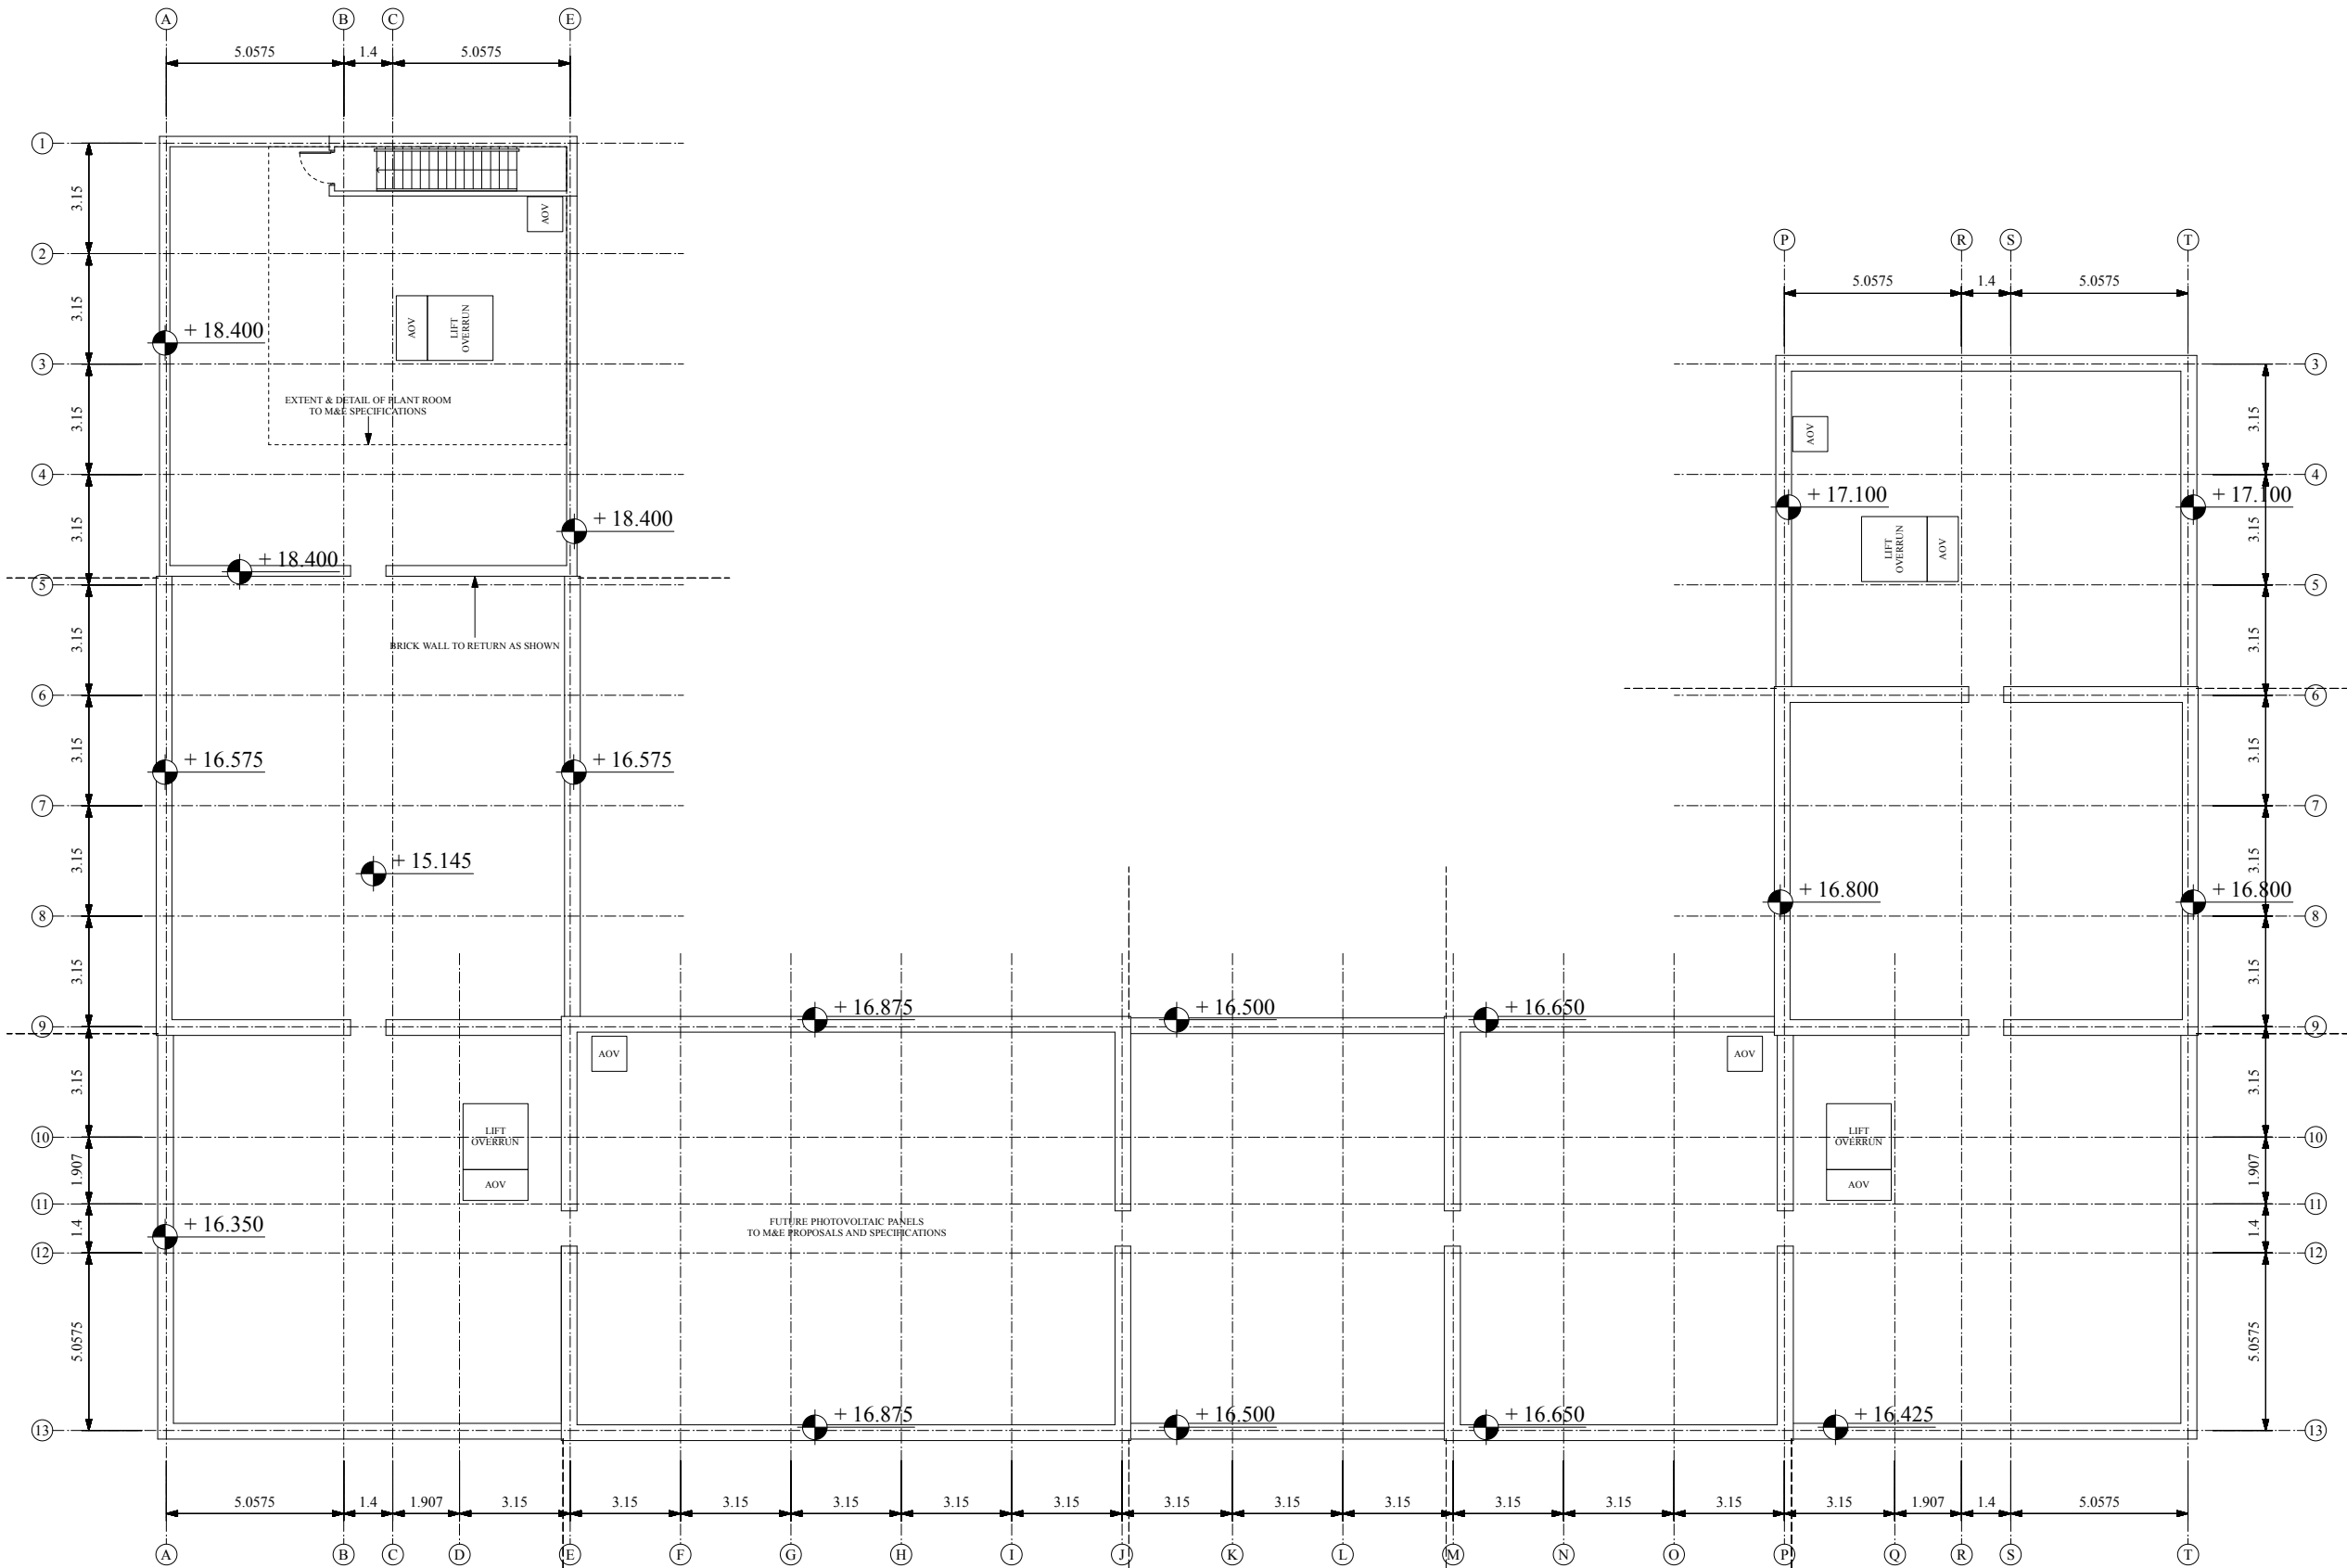

01 ROOF PLAN
PL-R20/
07 1:100

