


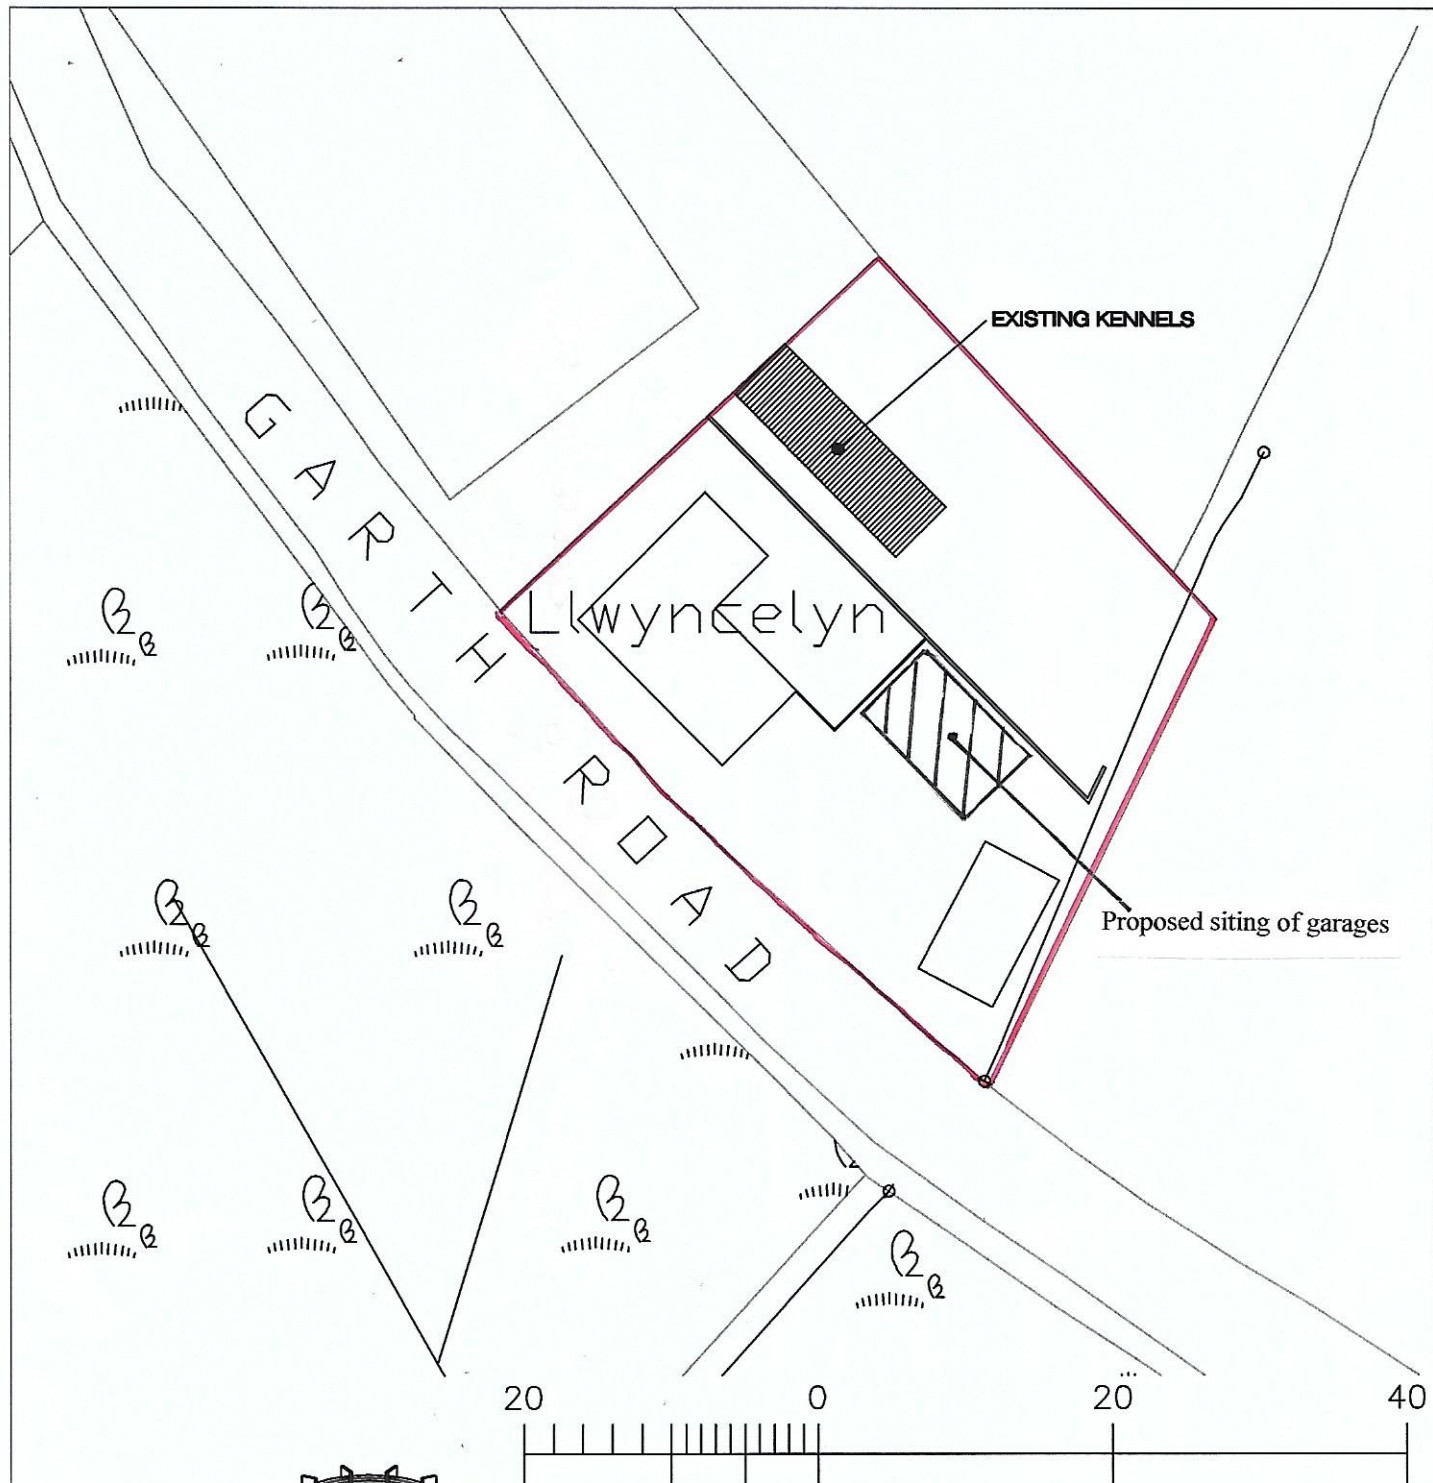

Architectural Design & Services
MCLAT.

38 De La Beche Road, Sketty,
Swansea, SA2 9AR.
Tel: 01792 208039

Mobile: 07818 067467

Project Proposed garages at Llwyncelyn, Rhydyfro, Pontardawe, SA8 4ST	Scale 1/500 @ A4	Date April 2019
	Drawn	Checked
Description SITE PLAN	Drawing No. PC19/8/3	