


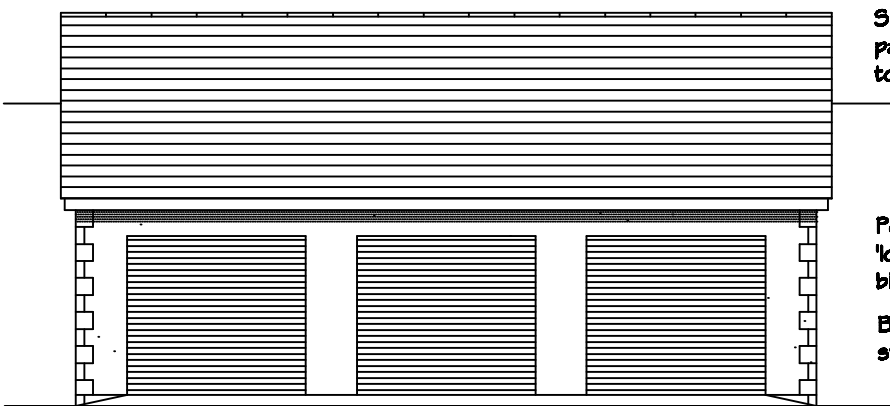


Slate grey 'Stonewold' pattern concrete tiles to match house.


Pebble dash render with 'long and short' quoin blocks to match house.

Brown colourcoated steel roller shutter doors.


FRONT ELEVATION

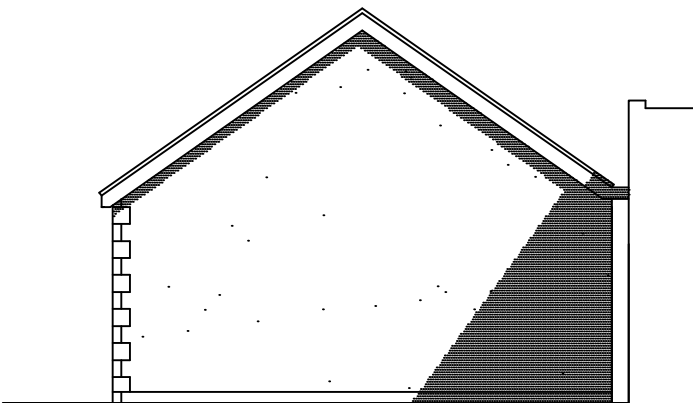


SIDE ELEVATION

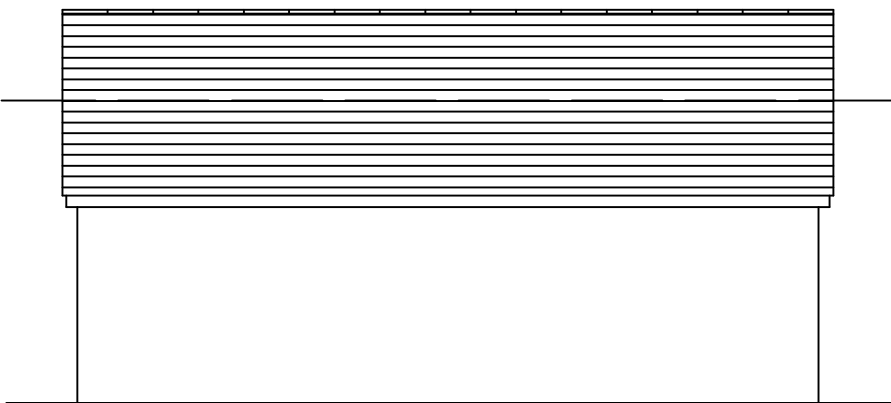

REAR ELEVATION

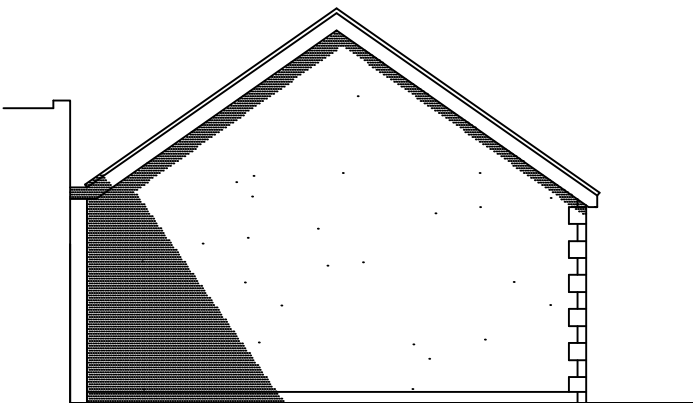


SIDE ELEVATION

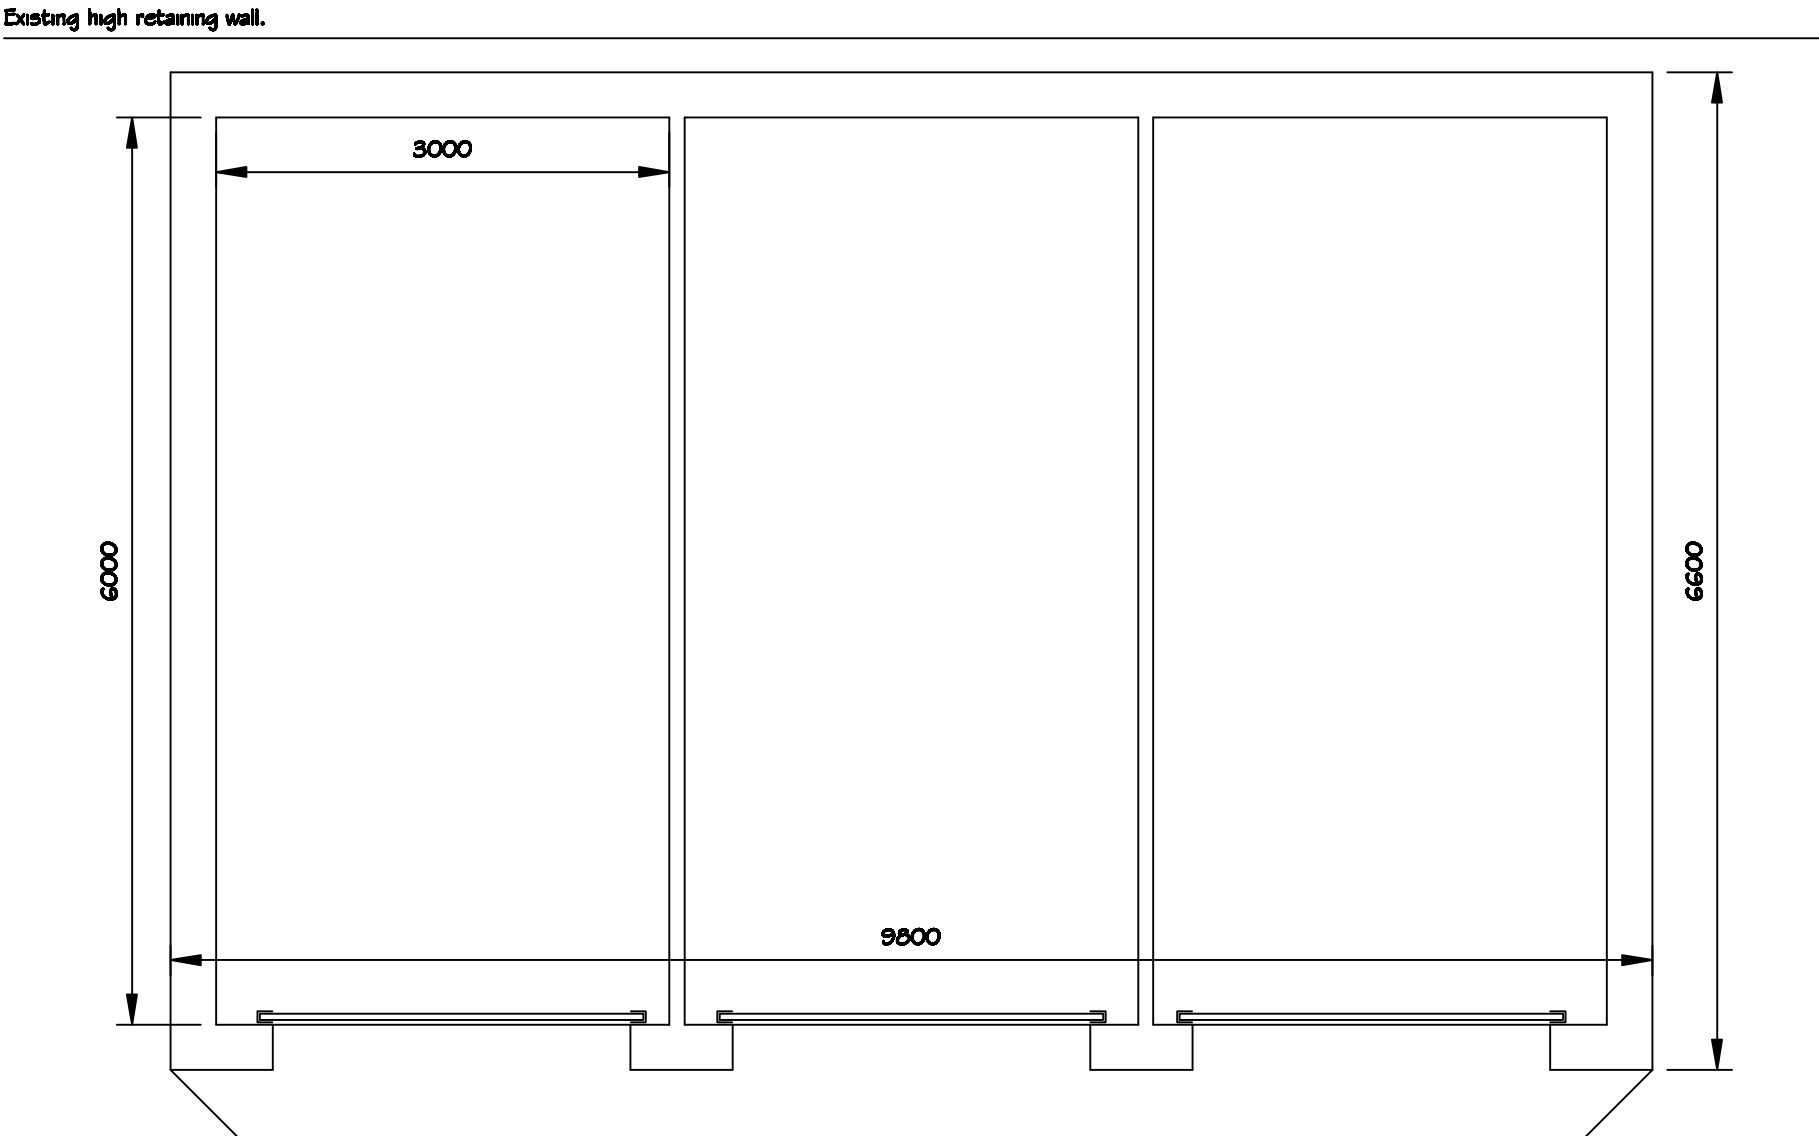

PLAN

Crescent Architectural

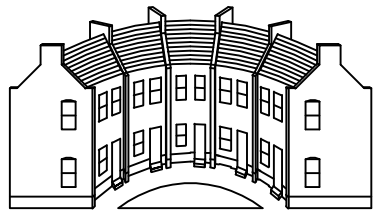

Architectural Design & Services
M.C.I.A.T.
38 De La Beche Road, Sketty,
Swansea, SA2 9AR.
Telephone: 01792 208039 Mobile: 07818 067467
e-mail: crescent3000@aol.com

Project
Proposed Garages at
Llwyn Celyn, Garth Road,
Rhydyfro, Pontardawe,
Swansea, SA8 4ST.

Description

PLANNING DRAWING

Scale 1/50 & 1/100 @ A2.	Date October 2018.
Drawn	Checked

Drawing No.
PH18/96/1

