




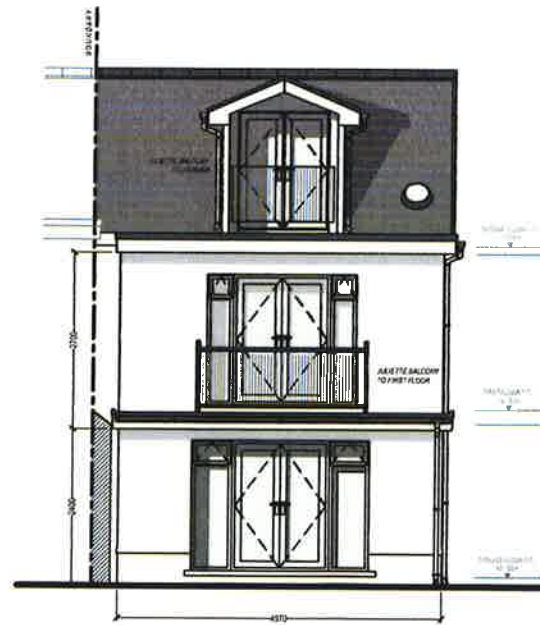


PROPOSED REAR ELEVATION
Scale 1:100

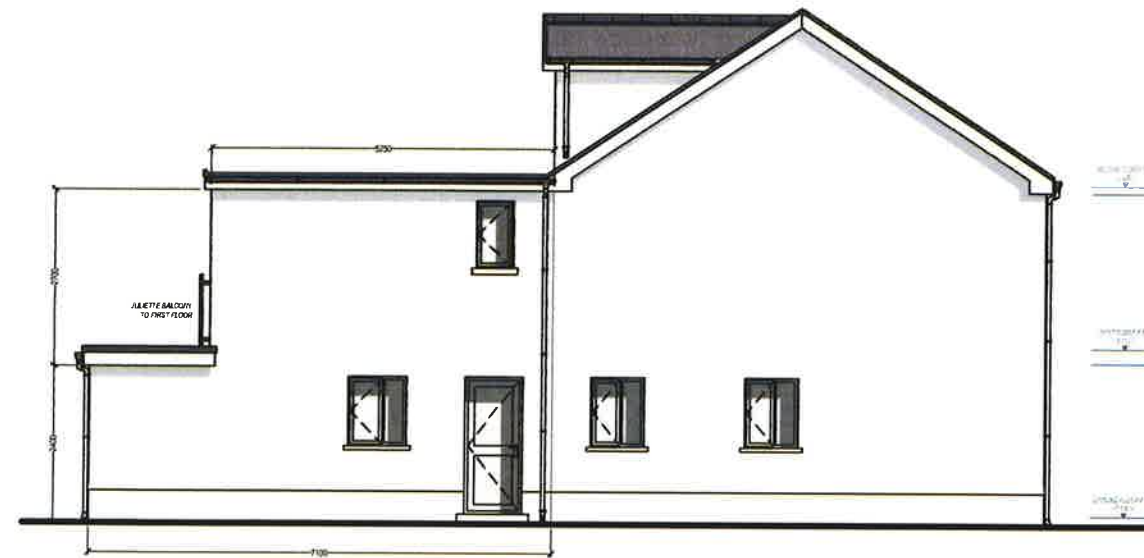


PROPOSED SIDE ELEVATION
Scale 1:100

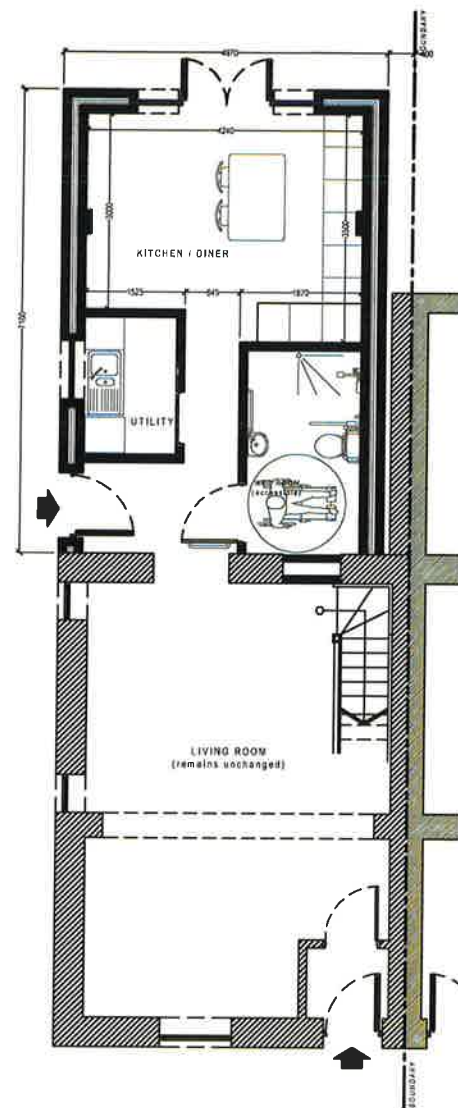

PROPOSED GROUND FLOOR PLAN
Scale 1:50

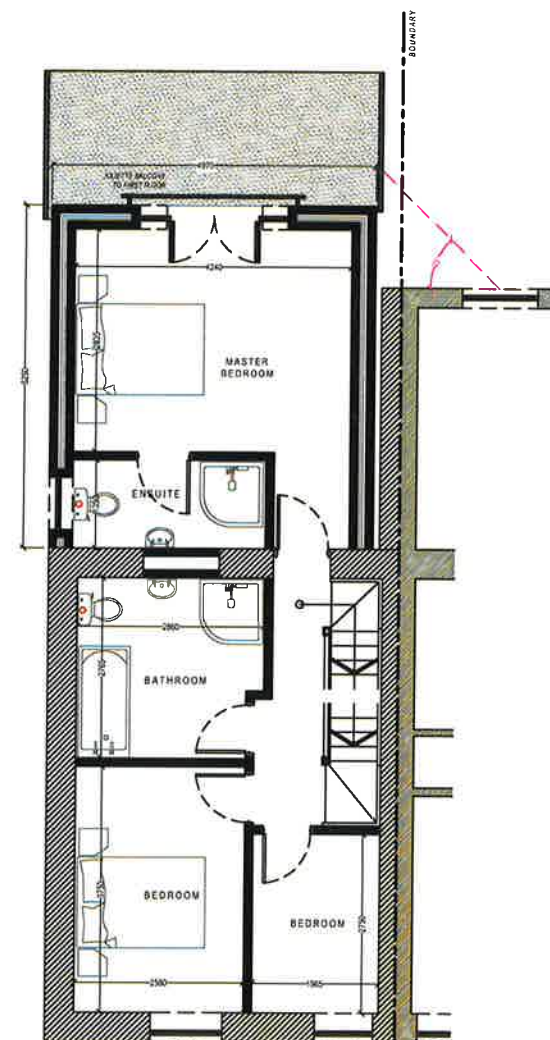

PROPOSED FIRST FLOOR PLAN
Scale 1:50

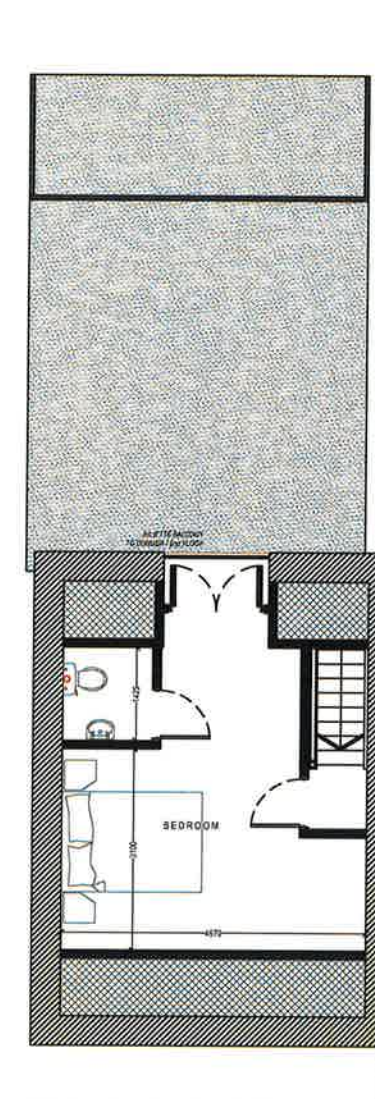

PROPOSED LOFT FLOOR PLAN
Scale 1:50

Client:

Mr. D. Parry
14 Gwilym Road,
Cwmllynfell
Neath Port Talbot

Project Title:

PROPOSED DOUBLE STOREY
REAR EXTENSION

General Notes:

1. Do not scale from this drawing, take figured dimensions only.
2. Dimensions are in millimeters unless otherwise stated.

Drawing Issue:

PLANNING

Drawing Title:

PROPOSED ELEVATIONS & FLOOR PLANS

Drawing No:

004

Revision:

A

Date:

26-04-2019

Revised:

17-06-2019

Scale(s):

1:50

Paper Size:

A2



Cwm Planning & Design Ltd.
(architectural and Draughting Services)