



PROPOSED PLAN

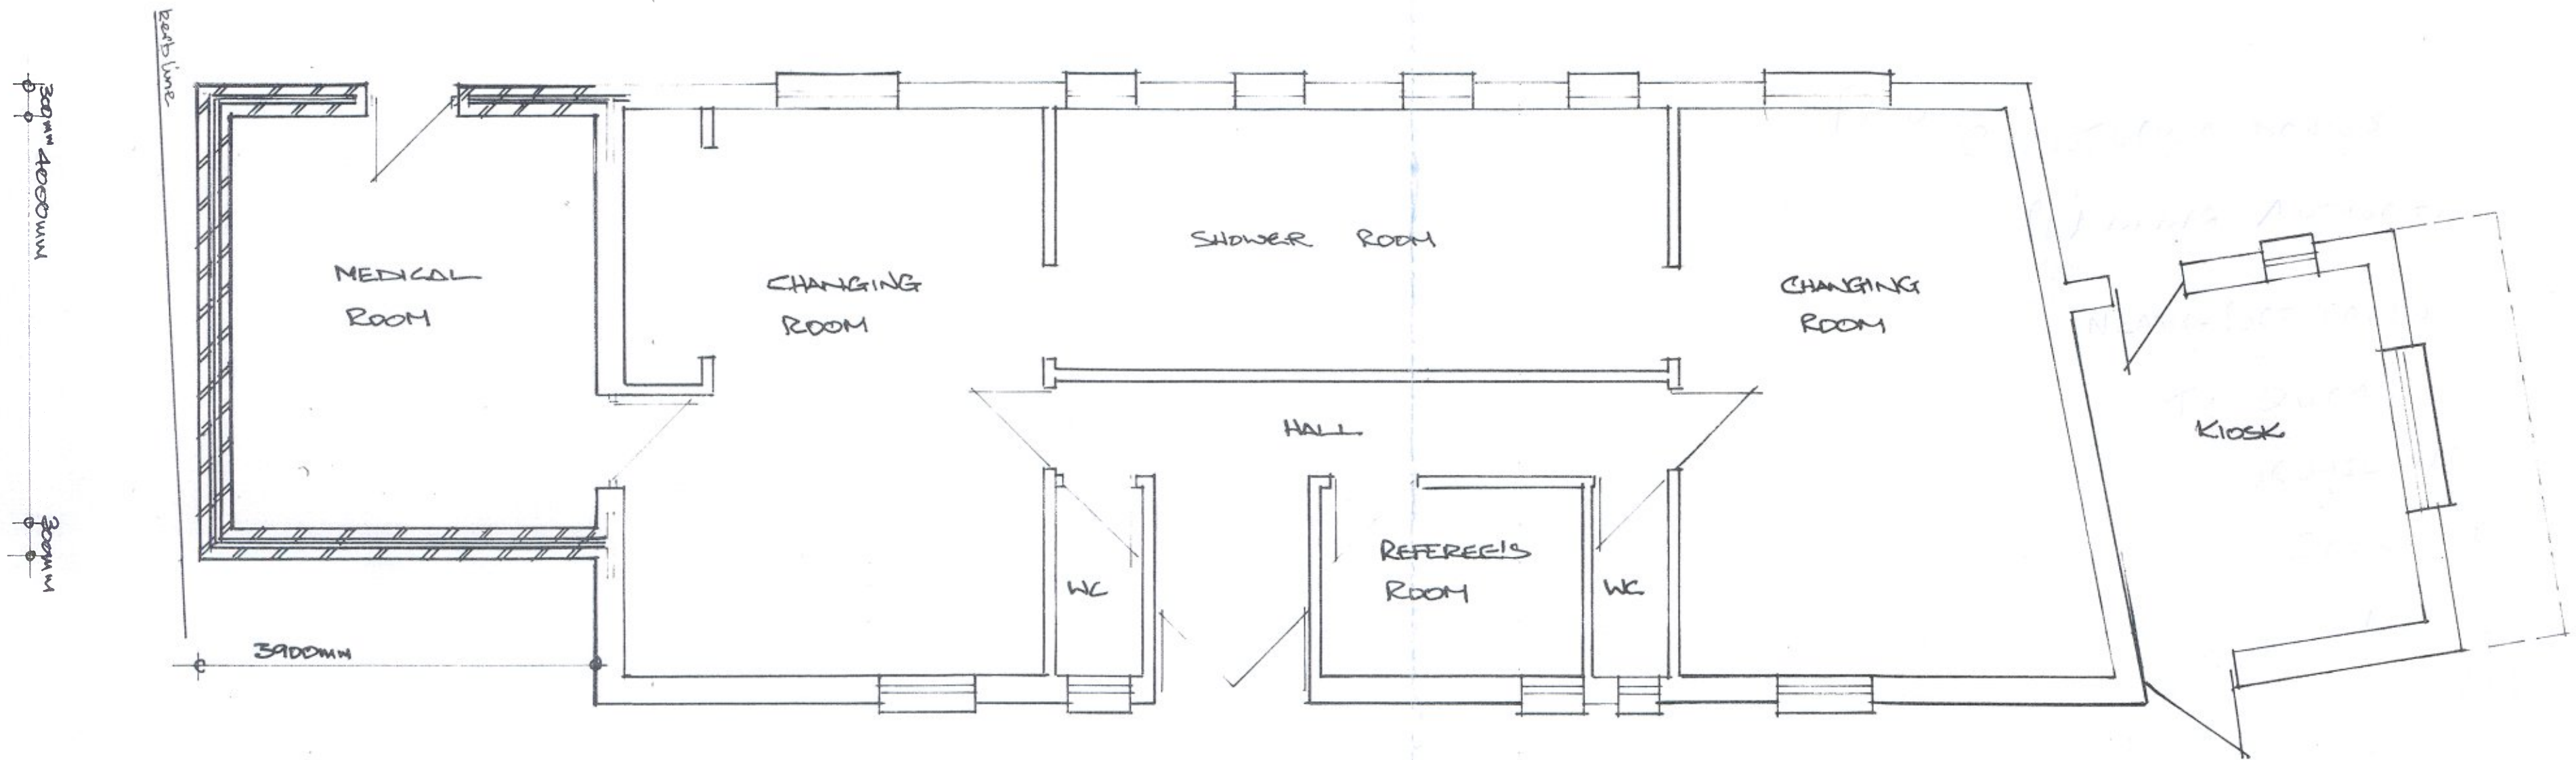


080022743 Doc date: 09-Jul-2019 Printed by: ac266
P2019/5193
Drawings - Plans
Proposed Plans


SOUTH EAST ELEVATION

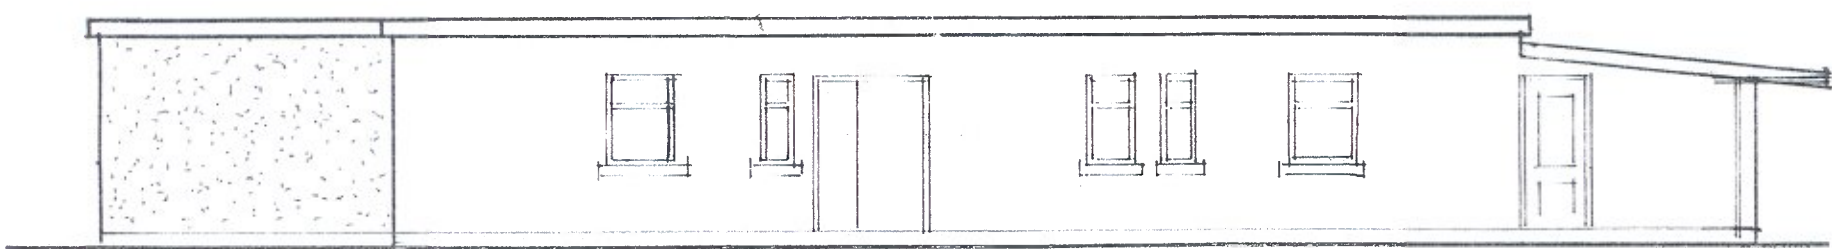

SOUTH WEST ELEVATION

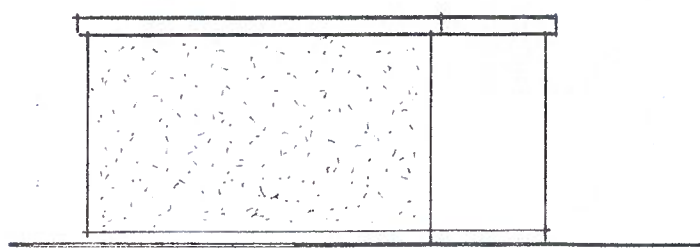

NORTH WEST ELEVATION

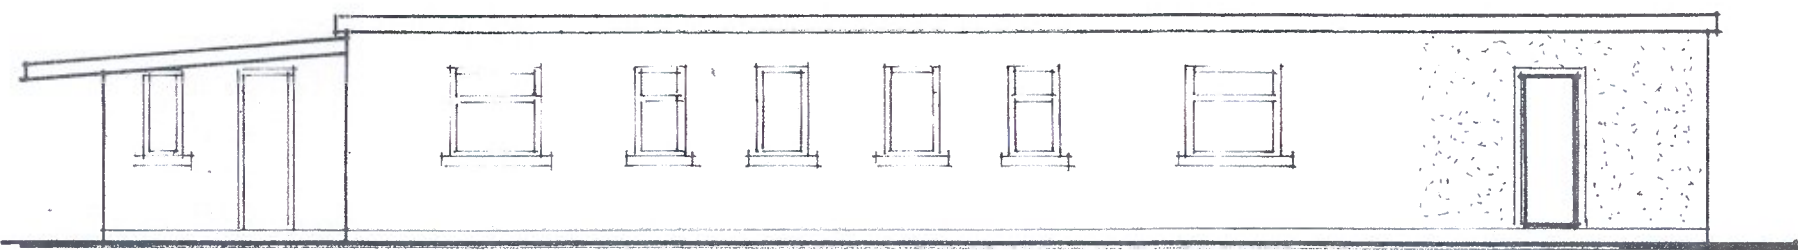

Name	The Committee	
Address	Ystalyfera R.F.C. Ffordd Glyndwr Ystalyfera SA9 2ER	
Project	Proposed Medical Room Extension to Changing Room Block	
Scale	1:50 1:100	Drawing No. YR/19/02