




Superseded

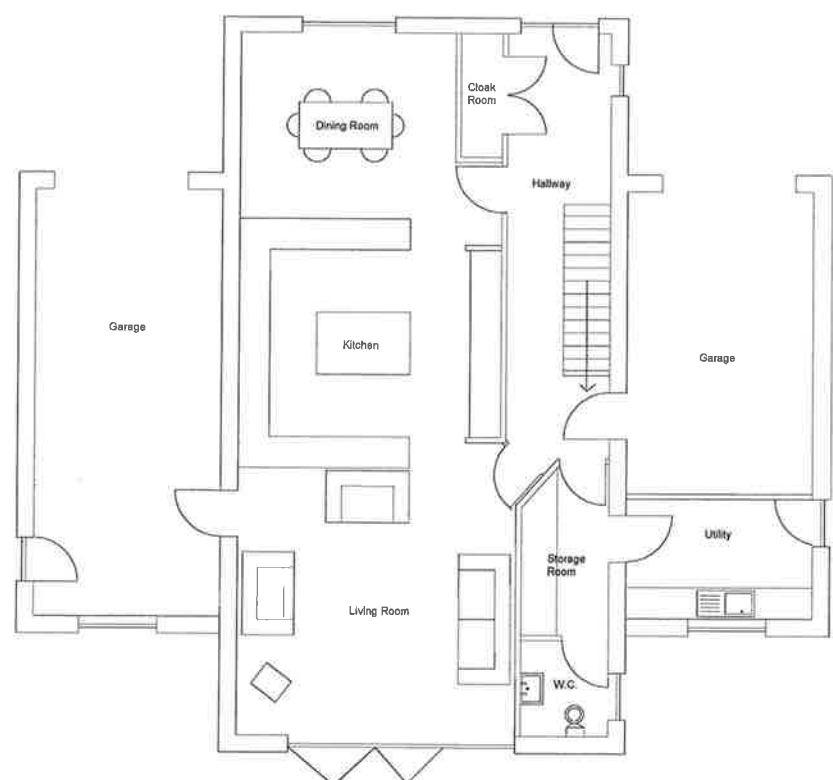


Ground Floor
Scale 1:50

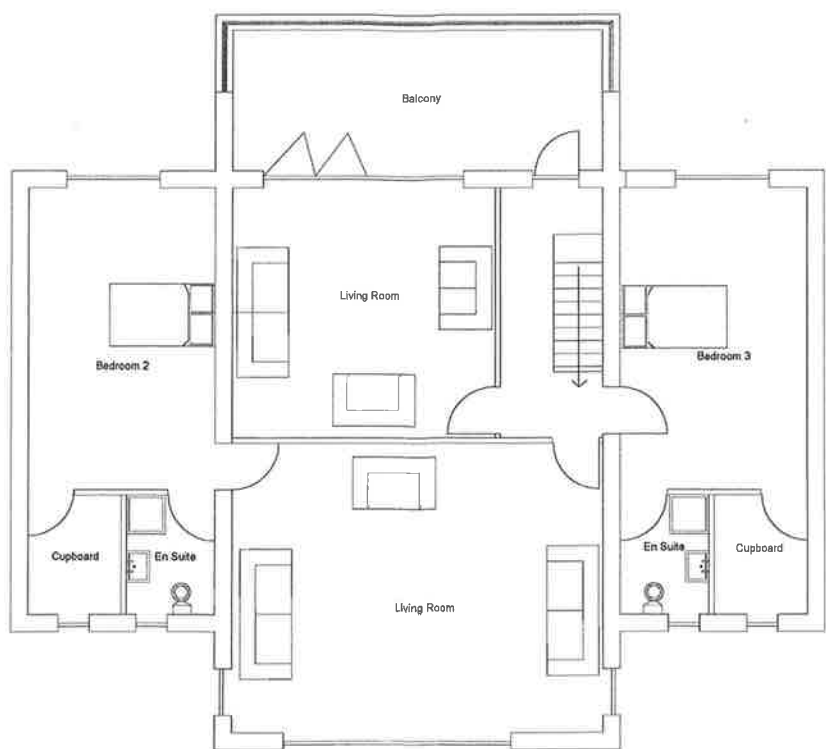

First Floor
Scale 1:50

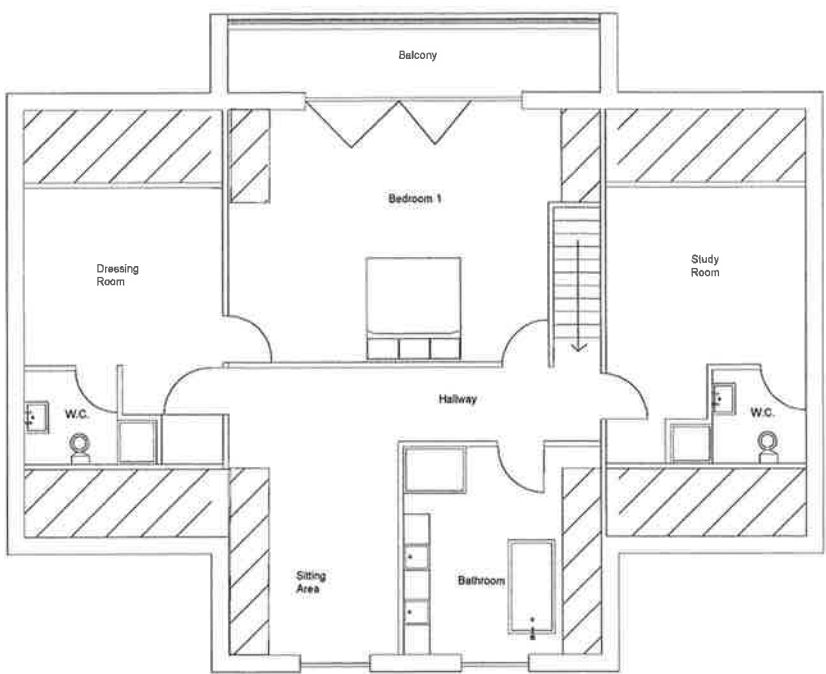

Attic Floor
Scale 1:50

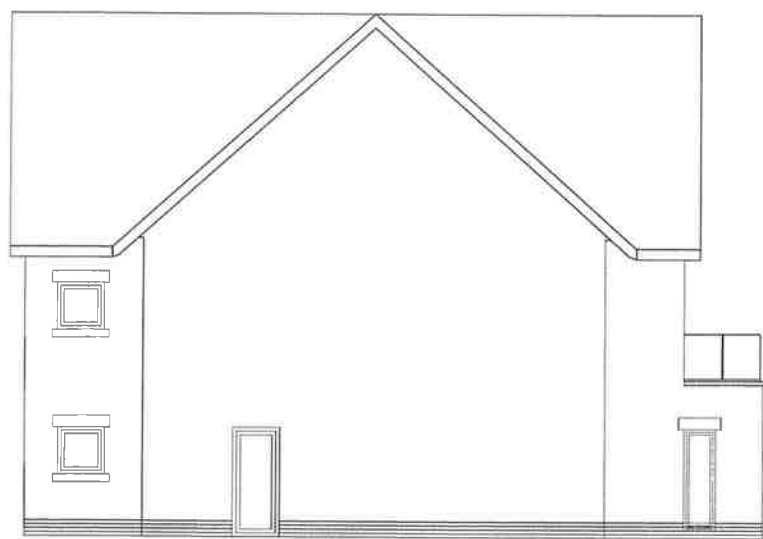

Side Elevations
Scale 1:50



Rear Elevation
~~Scale 1:50~~
NTS



Front Elevation
Scale 1:50

Plot 22

Client	Mr K. O'Mahony
Project	Proposed Dwelling Plot 21 Forest Lodge Lane Port Talbot
Date	18.07.18
Drawing No	001
Scale	As shown @ A1

Superseded

A3 ALL ELEVATIONS
AND

FLOOR PLANS NOT TO SCALE