




Superseded

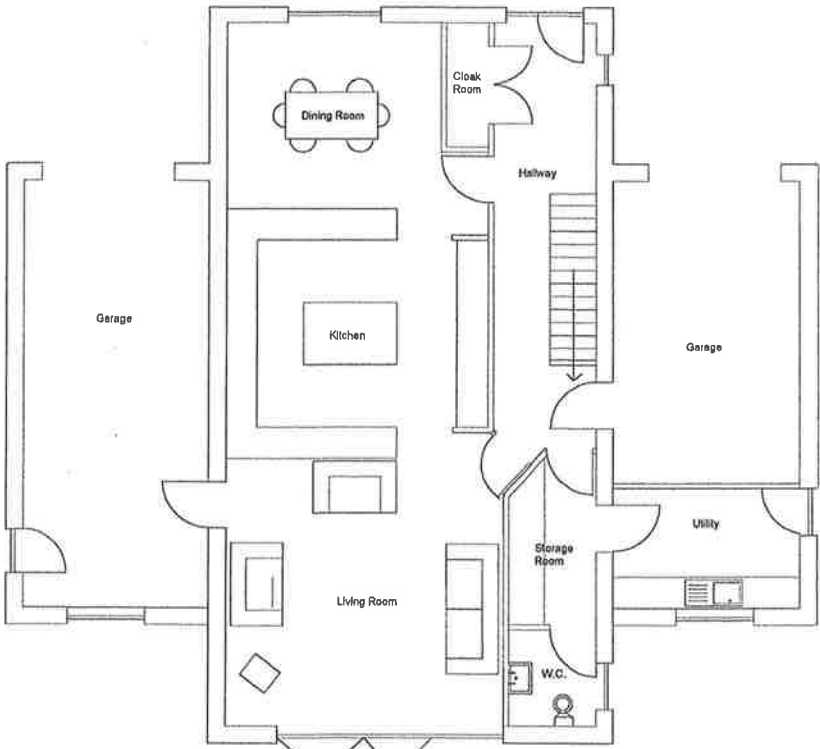


Ground Floor
Scale 1:50

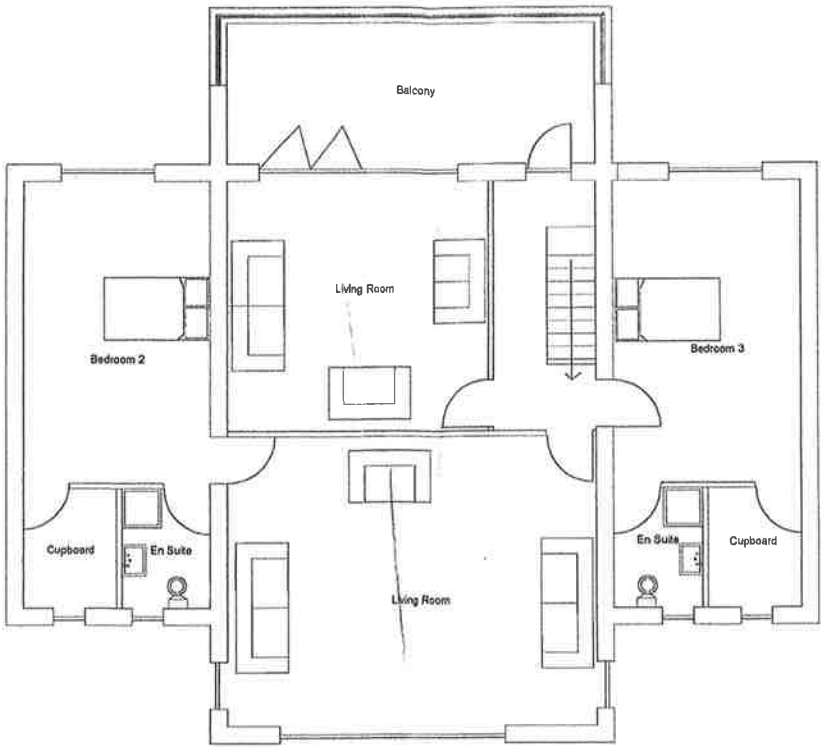


First Floor
Scale 1:50

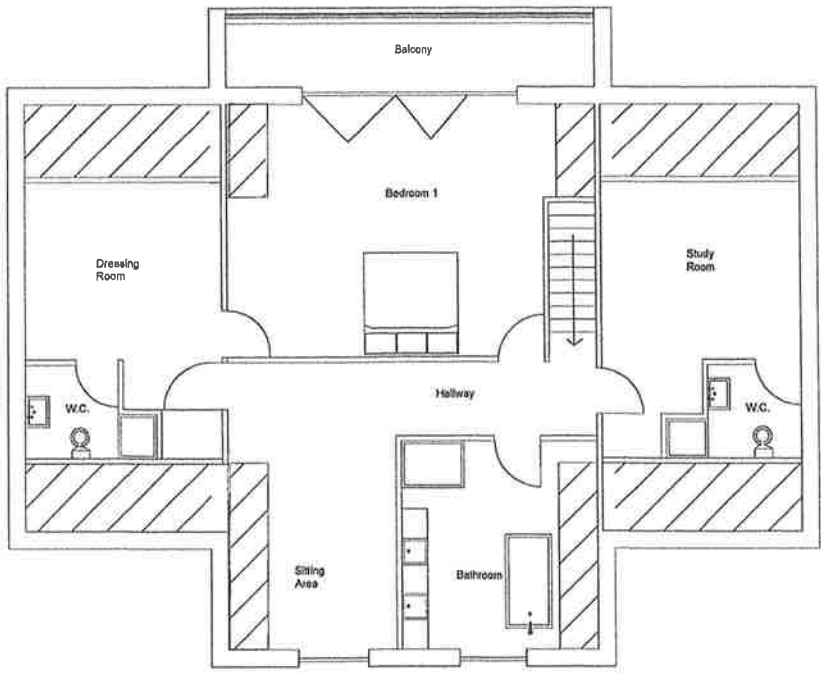

Attic Floor
Scale 1:50

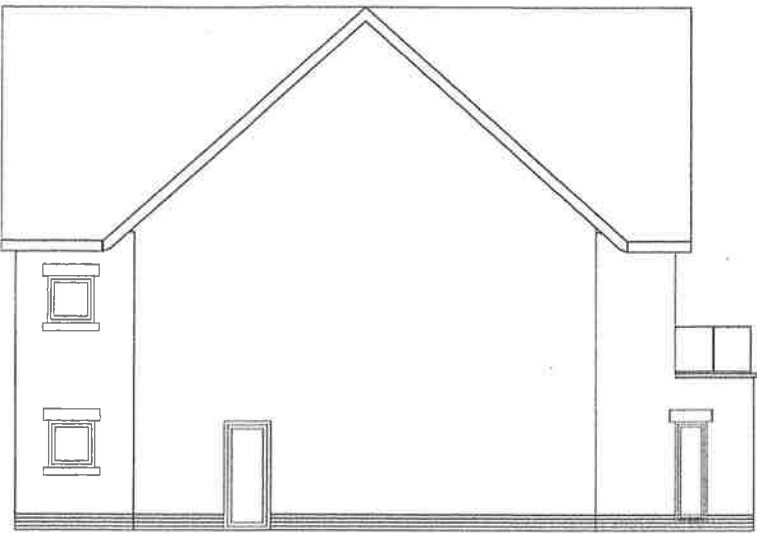

Side Elevations
Scale 1:50

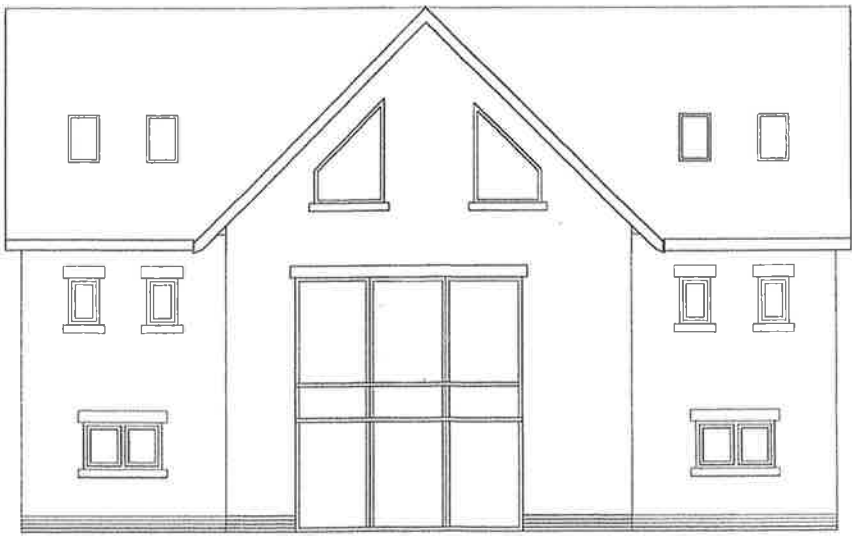

Rear Elevation
Scale 1:50
NTS



Front Elevation
Scale 1:50

Plot 22

Client Mr K. O'Mahony
Project Proposed Dwelling
Plot 21
Forest Lodge Lane
Port Talbot
Date 16.07.18
Drawing No 001
Scale As shown @ A1

Superseded

ALL EVATIONS

NOT TO SCALE