




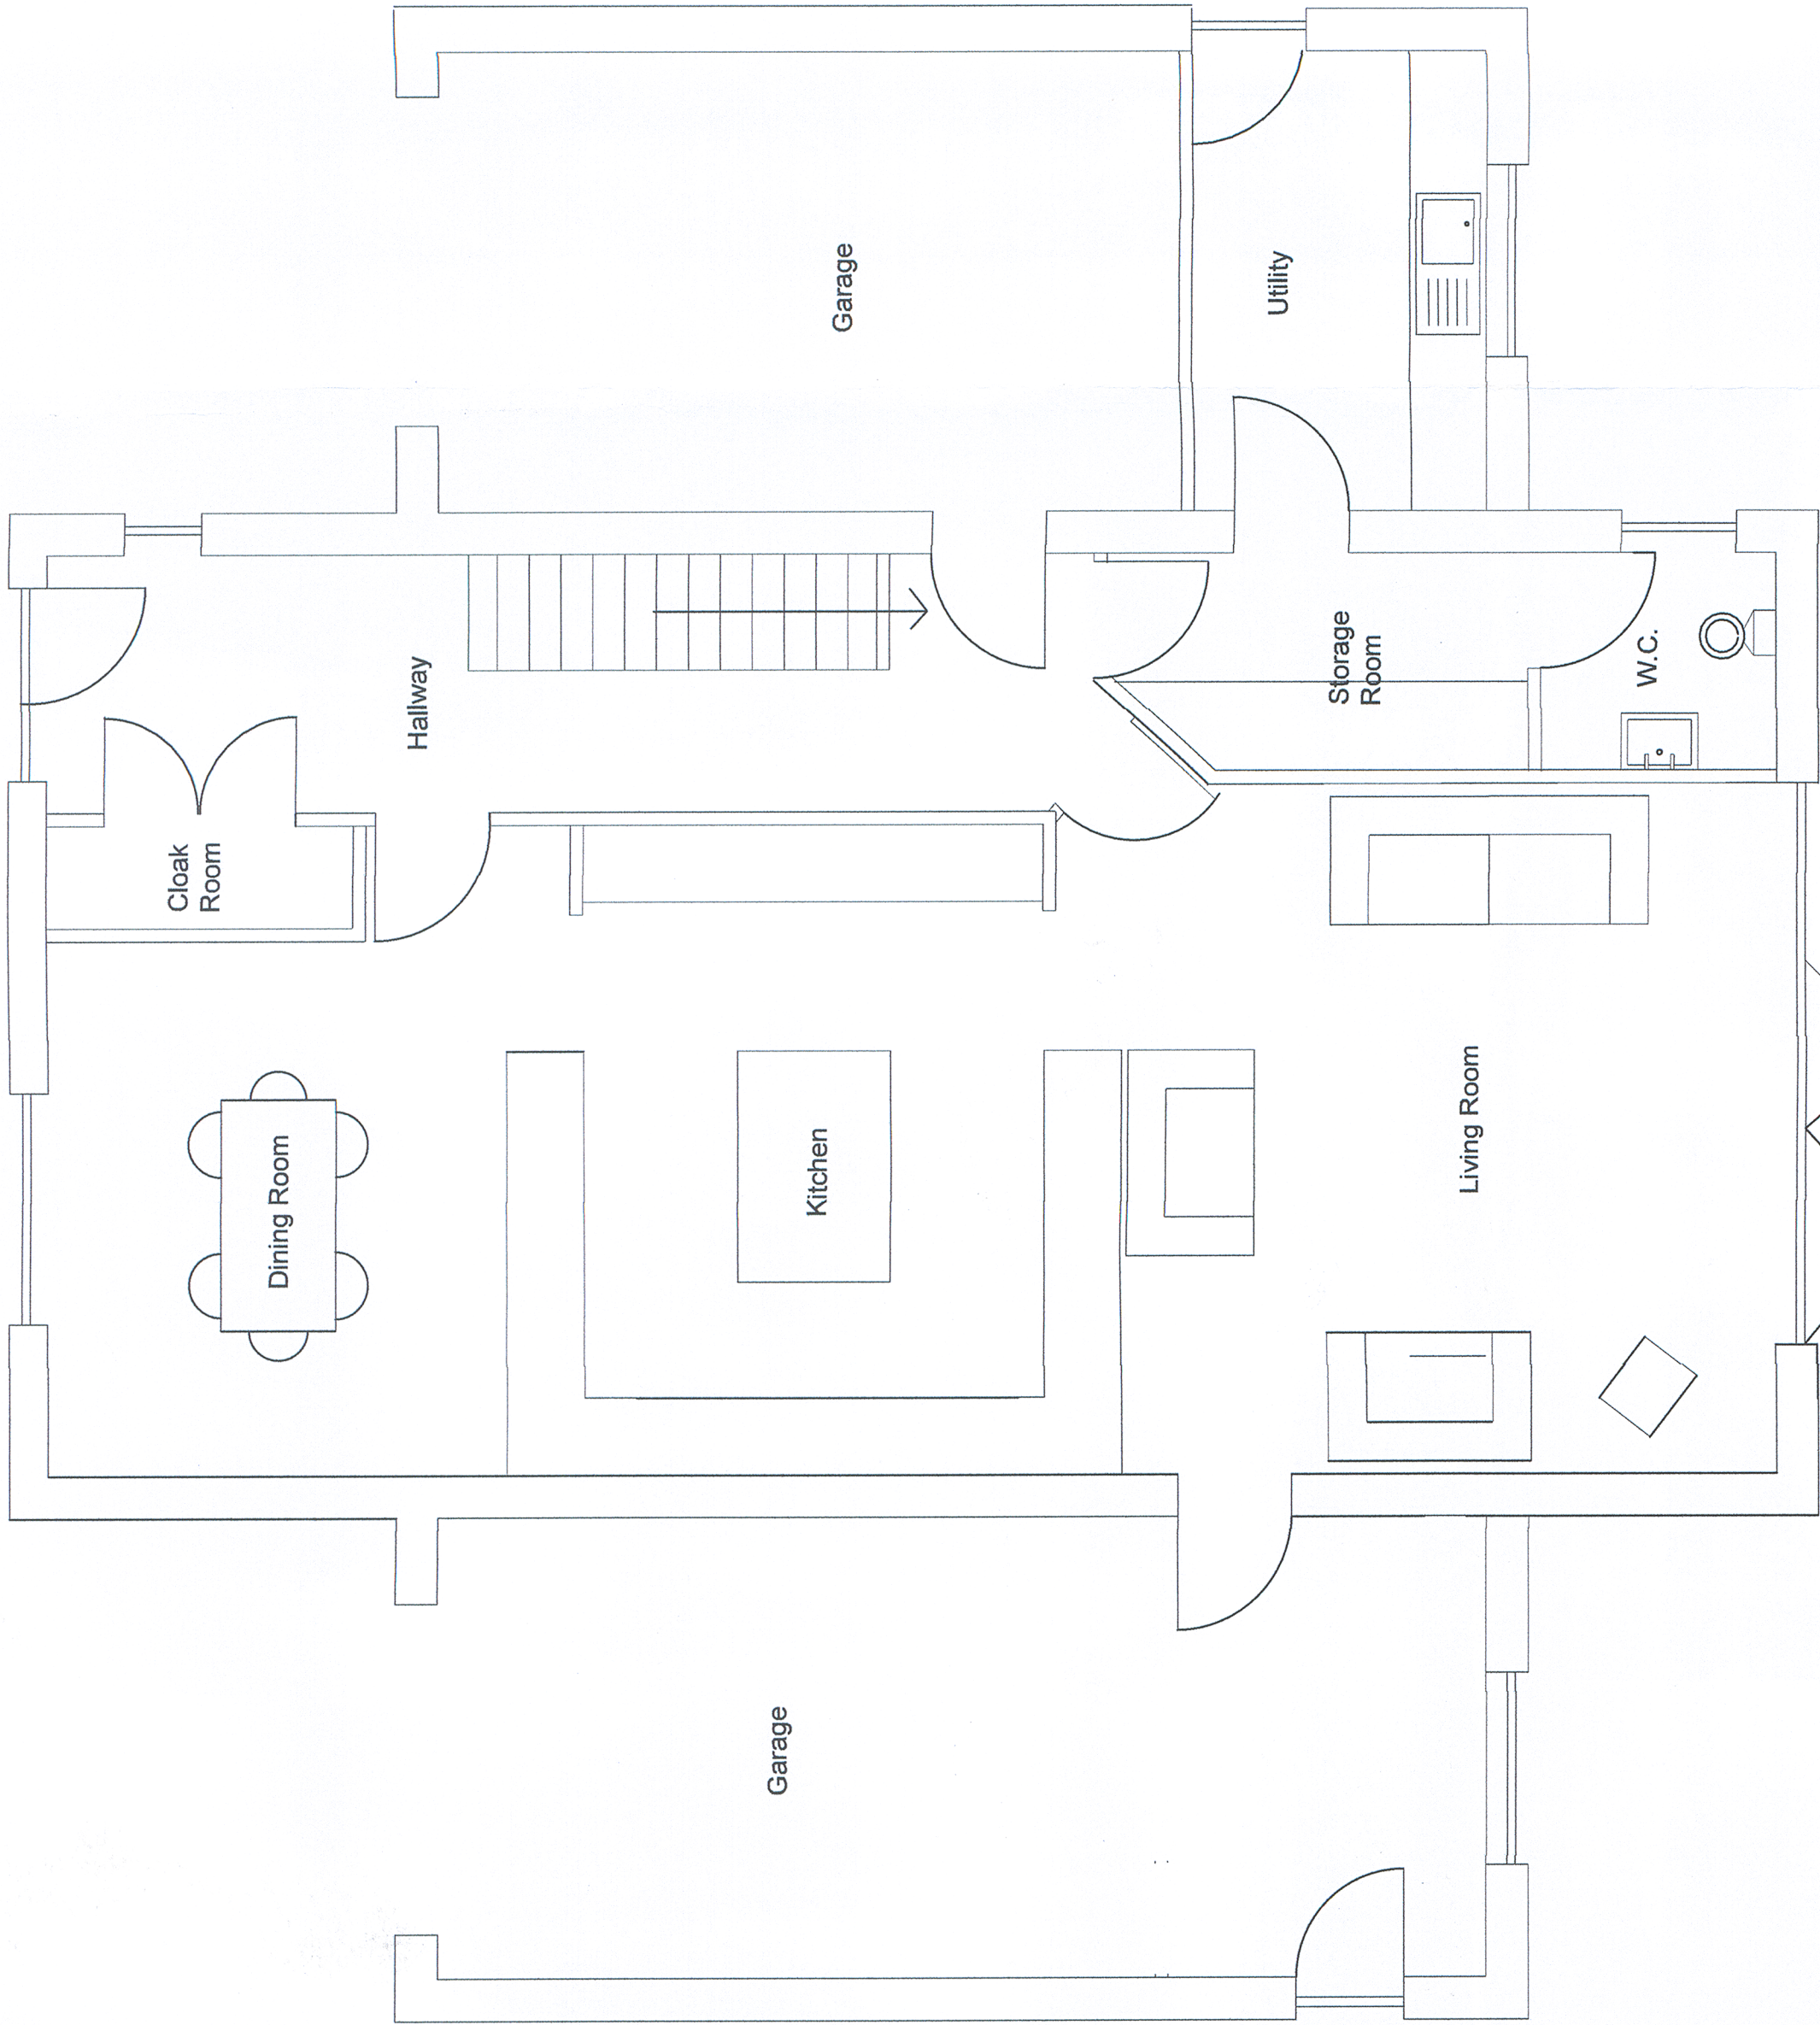


Ground Floor
Scale 1:50

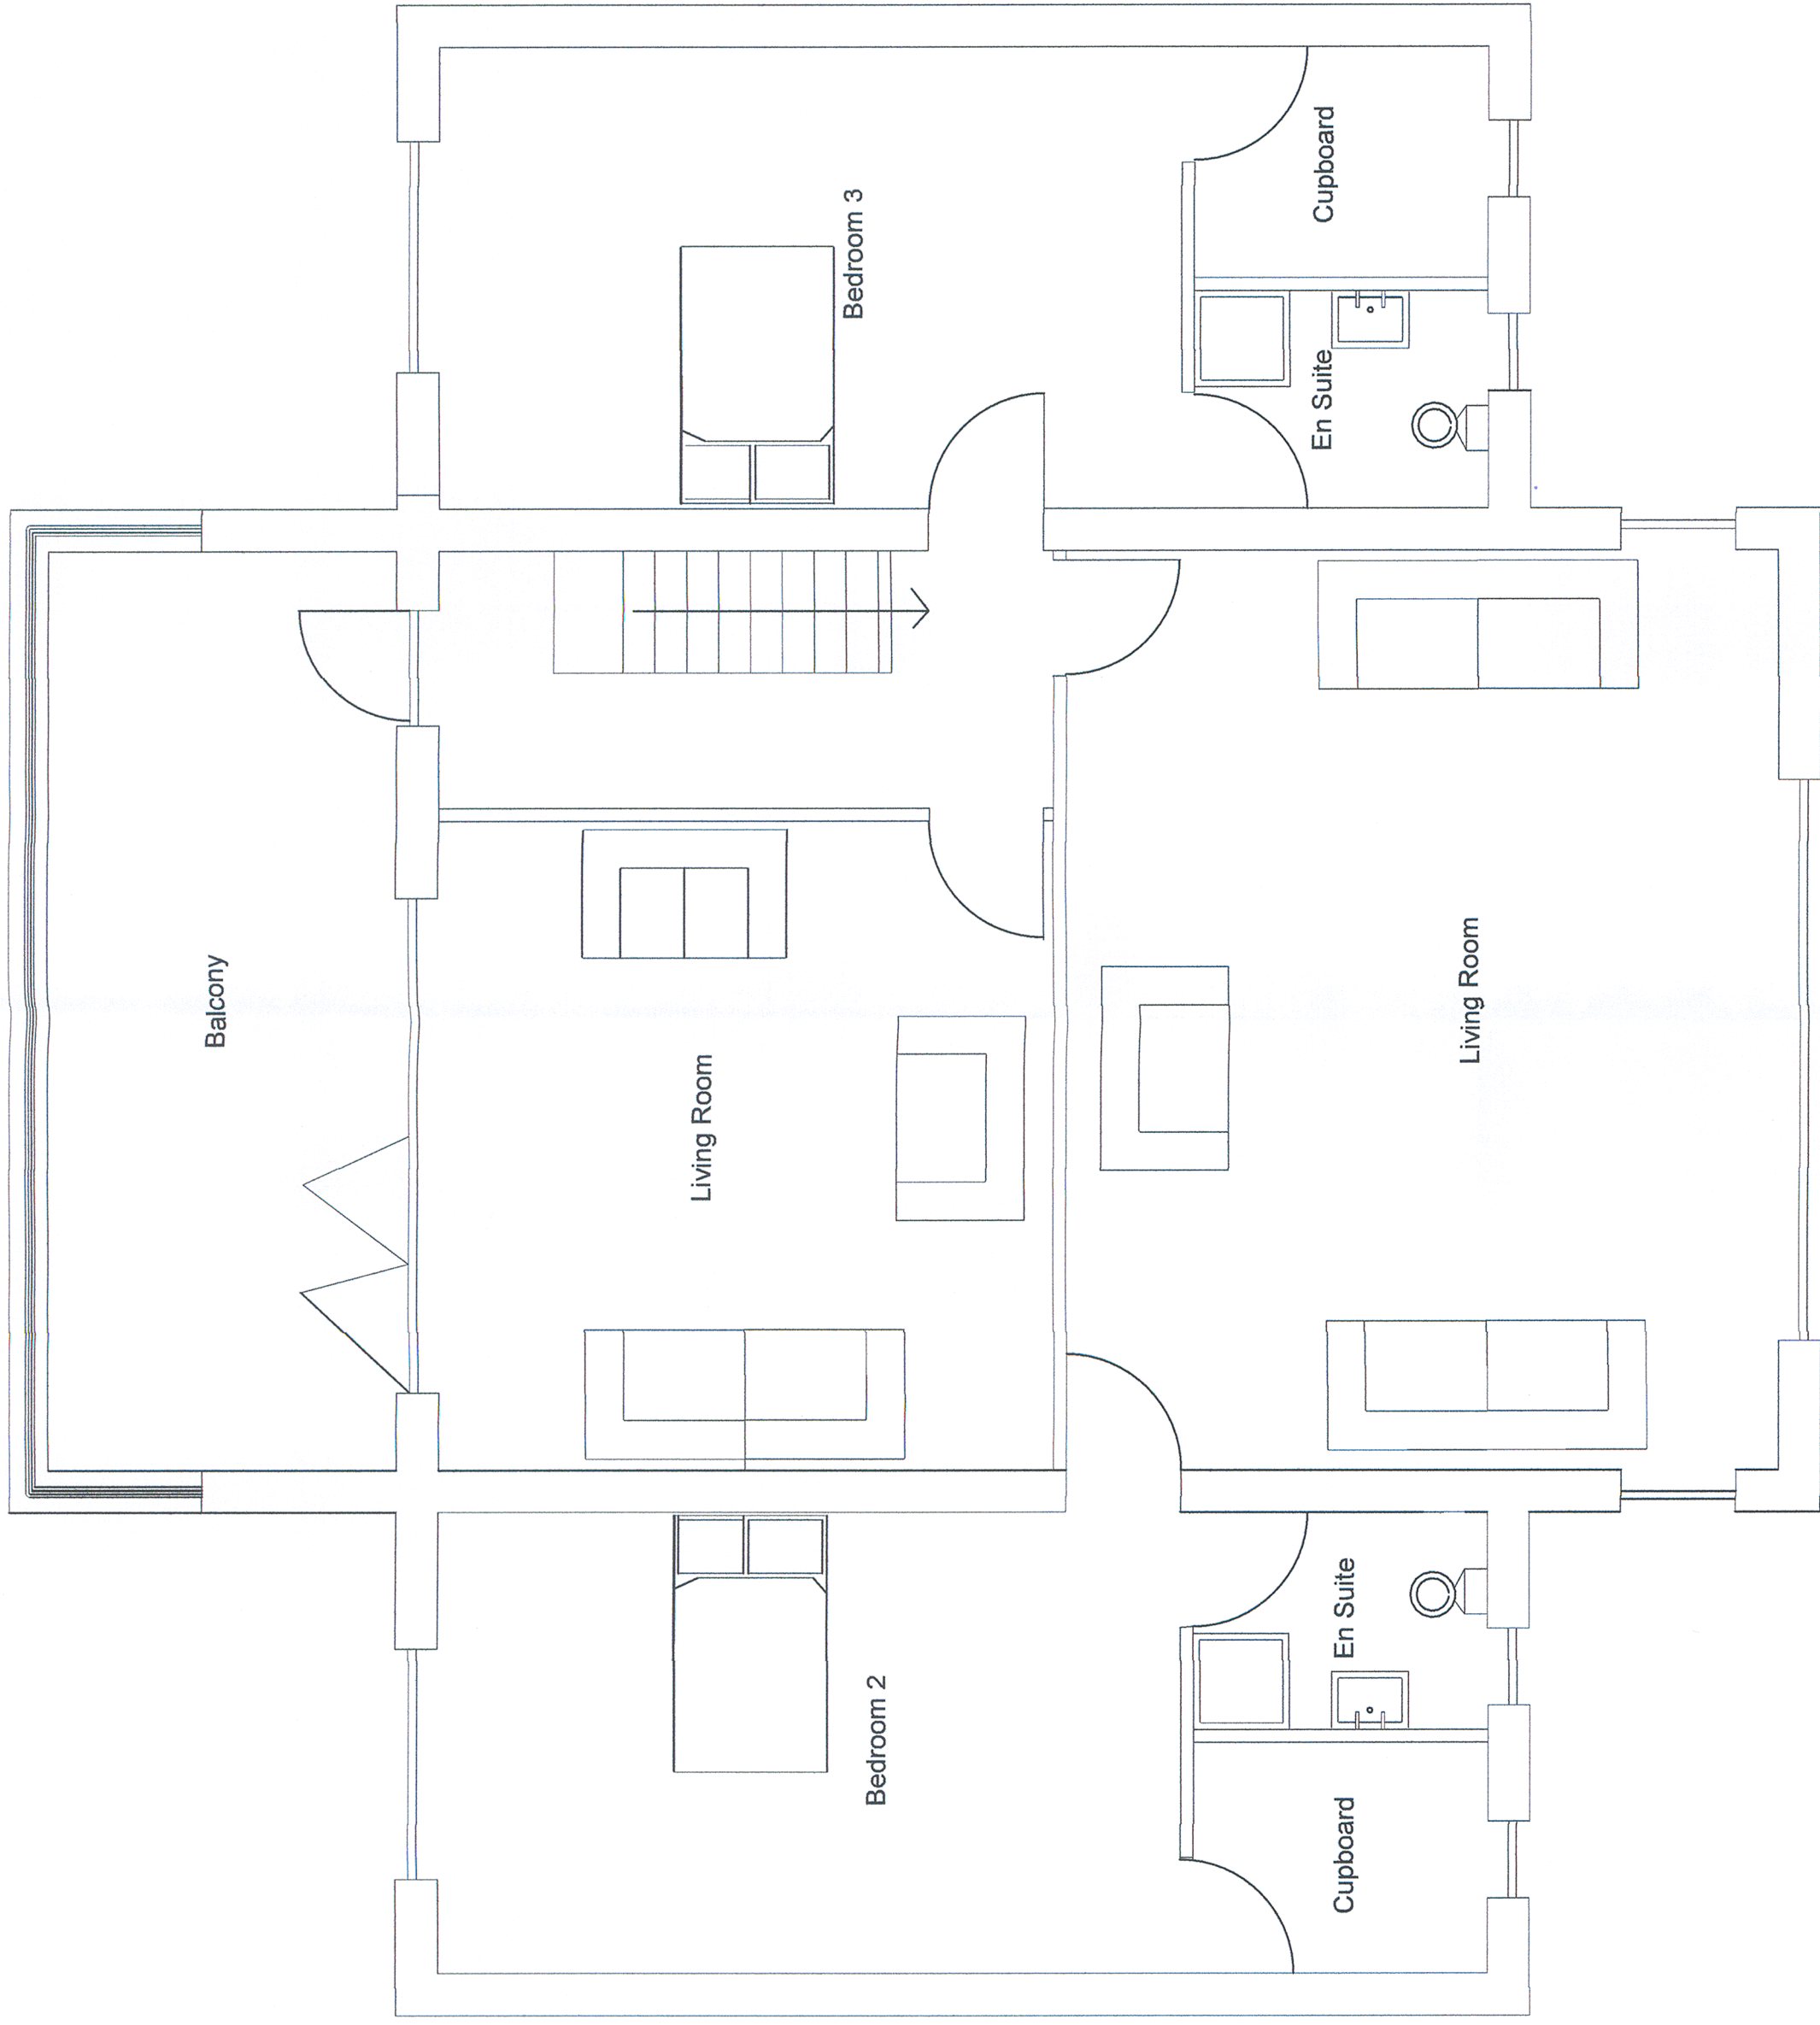


First Floor
Scale 1:50

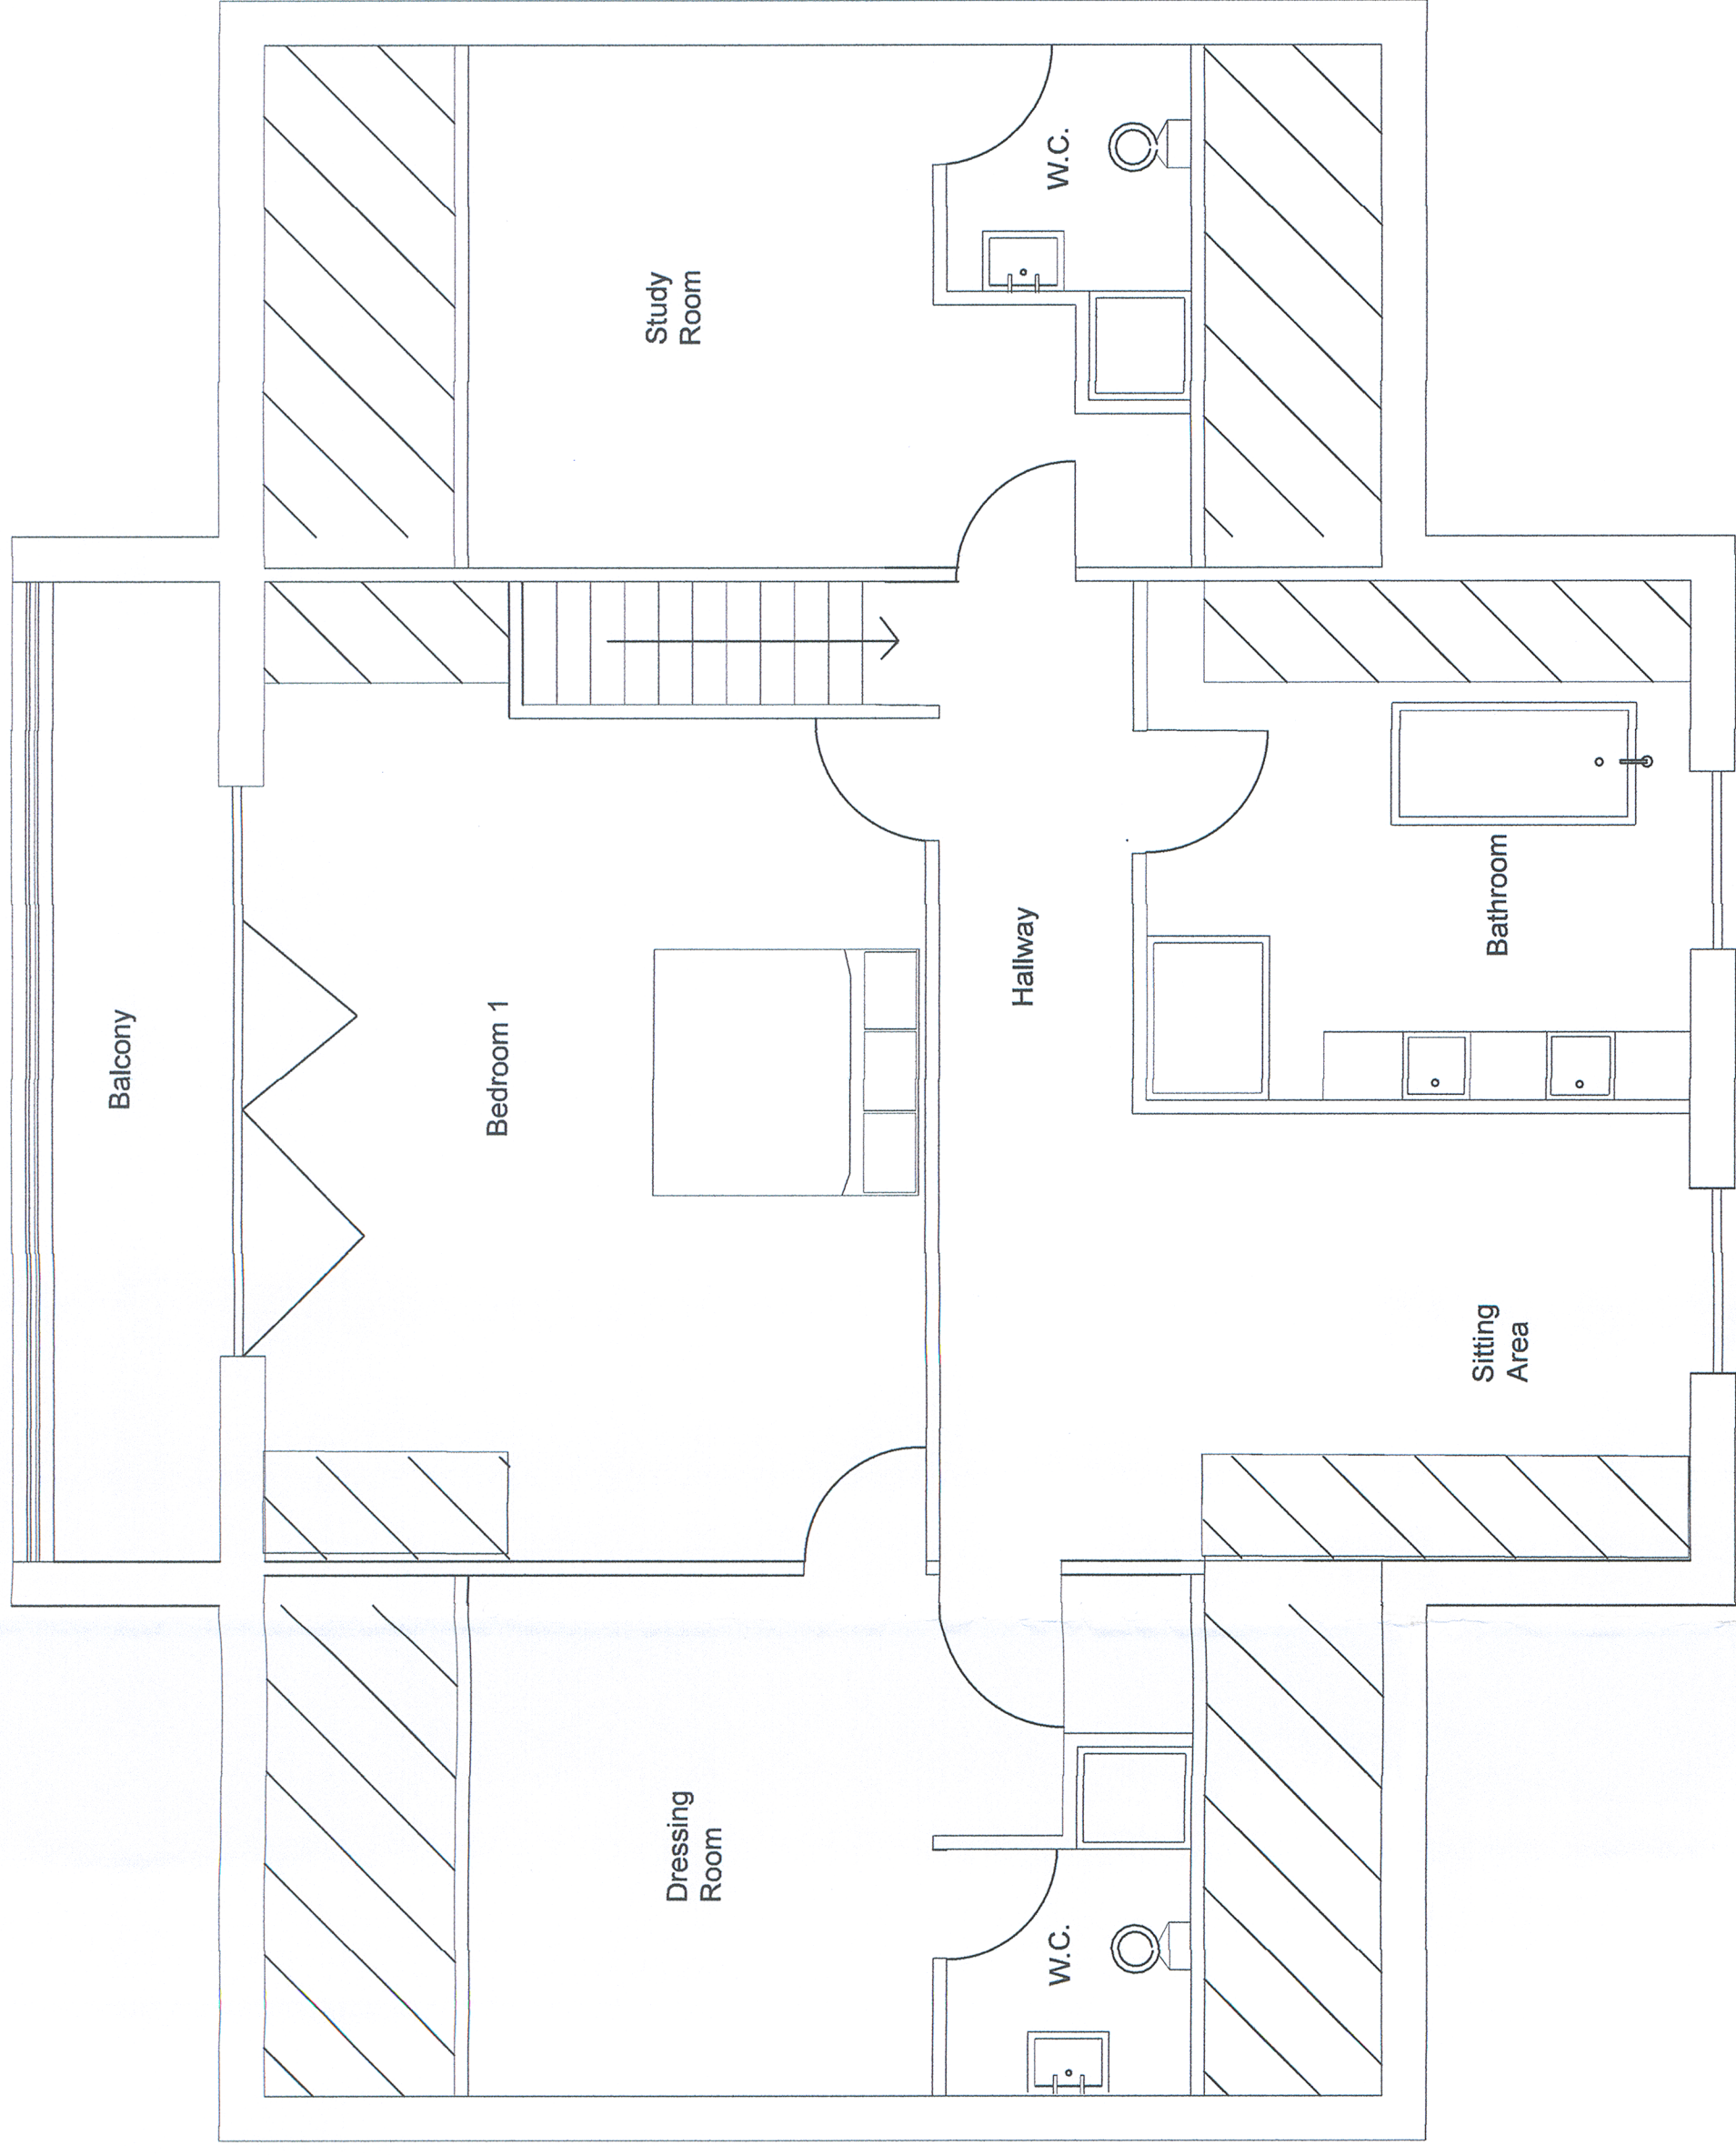


Attic Floor
Scale 1:50

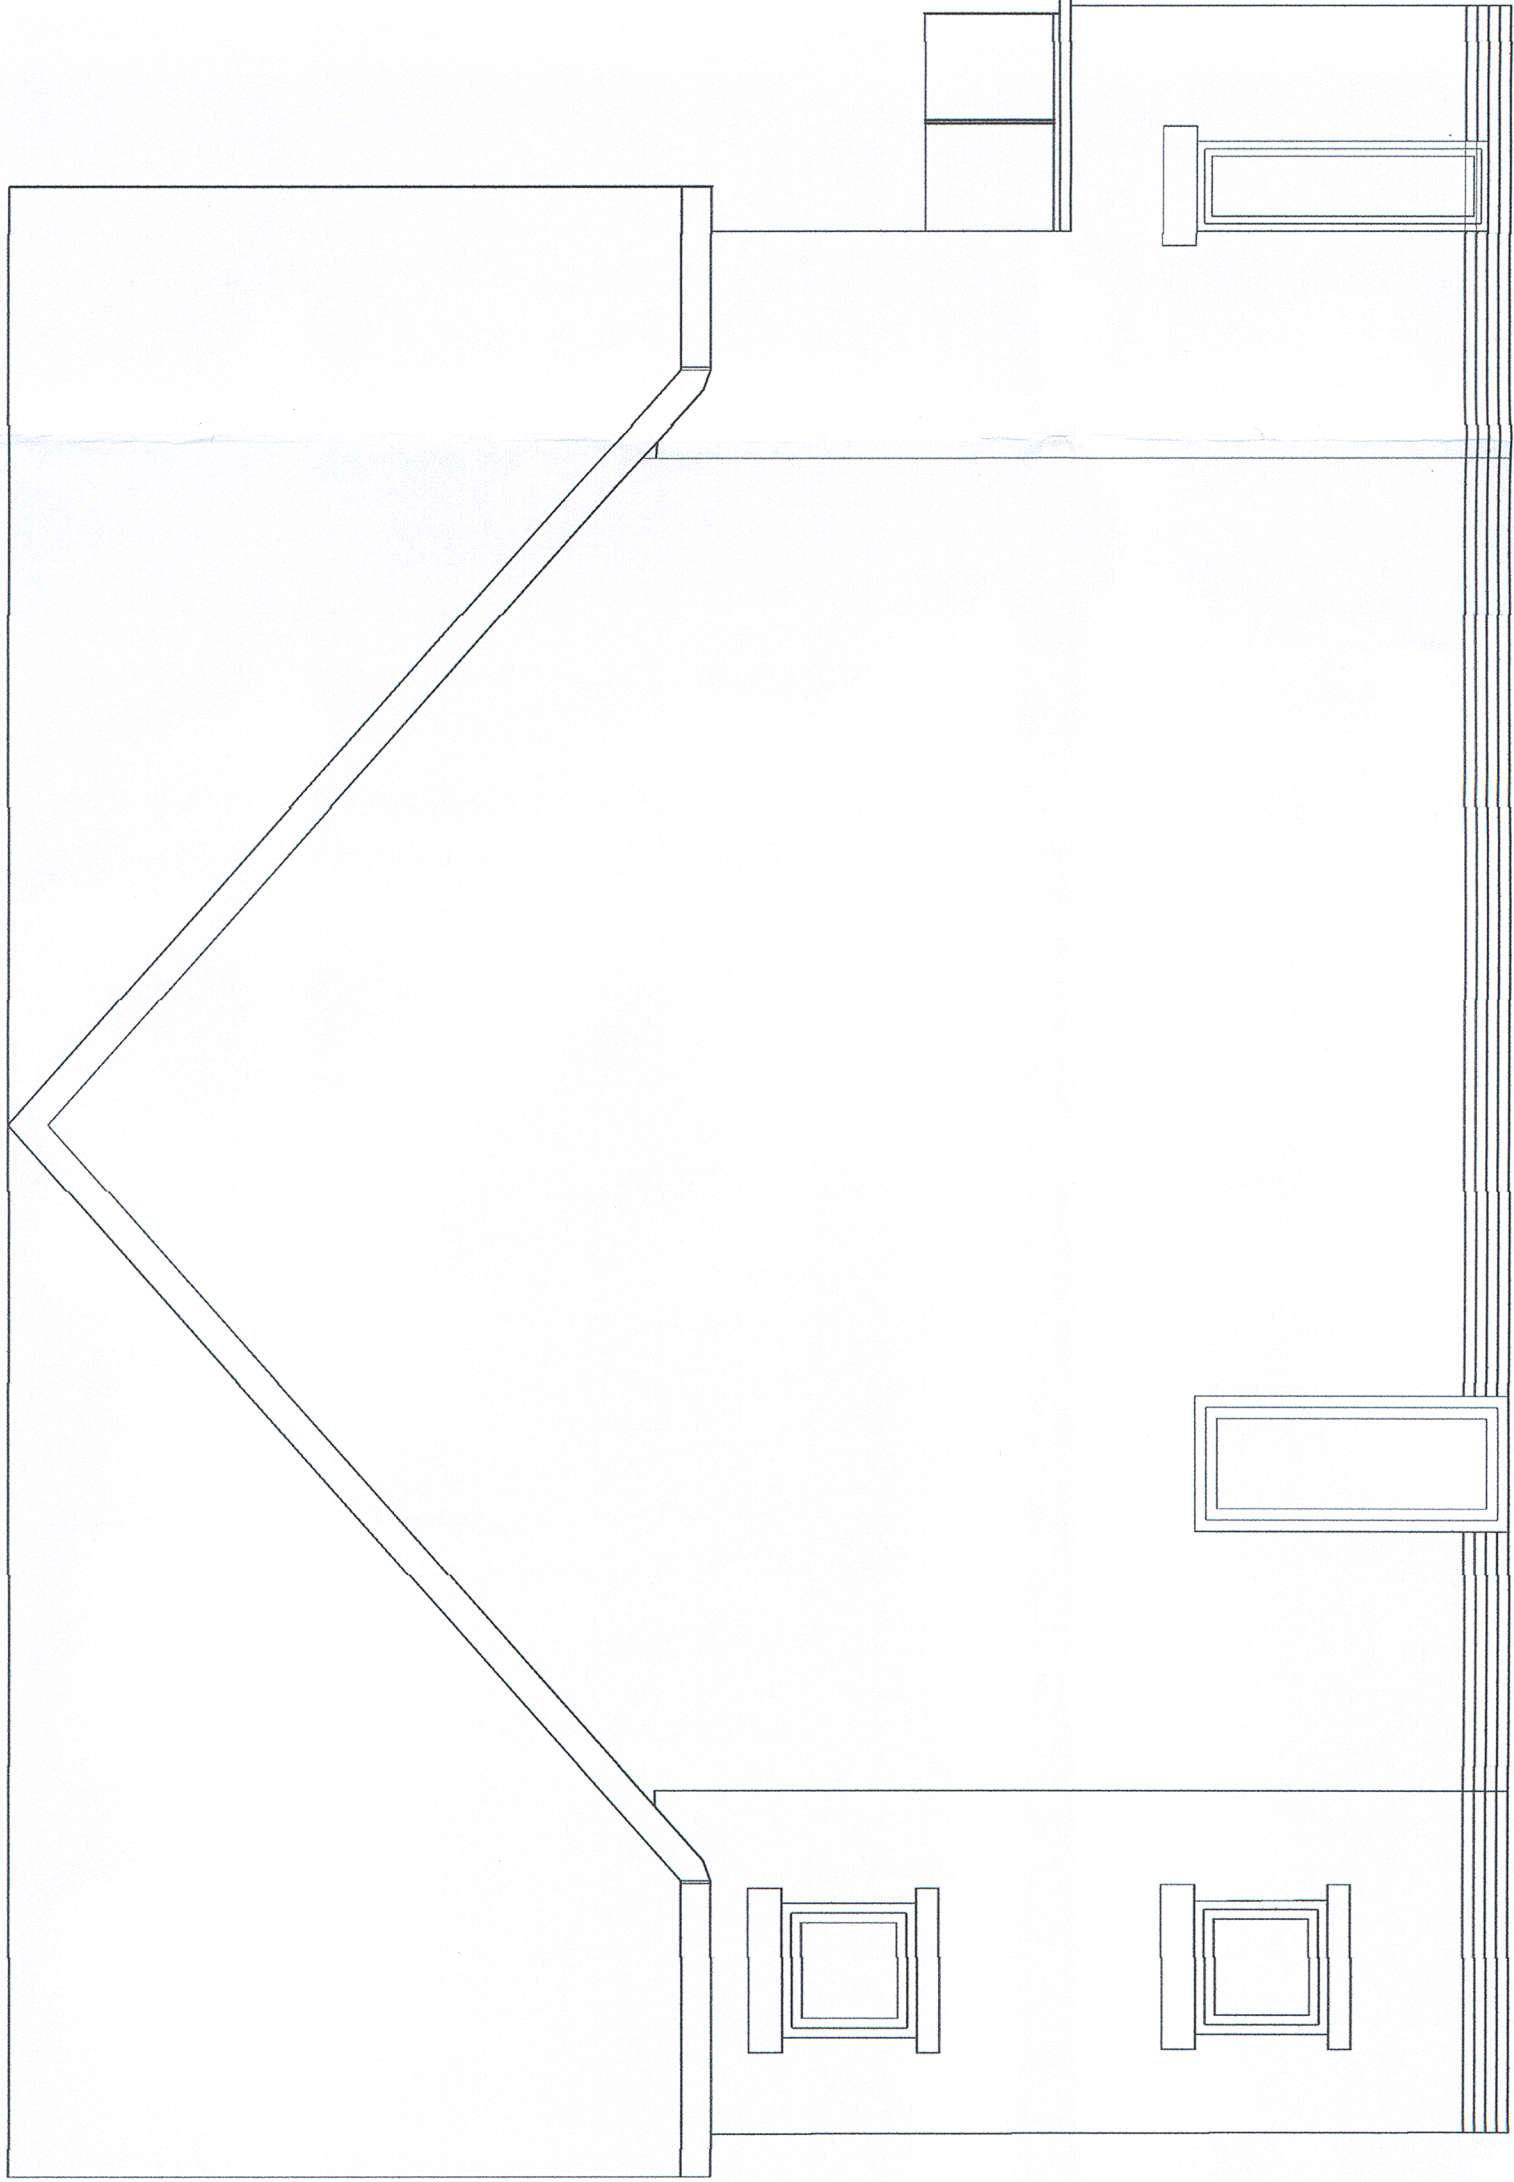

Side Elevations
Scale 1:50

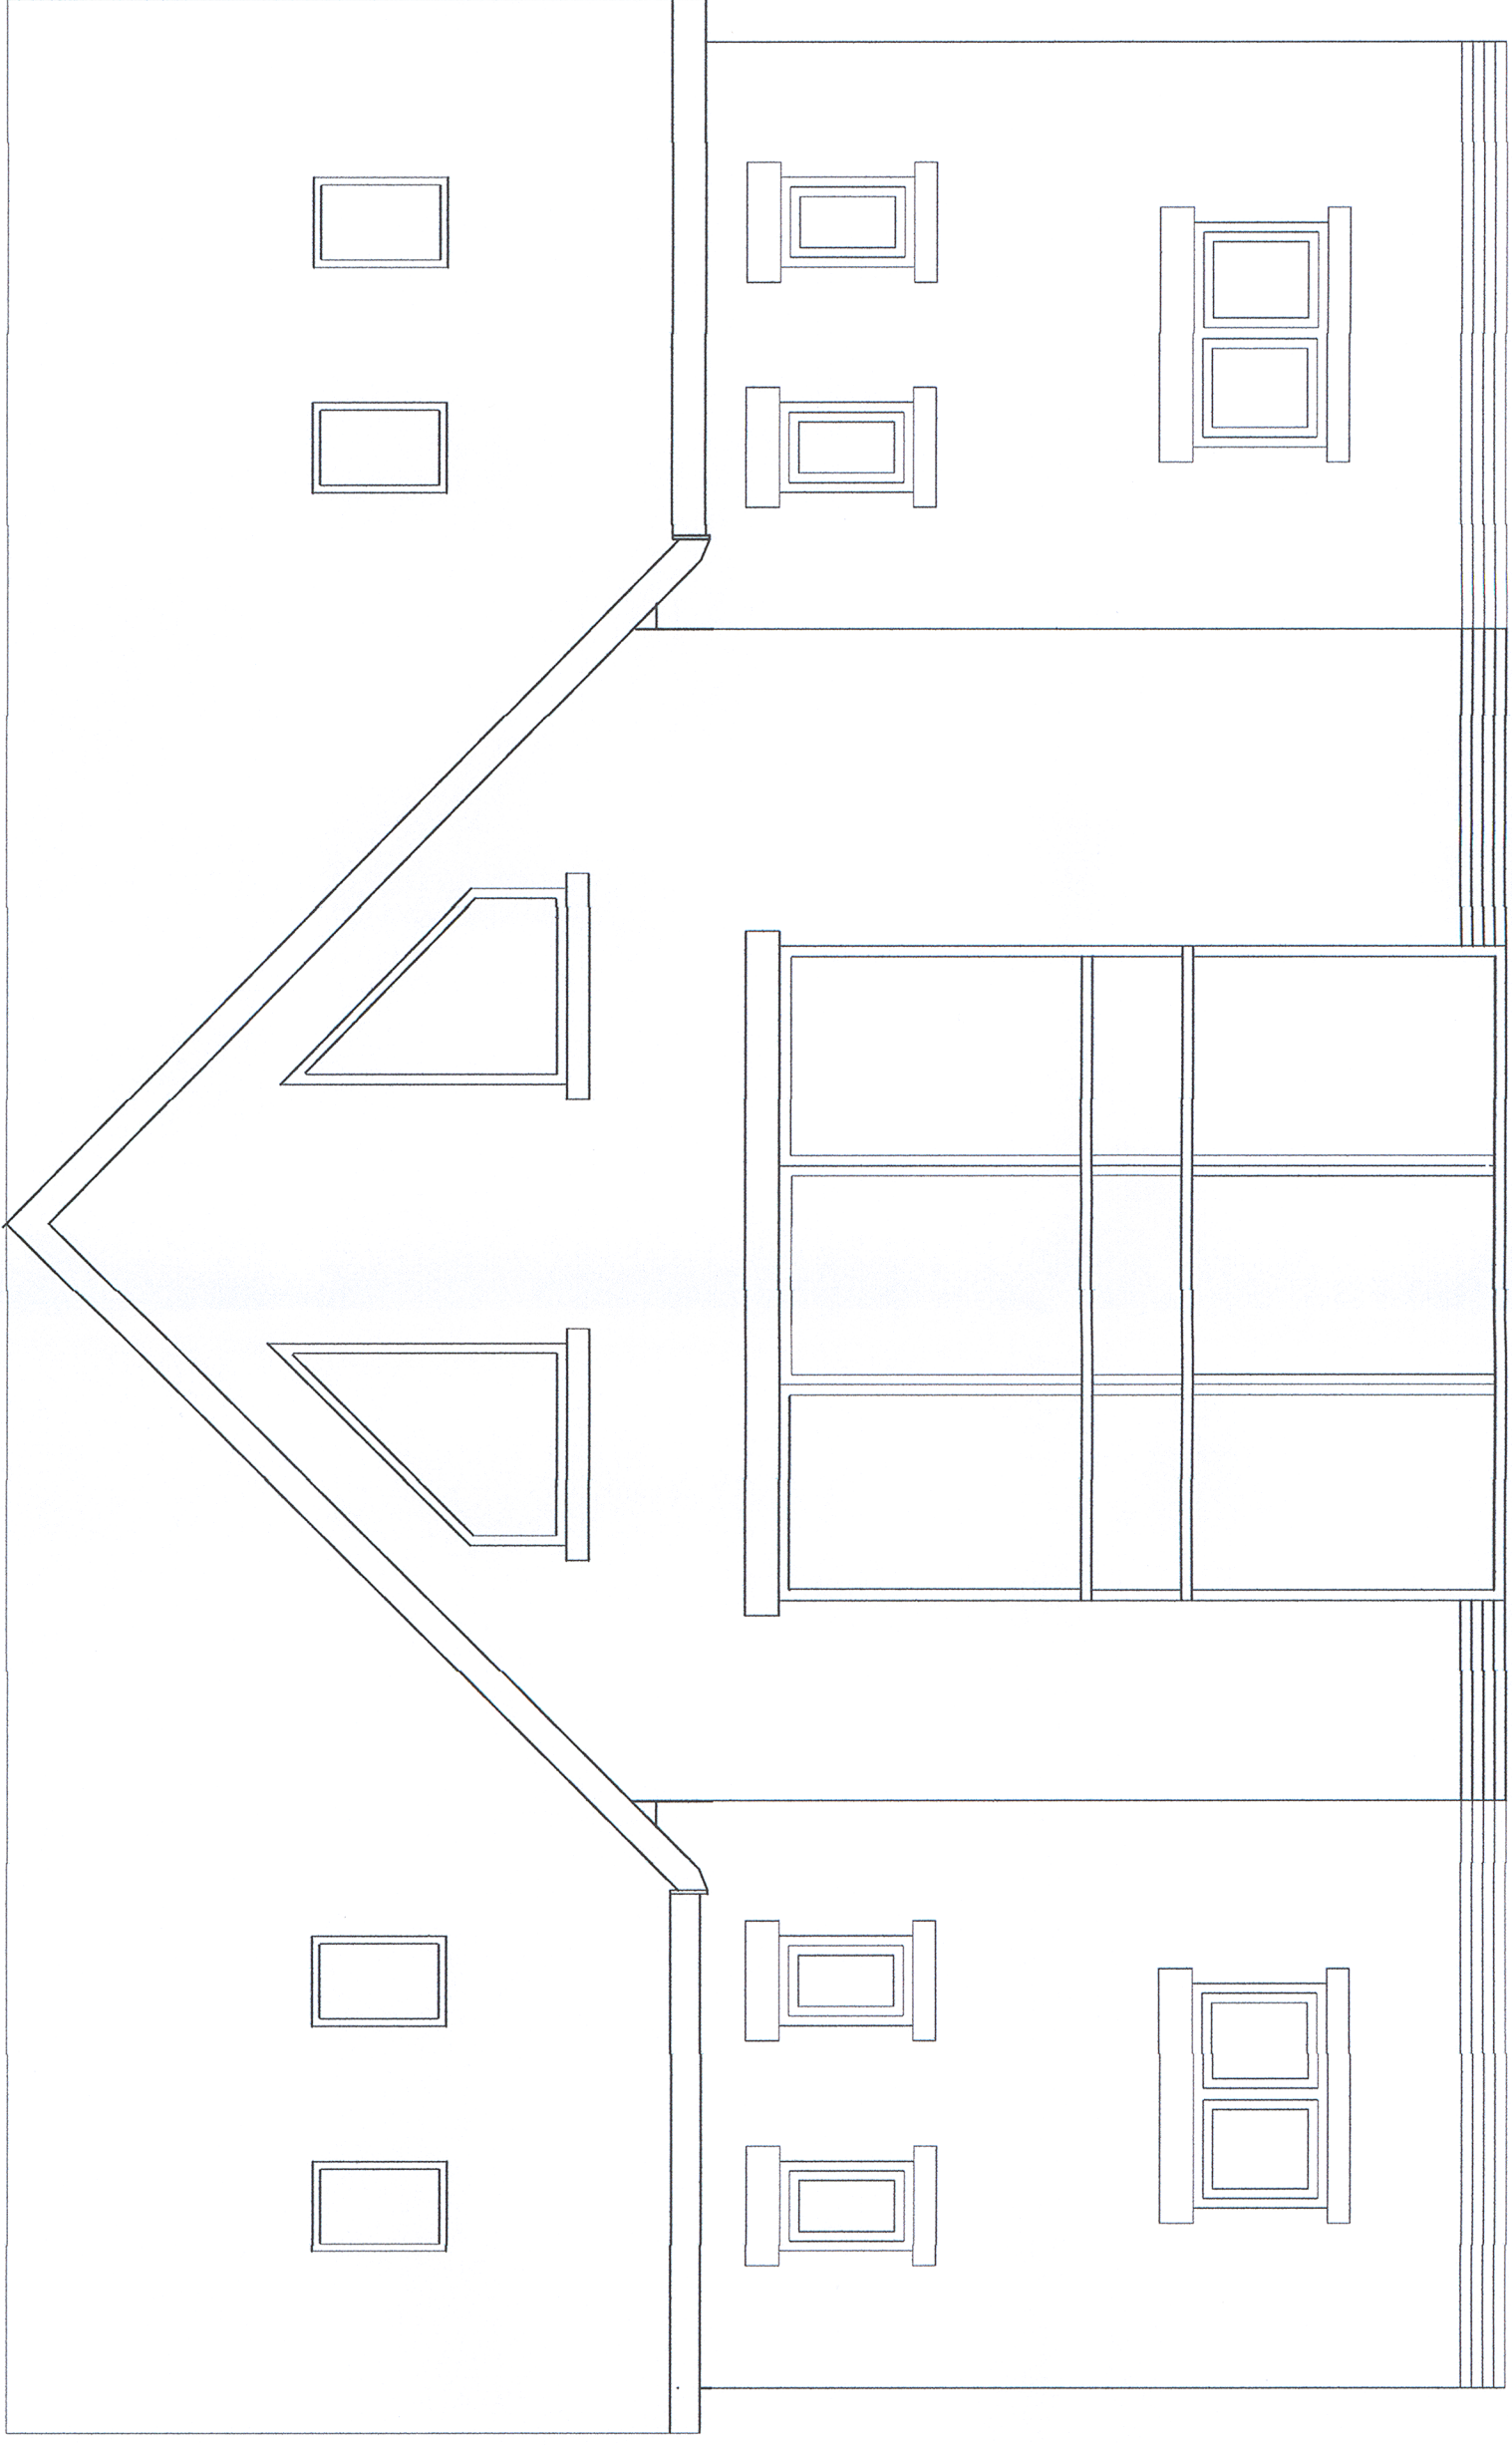

Rear Elevation
Scale 1:50

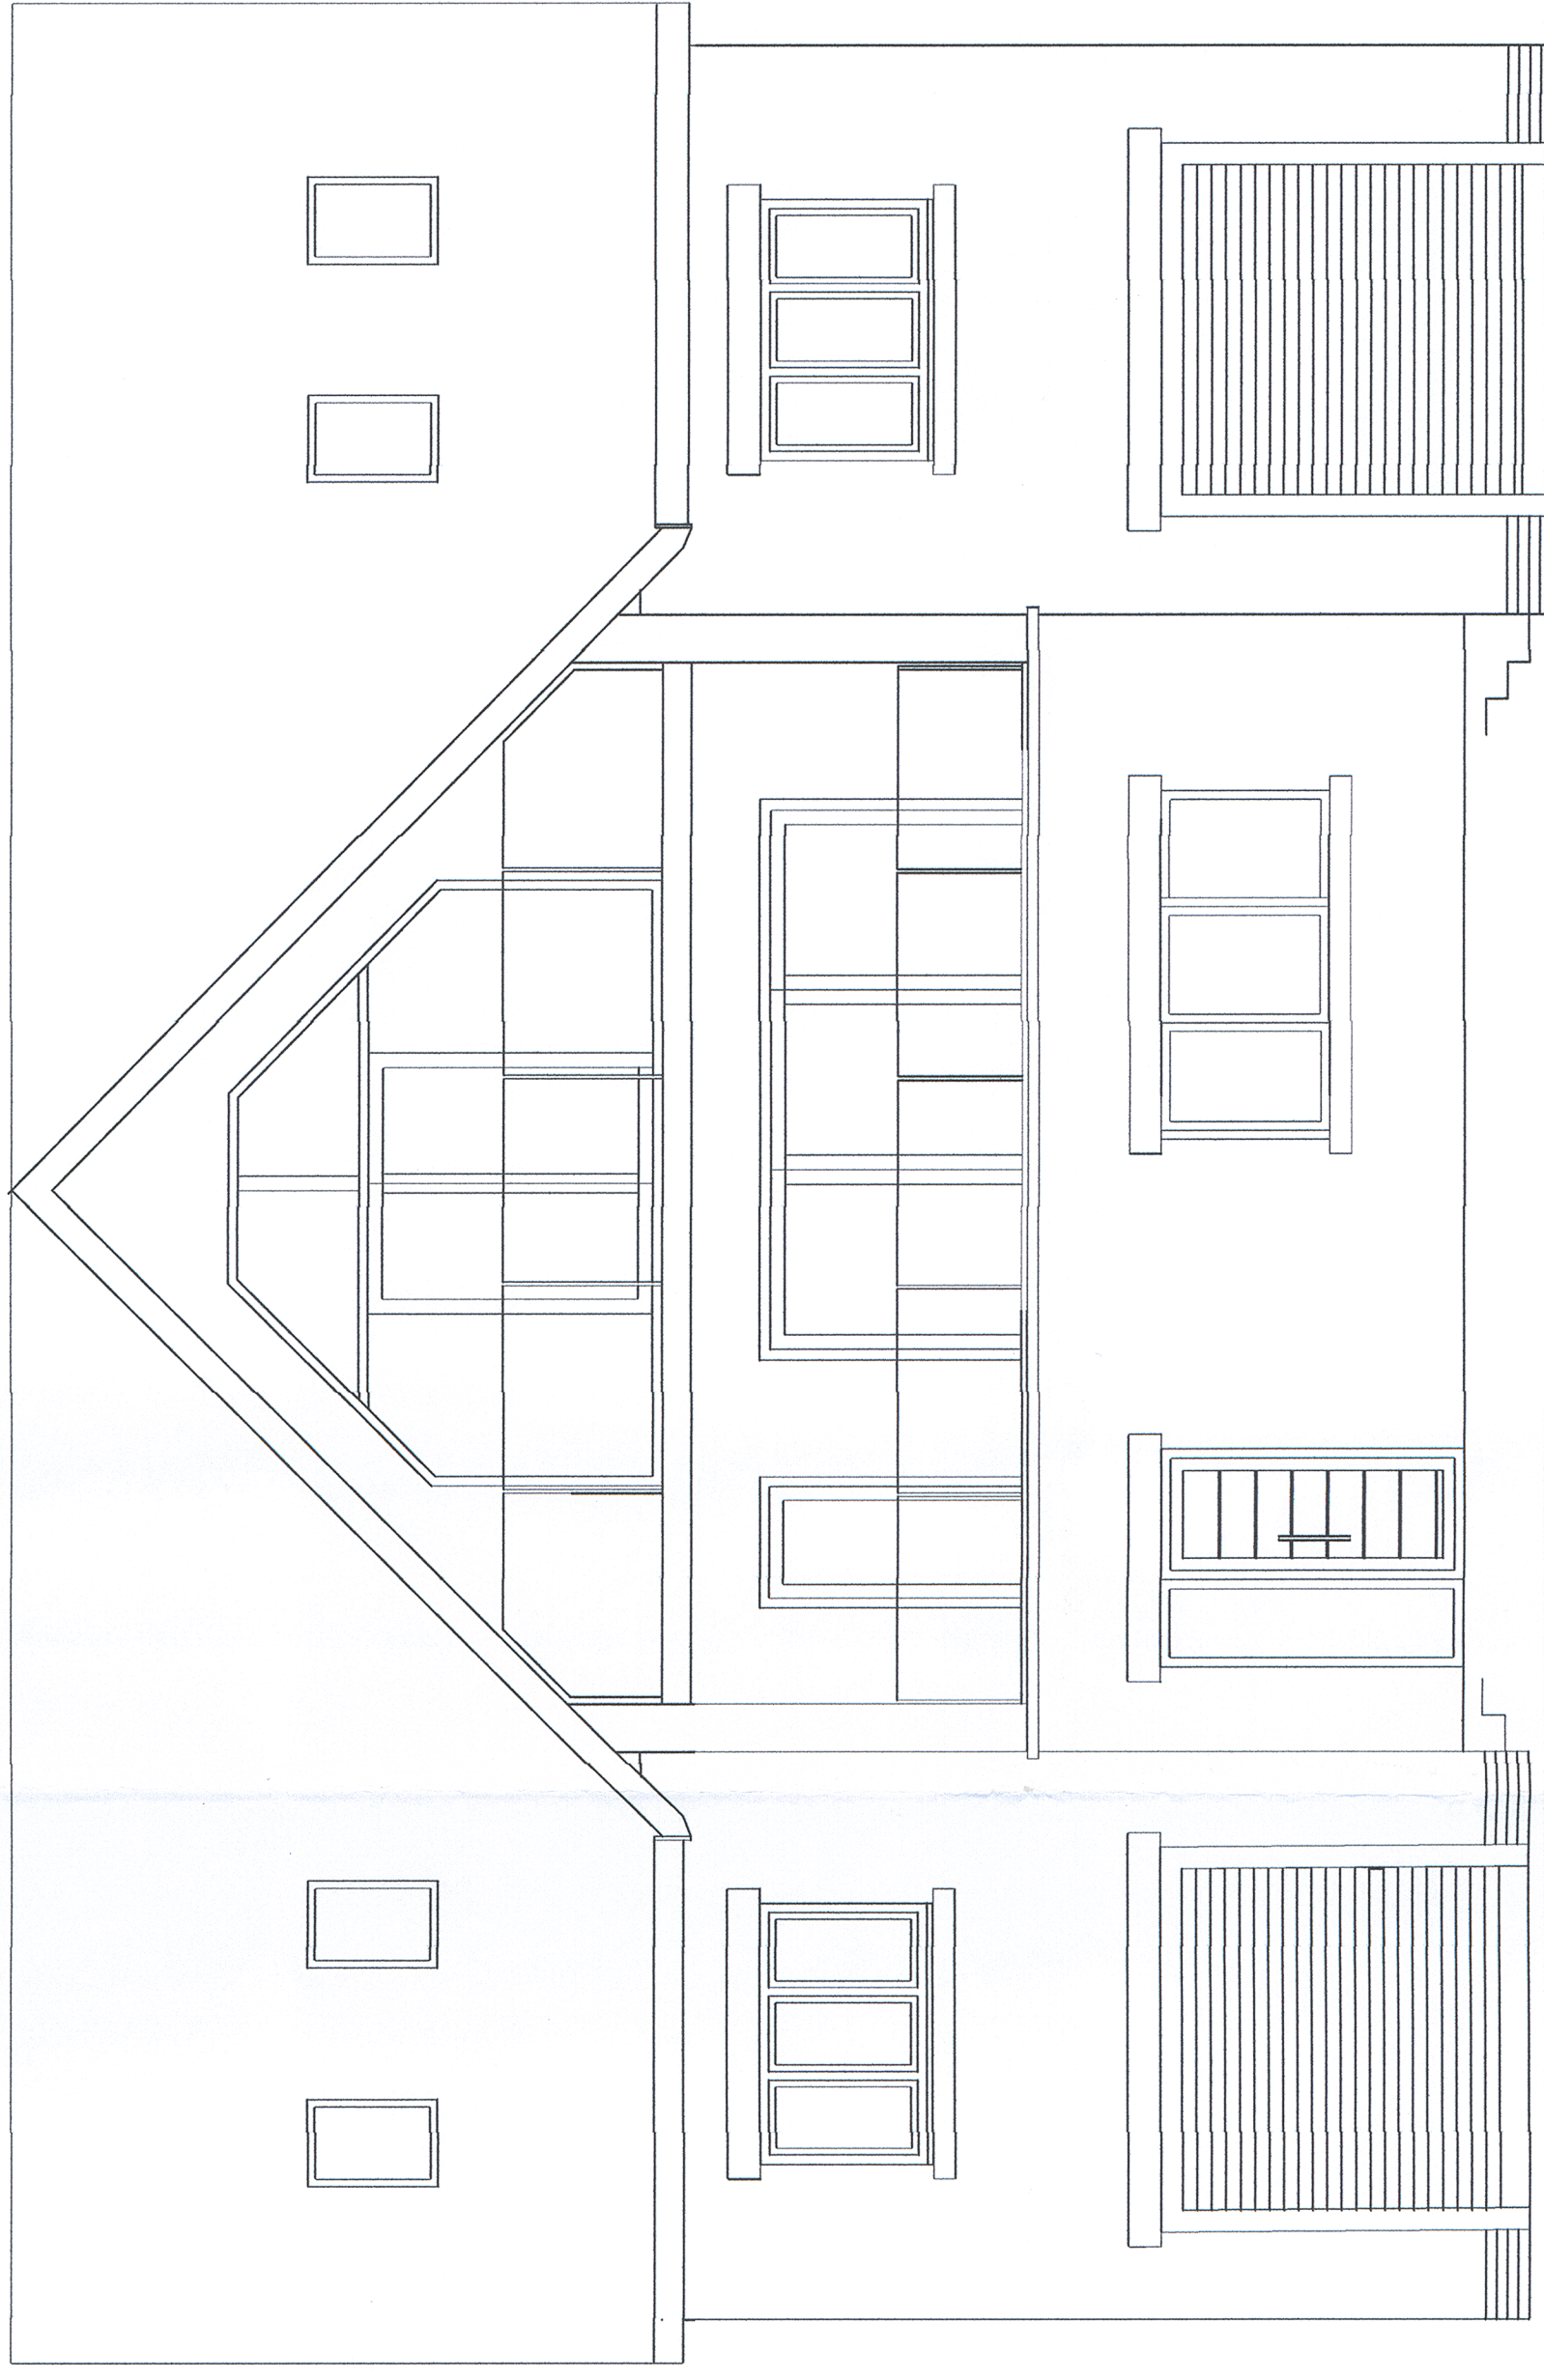

Front Elevation
Scale 1:50

Plot 22

Client	Mr K. O'Mahony
Project	Proposed Dwelling Plot 22 Forest Lodge Lane Port Talbot
Date	16.07.18
Drawing No	001
Scale	As shown @ A1