


NOTES

1. All dimensions in millimetres unless otherwise stated.

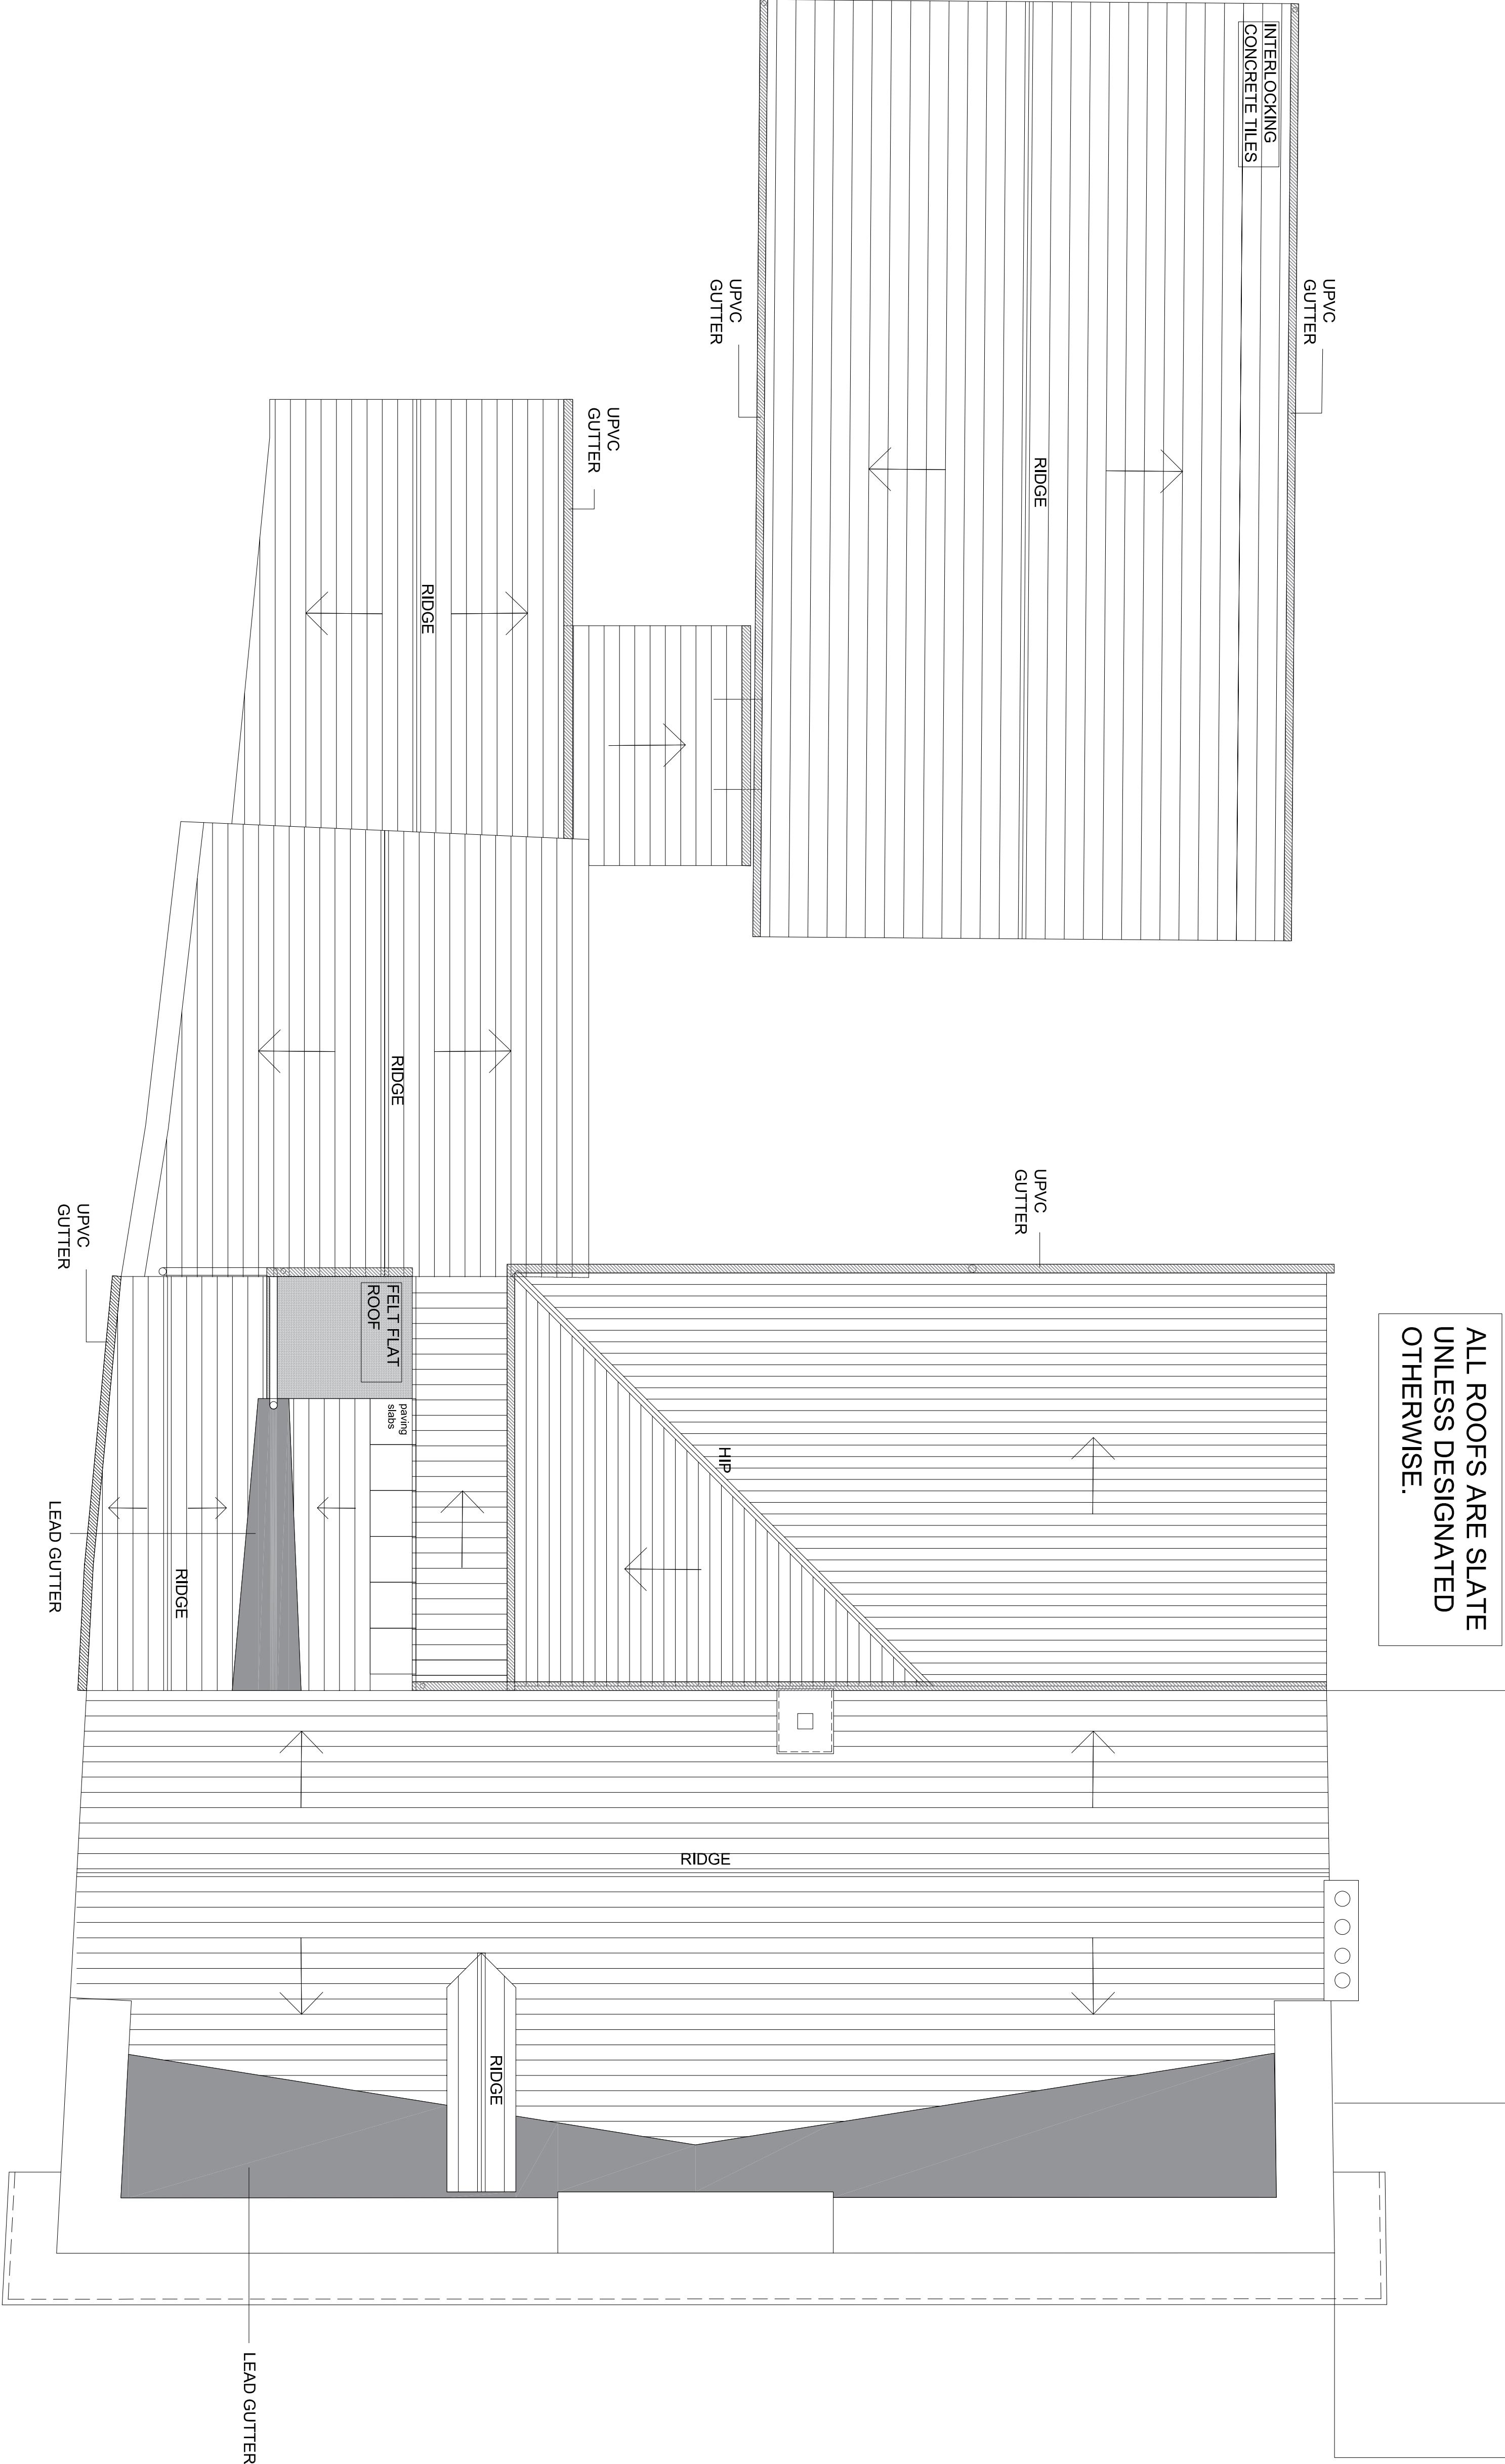

**Neath Port Talbot**
Castell-nedd Port Talbot
County Borough Council Cynhorwr Swyddfa Sir

Making a difference
Gwahanlaeth er gwell

PROPERTY & REGENERATION
Gareth Nutt B.Sc(Hons), M.Sc., DMS, FRICS
CORPORATE DIRECTOR OF ENVIRONMENT
THE QUAYS, BRUNEL WAY
BAGLAN ENERGY PARK SA11 2GG
www.npt.gov.uk

Project
8 WIND STREET
NEATH

Drawing Title
EXISTING ROOF PLAN

File No.	Property Ref. No.			
Drawn	WGH	Checked		Approved
Date	MAY 2019	Date		Date
Scales	1:50			

Drawing No.
A1103 - 02

Rev	Details	Dr	Ch	Apr	Date

Project

Dwg. No.

Rev.