

This drawing is the property of GWP Architecture. Copyright is reserved by them and the drawing is issued on the condition that it is not copied, reproduced, retained, or disclosed to any unauthorised person, either wholly or in part, without the consent in writing of GWP Architecture.

All drawings and specifications should be read in conjunction with the project health and safety plan, any possible conflicts should be presented to the Planning Coordinator.

All work to be carried out in accordance with current Building Regulations.


Contractors must verify all dimensions at the job before commencing any work or making shop drawings.

Written dimensions should be taken.

Do not scale off drawing.

Do not take digital dimensions from this drawing.

Any discrepancies to be reported to the Architect.

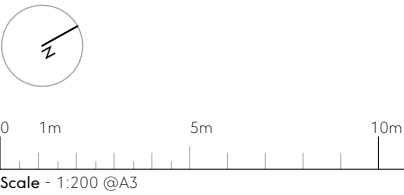

**Note**  
Floor plan taken from James & Nicholas (drawing reference):  
**Job No 12:15 - Drawing No A01**  
Plaza Cinema, Port Talbot -  
Existing Ground Floor Plan.  
1st & 2nd Stage Area.

|     |          |                                              |    |    |
|-----|----------|----------------------------------------------|----|----|
| P03 | 28.05.19 | update as per planning consultant's comments | CT | RT |
| P02 | 24.05.19 | existing                                     | CT | RT |
| P01 | 17.05.19 | First Issue                                  | CT | RT |
| Rev | Date     | Comment                                      | Dr | Ch |



CHARTERED ARCHITECTS  
INTERIOR DESIGNERS  
SPACE PLANNERS  
PROJECT MANAGERS  
LANDSCAPE ARCHITECTS

15th Brunel House 2 Ffrizon Road Cardiff CF24 0EB  
+44(0)2921 303 322 [H](tel:+44(0)2921303322) [H](mailto:architecture@gwp-arch.com) [H](mailto:architecture@gwp-arch.com) [www.gwp-arch.com](http://www.gwp-arch.com)

GWP Job Reference PPT

Job Title Plaza Port Talbot

Client

Neath Port Talbot County  
Borough Council

Existing Ground Floor Plan


Name PPT-GWP-01-GF-DR-A-(PA)-0010

Scale 1:200@A3 Revision 03


Drawn/Checked CT/RT First Issue 17.05.2019

Drawing Status S - Work In Progress


BIMcloud: BIMServer-HP - BIMcloud Basic for ARCHICAD 22/(185)1902-GWP-01-XX-W3-A-18-PortTalbot-P01

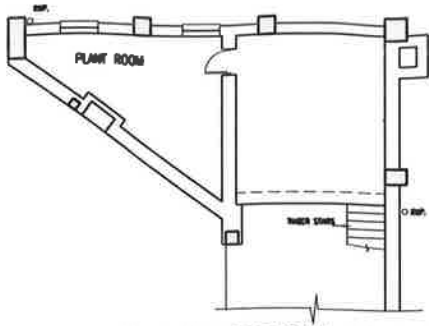


PLANT ROOM (EXISTING FIRST FLOOR)  
Scale 1:200

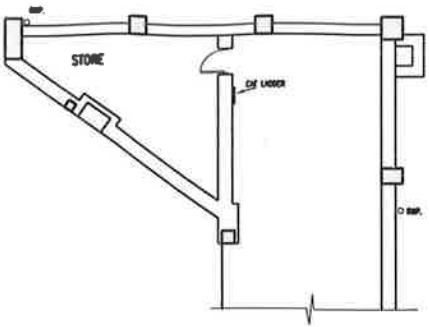


STORE (EXISTING SECOND FLOOR)  
Scale 1:200

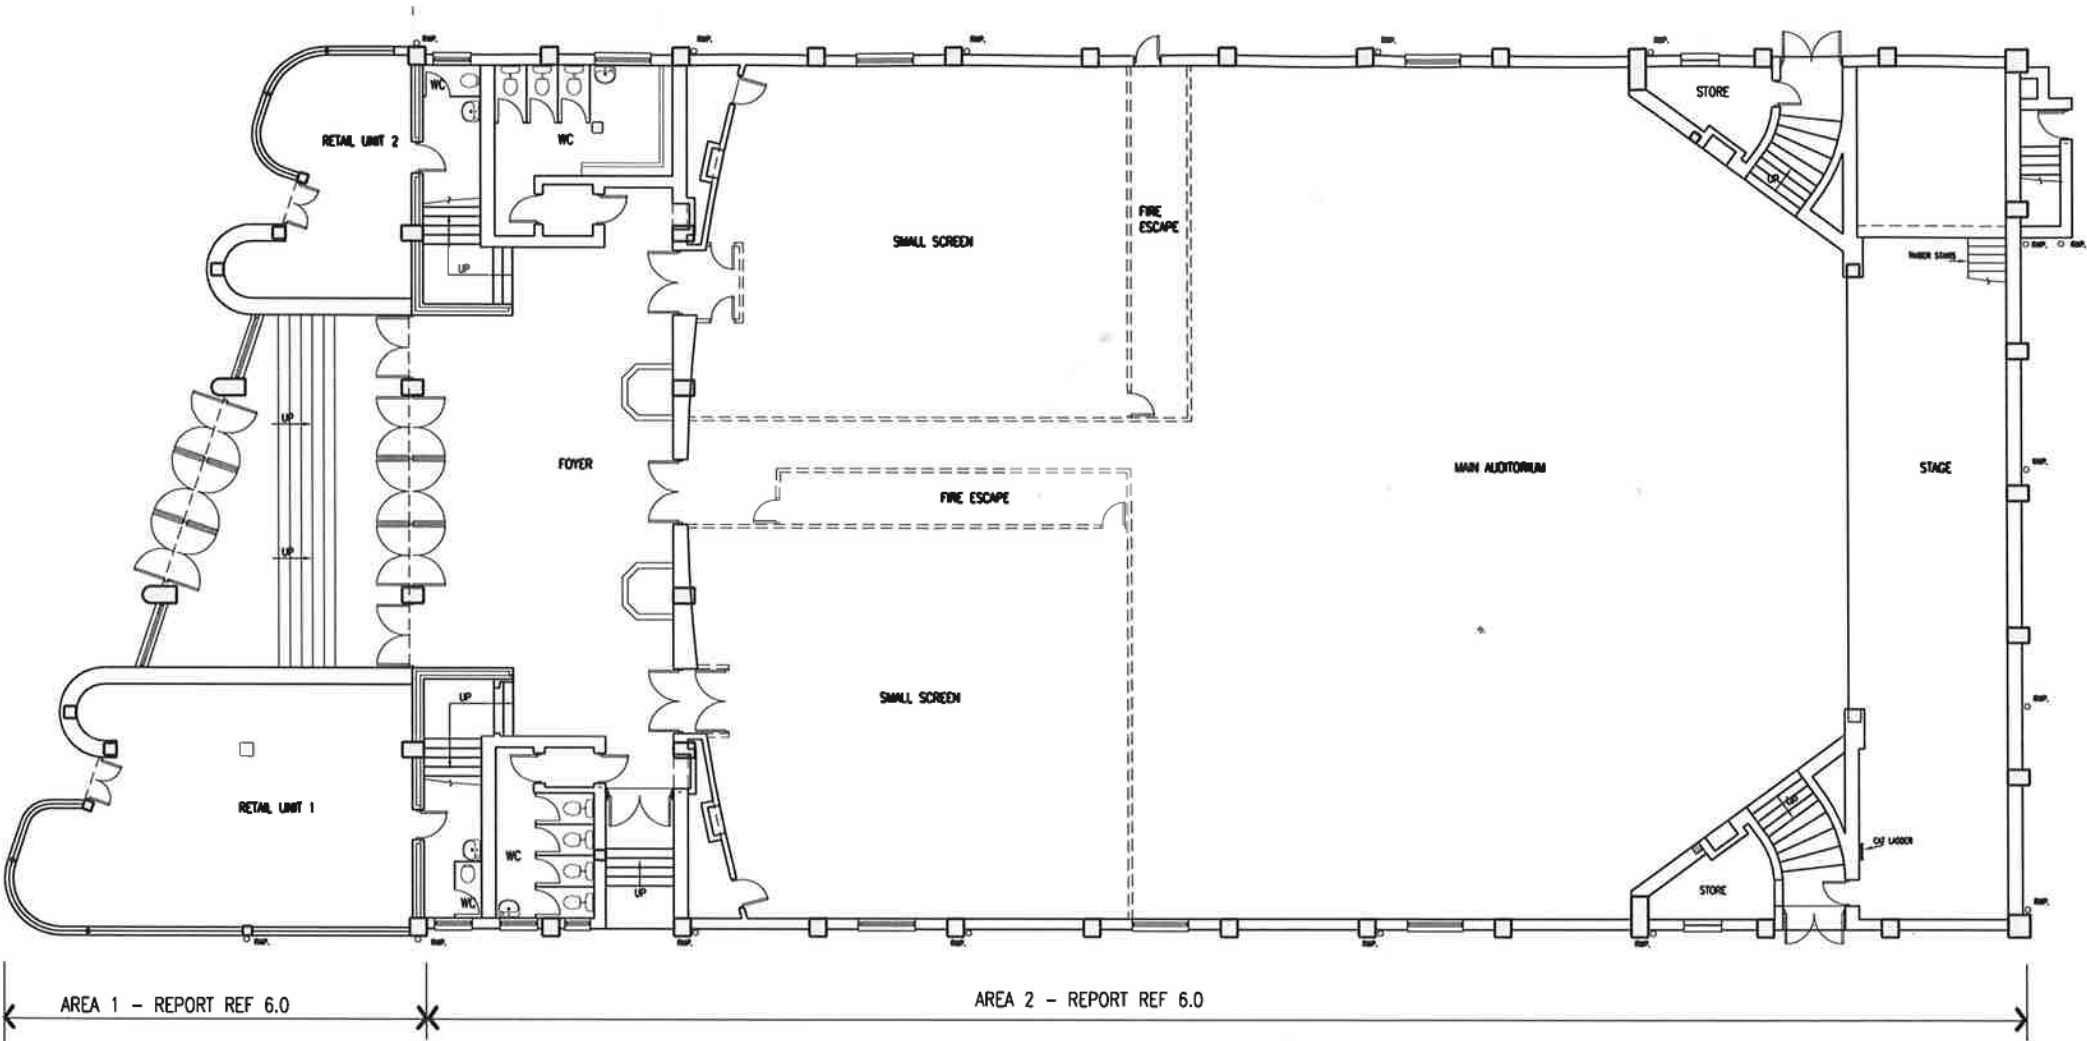

EXISTING GROUND FLOOR PLAN  
Scale 1:200

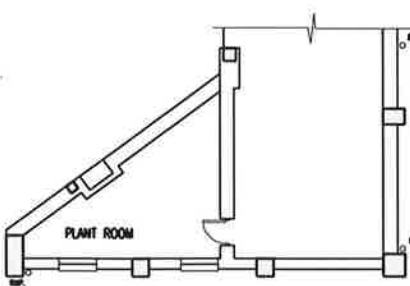

PLANT ROOM (EXISTING FIRST FLOOR)  
Scale 1:200

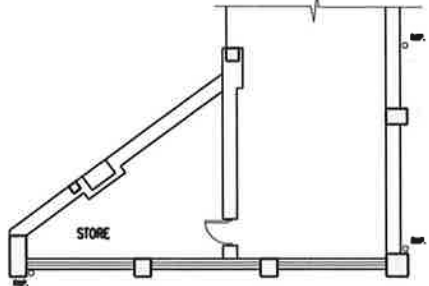

STORE (EXISTING SECOND FLOOR)  
Scale 1:200