


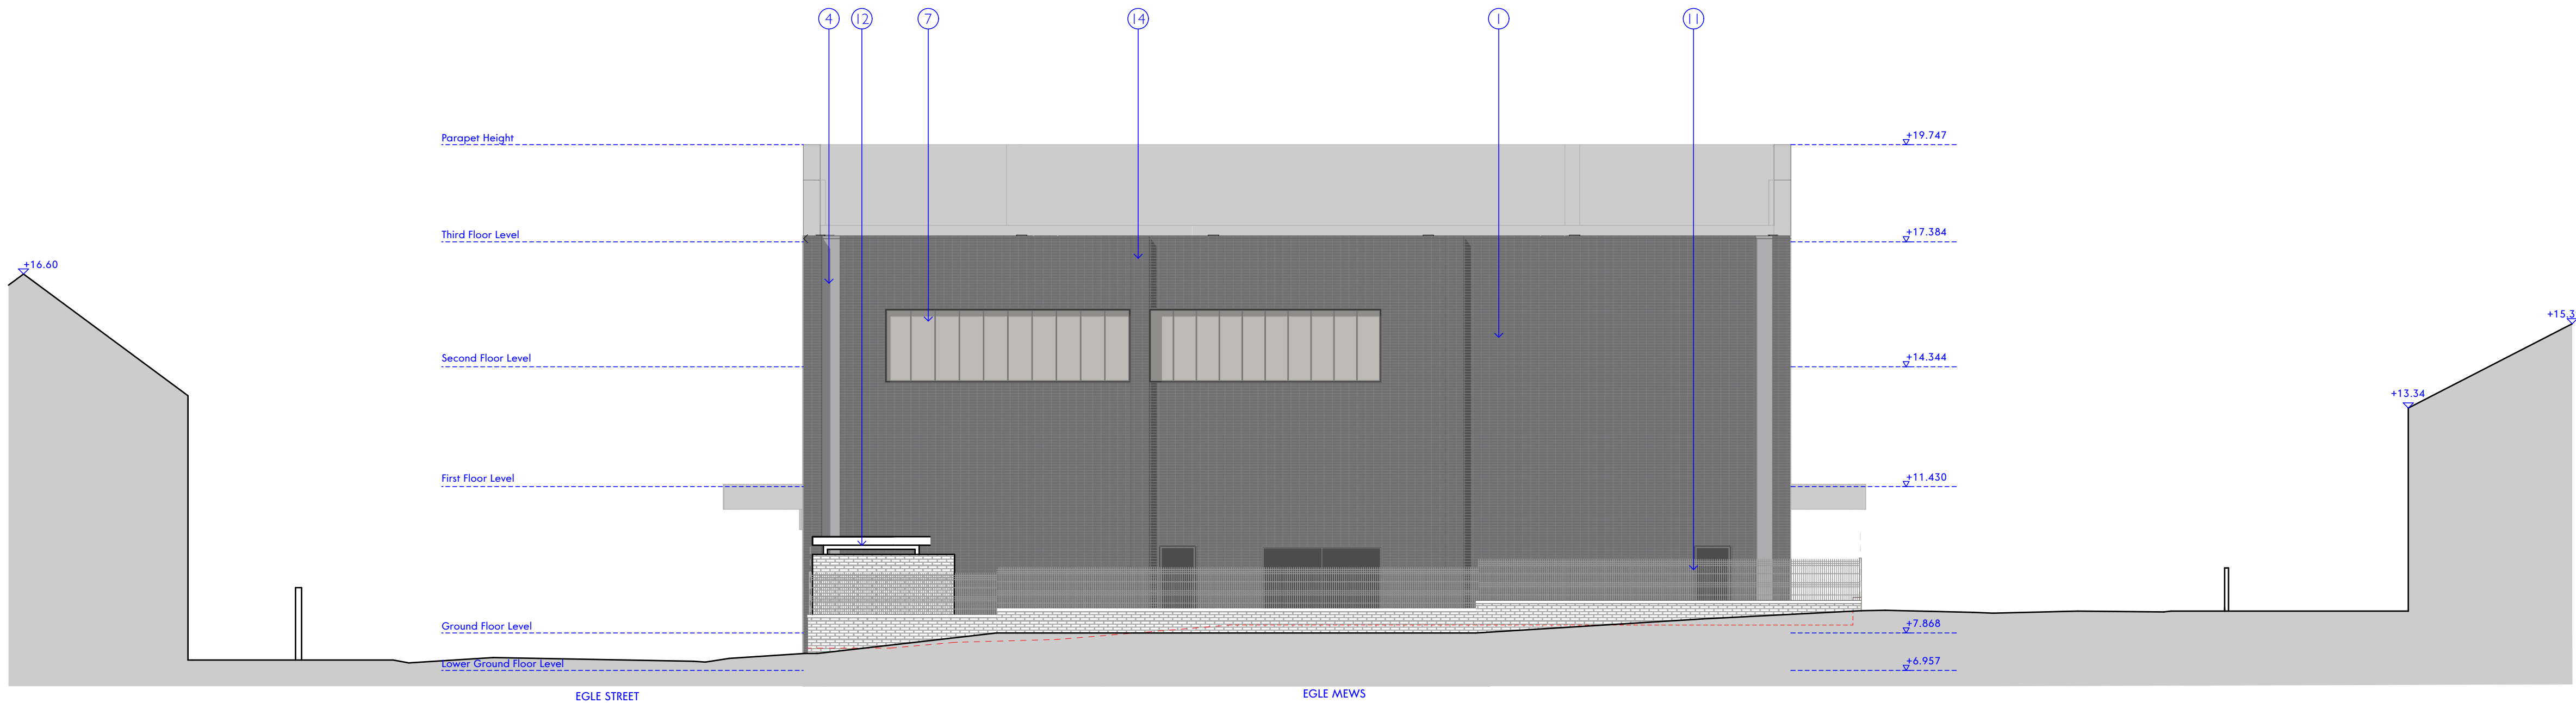


Proposed East Elevation

GENERAL MATERIALS KEY

1. slate grey/blue bricks stack bond with slate grey/blue-coloured mortar
2. slate grey/blue bricks doublesoldier course with slate grey/blue-coloured mortar
3. vertical louvre system
4. powder coated aluminium
5. propriety self coloured grey render
6. feature brick detail
7. polycarbonate system glazing
8. louvred screen with integral doors
9. louvred rooftop plant screening
10. spandrel panels
11. security fence on brick wall
12. bin store
13. existing faience tiles
14. brickwork ribs
15. existing faience tiles in Eau de Nil colour
16. existing elements to be retained
17. metal railing 1100mm high
18. re-rendering of existing surface
19. louvre vents
20. flood resistant door




Proposed North Elevation

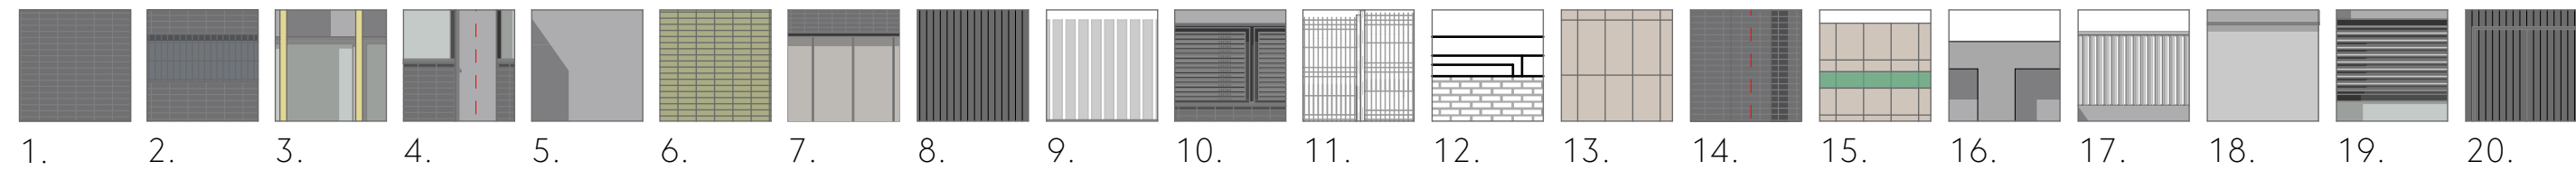

This drawing is the property of GWP Architects. Copyright is reserved by them and the drawing is issued on the condition that it is not copied, reproduced, retained, or disclosed to any third person, either wholly or in part, without the consent in writing of GWP Architects. All drawings and specifications should be read in conjunction with the project health and safety plan and any other documents that may be presented to the Planning Consultant. All work to be carried out in accordance with current Building Regulations. Contractors must verify all dimensions at the job before commencing any work or making shop drawings. Written dimensions should be taken. Do not scale off drawing. Do not take digital dimensions from this drawing. Any discrepancies to be reported to the Architect.

0 1m 5m
Scale = 1:100 @A1

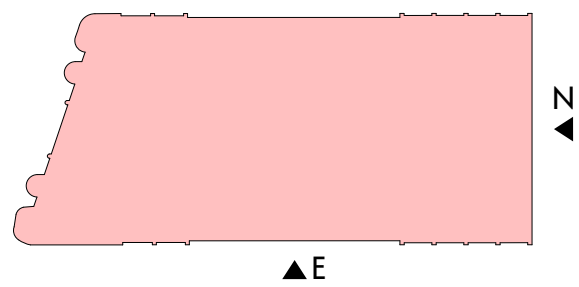

P09	19.07.19	updated external works as per drawing (PAJ0029)	CT	RT
P08	18.07.19	rain water pipes shown on drawings	CT	RT
P07	02.07.19	updates in line with SE drawings	DT	RT
P06	27.06.19	materials updated	DT	RT
P05	21.06.19	metal railing added; louvres rooftop screening moved to the edge	DT	RT
P04	28.05.19	update as per planning consultant's comments	CT	RT
Rev	Date	Comment	Dr	Ch

GWP Ref	PPT
Job Title	Plaza Port Talbot
Client	Neath Port Talbot County Borough Council

Proposed North & East Elevations			
Name	PPT-GWP-01-XX-DR-A-(PA)-0035	Revision	09
Scale	1:100@A1	First Issue	17.05.2019
Drawn/Checked	DT / RT	Drawing Status	S - Work In Progress



CHARTERED ARCHITECTS
INTERIOR DESIGNERS
SPACE PLANNERS
PROJECT MANAGERS
LANDSCAPE ARCHITECTS

15th Brunel House 2 Fraction Road Cardiff CF24 0EB
+44(0)2921 503 322 | info@gwp-arch.com | www.gwp-arch.com