

This drawing is the property of GWP Architecture. Copyright is reserved by them and the drawing is issued on the condition that it is not copied, reproduced, retained, or disclosed to any unauthorised person, either wholly or in part, without the consent in writing of GWP Architecture.

All drawings and specifications should be read in conjunction with the project health and safety plan, any possible conflicts should be presented to the Planning Coordinator.

All work to be carried out in accordance with current Building Regulations.


Contractors must verify all dimensions at the job before commencing any work or making shop drawings.

Written dimensions should be taken.

Do not scale off drawing.

Do not take digital dimensions from this drawing.


Any discrepancies to be reported to the Architect.

 


Note
Section taken from James & Nicholas
(drawing reference):
Job No 12:15 - Drawing No A05
Plaza Cinema, Port Talbot - Existing Building
Elevations.

KEY

 Element to be demolished

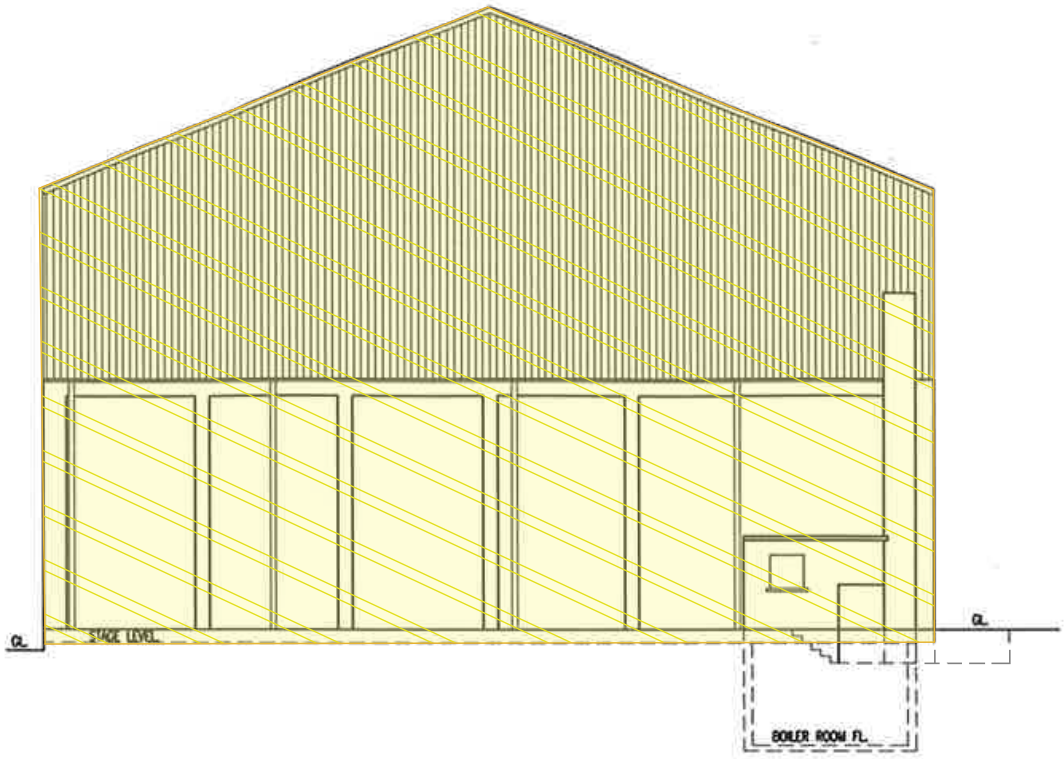

EXISTING NORTH ELEVATION
Scale 1:200

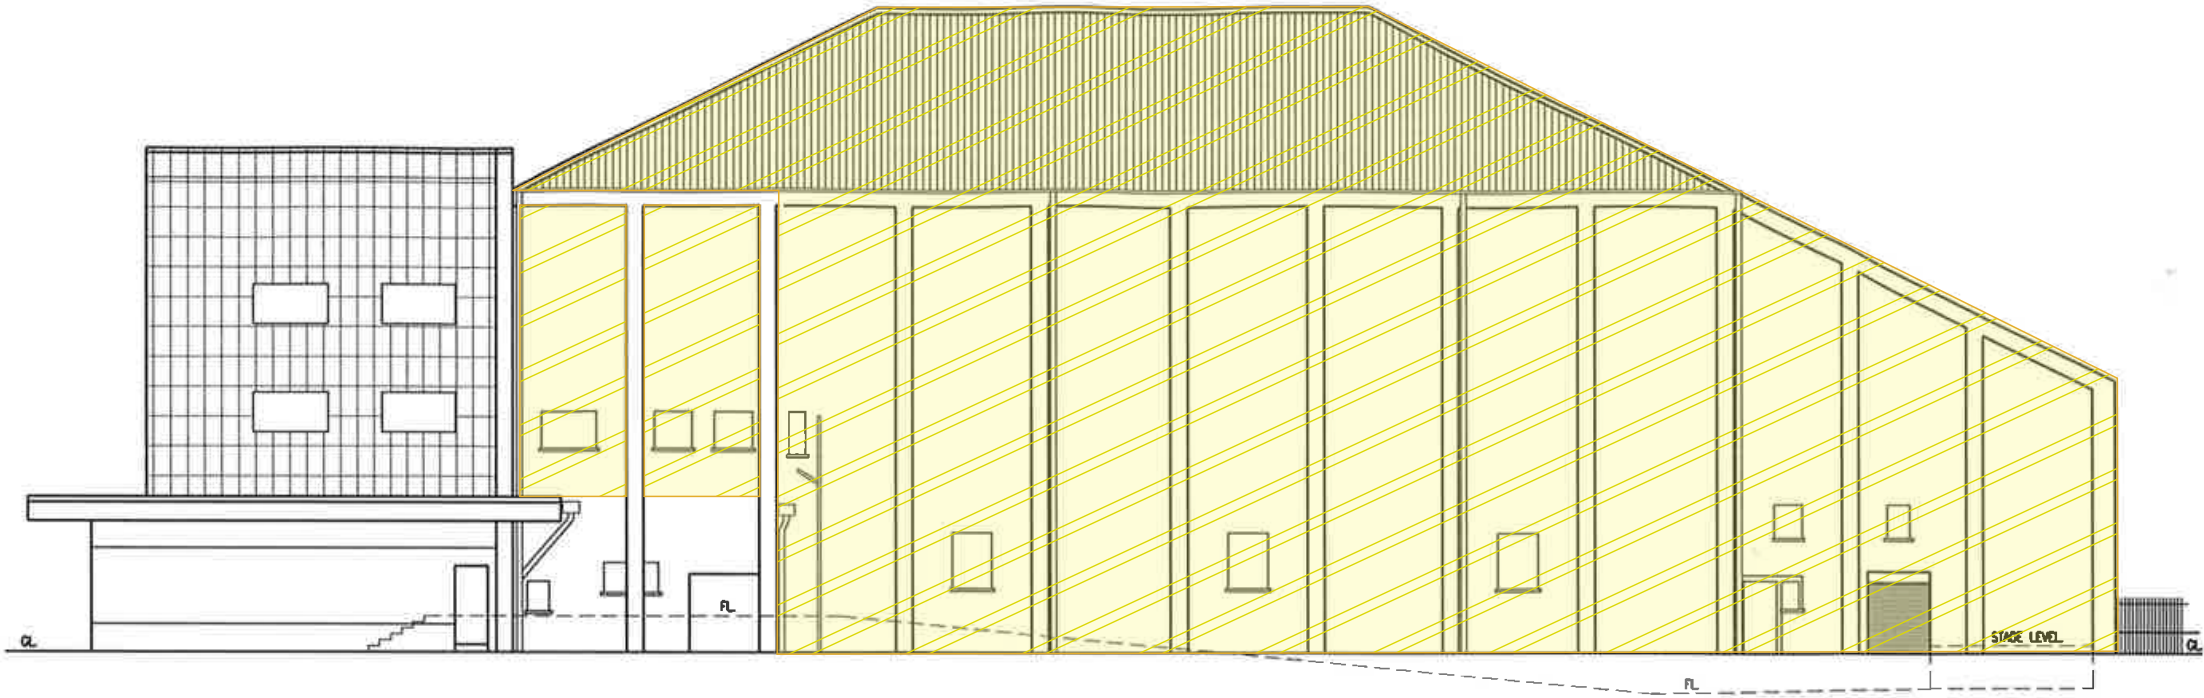

EXISTING EAST ELEVATION
Scale 1:200

P01	27.06.19	First Issue	DT	RT
Rev	Date	Comment	Dr	Ch



CHARTERED ARCHITECTS
INTERIOR DESIGNERS
SPACE PLANNERS
PROJECT MANAGERS
LANDSCAPE ARCHITECTS

15th Brunel House 2 Ffrizon Road Cardiff CF24 0EB
+44(0)2921 303 322 (H) (R)Contact Fax (R)
architecture@gwp-arch.com | www.gwp-arch.com

GWP Job Reference PPT

Job Title Plaza Port Talbot

Client
Neath Port Talbot County
Borough Council

Demolition Elevations (North & East)

Name	PPT-GWP-01-XX-DR-A-(PA)-0025		
Scale	1:200@A3	Revision	01
Drawn/Checked	DT/RT	First Issue	27.06.2019
Drawing Status	S - Work In Progress		