


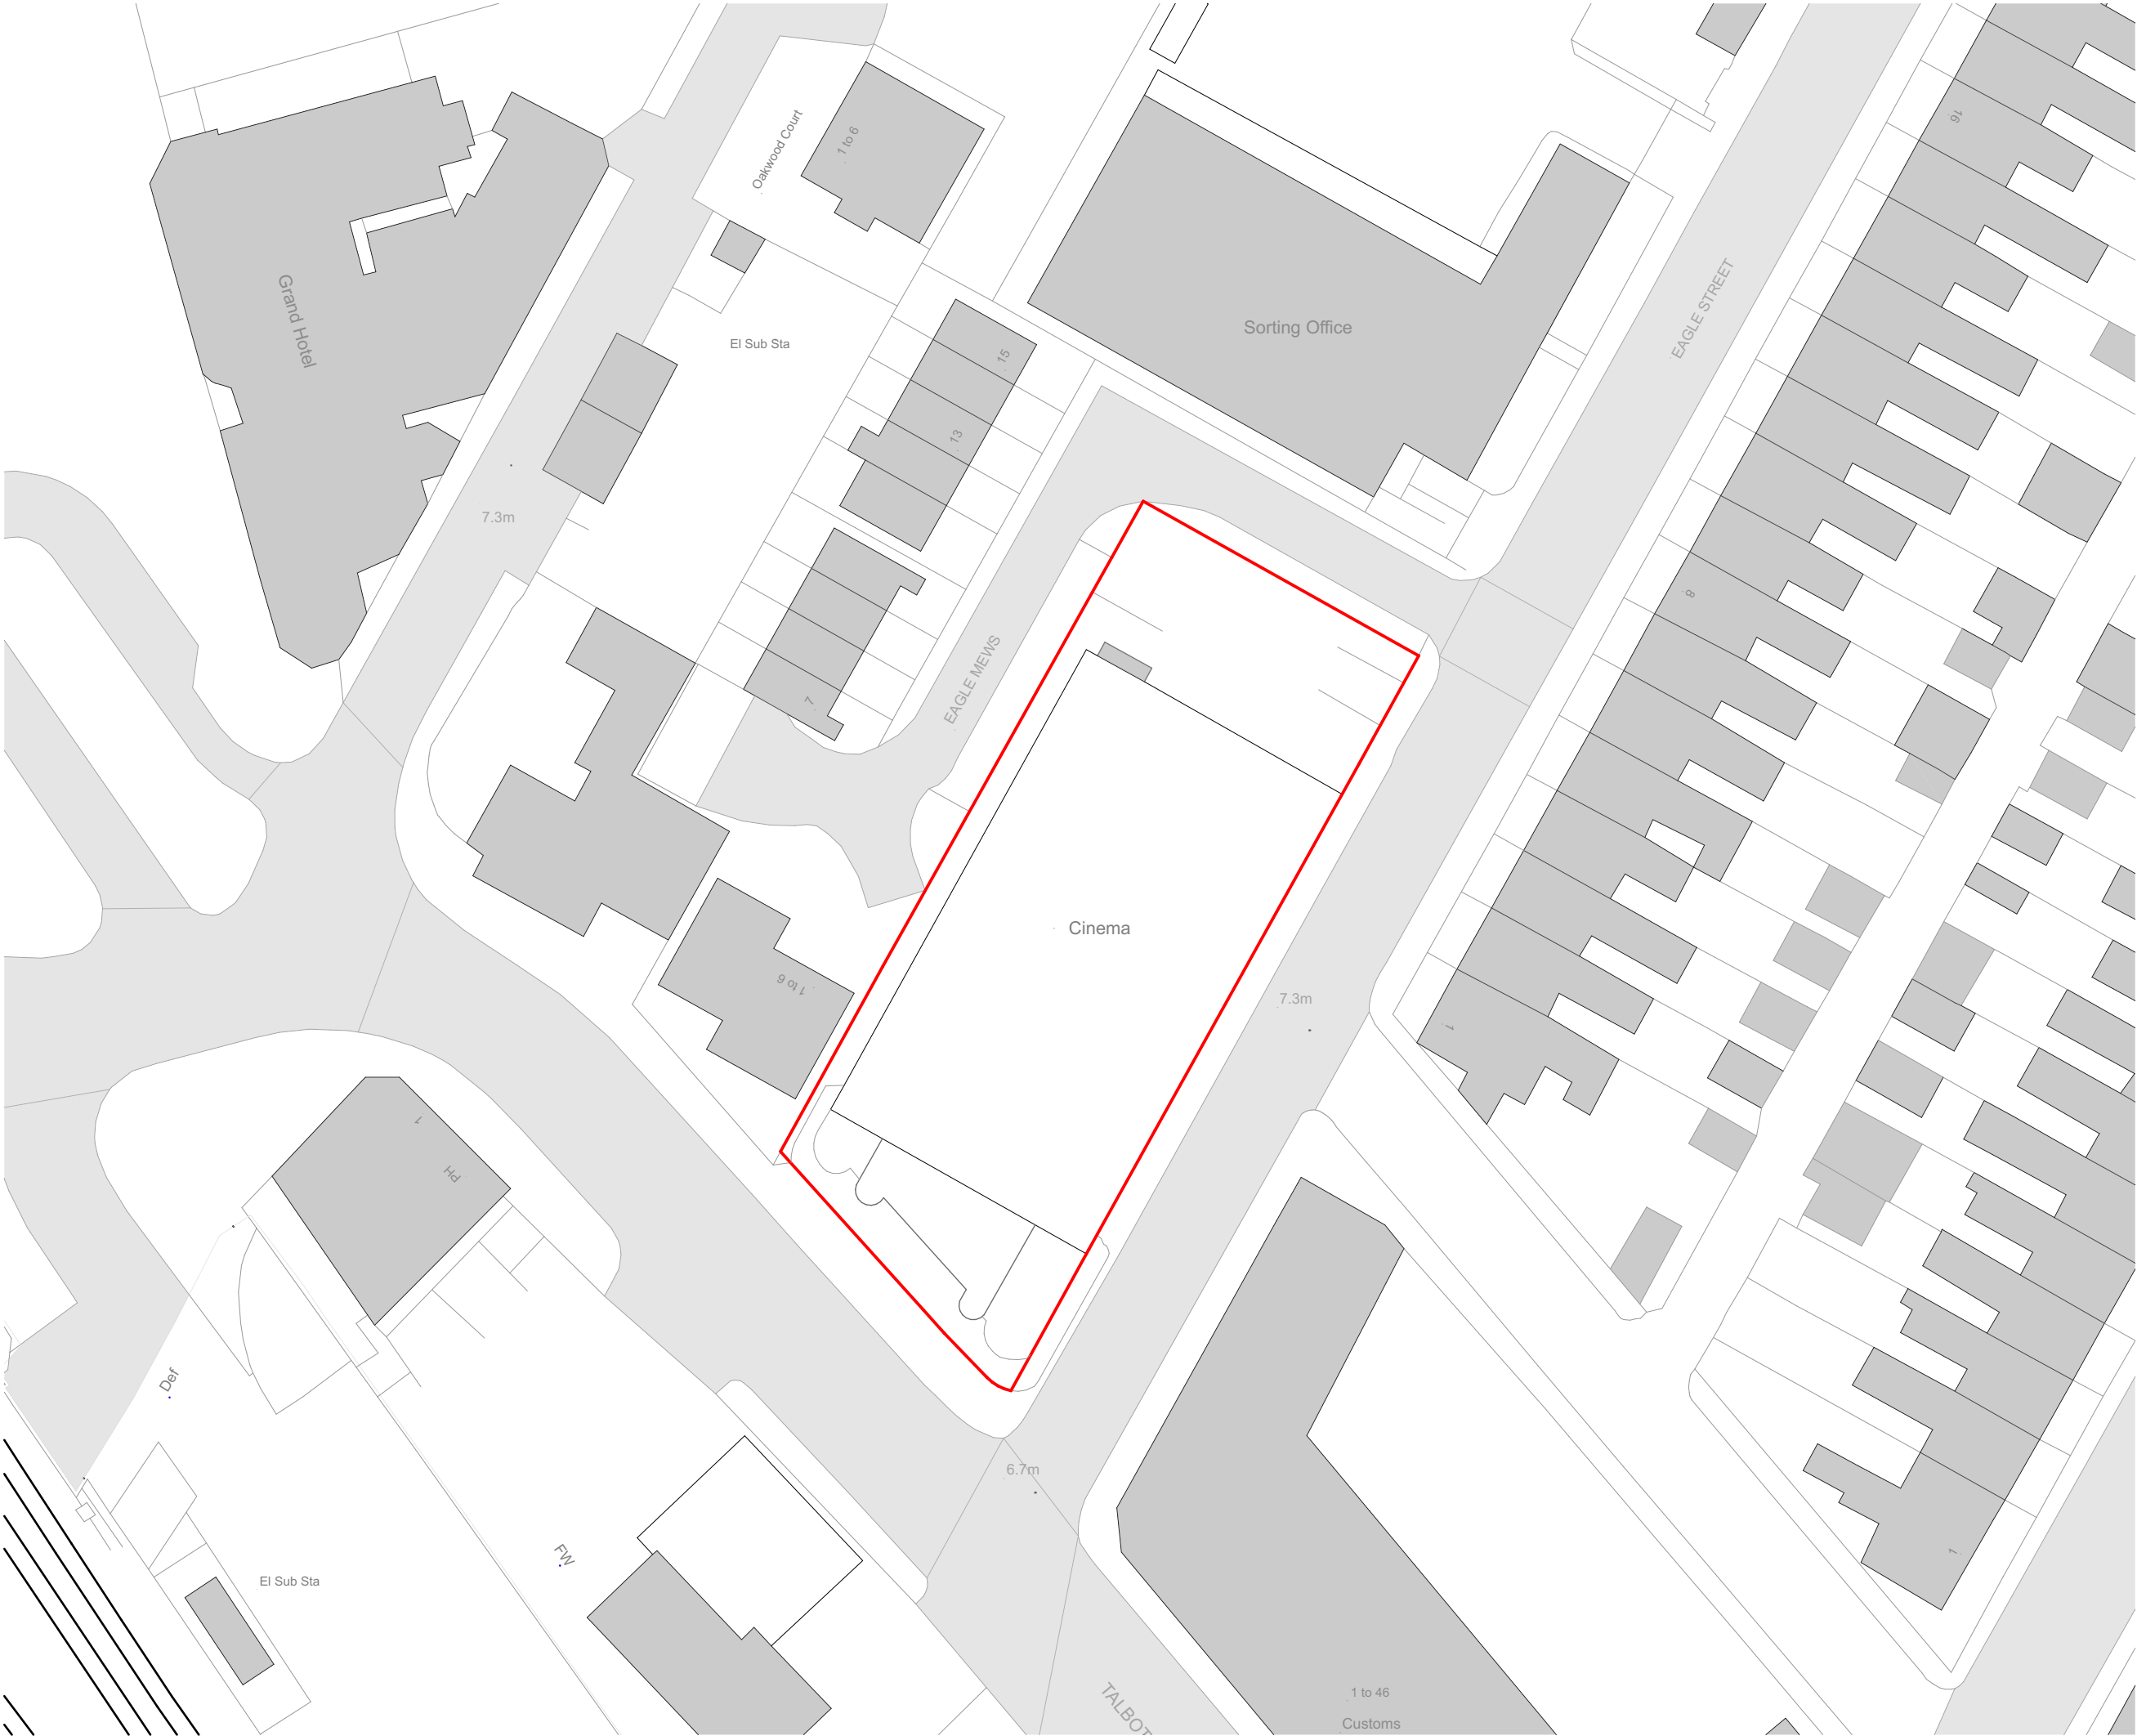

This drawing is the property of GWP Architecture. Copyright is reserved by them and the drawing is issued on the condition that it is not copied, reproduced, retained, or disclosed to any unauthorised person, either wholly or in part, without the consent in writing of GWP Architecture.

All drawings and specifications should be read in conjunction with the project health and safety plan, any possible conflicts should be presented to the Planning Coordinator.

All work to be carried out in accordance with current Building Regulations.

Contractors must verify all dimensions at the job before commencing any work or making shop drawings.

Written dimensions should be taken.

Do not scale off drawing.

Do not take digital dimensions from this drawing.

Any discrepancies to be reported to the Architect.



Application site boundary

P02	28.05.19	update as per planning consultant's comments	CT	RT
P01	17.05.19	First Issue	CT	RT
Rev	Date	Comment	Dr	Ch



CHARTERED ARCHITECTS
INTERIOR DESIGNERS
SPACE PLANNERS
PROJECT MANAGERS
LANDSCAPE ARCHITECTS

15th Brunel House 2 Ffrizon Road, Cardiff CF24 0EB
+44(0)2921 303 322 (H) #Contact Fax (R)
architecture@gwp-arch.com | www.gwp-arch.com

..... PPT
GWP Job Reference

Job Title Plaza Port Talbot

Client
Neath Port Talbot County Borough Council

Existing Site Plan

Name PPT-GWP-01-00-DR-A-(PA)-0002			
Scale	1:500@A3	Revision	02
Drawn/Checked	CT/RT	First Issue	17.05.2019
Drawing Status	S - Work In Progress		