


Superseded

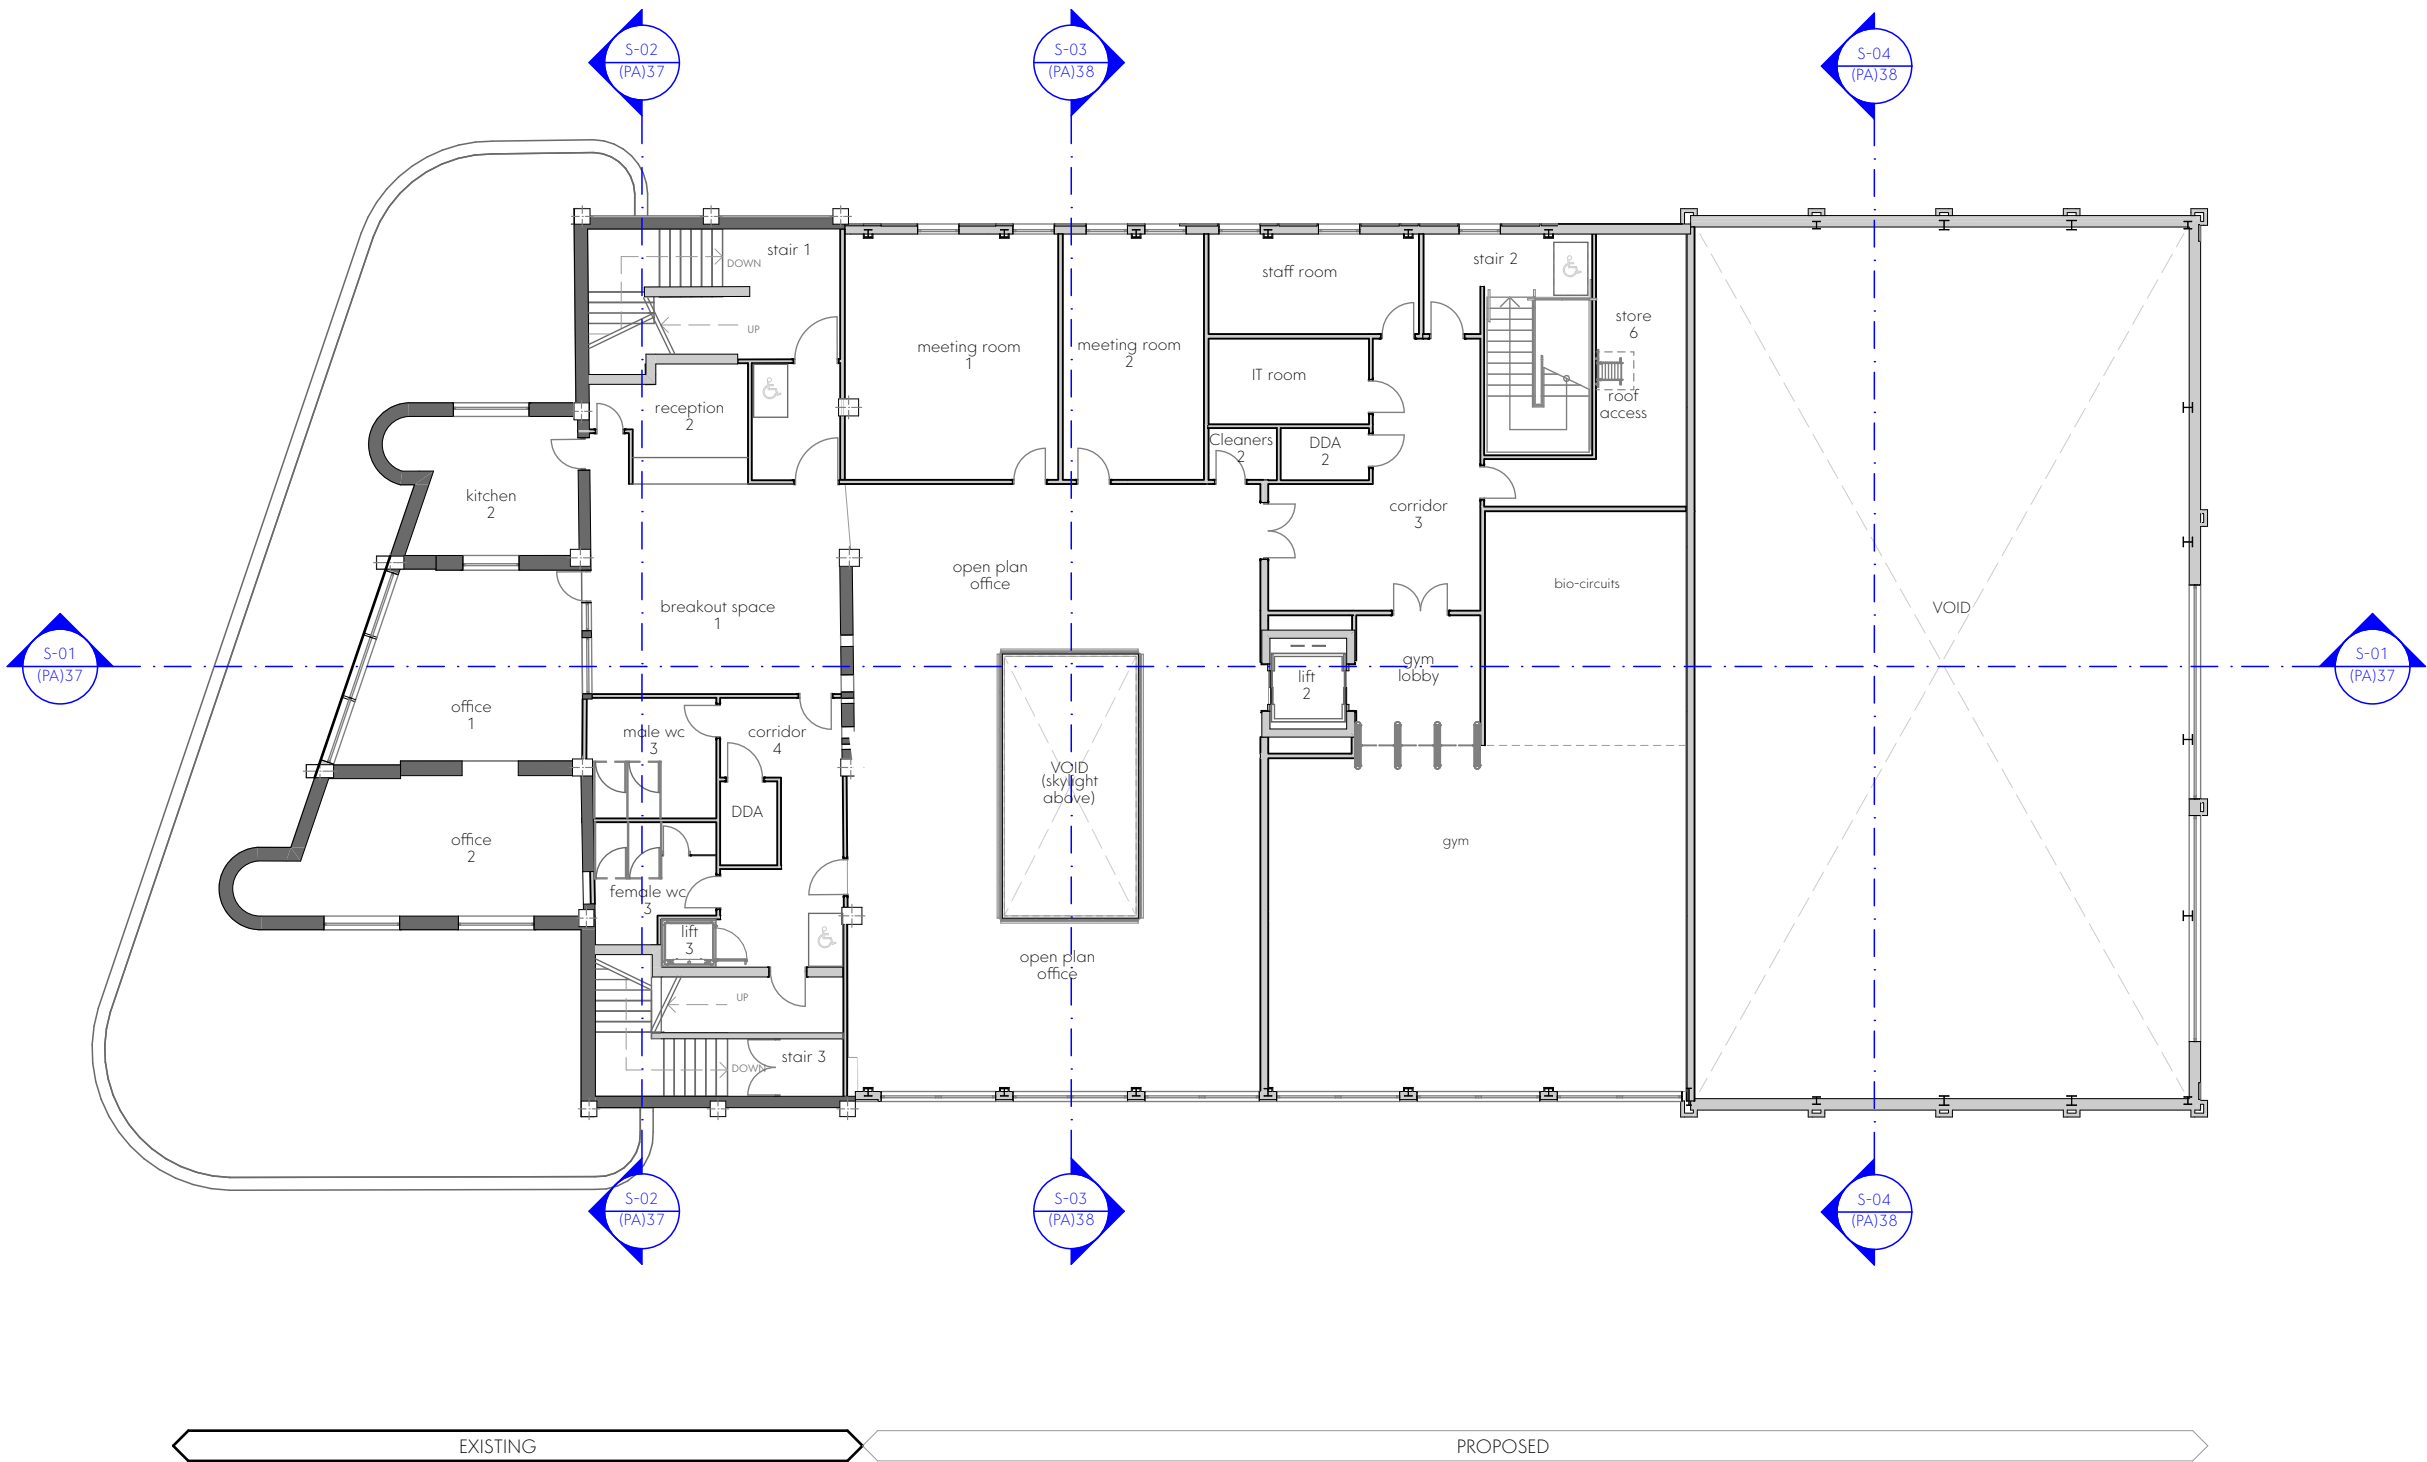

PROPOSED FIRST FLOOR PLAN
Scale 1:200

This drawing is the property of GWP Architecture. Copyright is reserved by them and the drawing is issued on the condition that it is not copied, reproduced, retained, or disclosed to any unauthorised person, either wholly or in part, without the consent in writing of GWP Architecture.

All drawings and specifications should be read in conjunction with the project health and safety plan, any possible conflicts should be presented to the Planning Coordinator.

All work to be carried out in accordance with current Building Regulations.


Contractors must verify all dimensions at the job before commencing any work or making shop drawings.

Written dimensions should be taken.

Do not scale off drawing.

Do not take digital dimensions from this drawing.

Any discrepancies to be reported to the Architect.

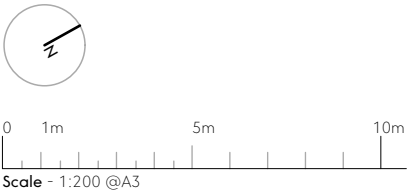

- Existing Wall
- Proposed New Wall

P09	10.07.19	Wall thickness updates.	DT	RT
P08	21.06.19	Gym access barrier; lift shaft; room names updates.	DT	RT
P07	31.05.19	General Updates	DT	RT
P06	29.05.19	roof hatch position updated	DT	RT
P05	28.05.19	update as per planning consultant's comments	CT	RT
P04	10.05.19	General Updates	CT	RT
P03	08.05.19	General Updates	CT	RT
P02	07.05.19	General Updates	DT	RT
P01	02.05.19	Draft Issue	DT	RT
Rev	Date	Comment	Dr	Ch



CHARTERED ARCHITECTS
INTERIOR DESIGNERS
SPACE PLANNERS
PROJECT MANAGERS
LANDSCAPE ARCHITECTS

15th Brunel House 2 Fitzalan Road Cardiff CF24 0EB
+44(0)2921 303 322 (H) | #Contact Fax (F)
architecture@gwp-arch.com | www.gwp-arch.com

GWP Job Reference PPT

Client Plaza Port Talbot

Neath Port Talbot County Borough Council

Proposed First Floor GA Plan

Name	PPT-GWP-01-01-DR-A-(PA)-0032		
Scale	1:200@A3	Revision	09
Drawn/Checked	DT/RT	First Issue	01.05.2019
Drawing Status	S - Work In Progress		

B:\cloud BIM\Server\HP - BIM\cloud Basic for ARCH\CAD 22\158511902-GWP-01-XX-W3-A-1B-PortTalbot-P01