


Superseded

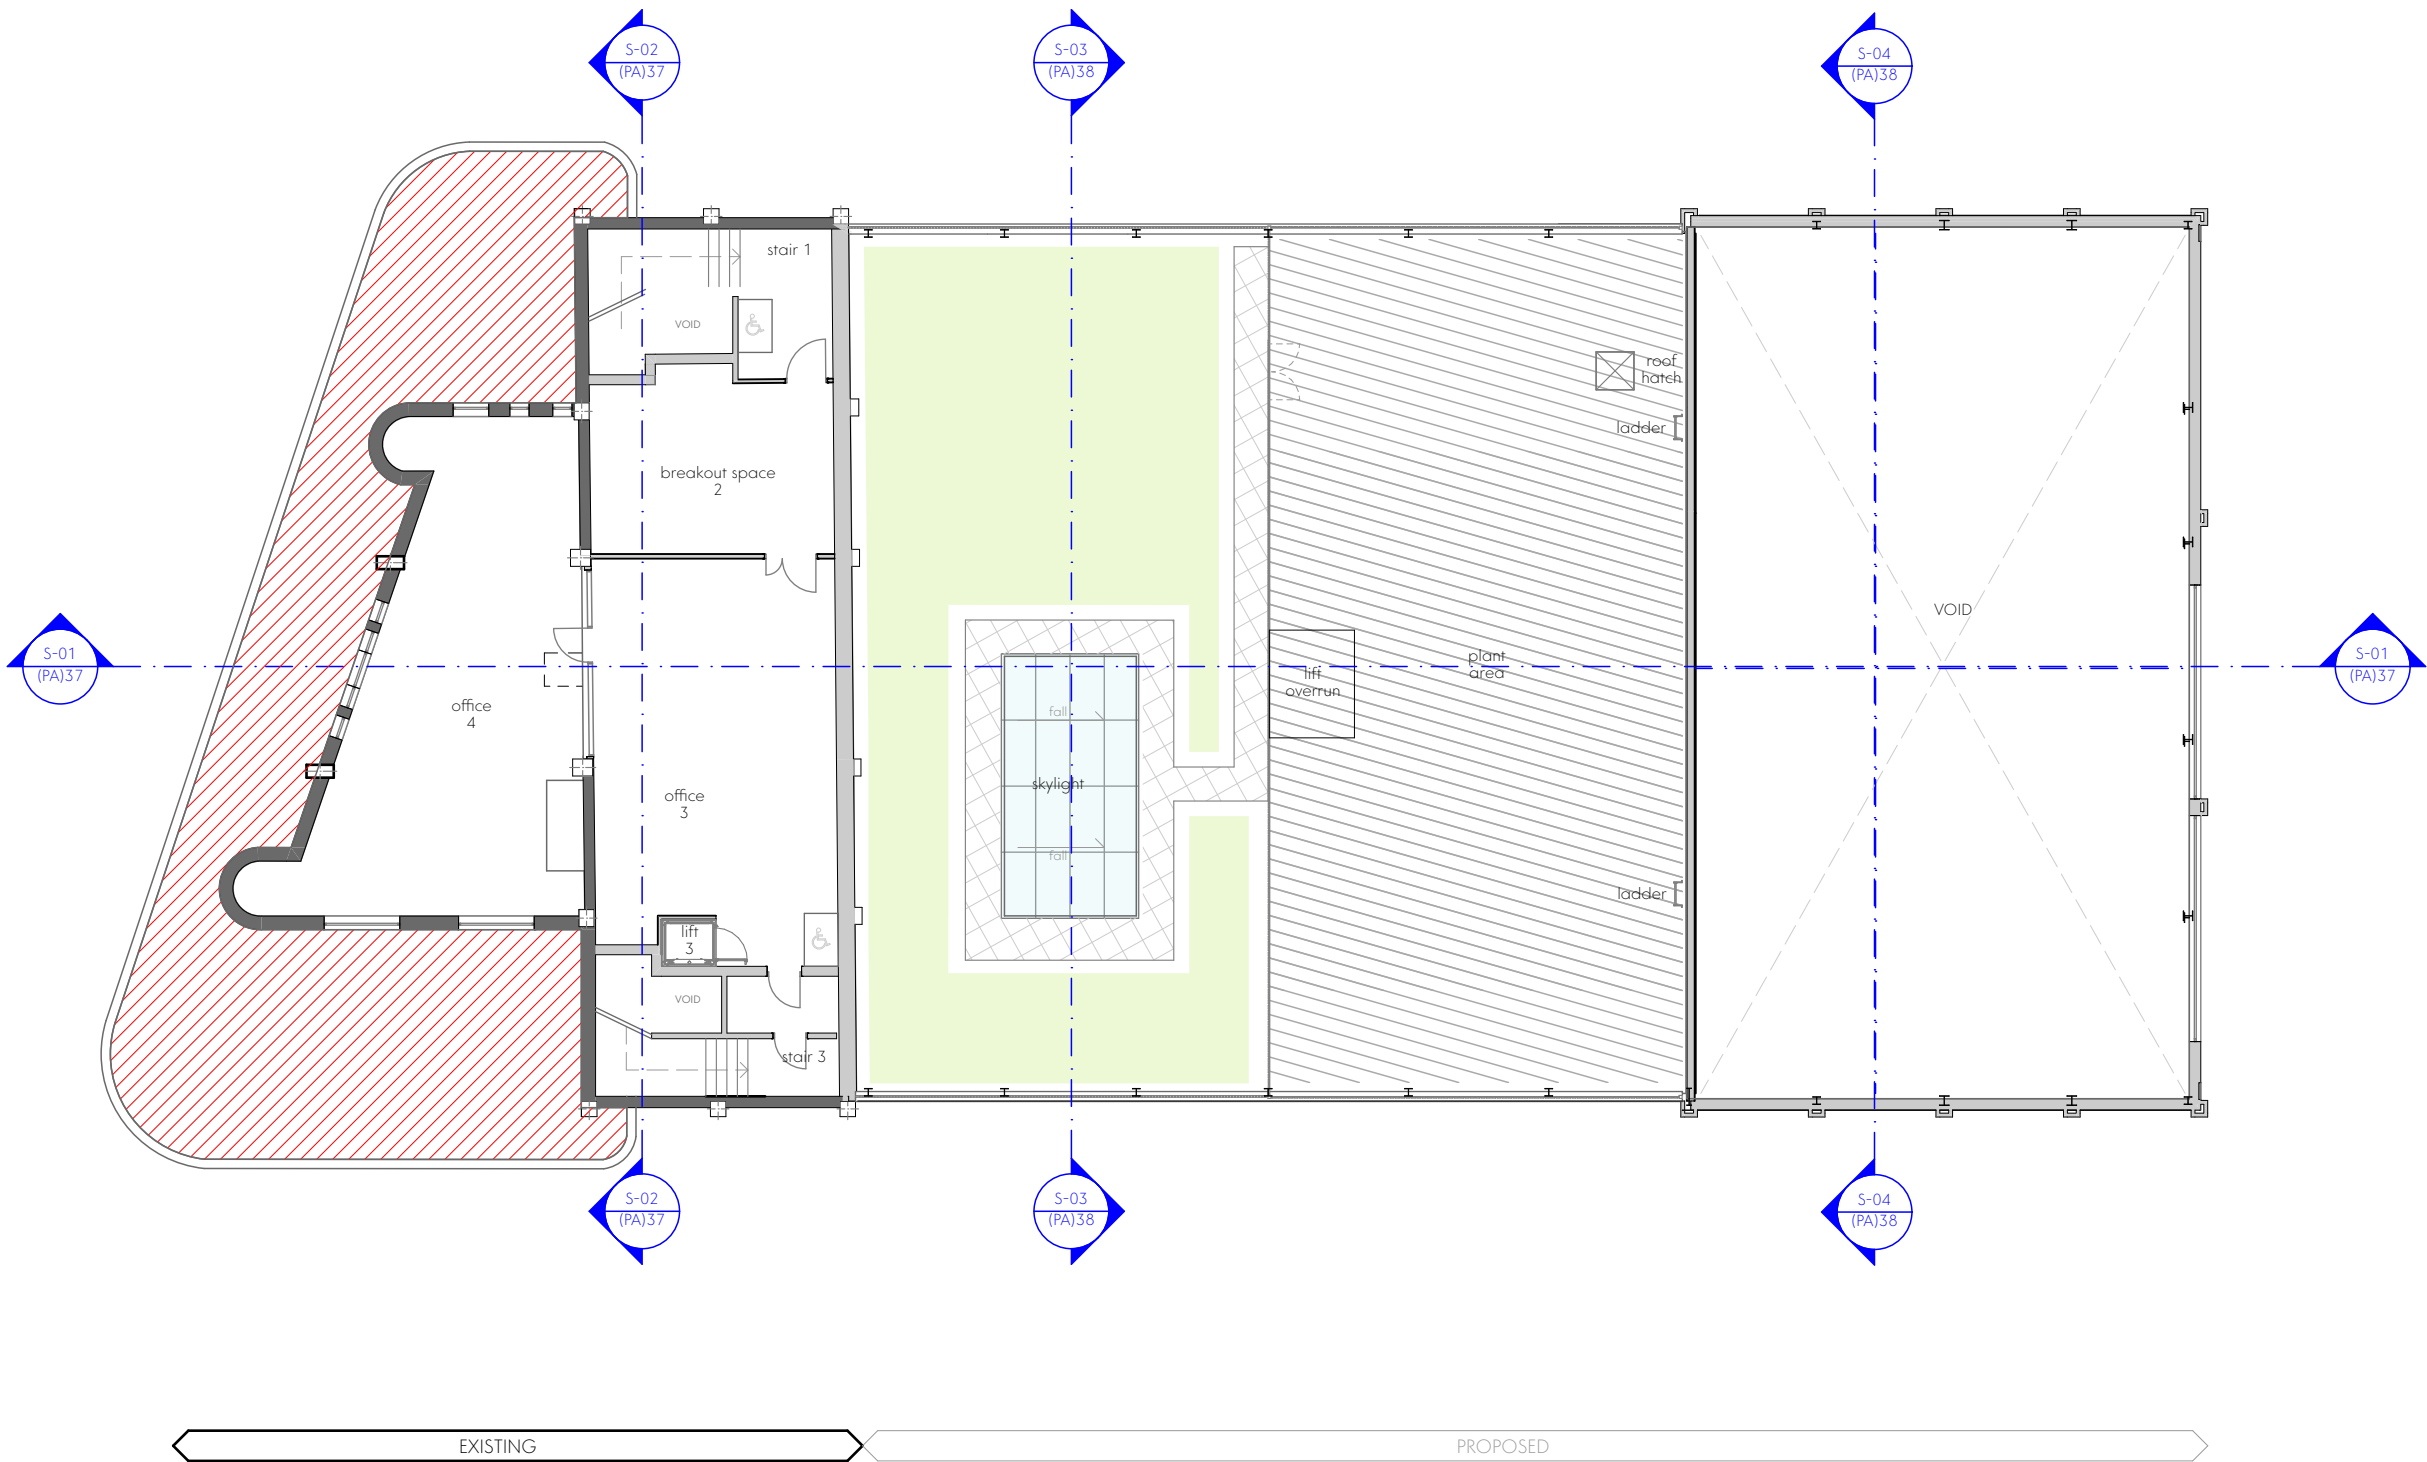

PROPOSED SECOND FLOOR PLAN
Scale 1:200

This drawing is the property of GWP Architecture. Copyright is reserved by them and the drawing is issued on the condition that it is not copied, reproduced, retained, or disclosed to any unauthorised person, either wholly or in part, without the consent in writing of GWP Architecture.

All drawings and specifications should be read in conjunction with the project health and safety plan, any possible conflicts should be presented to the Planning Coordinator.

All work to be carried out in accordance with current Building Regulations.


Contractors must verify all dimensions at the job before commencing any work or making shop drawings.

Written dimensions should be taken.

Do not scale off drawing.

Do not take digital dimensions from this drawing.

Any discrepancies to be reported to the Architect.

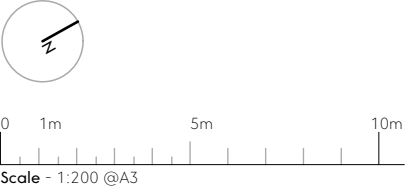

- Existing Wall
- Proposed New Wall
- Green Roof
- Solar panel
- Plant Area
- Access Walkway
- New membrane roof to ex-surfaces

P08	10.07.19	Wall thickness updates.	DT	RT
P07	21.06.19	Roof updates	DT	RT
P06	31.05.19	General Updates	DT	RT
P05	29.05.19	roof hatch position and major plant area updated	DT	RT
P04	28.05.19	update as per planning consultant's comments	CT	RT
P03	24.05.19	General Updates	DT	RT
P02	10.05.19	General Updates	DT	RT
P01	08.05.19	First Issue	DT	RT
Rev	Date	Comment	Dr	Ch



CHARTERED ARCHITECTS
INTERIOR DESIGNERS
SPACE PLANNERS
PROJECT MANAGERS
LANDSCAPE ARCHITECTS

15th Brunel House 2 Fitzalan Road Cardiff CF24 0EB
+44(0)2921 303 322 (P) | #Contact Fax (F)
architecture@gwp-arch.com | www.gwp-arch.com

GWP Job Reference PPT

Job Title Plaza Port Talbot

Client

Neath Port Talbot County
Borough Council

Proposed Second Floor GA Plan

Name	PPT-GWP-01-02-DR-A-(PA)-0033		
Scale	1:200@A3	Revision	08
Drawn/Checked	DT/RT	First Issue	08.05.2019
Drawing Status	S - Work In Progress		

BWcloud BIMServer-HP - BWcloud Basic for ARCHICAD 22/158511902-GWP-01-XX-W3-A-1B-PortTalbot-P01