




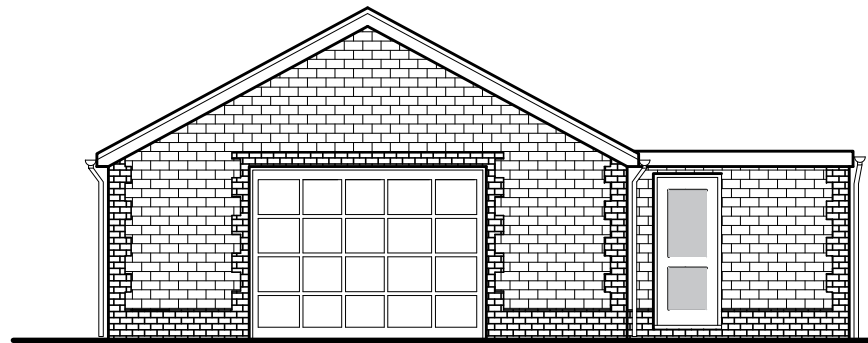


Front Elevation

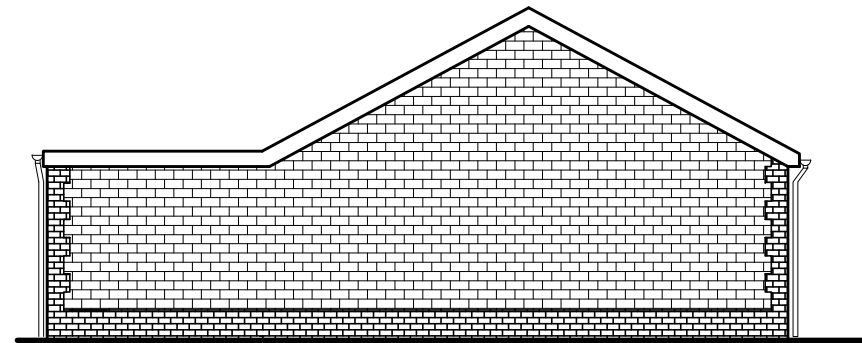


Rear Elevation

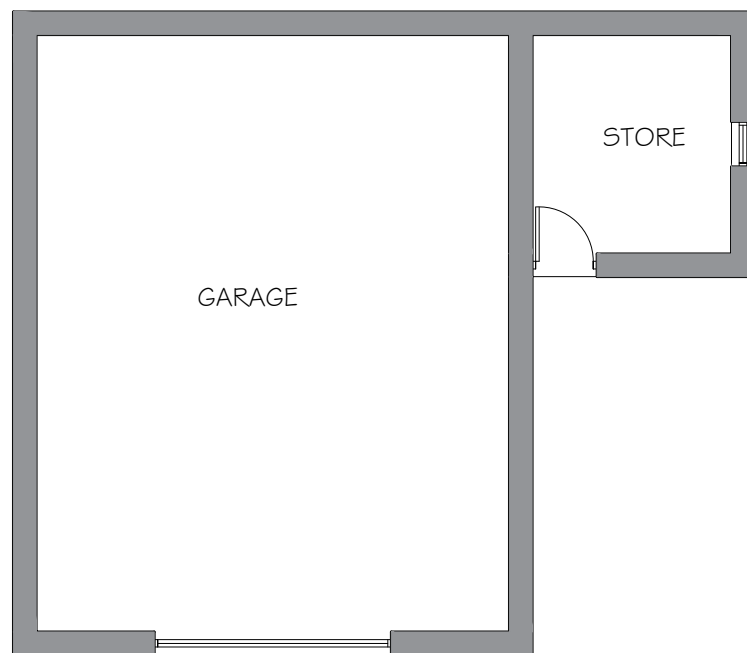

Floor Plan

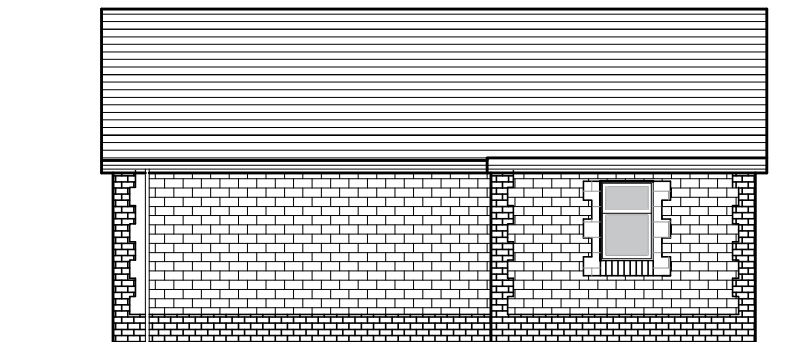

RH Side Elevation

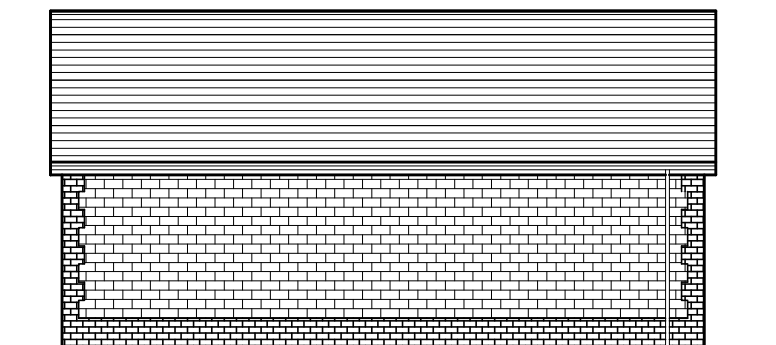

LH Side Elevation

PETER JONES
TALBOT DESIGN SERVICES
mobile: 07817538014
email: jonespeter177@gmail.com

project title
Housing Development
Cherry Grove, Brecon Road
Pontardawe

drawing title
elevations and floor plan
DETACHED GARAGE

date July 2019 scale 1:100
drawing No CGD G - 01