


1:200 1:100 1:50

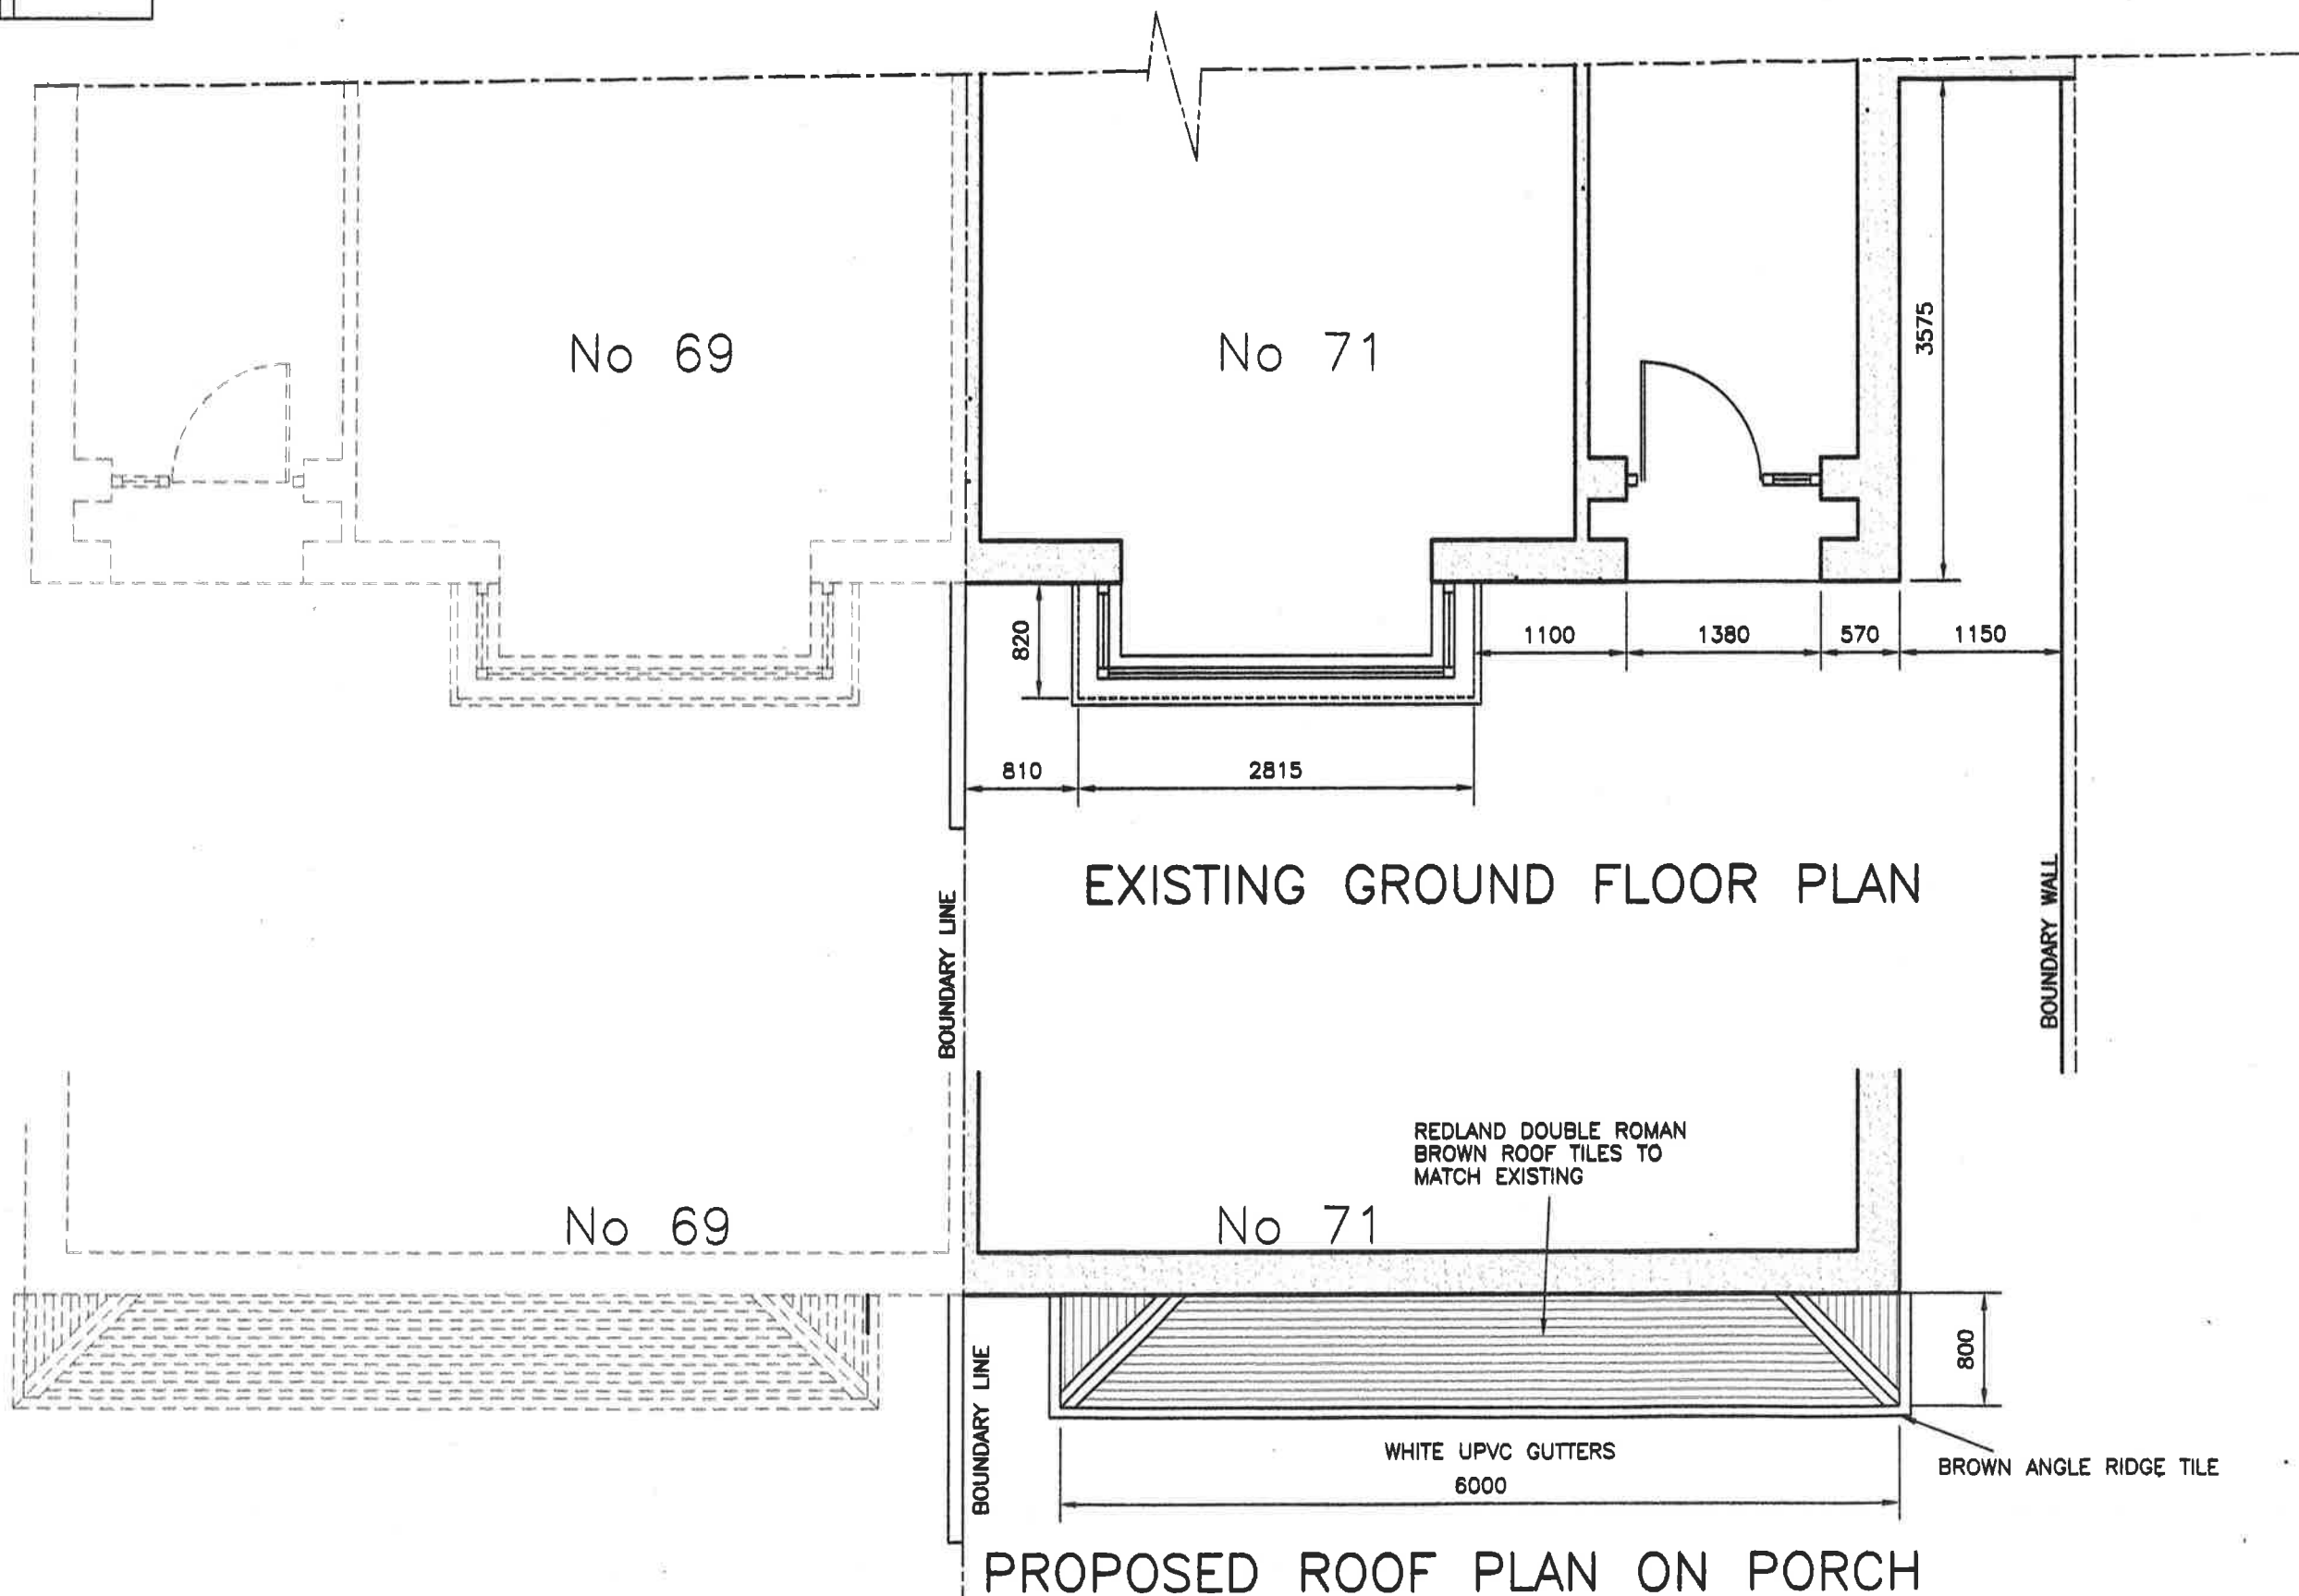

DESIGN NOTES

Designer : CMW
Date : 10th July 2019
ALL DIMENSIONS ARE TO BE
CONFIRMED ON SITE!

DRAWING No:- PAR/PRC/19/A01

PROJECT:- Proposed Front Porch

TITLE:- EXISTING GROUND FLOOR PLAN AND
PROPOSED PORCH ROOF PLAN

Scale 1:50 (A3).

Job Ref : PAR/PRC/19
Customer : Mr & Mrs Parminter
Site Address : 71 Old Road,
Baglan. SA12 8TU

Design Services.
15 Ascot Drive
Baglan
Port Talbot
SA12 8YL.