


Superseded

 **Buy A Plan**
UK's Fastest and Easiest Planning Site

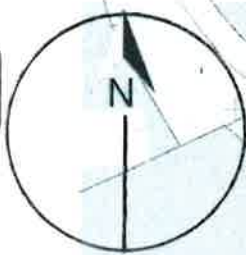


Pentwyn, Rhos, Pontardawe, Neath Port Talbot, SA8 3JT

Simon Rushbrook Architecture BA Hons / Dip Arch (dist)
16 Heol Gleien, Lower Cwmtwrch, Swansea, SA9 2TT
01639 830454 07487 226846

Project First Floor Barn Conversion
at Pentwyn, Rhos, Pontardawe, SA8 3JT

Title Proposed Block Plan (1:500)

DWG No.
19/05

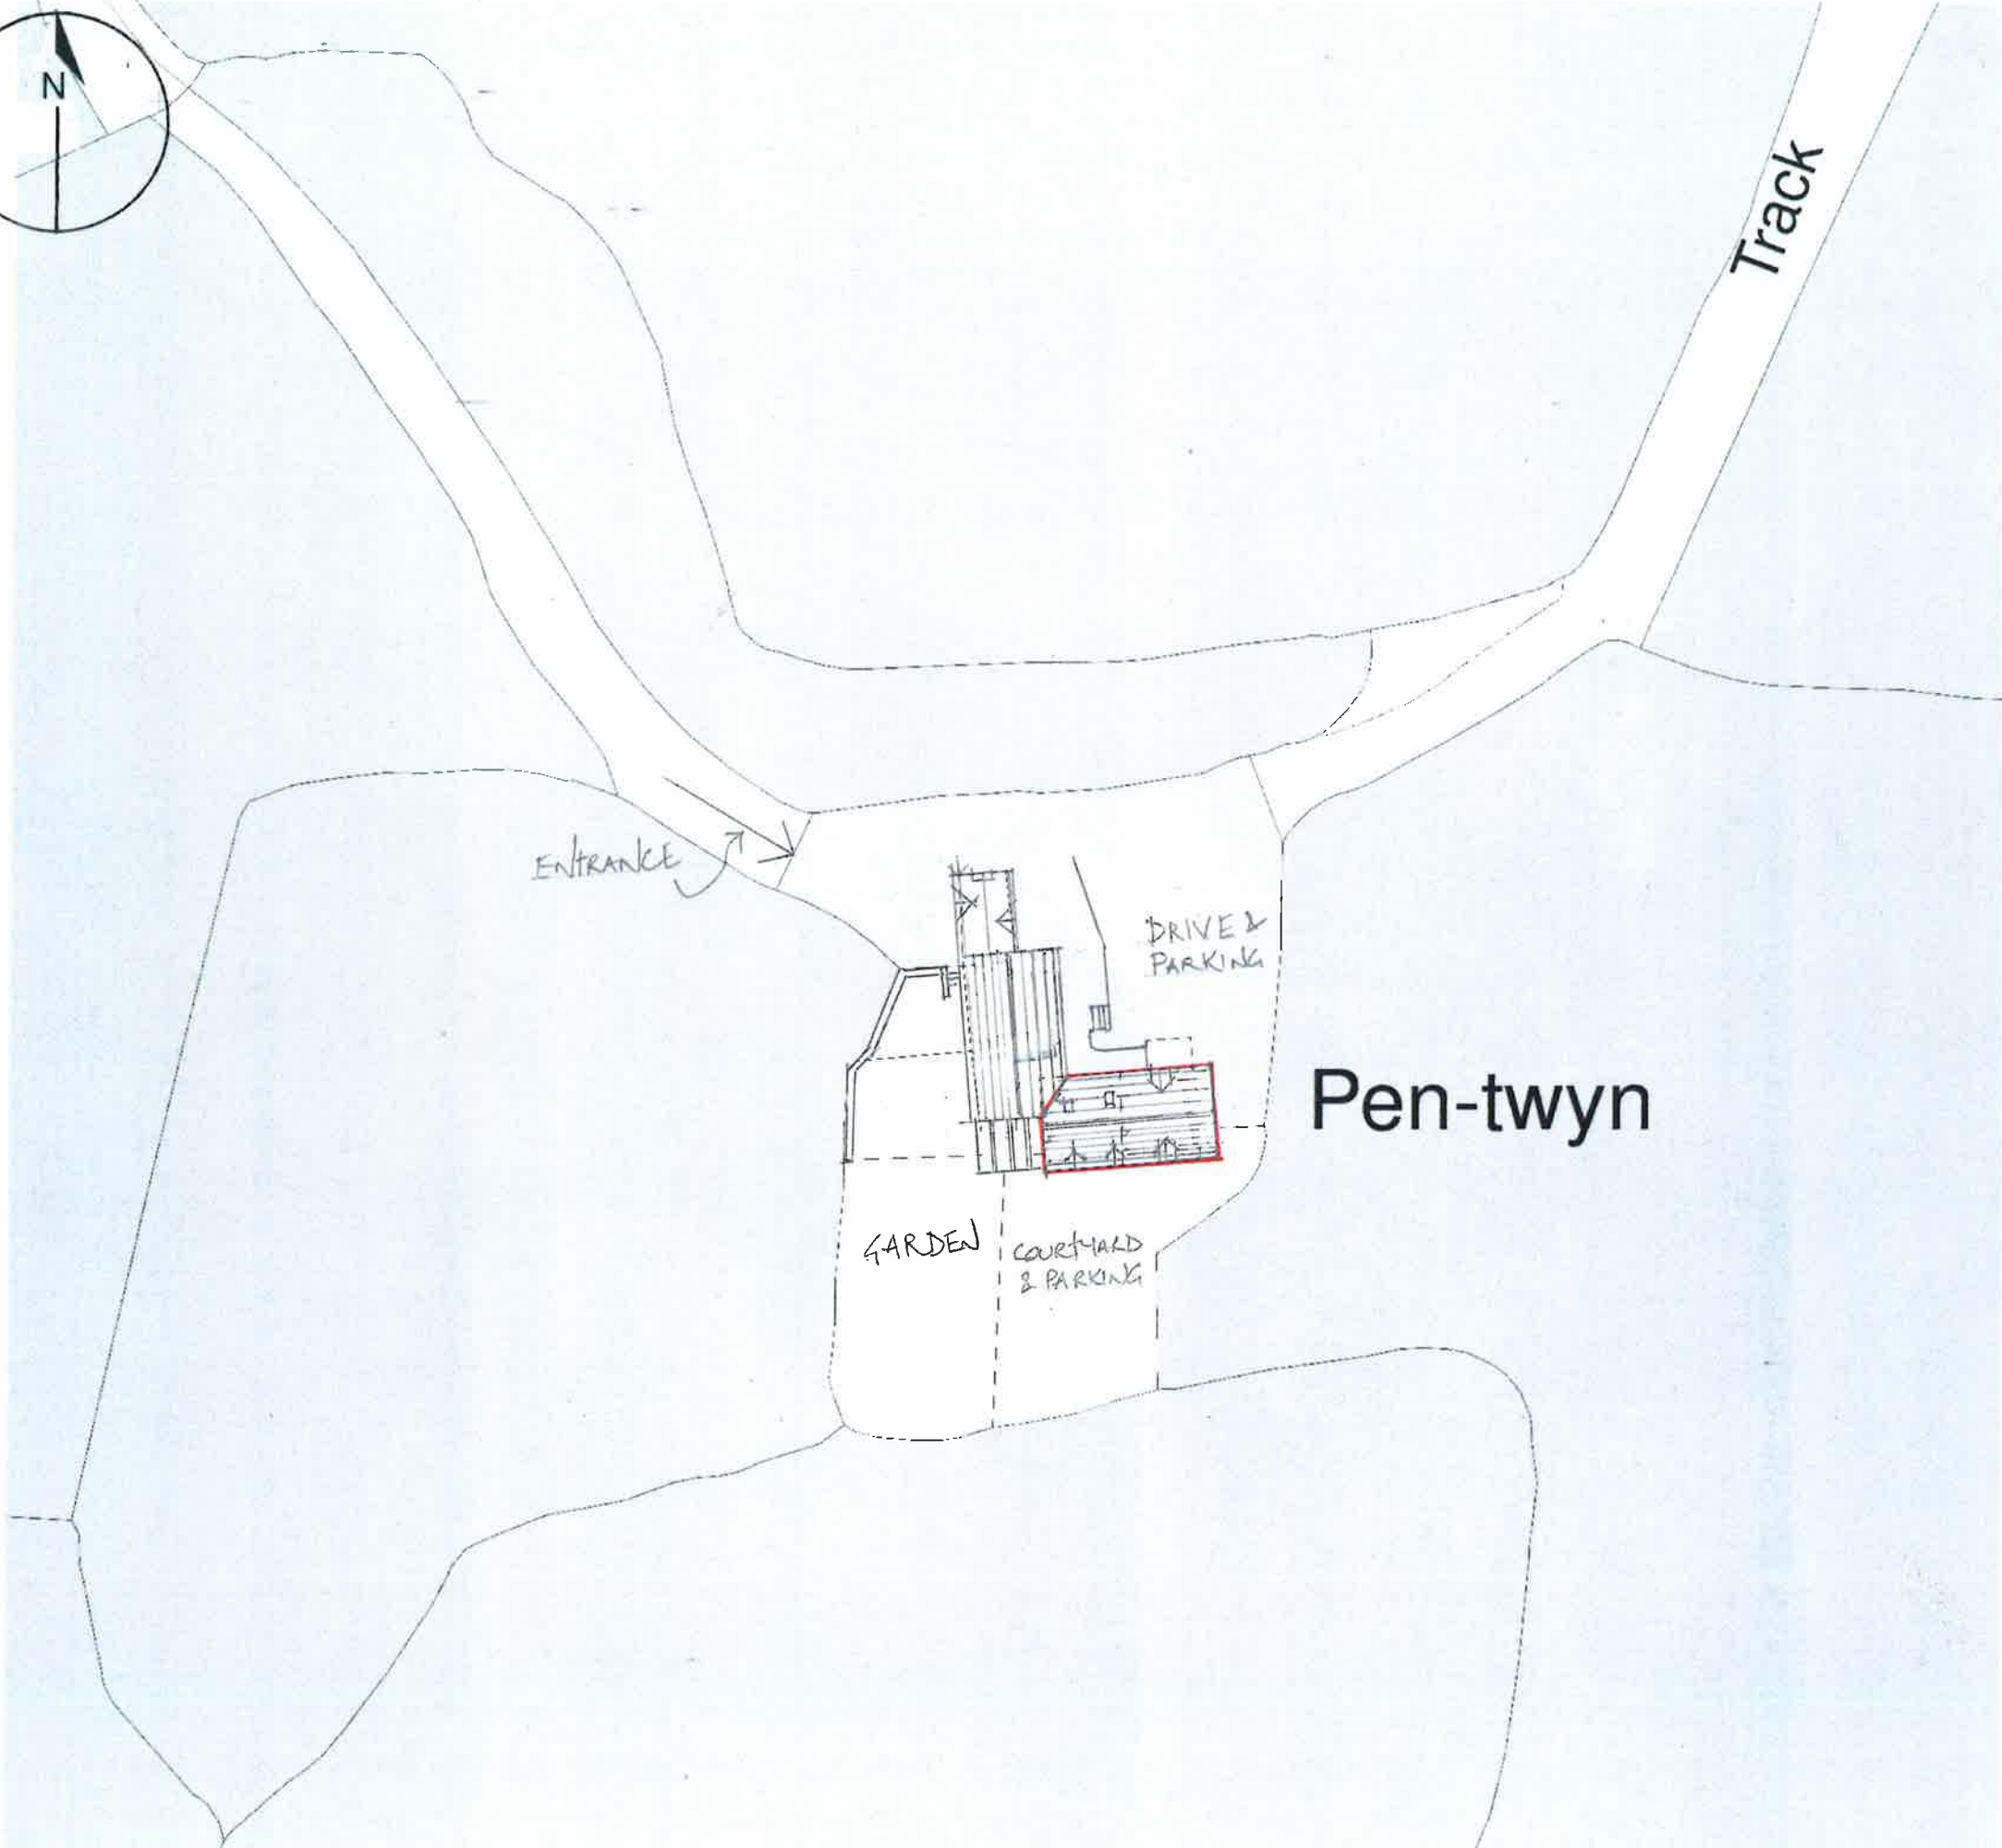

Site Plan shows area bounded by: 275137.33, 202784.23 275278.75, 202925.65 (at a scale of 1:500), OSGridRef: SN7520 285. The representation of a road, track or path is no evidence of a right of way. The representation of features as lines is no evidence of a property boundary.

Produced on 9th Aug 2018 from the Ordnance Survey National Geographic Database and incorporating surveyed revision available at this date. Reproduction in whole or part is prohibited without the prior permission of Ordnance Survey. © Crown copyright 2018. Supplied by www.buyaplan.co.uk a licensed Ordnance Survey partner (100053143). Unique plan reference: #00344839-B3849F

Ordnance Survey and the OS Symbol are registered trademarks of Ordnance Survey, the national mapping agency of Great Britain. Buy A Plan logo, pdf design and the www.buyaplan.co.uk website are Copyright © Pass Inc Ltd 2018

SN7520 285

© Crown copyright and database rights 2018 Ordnance Survey 100053143