


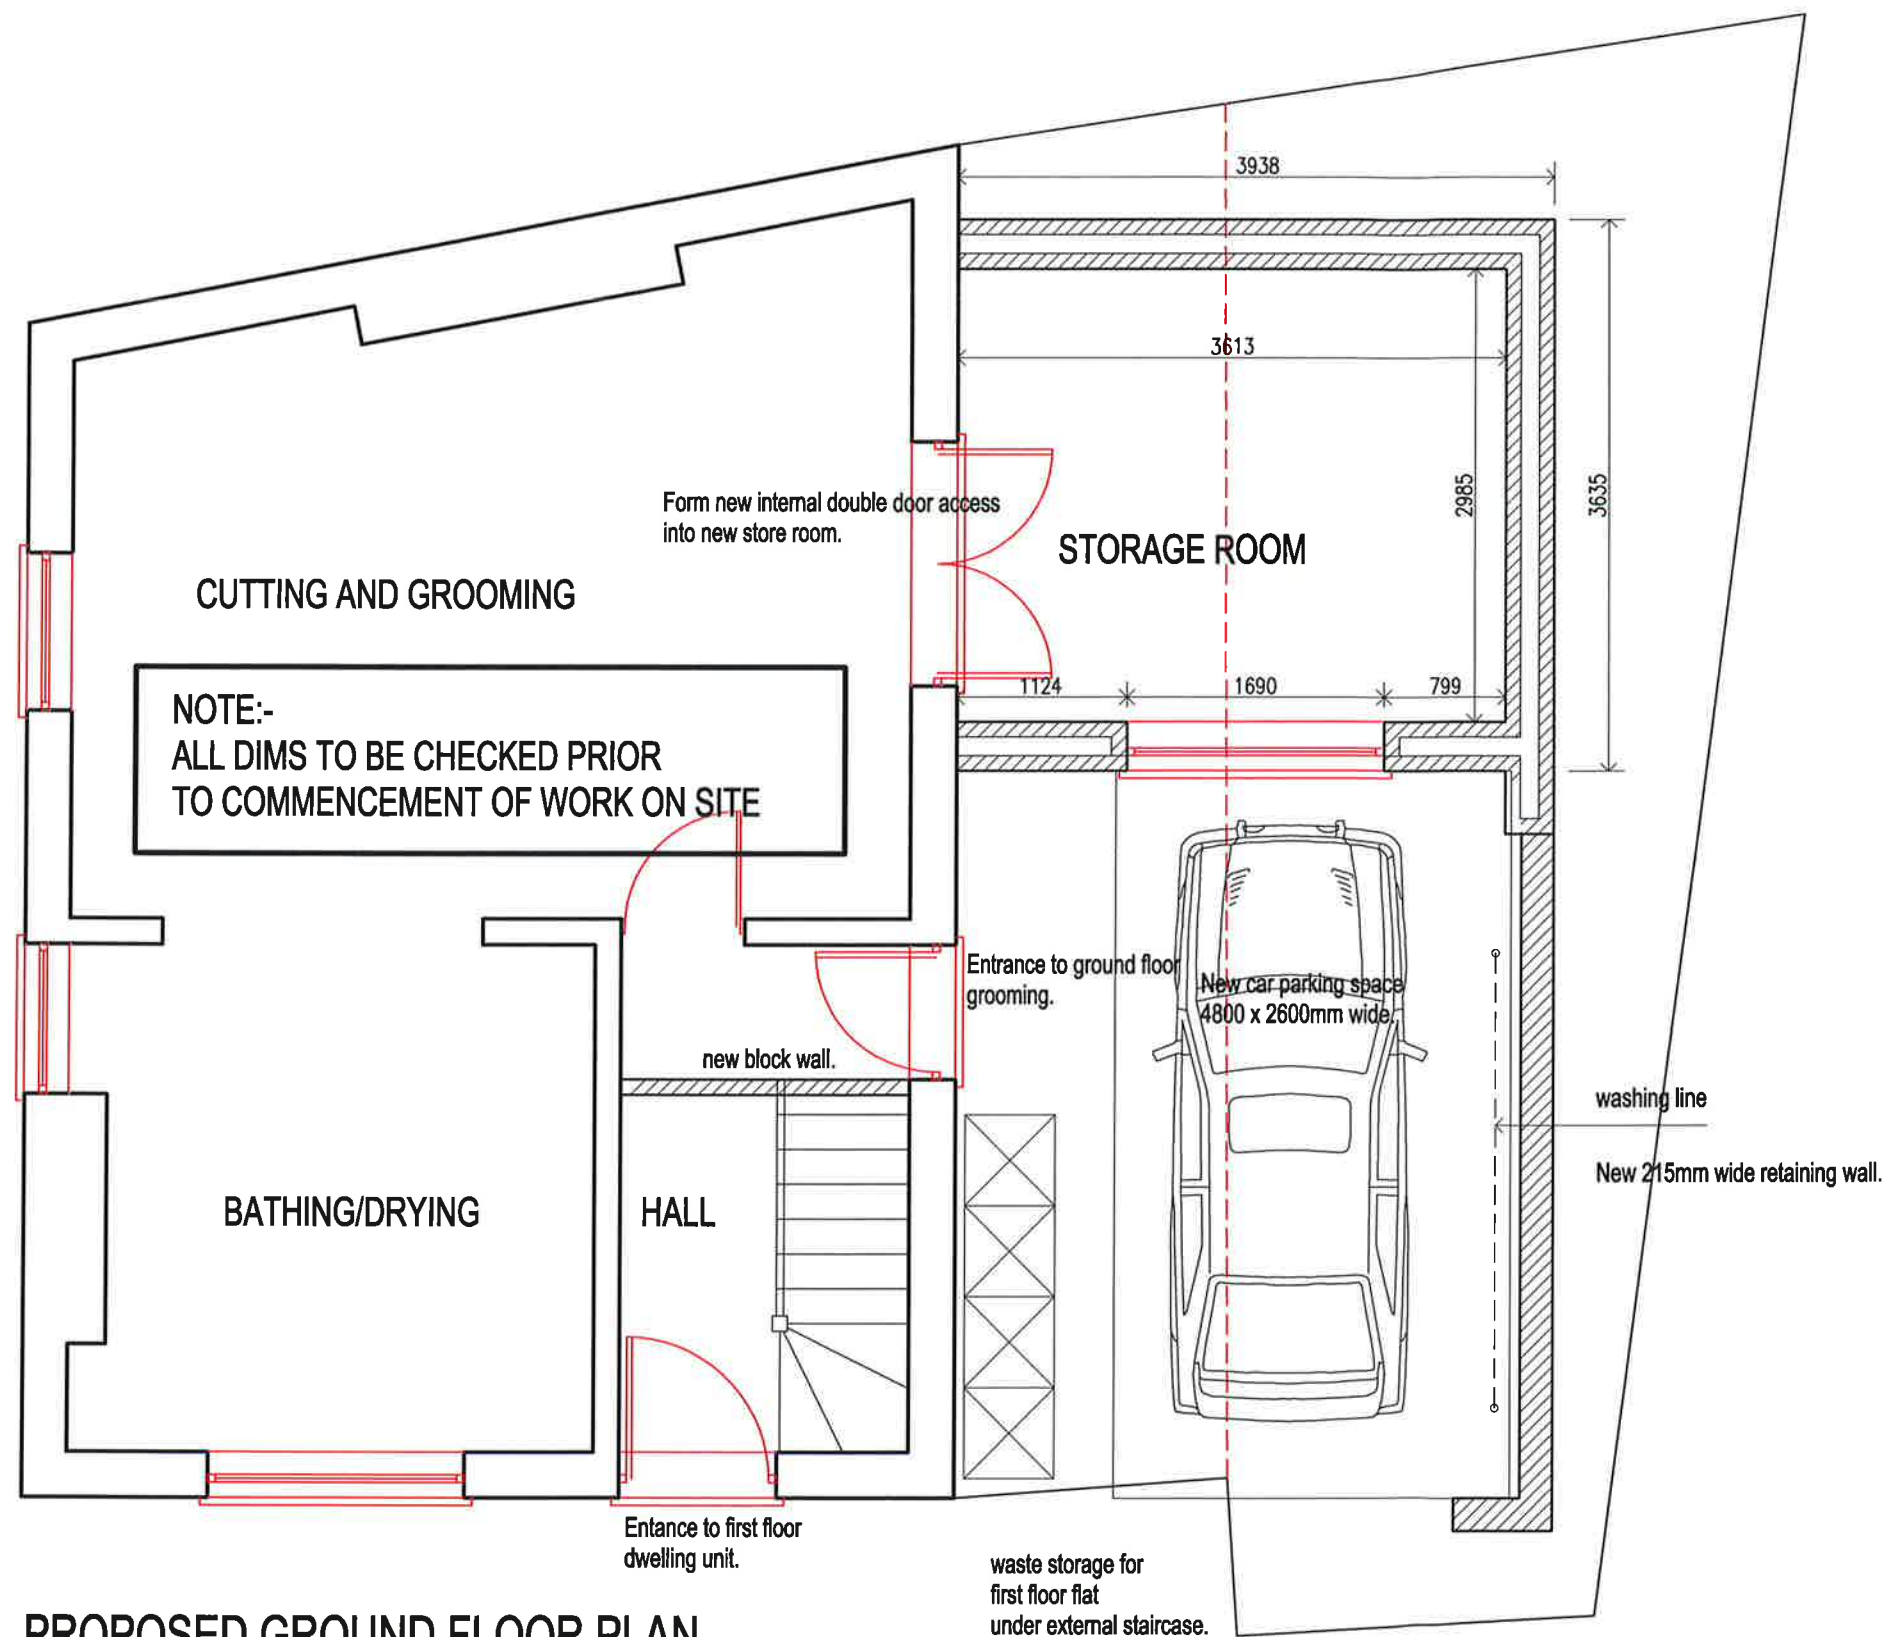

PROPOSED GROUND FLOOR PLAN.
(1:50)

revisions A- DRAWING AMENDED FOLLOWING LOCAL AUTHORITY'S COMMENTS DATED 23/05/2108		
CLIENT MISS D. ARMSTRONG		
job title PROPSOED CHANGE OF USE OF FIRST FLOOR INTO TWO BEDROOM DWELLING UNIT @ STATION HOUSE, STATION ROAD. BRITON FERRY.		
drawing title PROPOSED GROUND FLOOR PLAN.		
job No: 18.40	drawing No: 04 REV 'A'	scales: 1:50