


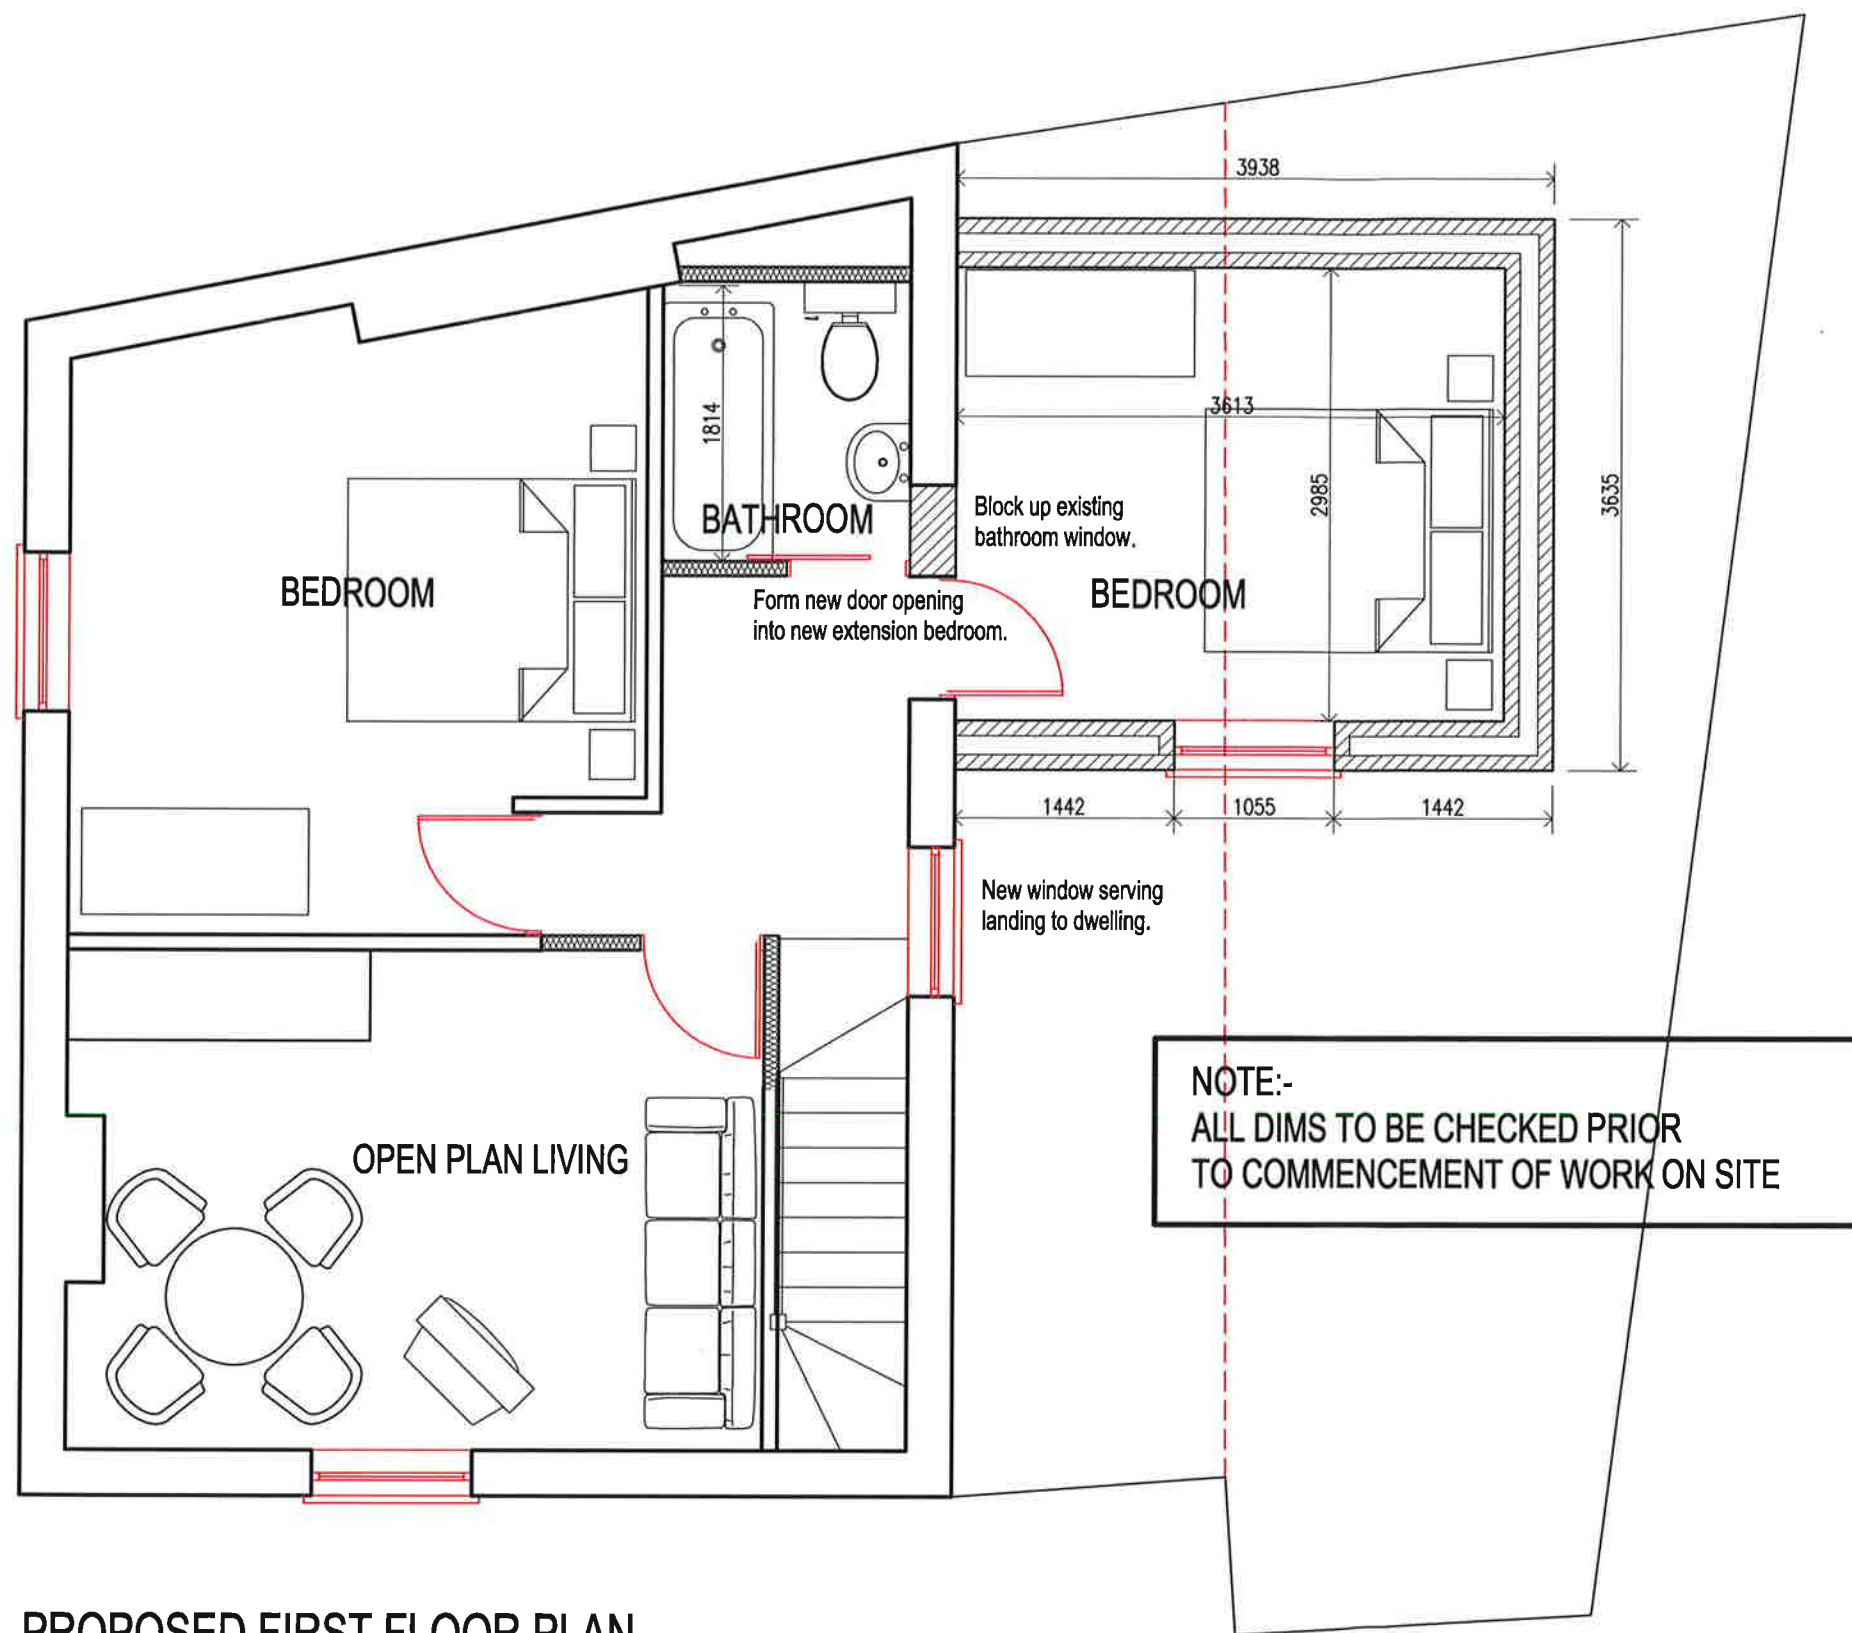

PROPOSED FIRST FLOOR PLAN.  
(1:50)

|   |             |         |
|---|-------------|---------|
| CLIENT   |             |         |
| MISS D. ARMSTRONG   |             |         |
| job title   |             |         |
| PROPSOED CHANGE OF USE OF FIRST FLOOR<br>INTO TWO BEDROOM DWELLING UNIT<br>@ STATION HOUSE, STATION ROAD. BRITON FERRY. |             |         |
| drawing title   |             |         |
| PROPOSED FIRST FLOOR PLAN.                                                                                              |             |         |
| job No:   | drawing No: | scales: |
| 18.40   | 05          | 1:50    |