



Superseded

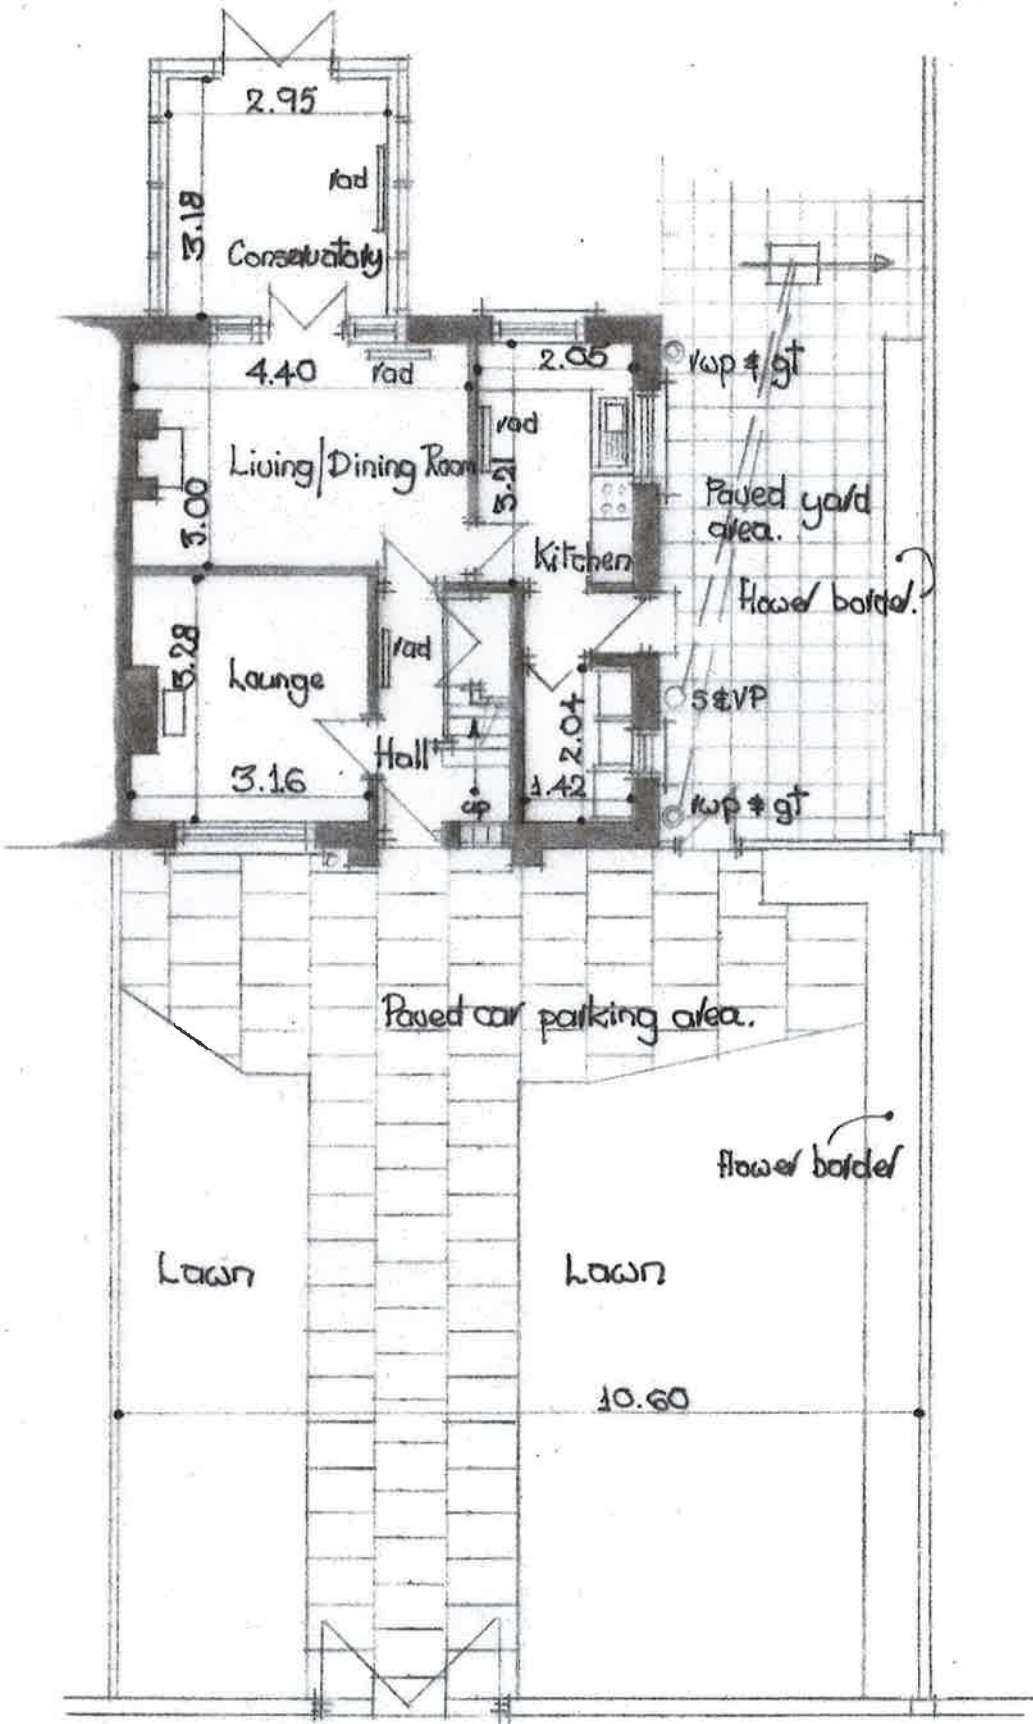

Ground Floor Plan

EXISTING:PROPOSED

Scale: 1:00

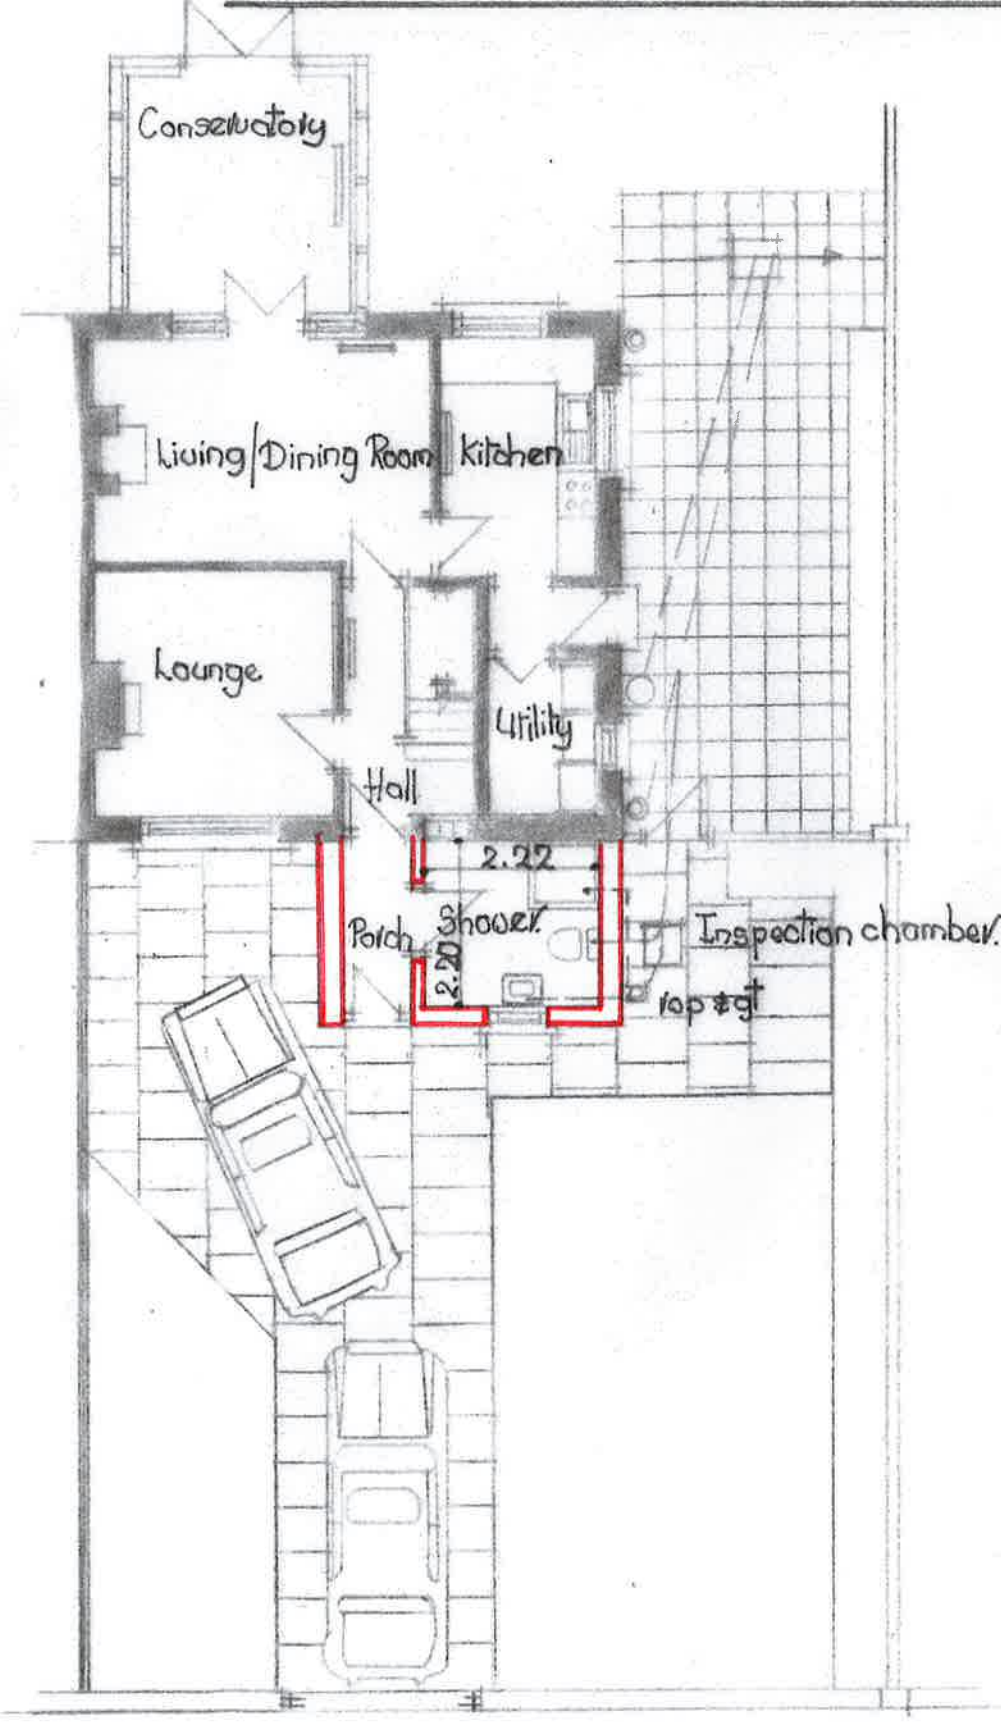

Pavement

Ground Floor Plan