


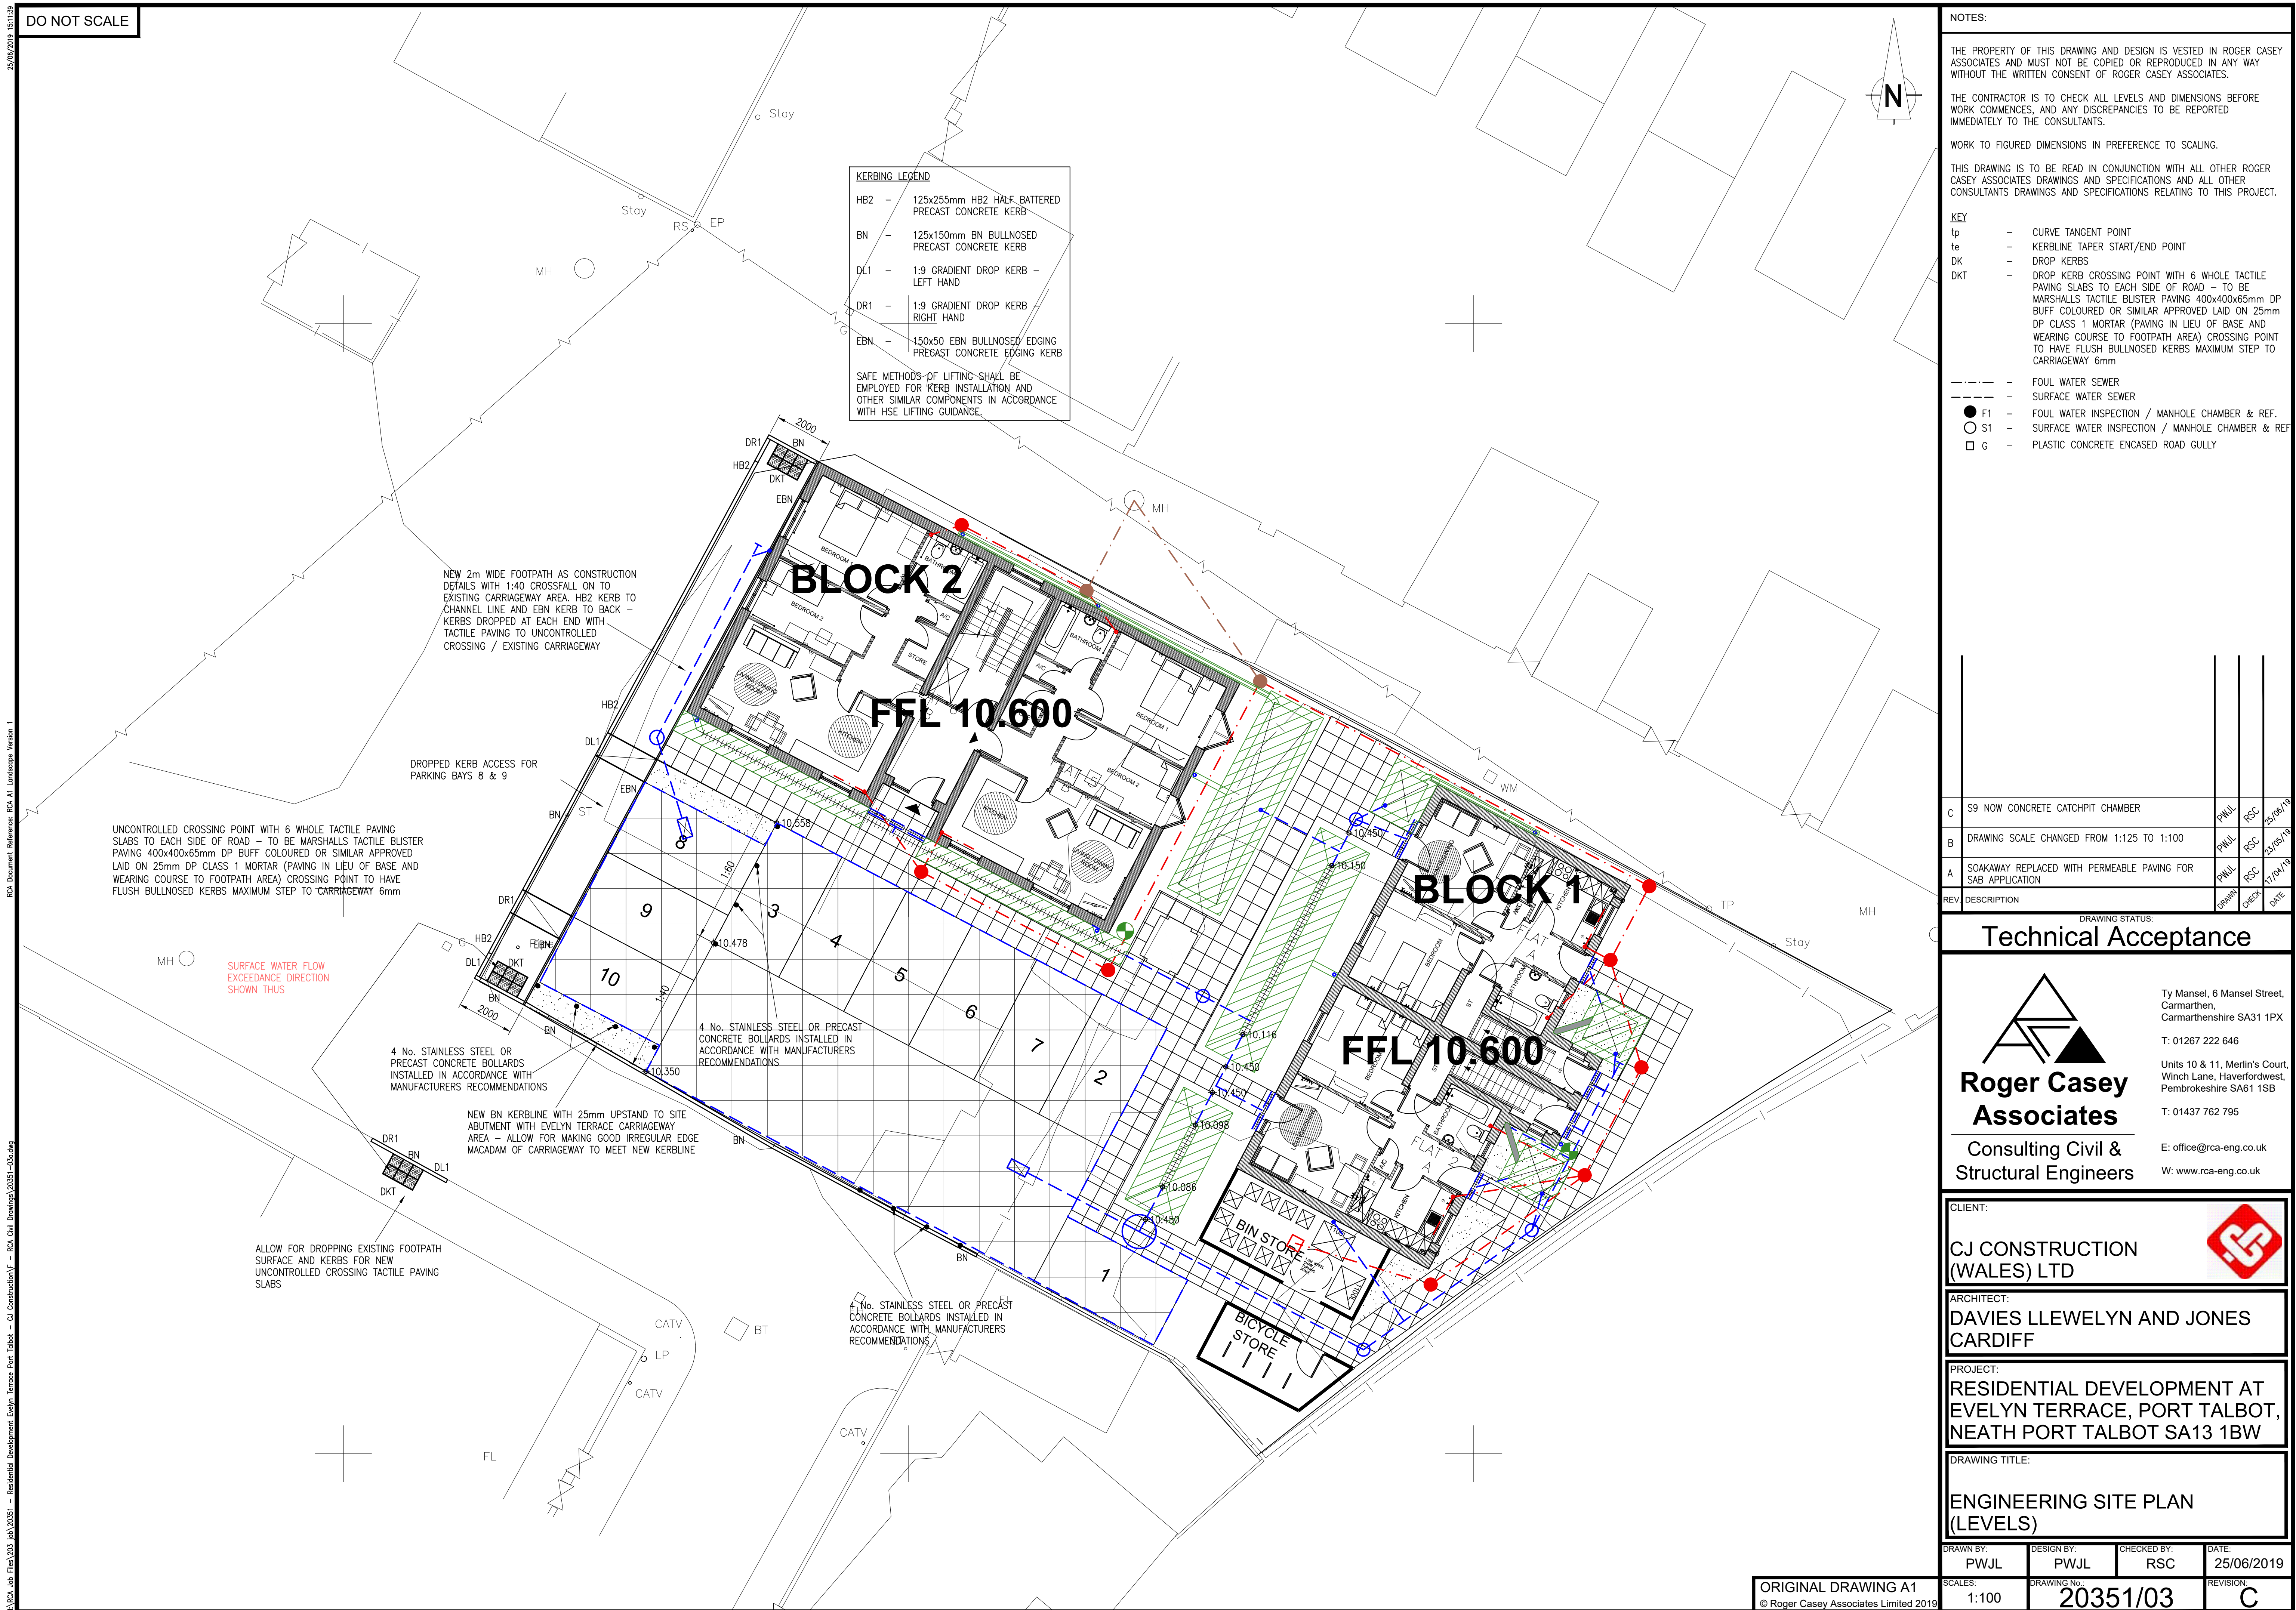

NOTES

THE PROPERTY OF THIS DRAWING AND DESIGN IS VESTED IN ROGER CASEY ASSOCIATES AND MUST NOT BE COPIED OR REPRODUCED IN ANY WAY WITHOUT THE WRITTEN CONSENT OF ROGER CASEY ASSOCIATES.

THE CONTRACTOR IS TO CHECK ALL LEVELS AND DIMENSIONS BEFORE WORK COMMENCES, AND ANY DISCREPANCIES TO BE REPORTED IMMEDIATELY TO THE CONSULTANTS.

WORK TO FIGURED DIMENSIONS IN PREFERENCE TO SCALING

THIS DRAWING IS TO BE READ IN CONJUNCTION WITH ALL OTHER ROGER CASEY ASSOCIATES DRAWINGS AND SPECIFICATIONS AND ALL OTHER CONSULTANTS DRAWINGS AND SPECIFICATIONS RELATING TO THIS PROJECT

KEY


tp	-	CURVE TANGENT POINT
te	-	KERBLINE TAPER START/END POINT
DK	-	DROP KERBS
DKT	-	DROP KERB CROSSING POINT WITH 6 WHOLE TACTILE PAVING SLABS TO EACH SIDE OF ROAD - to be MARSHALLS TACTILE BLISTER PAVING 400x400x65mm DP BUFF COLOURED OR SIMILAR APPROVED Laid ON 25mm DP CLASS 1 MORTAR (PAVING IN LIEU OF BASE AND WEARING COURSE TO FOOTPATH AREA) CROSSING POINT TO HAVE FLUSH BULNOISED KERBS MAXIMUM STEP TO CARRIAGEWAY 6mm

----	-	FOUL WATER SEWER
----	-	SURFACE WATER SEWER
●	F1	- FOUL WATER INSPECTION / MANHOLE CHAMBER & REF.
○	S1	- SURFACE WATER INSPECTION / MANHOLE CHAMBER & R
□	G	- PLASTIC CONCRETE ENCASED ROAD GULLY

[illegible]

DRAWING STATUS

Technical Acceptance

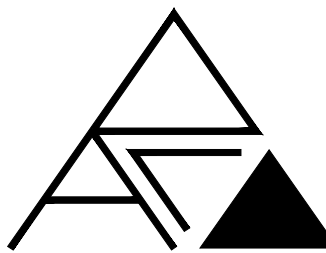

Roger Casey Associates

Consulting Civil & Structural Engineer

Ty Mansel, 6 Mansel Street
Carmarthen,
Carmarthenshire SA31 1PX

T: 01267 222 646

Units 10 & 11, Merlin's Court
Winch Lane, Haverfordwest
Pembrokeshire SA61 1SB


T: 01437 762 795

E: office@rca-eng.co.uk

W: www.rca-eng.co.uk

CLIENT

CJ CONSTRUCTION
(WALES) LTD

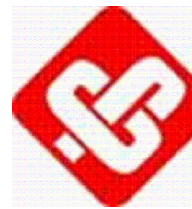

ARCHITECT

DAVIES LLEWELYN AND JONES
CARDIFF

PROJECT

RESIDENTIAL DEVELOPMENT AT EVELYN TERRACE, PORT TALBOT, NEATH PORT TALBOT SA13 1BW

DRAWING TITLE

ENGINEERING SITE PLAN (LEVELS)

DRAWN BY:	DESIGN BY:	CHECKED BY:	DATE:
PWJL	PWJL	RSC	25/06/2019

CALES:	DRAWING No.:	REVISION:
1:100	20351/03	C