




Superseded

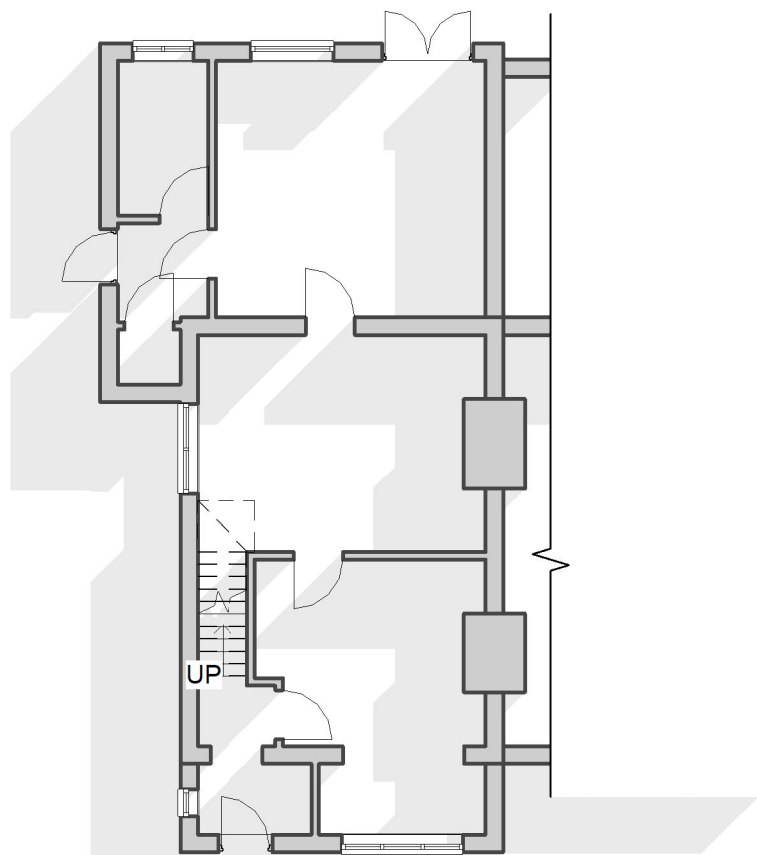


1 00 Ground Floor - Existing
1 : 125

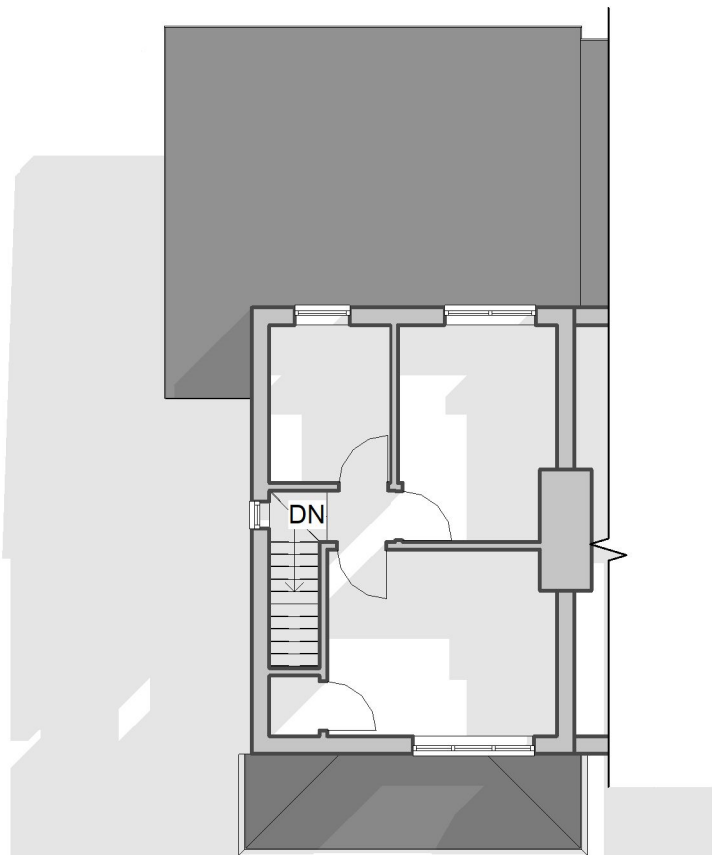

2 01 First Floor - Existing
1 : 125

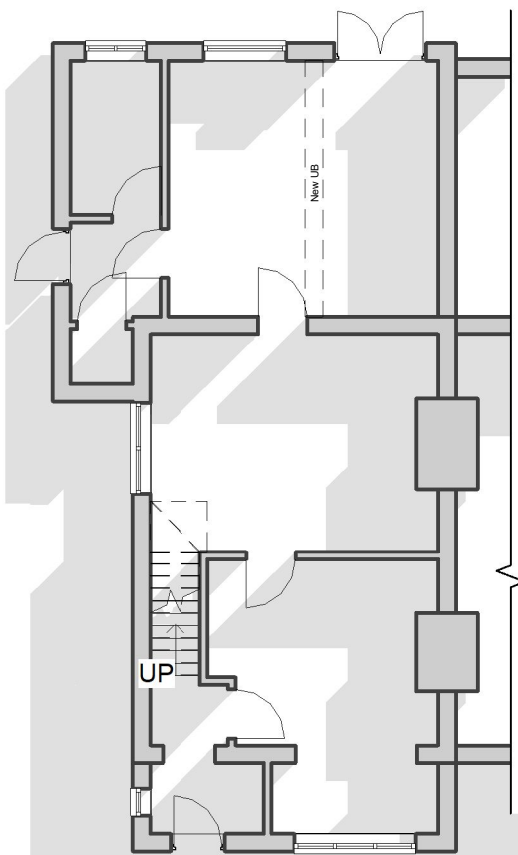

3 00 Ground Floor - Proposed
1 : 125

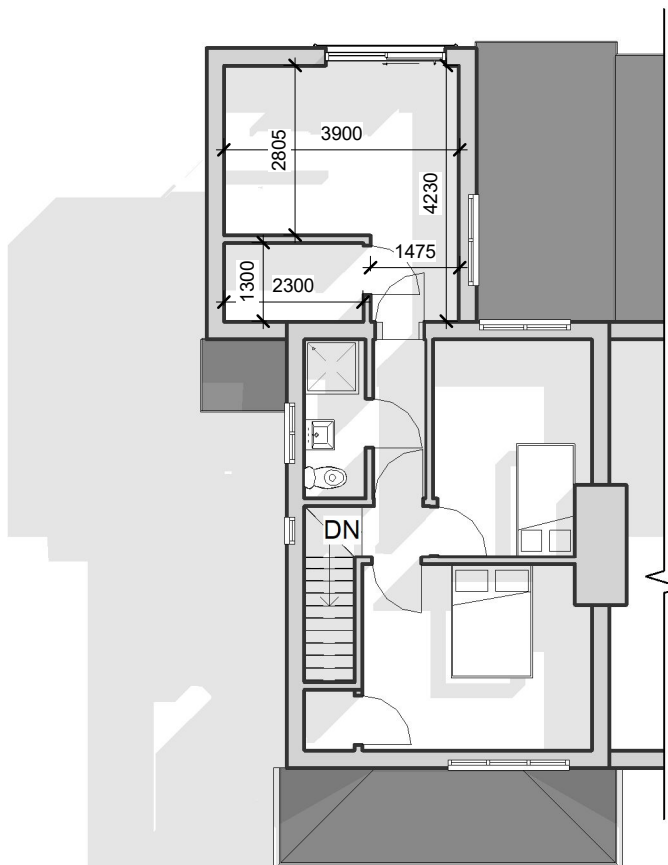

4 01 First Floor - Proposed
1 : 125

NOTES:



DRAWING STATUS

Planning

PROJECT

First Floor Extension - 71 Albion Rd, Baglan

TITLE

Floor Plans

CLIENT

Mr & Mrs S Thomas

DRAWN BY
Gareth Owen

DATE
31.07.19

SCALE (@A3)
1 : 125


PROJECT NO.
GOCD ST01

DRAWING NO.
A100


REV
P1

GO CONCEPT DESIGNS, 9 DARWIN RD, PORT TALBOT, SA12 6BT
GOConceptDesigns@hotmail.com

Superseded

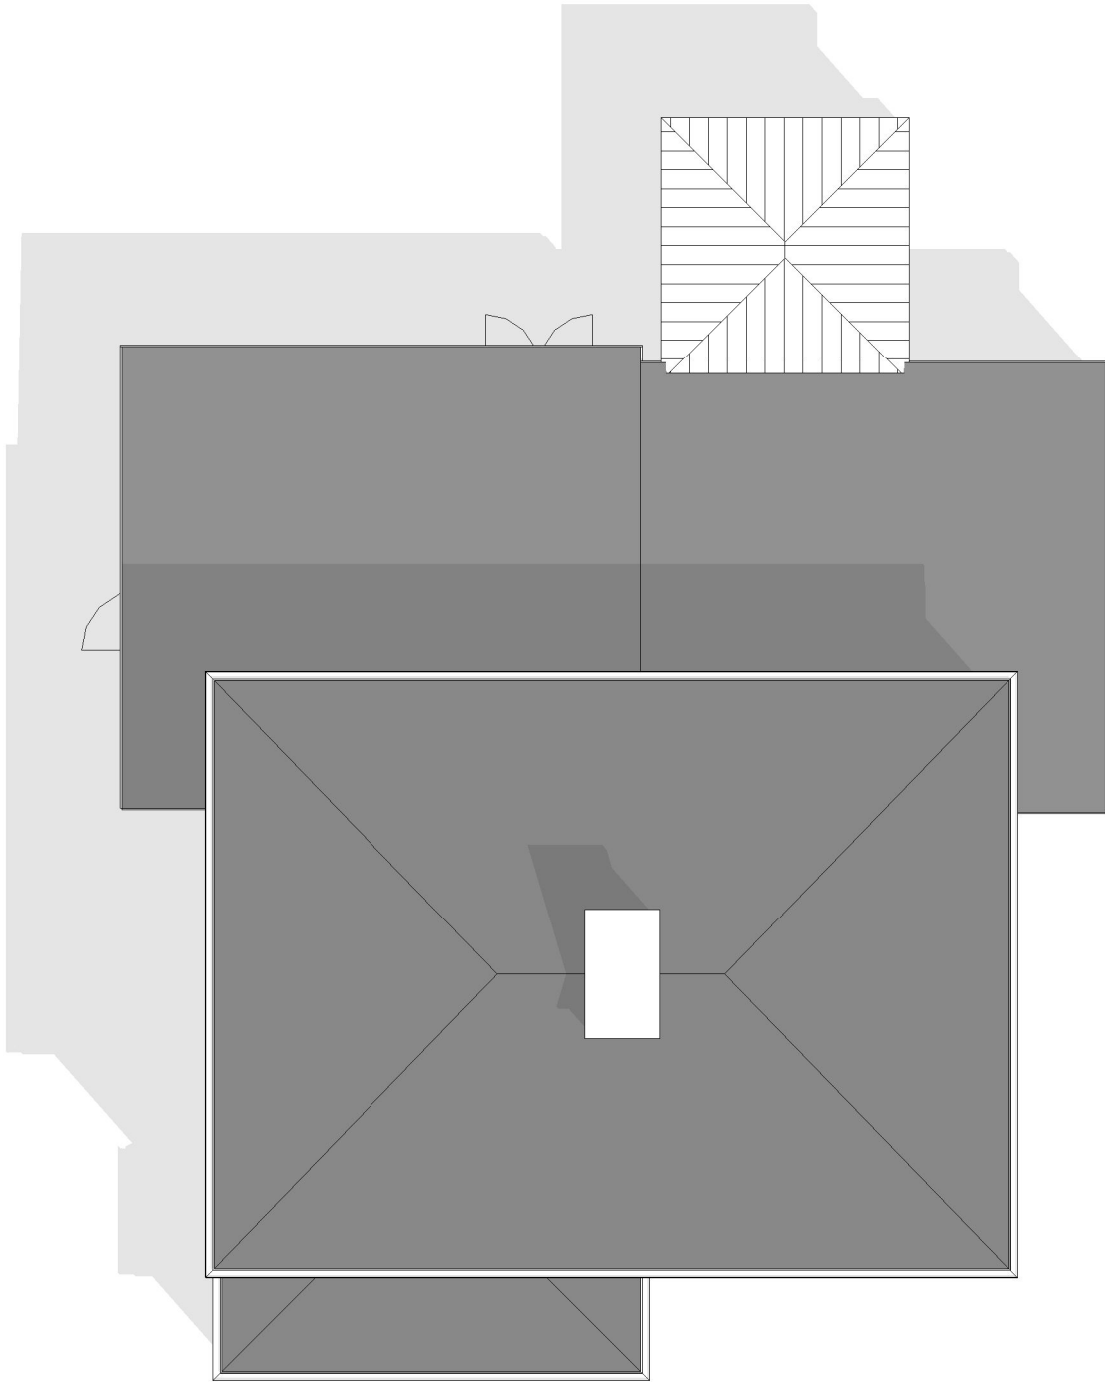

1 02 Roof Plan - Existing
1 : 100

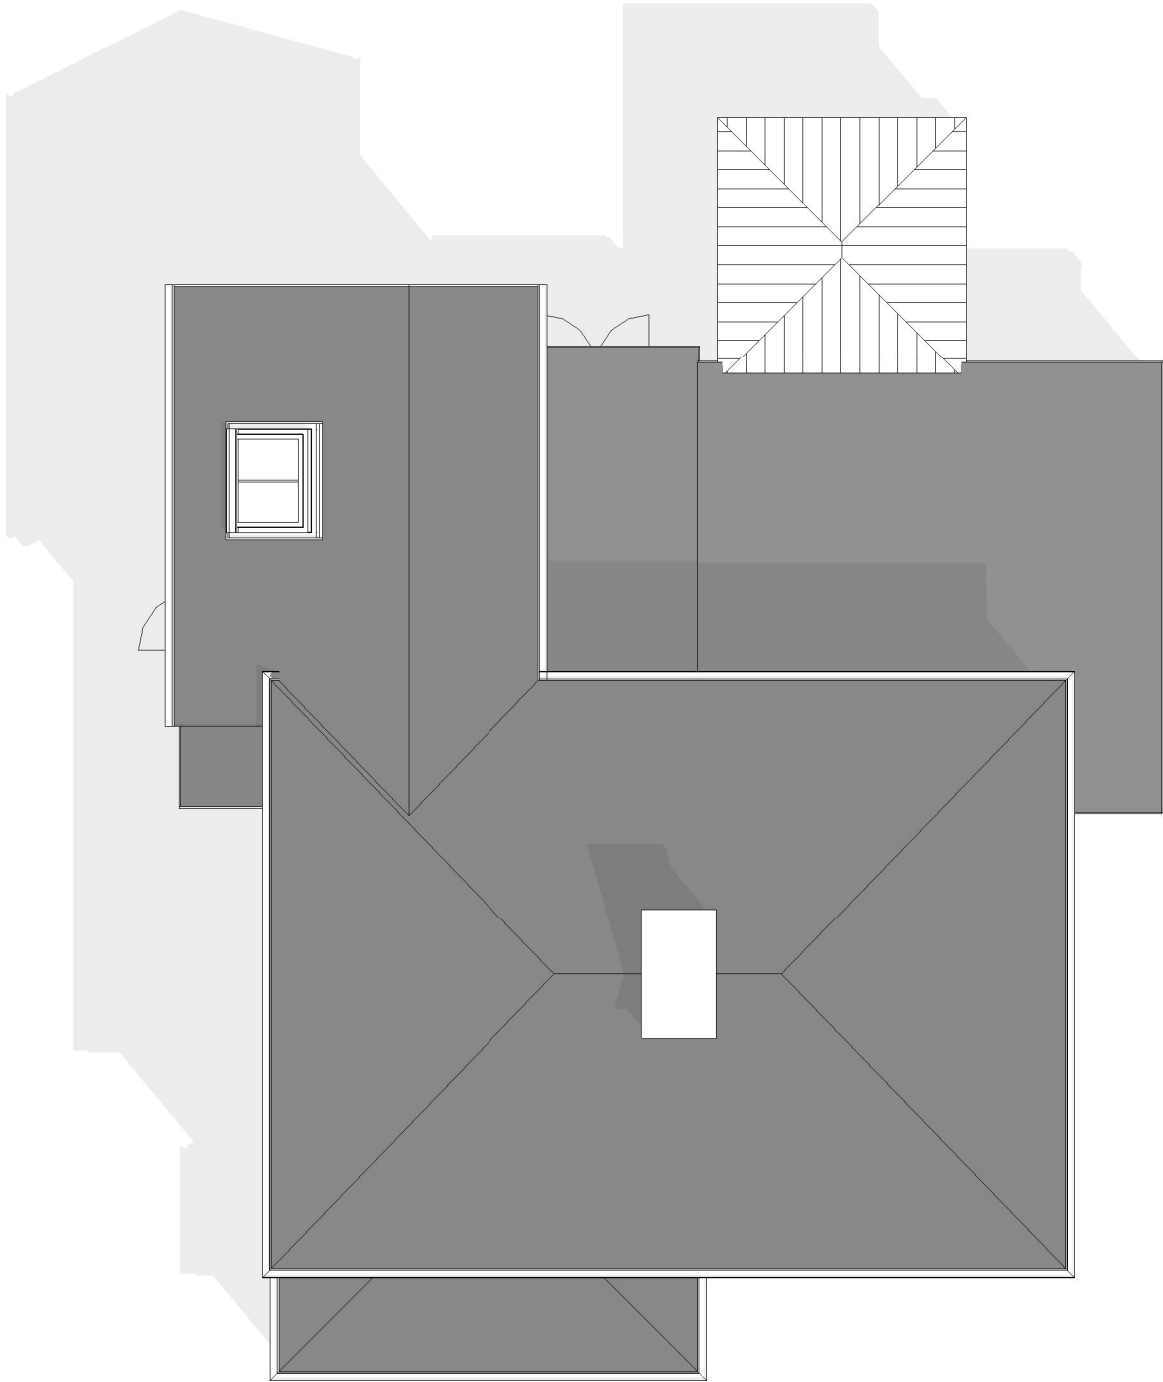

2 02 Roof Plan - Proposed
1 : 100

NOTES:



DRAWING STATUS

Planning

PROJECT

First Floor Extension - 71 Albion Rd, Baglan

TITLE

Roof Plans

CLIENT

Mr & Mrs S Thomas

DRAWN BY
Gareth Owen

DATE
31.07.19

SCALE (@A3)
1 : 100


PROJECT NO.
GOCD ST01

DRAWING NO.
A102


REV
P1

GO CONCEPT DESIGNS, 9 DARWIN RD, PORT TALBOT, SA12 6BT
GOConceptDesigns@hotmail.com


Superseded

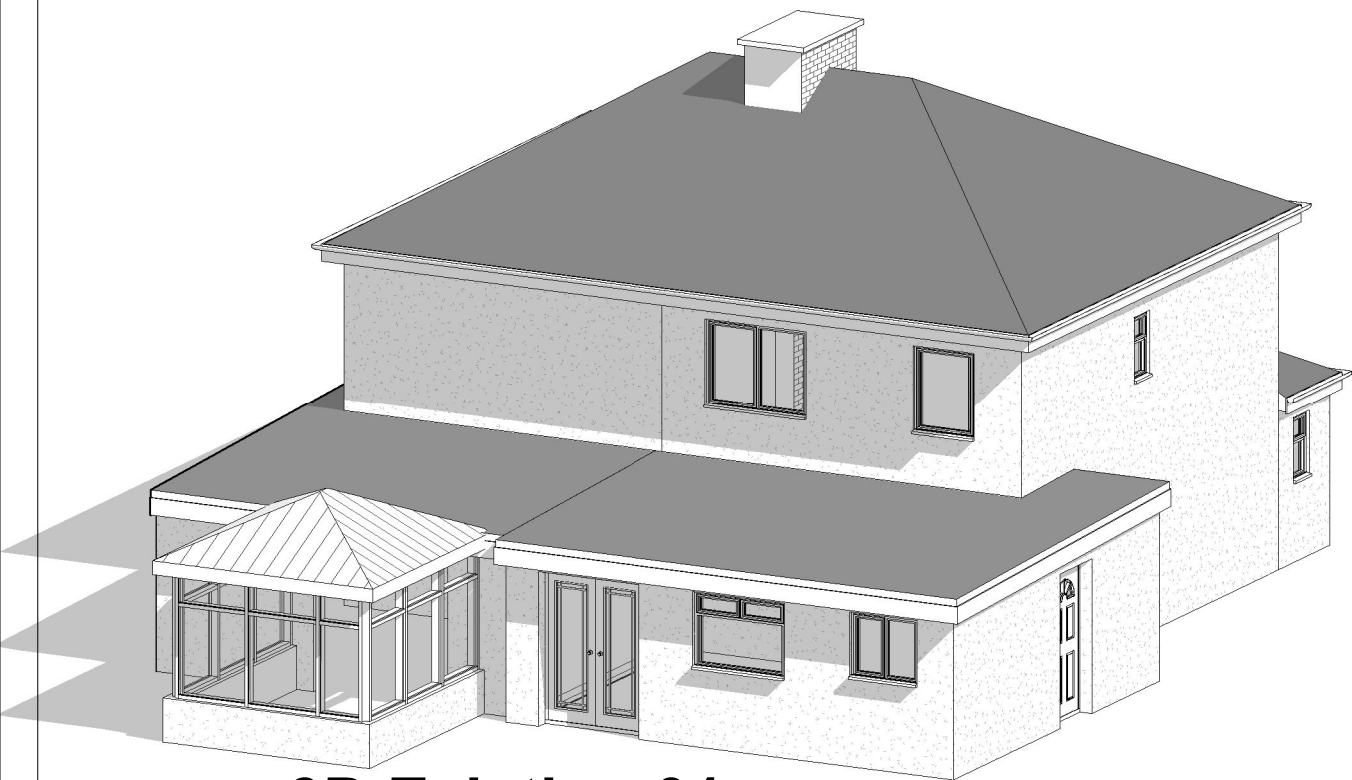


1 3D Existing 01

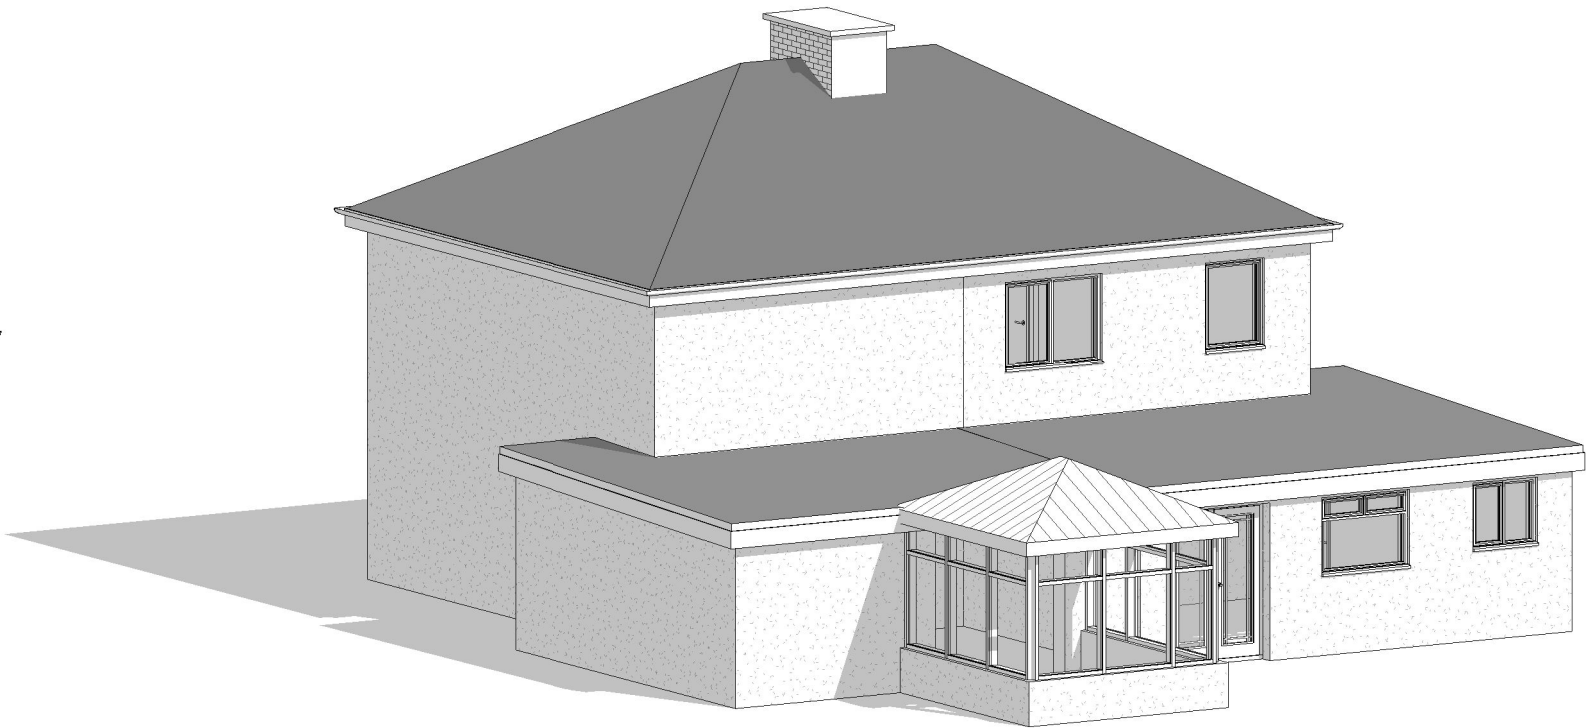

2 3D Existing 02

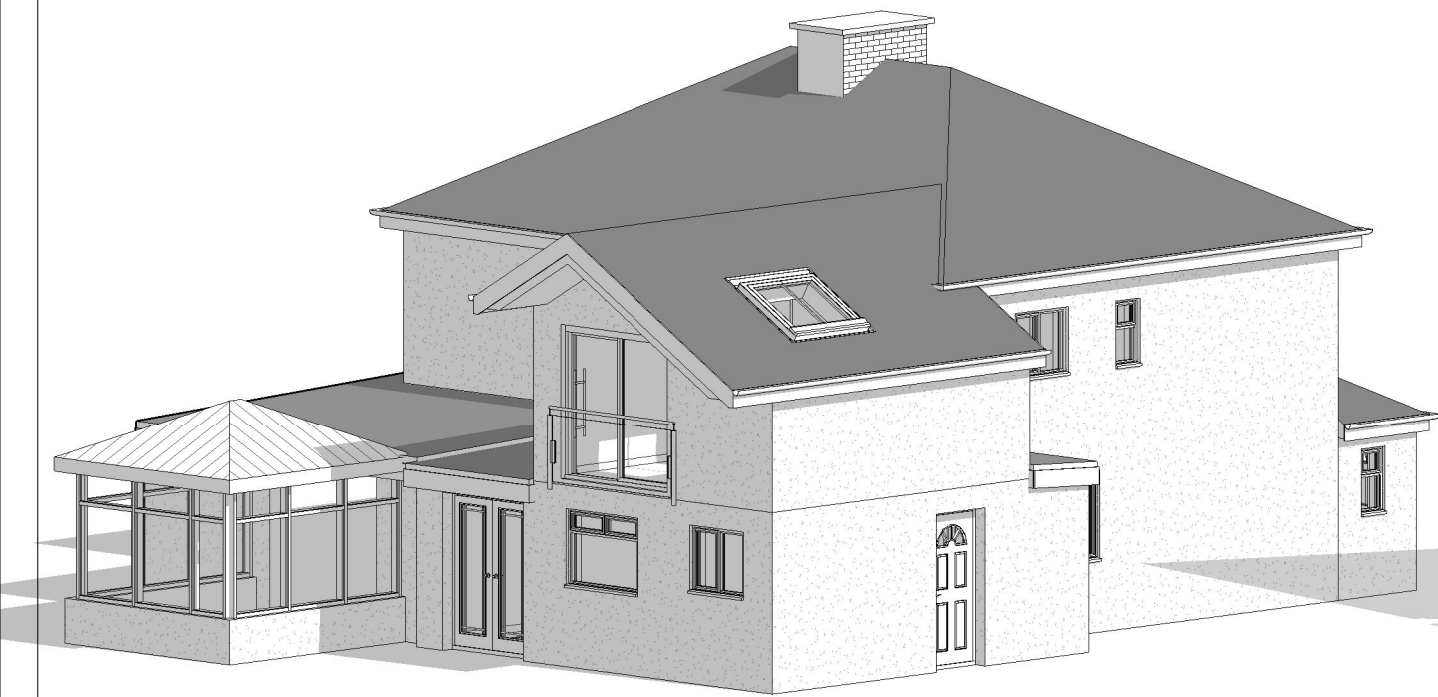

3 3D Proposed 01

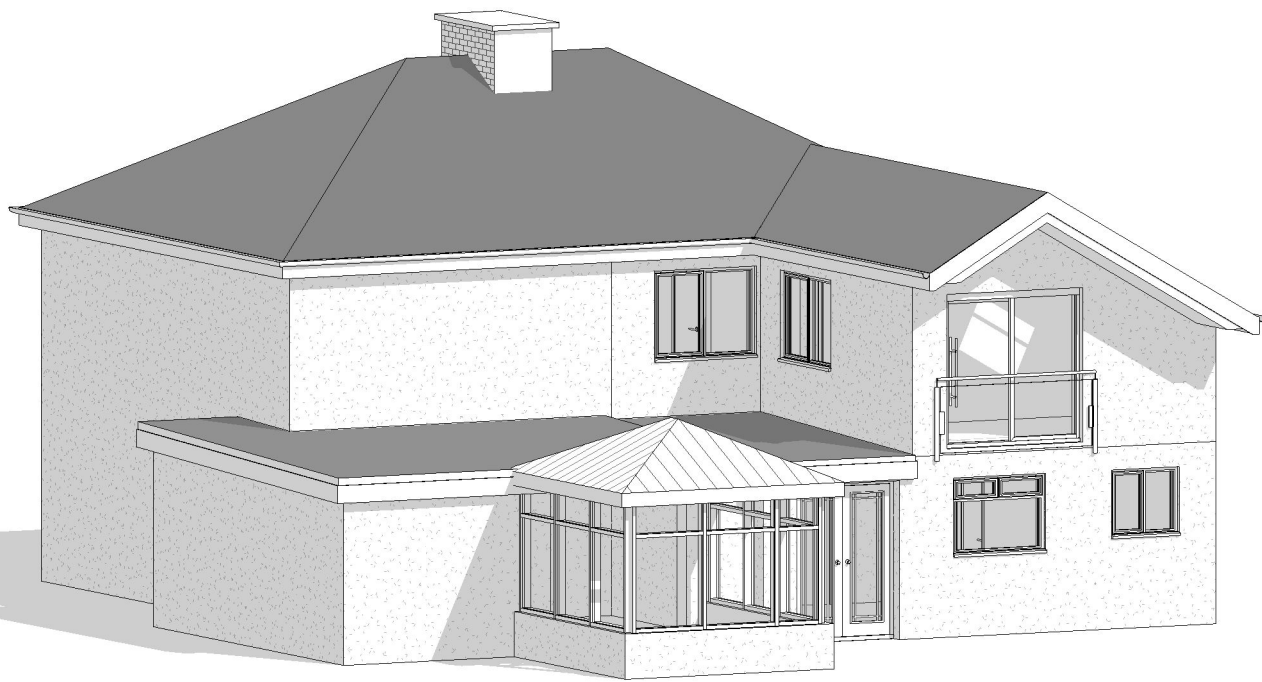

4 3D Proposed 02



DRAWING STATUS

Planning

PROJECT

First Floor Extension - 71 Albion Rd, Baglan

TITLE

3D ISO's

CLIENT

Mr & Mrs S Thomas

DRAWN BY
Gareth Owen

DATE
31.07.19

SCALE (@A3)

PROJECT NO.
GOCD ST01

DRAWING NO.
A103

REV
P1

GO CONCEPT DESIGNS, 9 DARWIN RD, PORT TALBOT, SA12 6BT

GOConceptDesigns@hotmail.com

Superseded

All new external materials to match existing dwelling.



1 Front - Existing
1 : 100



2 Rear - Existing
1 : 100



4 Front - Proposed
1 : 100



5 Rear - Proposed
1 : 100



3 Left - Existing
1 : 100



6 Left - Proposed
1 : 100



DRAWING STATUS

Planning

PROJECT

First Floor Extension - 71 Albion Rd, Baglan

TITLE

Elevations

CLIENT

Mr & Mrs S Thomas

DRAWN BY
Gareth Owen

DATE
31.07.19

SCALE (@A3)
1 : 100

PROJECT NO.
GOCD ST01

DRAWING NO.
A106

REV
P1

GO CONCEPT DESIGNS, 9 DARWIN RD, PORT TALBOT, SA12 6BT

GOConceptDesigns@hotmail.com